




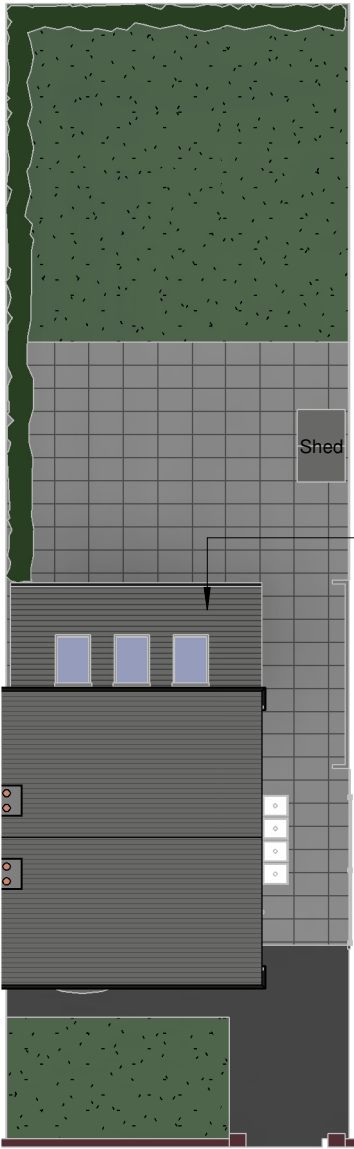

Site Plan - Proposed
1 : 200

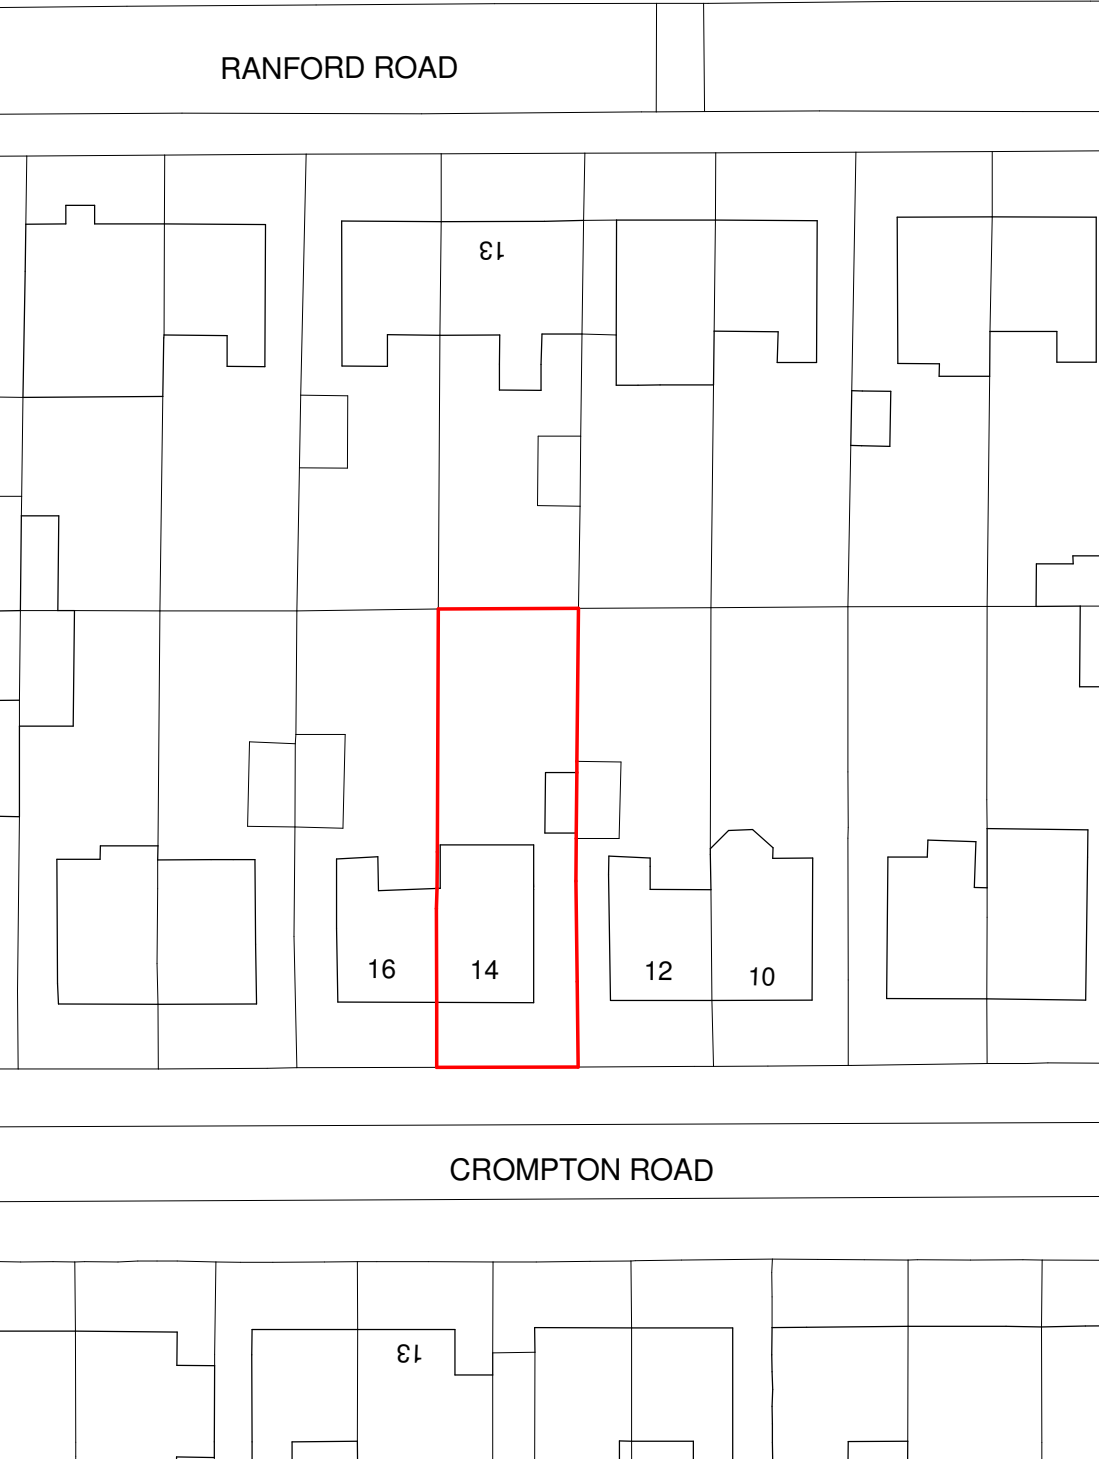

OS Site Plan - Proposed
1 : 500

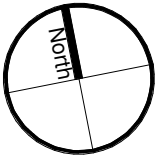

© COPYRIGHT
This drawing remains the copyright of Gareth King Architects Limited and may not be reproduced in any form without written consent.

DO NOT SCALE FROM THIS DRAWING
The Contractor shall check and verify all dimensions and conditions on site and report any discrepancies before commencing.

B	11/10/22	Planning Issue
A	06/10/22	Planning Issue
Rev	Date	Amendment

Client	-
Project	14 Crompton Road, Levenshulme
Drawing	Proposed Site Plan

Ref. 22022-1006-B

Date 24/07/22 Scale As indicated A3

Status	Design	Planning	Tender	Construction	As Built
--------	--------	----------	--------	--------------	----------

Gareth King Architects

56 Welman Way
Altrincham
WA15 8WD

07812 346 283
gk@garethkingarchitects.com
www.garethkingarchitects.com