


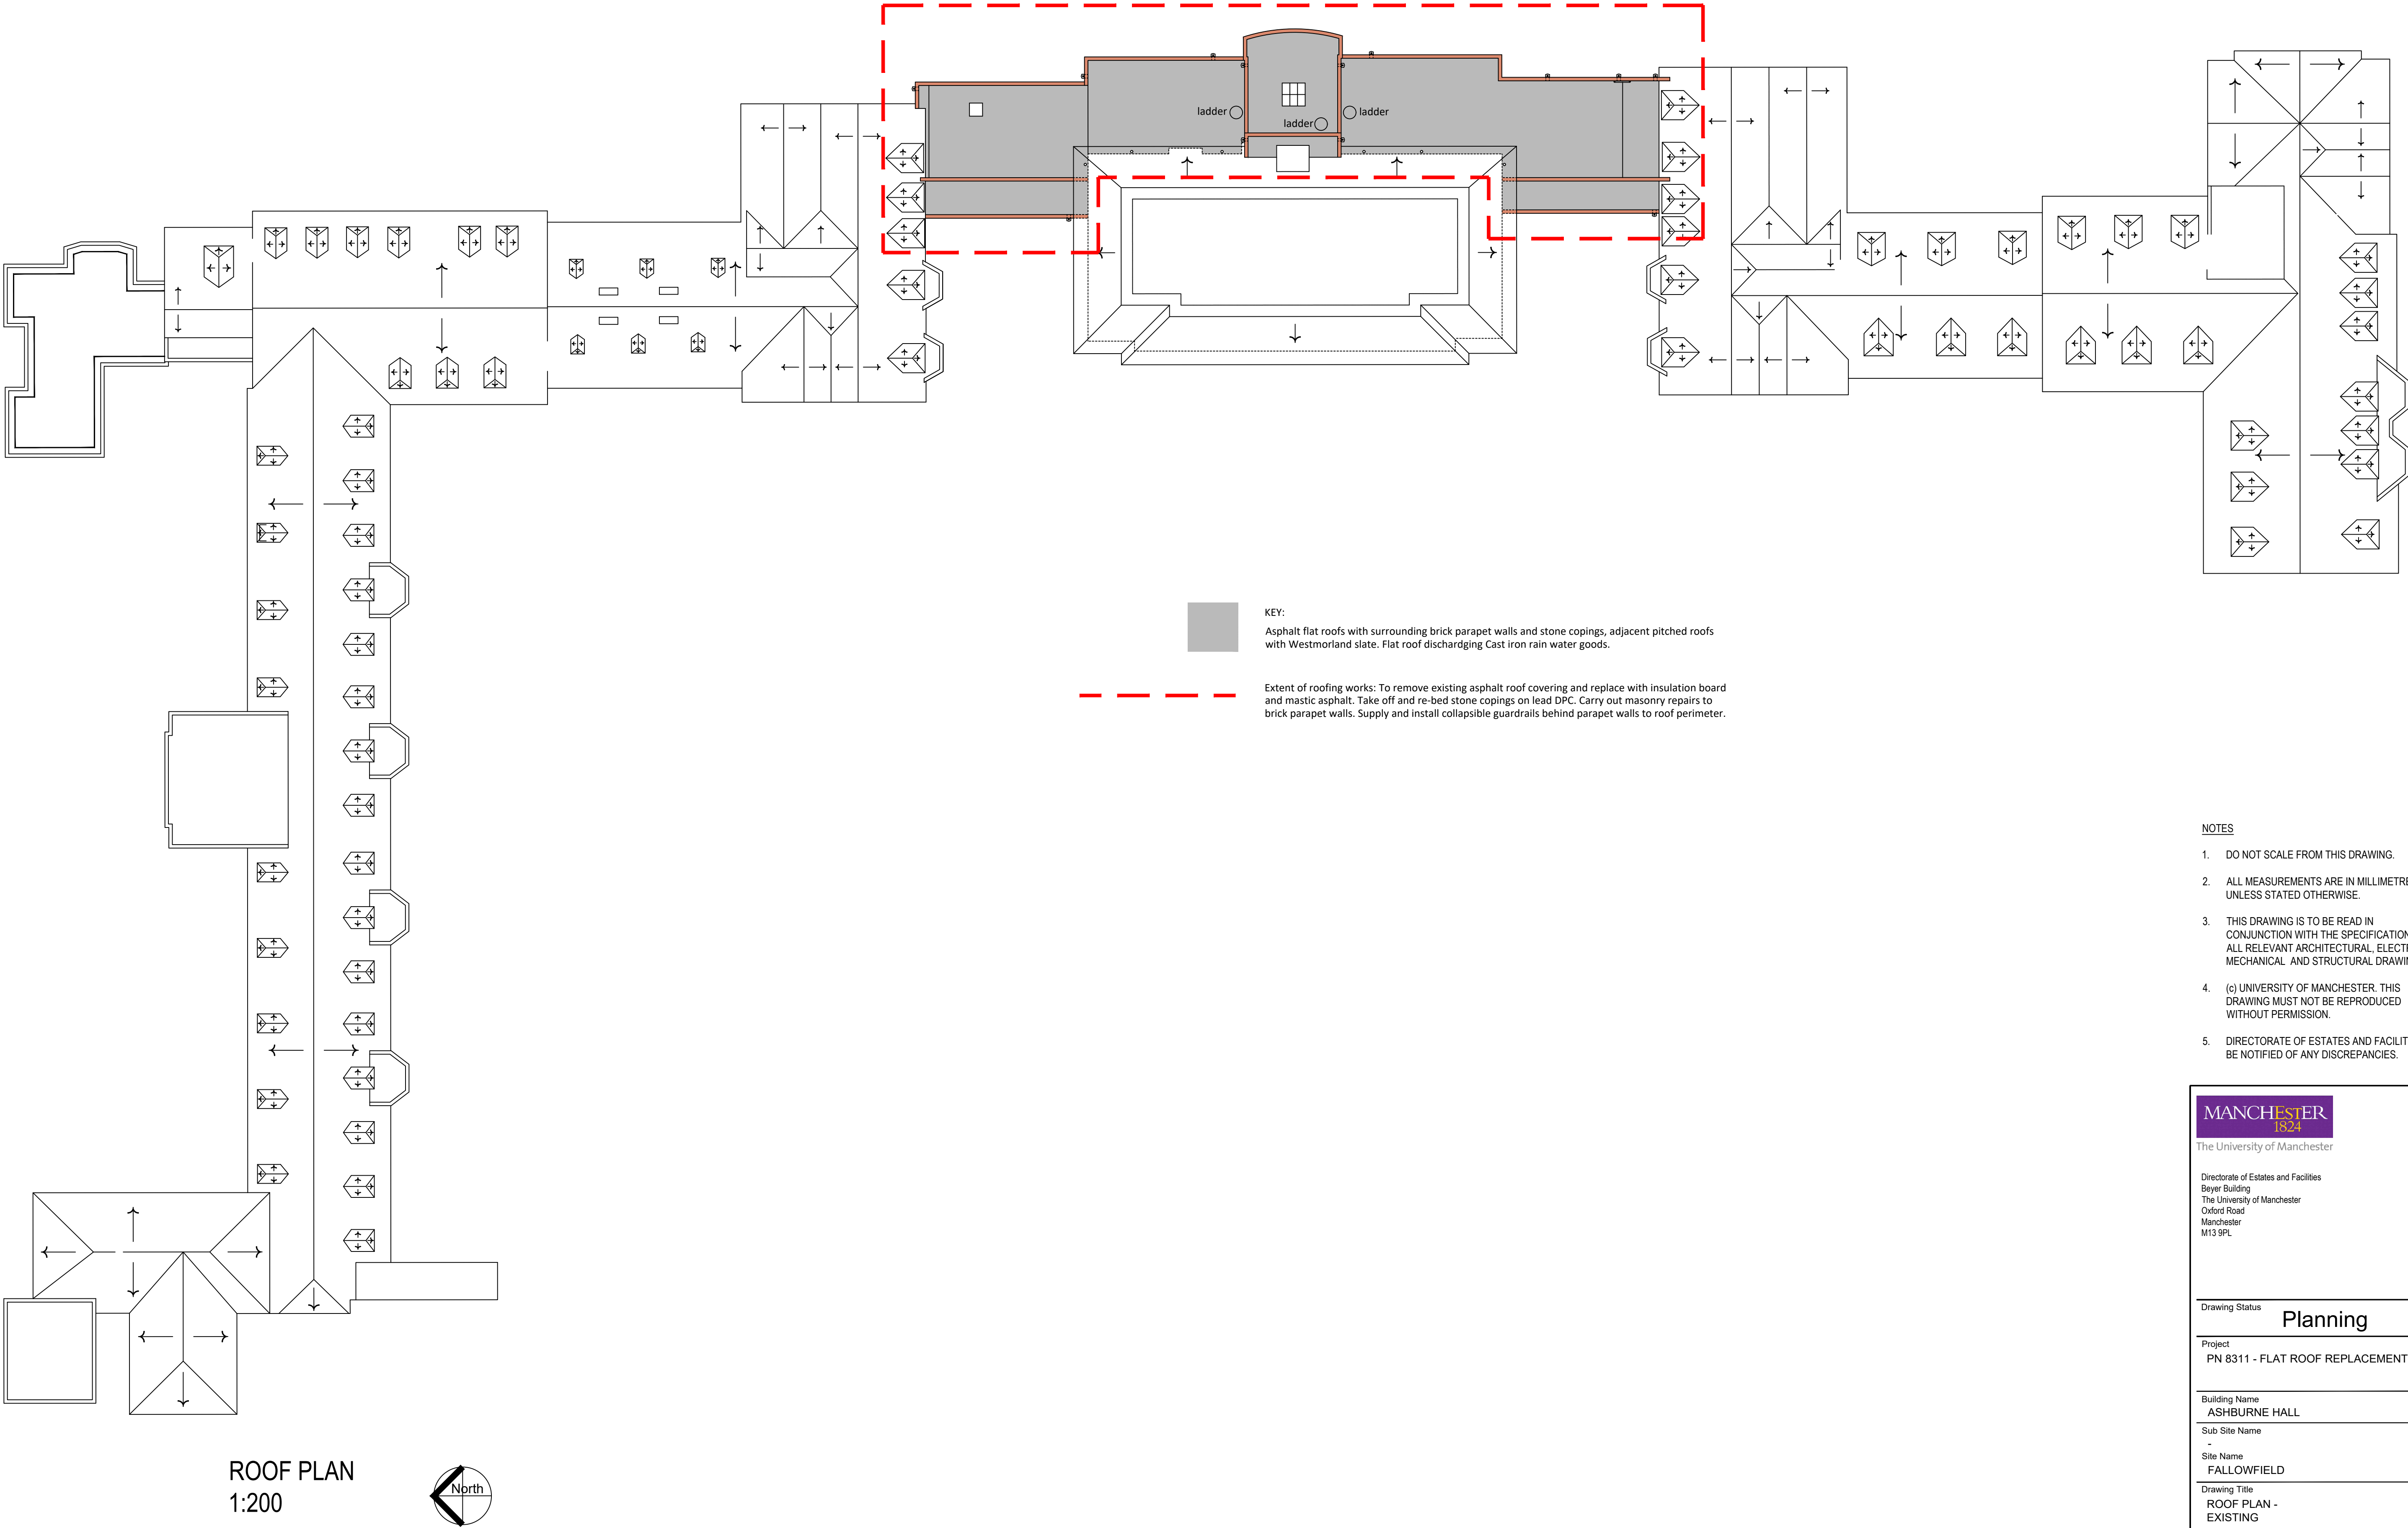

- NOTES
- DO NOT SCALE FROM THIS DRAWING.
 - ALL MEASUREMENTS ARE IN MILLIMETRES UNLESS STATED OTHERWISE.
 - THIS DRAWING IS TO BE READ IN CONJUNCTION WITH THE SPECIFICATION AND ALL RELEVANT ARCHITECTURAL, ELECTRICAL, MECHANICAL AND STRUCTURAL DRAWINGS.
 - (c) UNIVERSITY OF MANCHESTER. THIS DRAWING MUST NOT BE REPRODUCED WITHOUT PERMISSION.
 - DIRECTORATE OF ESTATES AND FACILITIES TO BE NOTIFIED OF ANY DISCREPANCIES.

MANCHESTER

1824

The University of Manchester

Directorate of Estates and Facilities

Beyer Building

The University of Manchester

Oxford Road

Manchester

M13 9PL

Drawing Status

Planning

Project

PN 8311 - FLAT ROOF REPLACEMENT

Building Name

ASHBURN HALL

Sub Site Name

-

Site Name

FALLOWFIELD

Drawing Title

ROOF PLAN - EXISTING

PM	Drawn	Checked	Authorised
--	GF	--	--
Scale	Date	Date	Date
1:200@A1	28/03/23	--/--	--/--

Drawing No.

102

Revision

--