


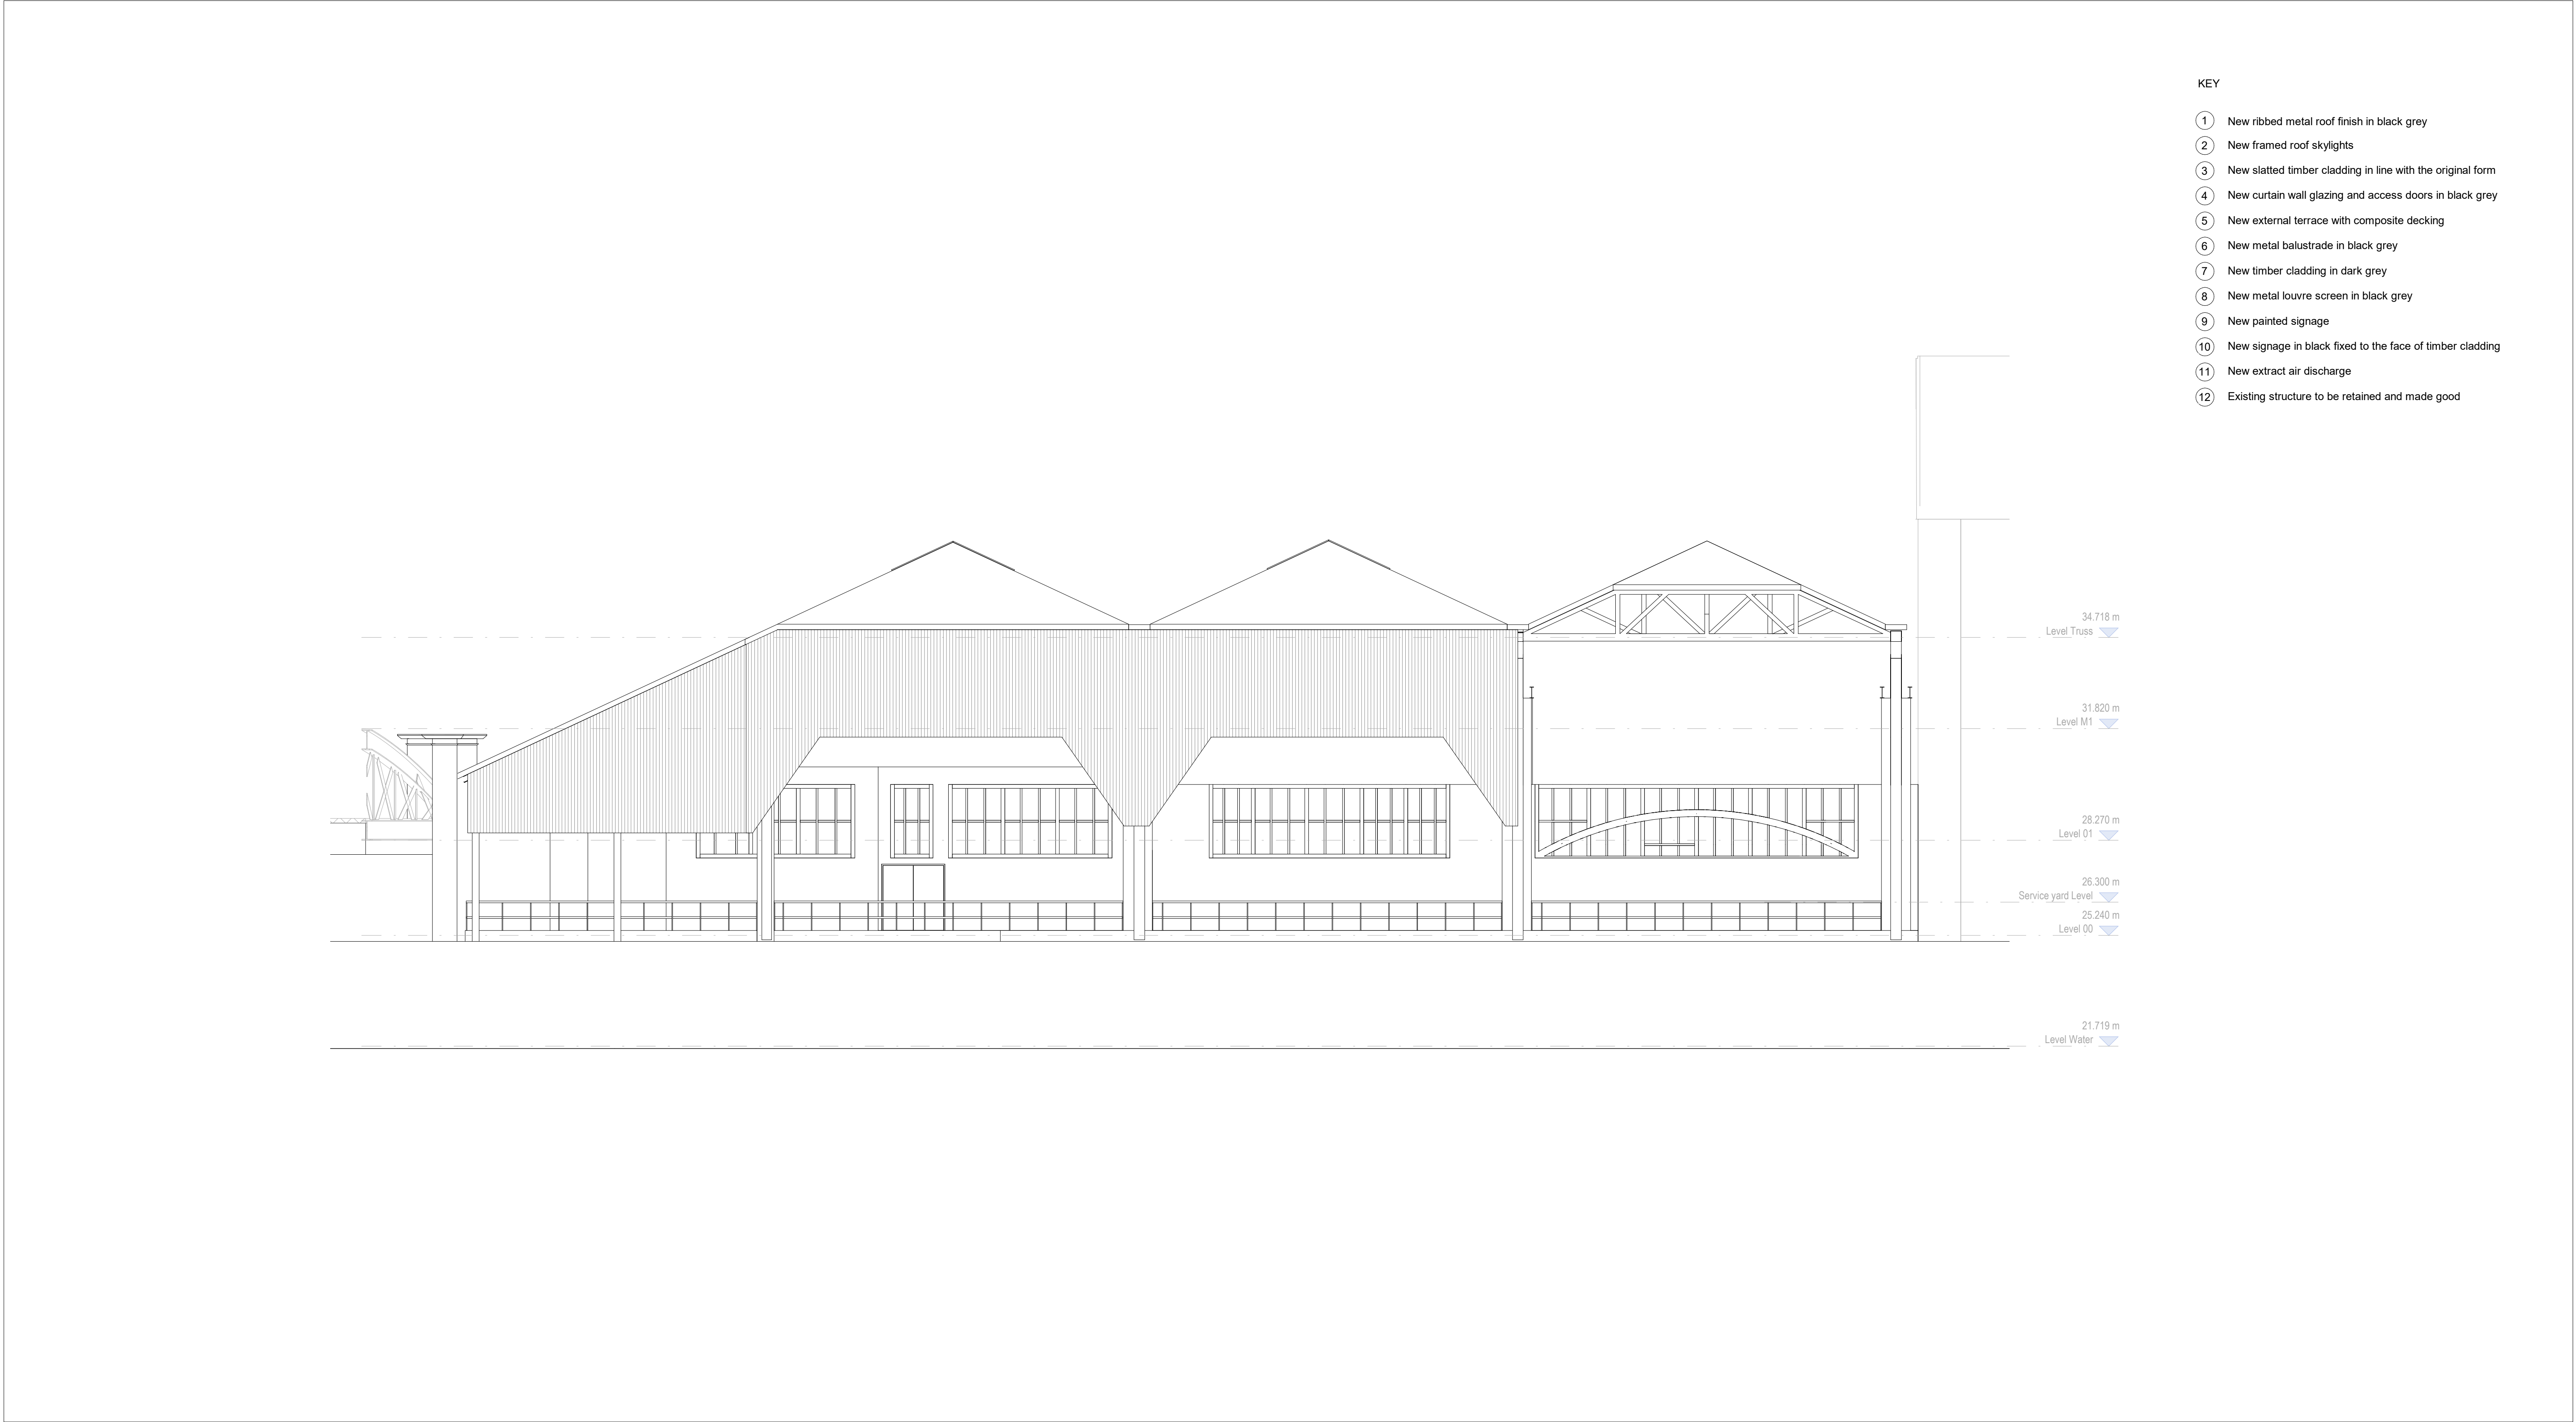

Notes

Do not scale from this drawing.

All dimensions are to be checked prior to construction and any discrepancies are to be identified to the Architect.

Copyright reserved.

A 18/01/23 Issued for planning
Revisions

GL

3DReid
www.3DReid.com
Architecture Interiors Masterplanning

3D
REID

Status

PLANNING

Client

ALLIED LONDON

Project

SHIPYARD
WATER ST, MANCHESTER

Title

Existing North-West Elevation
River Irwell

Scale	Size	Date	Drawn	Checked
1 : 100	A1	26/08/21	GL	NS

Drawing No.	Rev.
200097-3DR-ZZ-DR-A-08103	A