


Drawn up from plans provided by SIM Shopfit
All dimensions to be checked on site



Notes
Do not scale off this drawing. If in doubt please ask.
Dimensions must be checked on site where possible
©This drawing must not be reproduced in whole or part without written consent

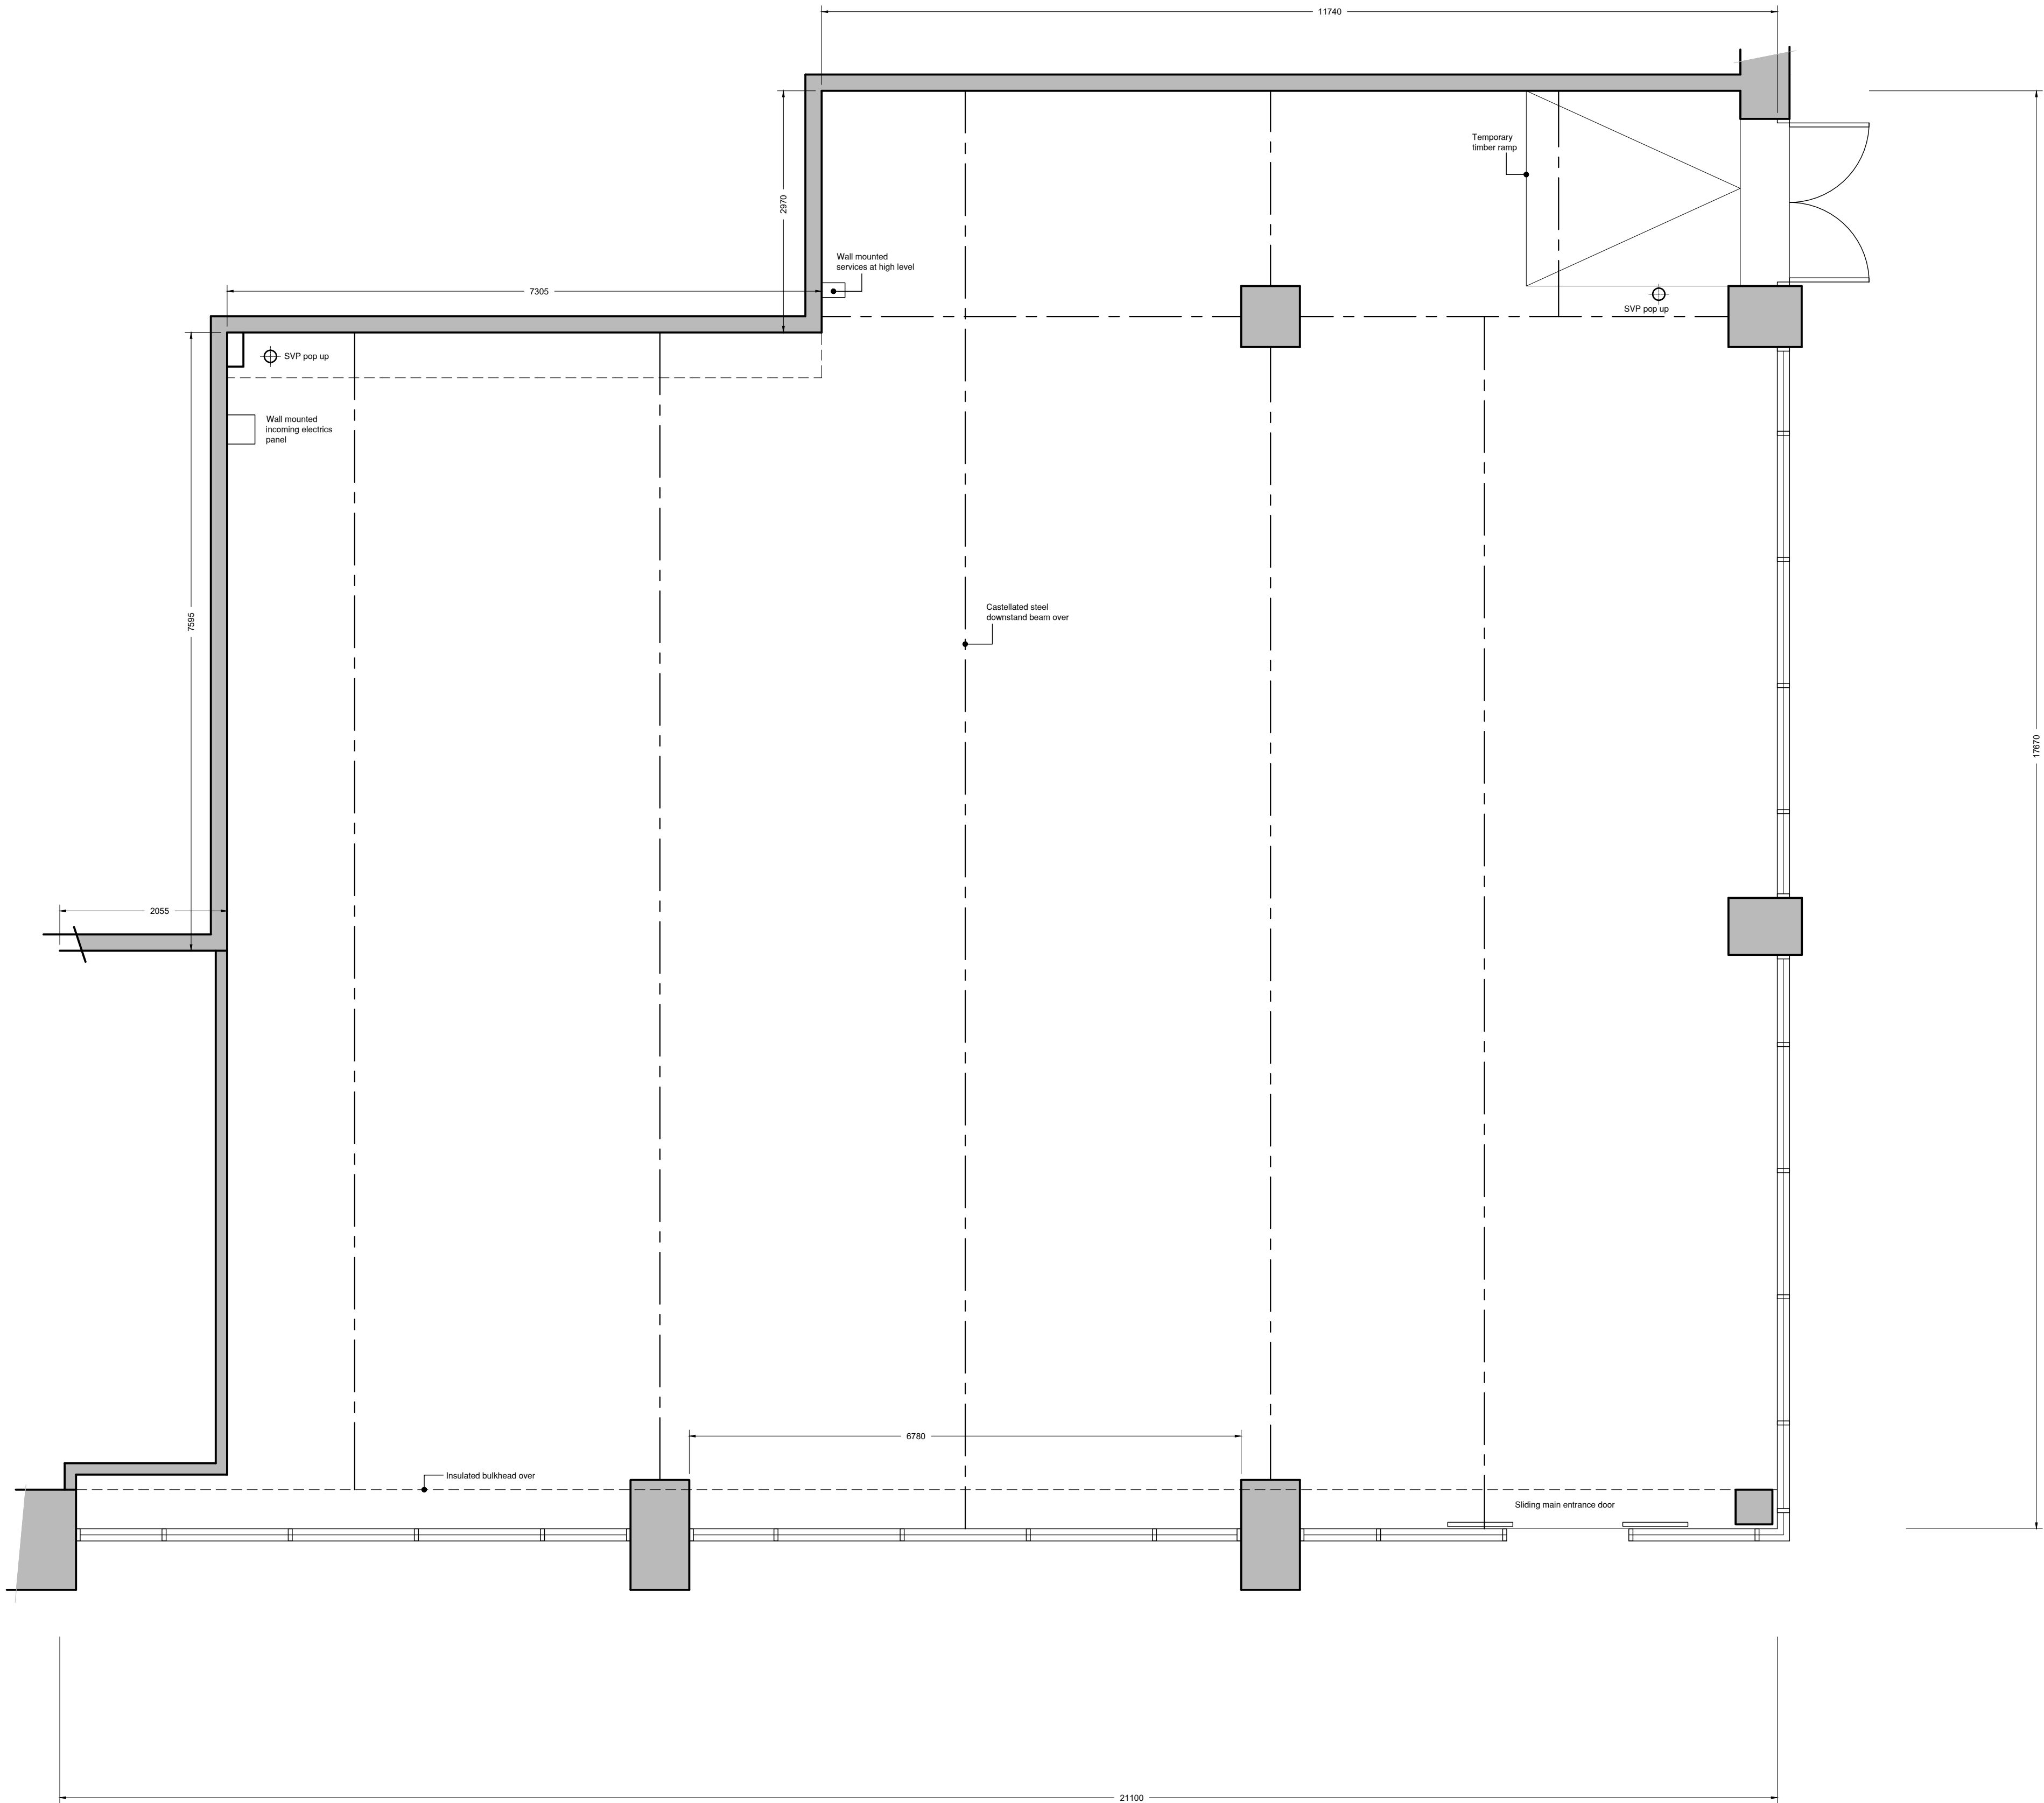

Existing Ground Floor Plan - 1:50

Revisions



Client: SIM FIT-OUT

Project: Maki Ramen - New Restaurant
Unit 2, 11 York Street
Manchester, M2 2AW

Title: Existing Plan

Dwg. no: 4595-E-1

Drawn: Date: 24.11.22

Scale: 1:50 Rev: A

Dewlon House, Cannon Way, Dewsbury WF13 1XL
Tel: 01924 695 595
E mail: admin@Hmia.co.uk Web Site: www.Hmia.co.uk