


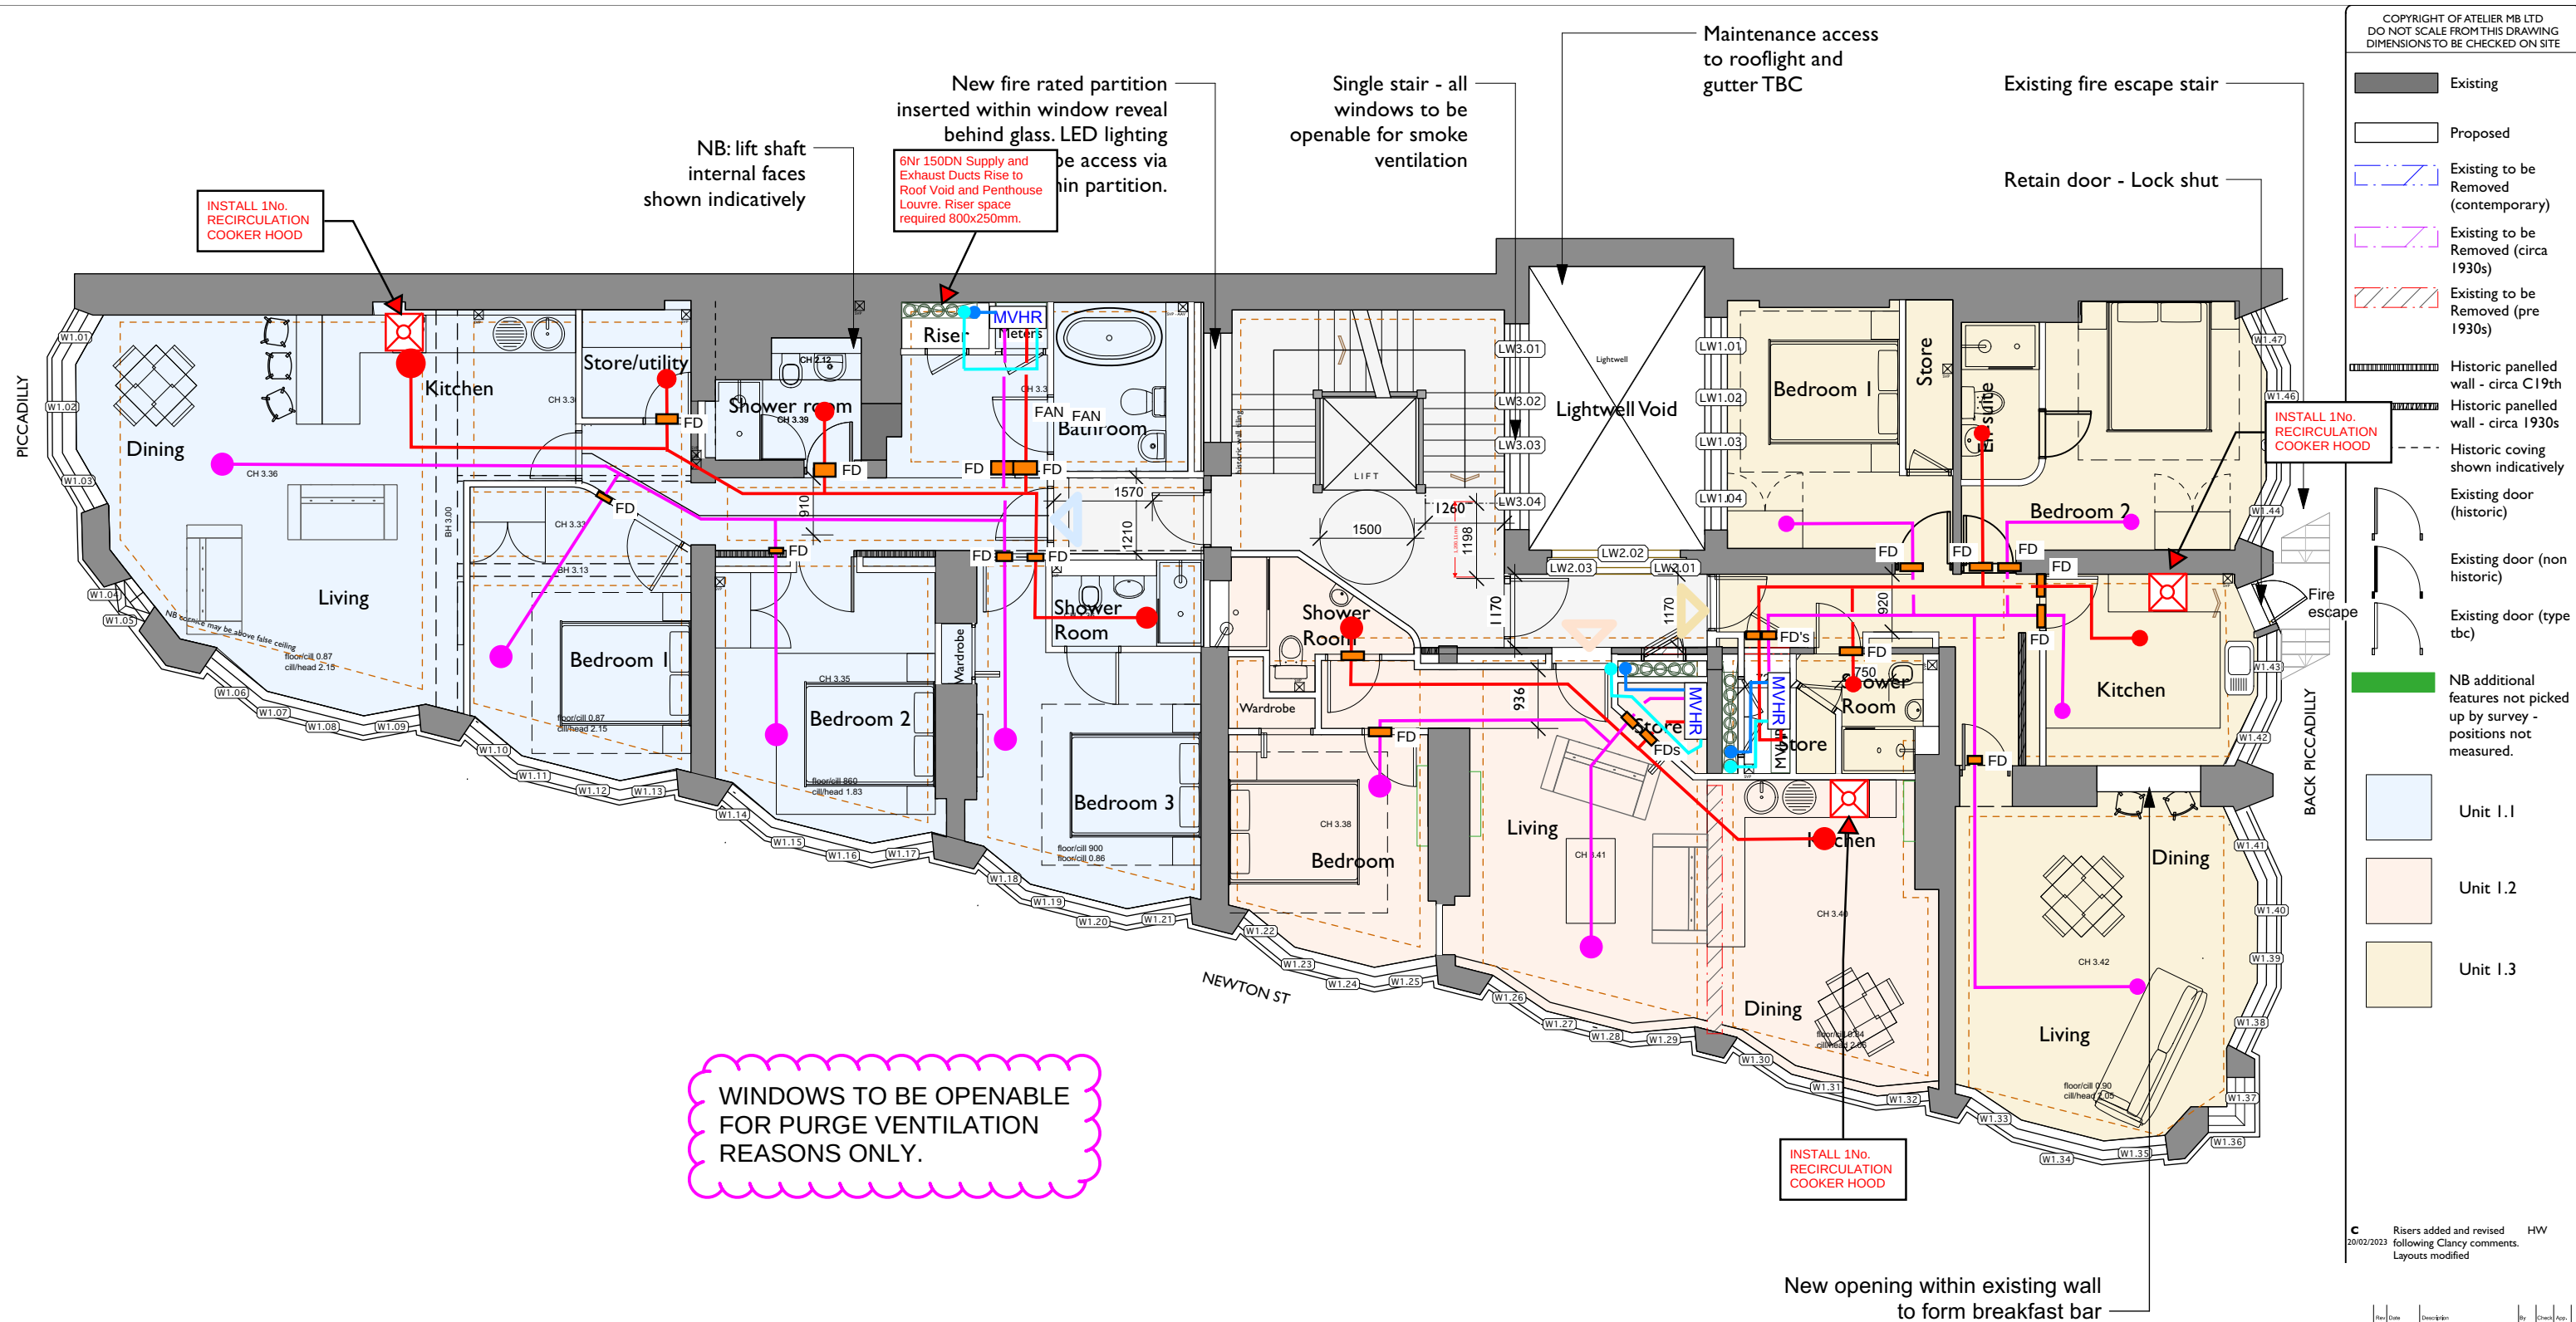

Drawing Status (AtMB)/ Date - 2023.03.02 / Checked by - HKW

* A - No comments
B - Amend as noted
C - Amend and resubmit
D - No architectural content

This review is only for conformance with the design concept of the project, and compliance with information given in the contract documents. The contractor is responsible for dimensions to be confirmed and correlated on site; procedures of construction; health and safety on site; and coordination of trades on site.

COPYRIGHT OF ATELIER MB LTD
DO NOT SCALE FROM THIS DRAWING
DIMENSIONS TO BE CHECKED ON SITE

Revised Date Description By Check App.

Client: Atelier MB Urban Architects
Project: St Margaret's
Office: Altrincham
Discipline: Mechanical
Title: Ventilation Layout

Scale @ A0: NTS Status: Planning

clancy consulting
www.clancy.co.uk

Project No.	Originator	Building/Zone	Level
7_10329	CCL	XX	XX

Type	Discipline	Drawing No.	Revision
DR	M	TBC	

Atelier MB Urban Architects