



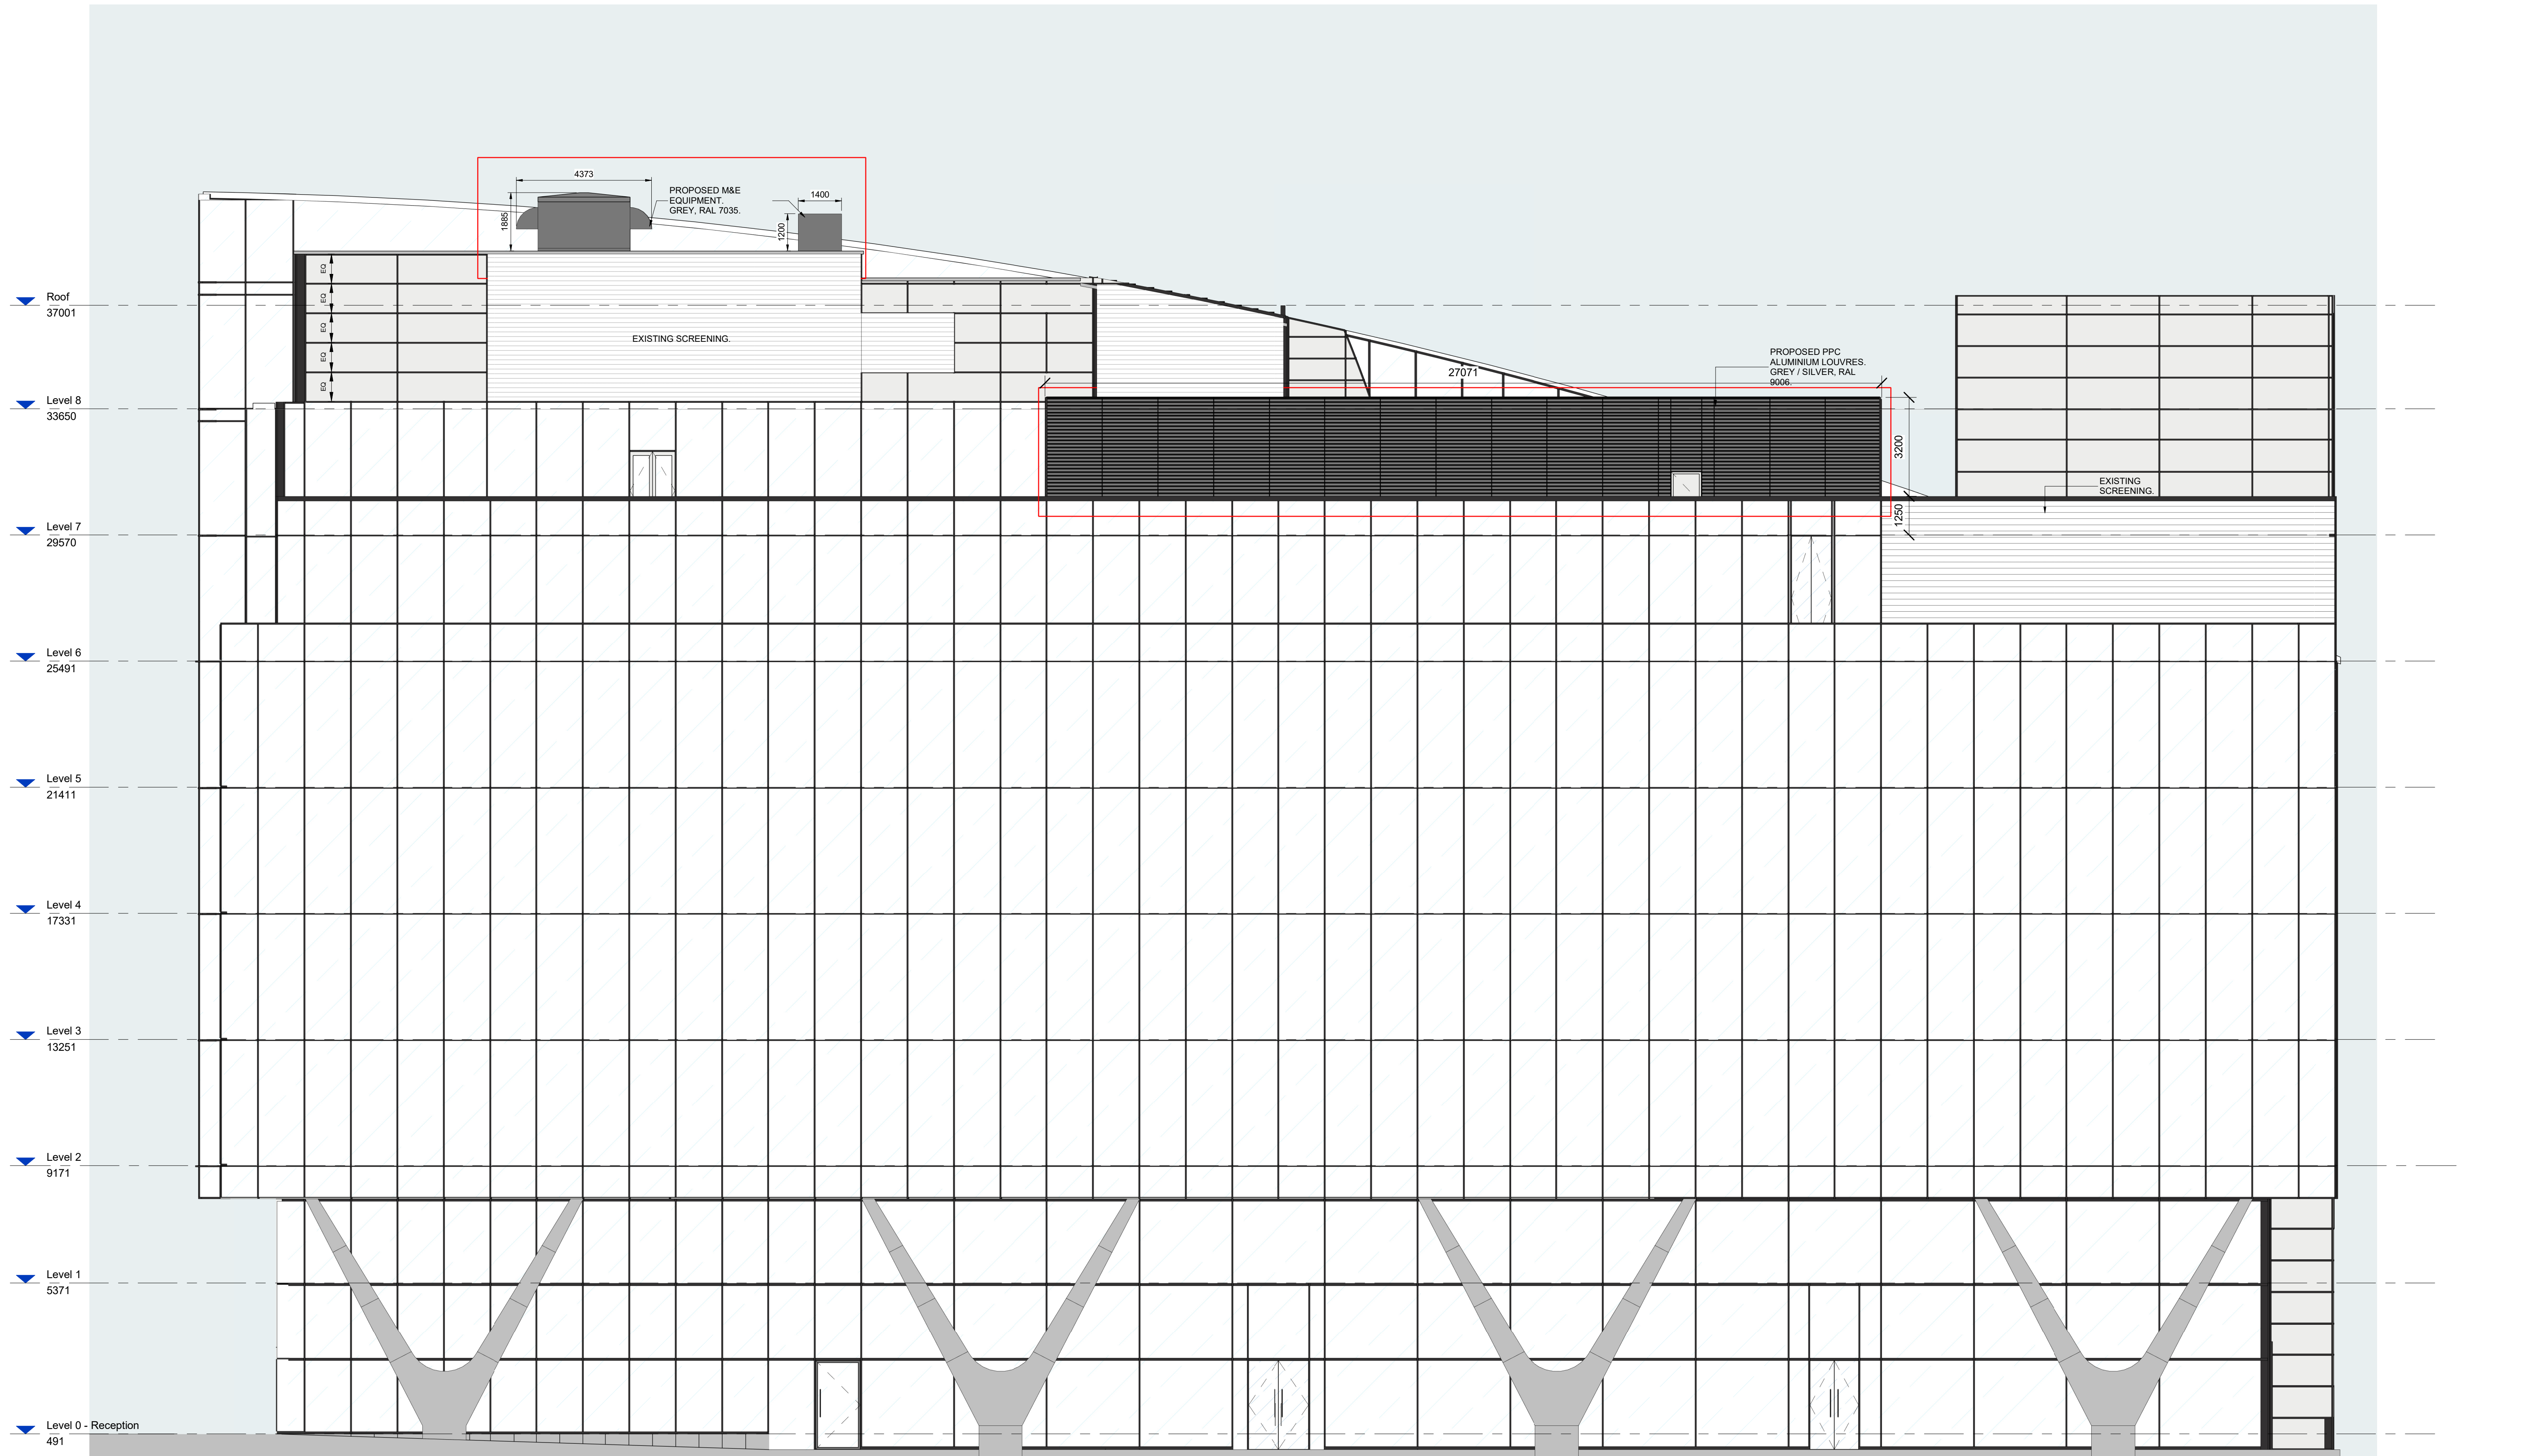

North Elevation
1 : 100

KEY:
— EXTENT OF PROPOSED PLANNING WORKS.

rev.	date	description	by	rev.	date	description	by	notes	Project Name	Spinningfields Reoccupation	drawing number	rev	drawing title	scale	1 : 100
P01	25.02.22	Planning Drawings Issue	PW					- Do not scale drawing	Client	NatWest Group	RBF62-MLA-XX-XX-DR-A-PL-105	P03	Proposed North Elevation	date	12.01.23
P02	04.07.22	Planning drawings updated to suit planning dept. comments	OM					- All dimensions to be confirmed on site	Address	Spinningfields Manchester	status	PLANNING	Roof Plant Equipment & Louvres	drawn	PW
P03	12.01.23	Ground floor louvre not required and removed from application	OM					- Any drawing errors or divergences should be brought to the attention of the originator of this drawing			suitability	S2		format	A1
								- Drawing to be read in conjunction with MLA Common Requirements Specification							

 

5 Forres Street Edinburgh EH3 6DE
T 0131 226 6991
michaellaird.co.uk