


Plot Stamp: G:\Estates_Projects\com\8629 Lawrence Kendal Court - roof repairs\05 Drawings & Specifications\3 Proposed\Building\8629-A103-A202.dwg

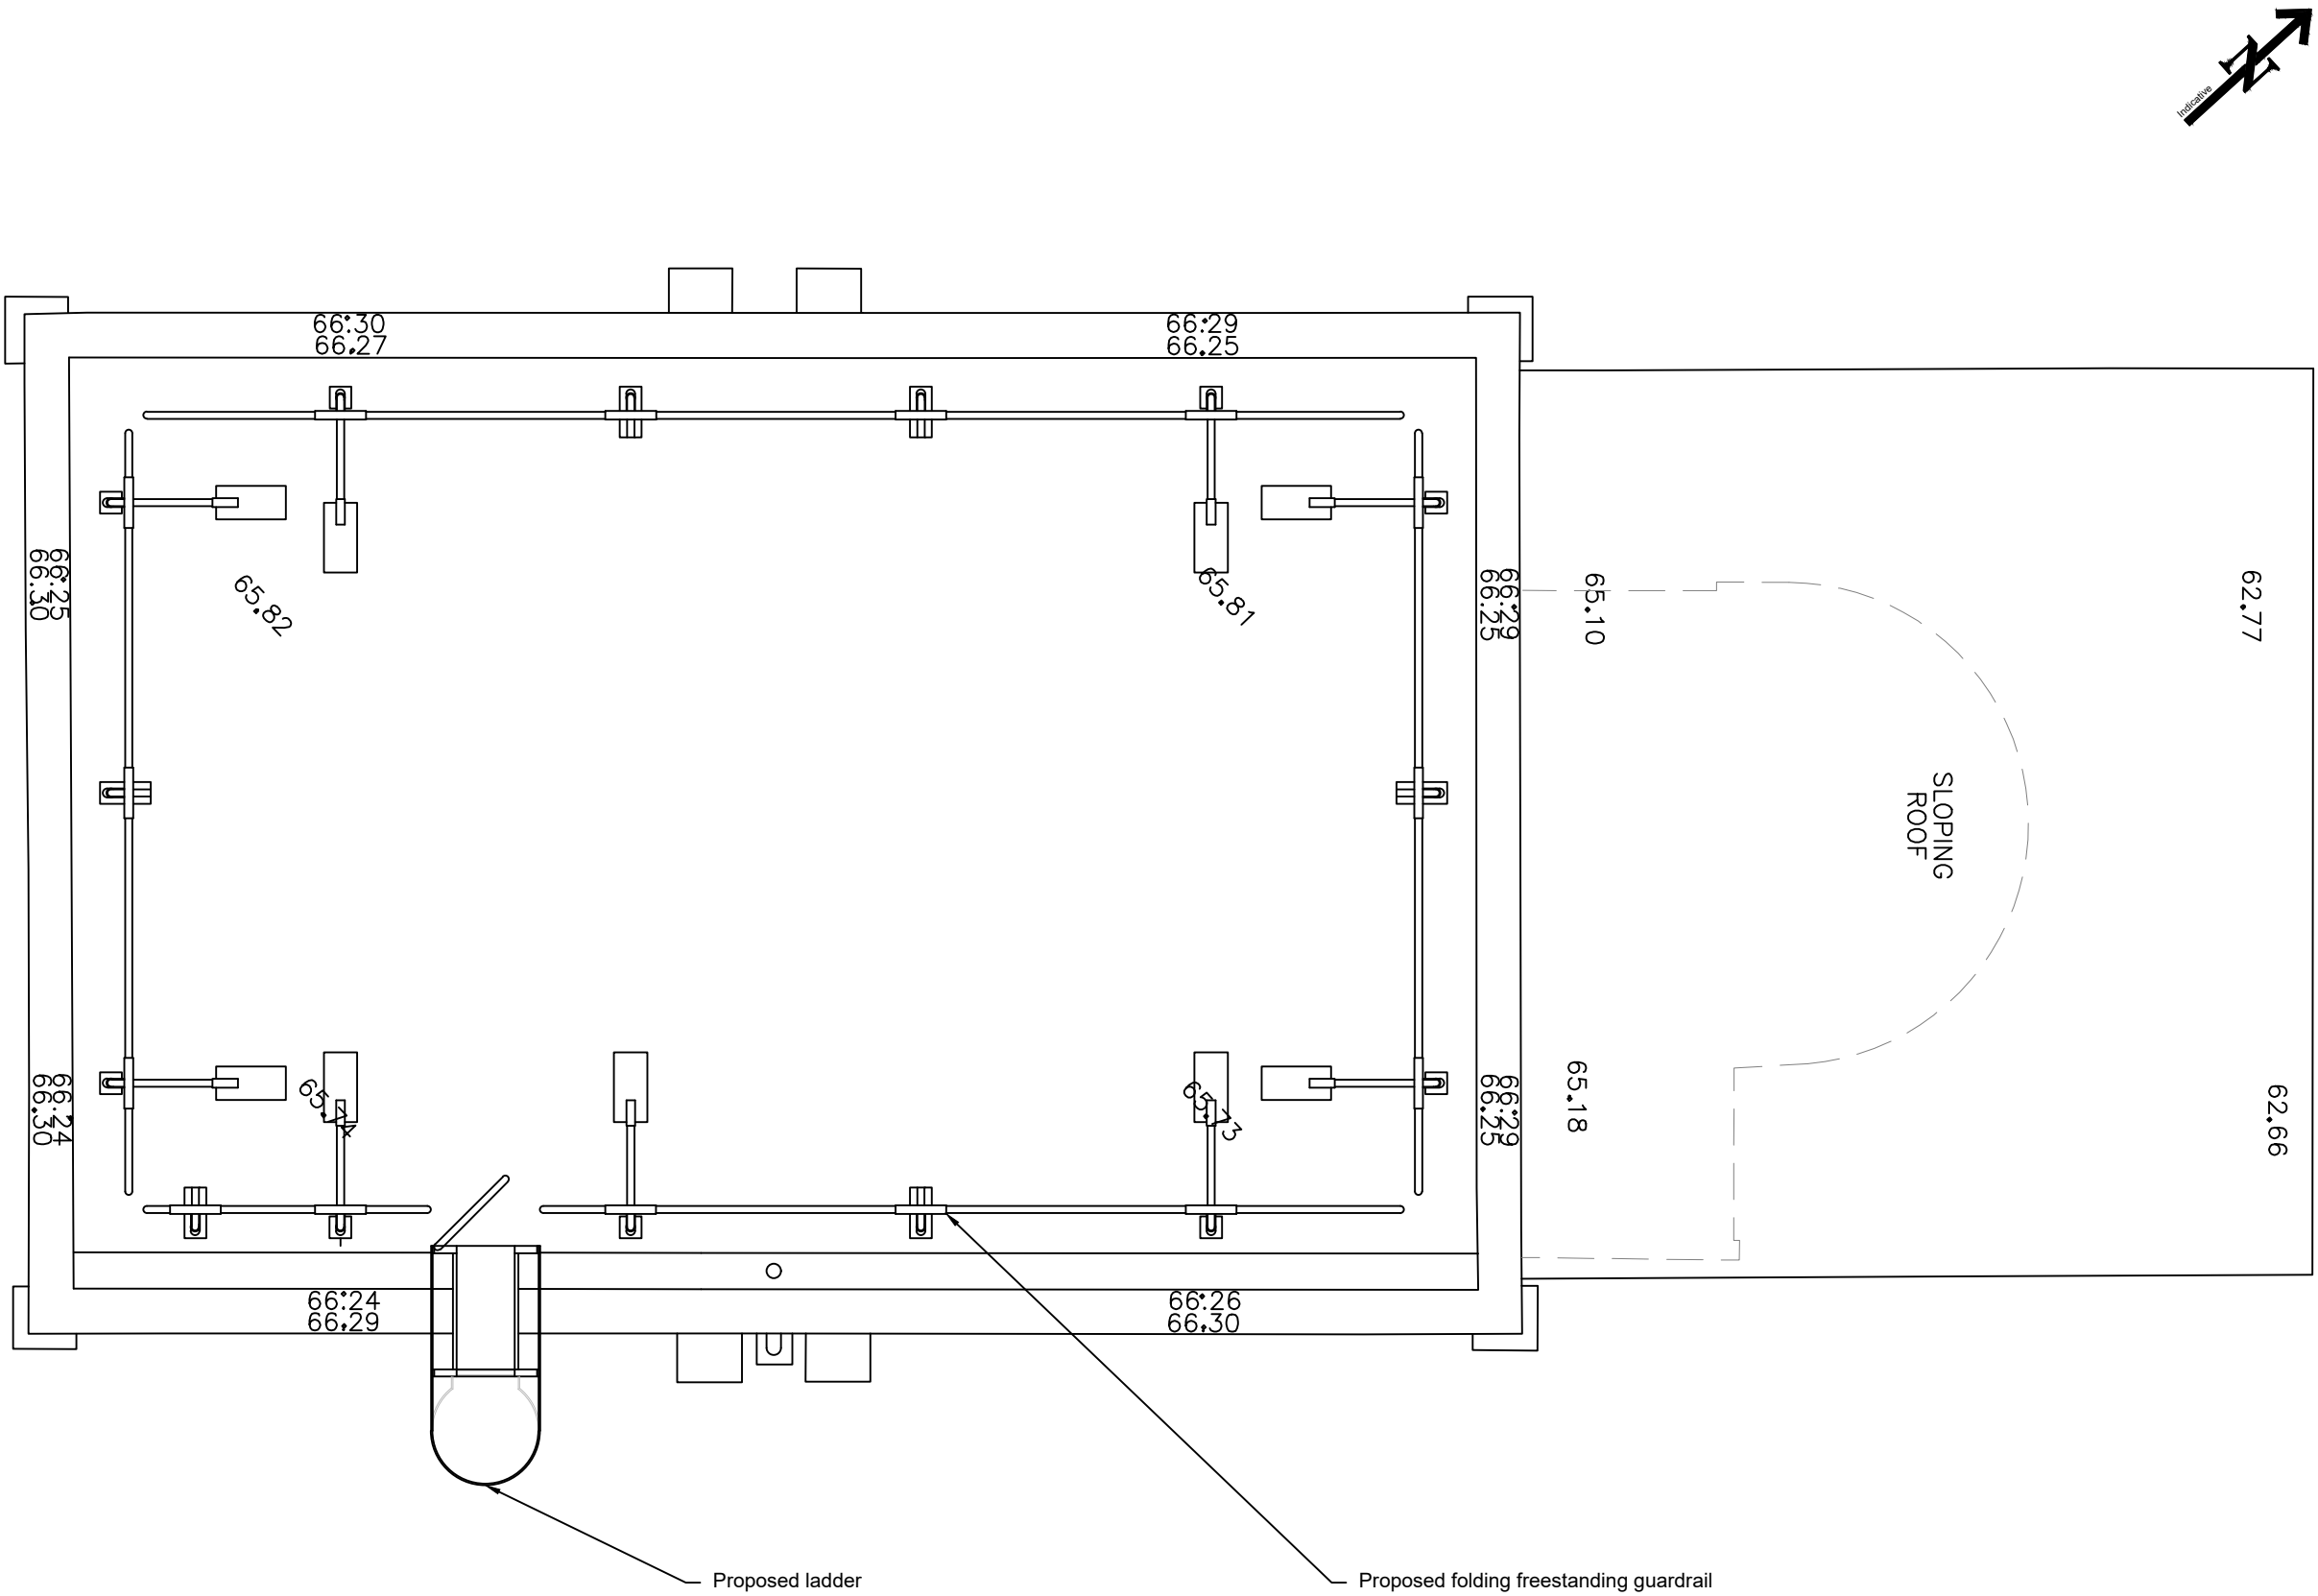

- NOTES
1. DO NOT SCALE FROM THIS DRAWING.
 2. ALL MEASUREMENTS ARE IN MILLIMETERS UNLESS STATED OTHERWISE.
 3. THIS DRAWING IS TO BE READ IN CONJUNCTION WITH THE SPECIFICATION AND ALL RELEVANT ARCHITECTURAL, ELECTRICAL, MECHANICAL AND STRUCTURAL DRAWINGS.
 4. © UNIVERSITY OF MANCHESTER. THIS DRAWING MUST NOT BE REPRODUCED WITHOUT PERMISSION.
 5. DIRECTORATE OF ESTATES AND FACILITIES TO BE NOTIFIED OF ANY DISCREPANCIES.

Rev	Description	Rev	By	Chk'd	Auth
-----	-------------	-----	----	-------	------

MANCHESTER
1824

The University of Manchester
Directorate of Estates and Facilities
Beyer Building
The University of Manchester
Oxford Road
Manchester
M13 9PL

Drawing Status			
PLANNING			
Project			
PN 8629 - LAWRENCE KENDAL COURT ROOF RENEWAL			
Building Name		Building No.	
LAWRENCE KENDAL COURT		026A	
Site Name			
VICTORIA PARK			
Sub Site Name			
-			
Drawing Title			
PROPOSED ROOF PLAN			
PM	Drawn	Checked	Authorised
JW	CT	-	-
Scale @ A3	Date	Date	Date
1:50	02.05.23	-	-
Drawing No.			Revision
8629-A103			-