



SHEET ID: 161DICREVB

DATE: 11/11/2022

SITE ADDRESS

161 Dickenson Road
Rusholme
Manchester
M14 5HZ

DRAWINGS LIST


Proposed:
South East Elevation
North East Elevation
South West Elevation
Site Plan
Roof Plan
Ground Floor Plan

DESIGNER

Nasar Ishfaq
JAAN Architects Ltd
www.JAANarchitects.co.uk
07817 086 944

CLIENT


Mr Knafah

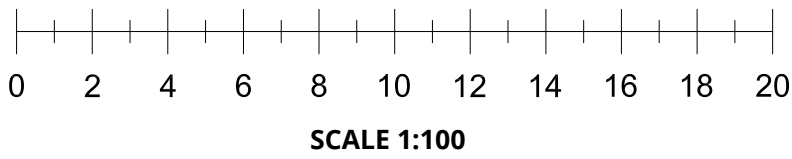


SCALE 1:100




External Swan Neck Lights to shine on vinyl advertisement on roof surface. 60 watts, 1500 lumens, 3000k, IP67 rated.

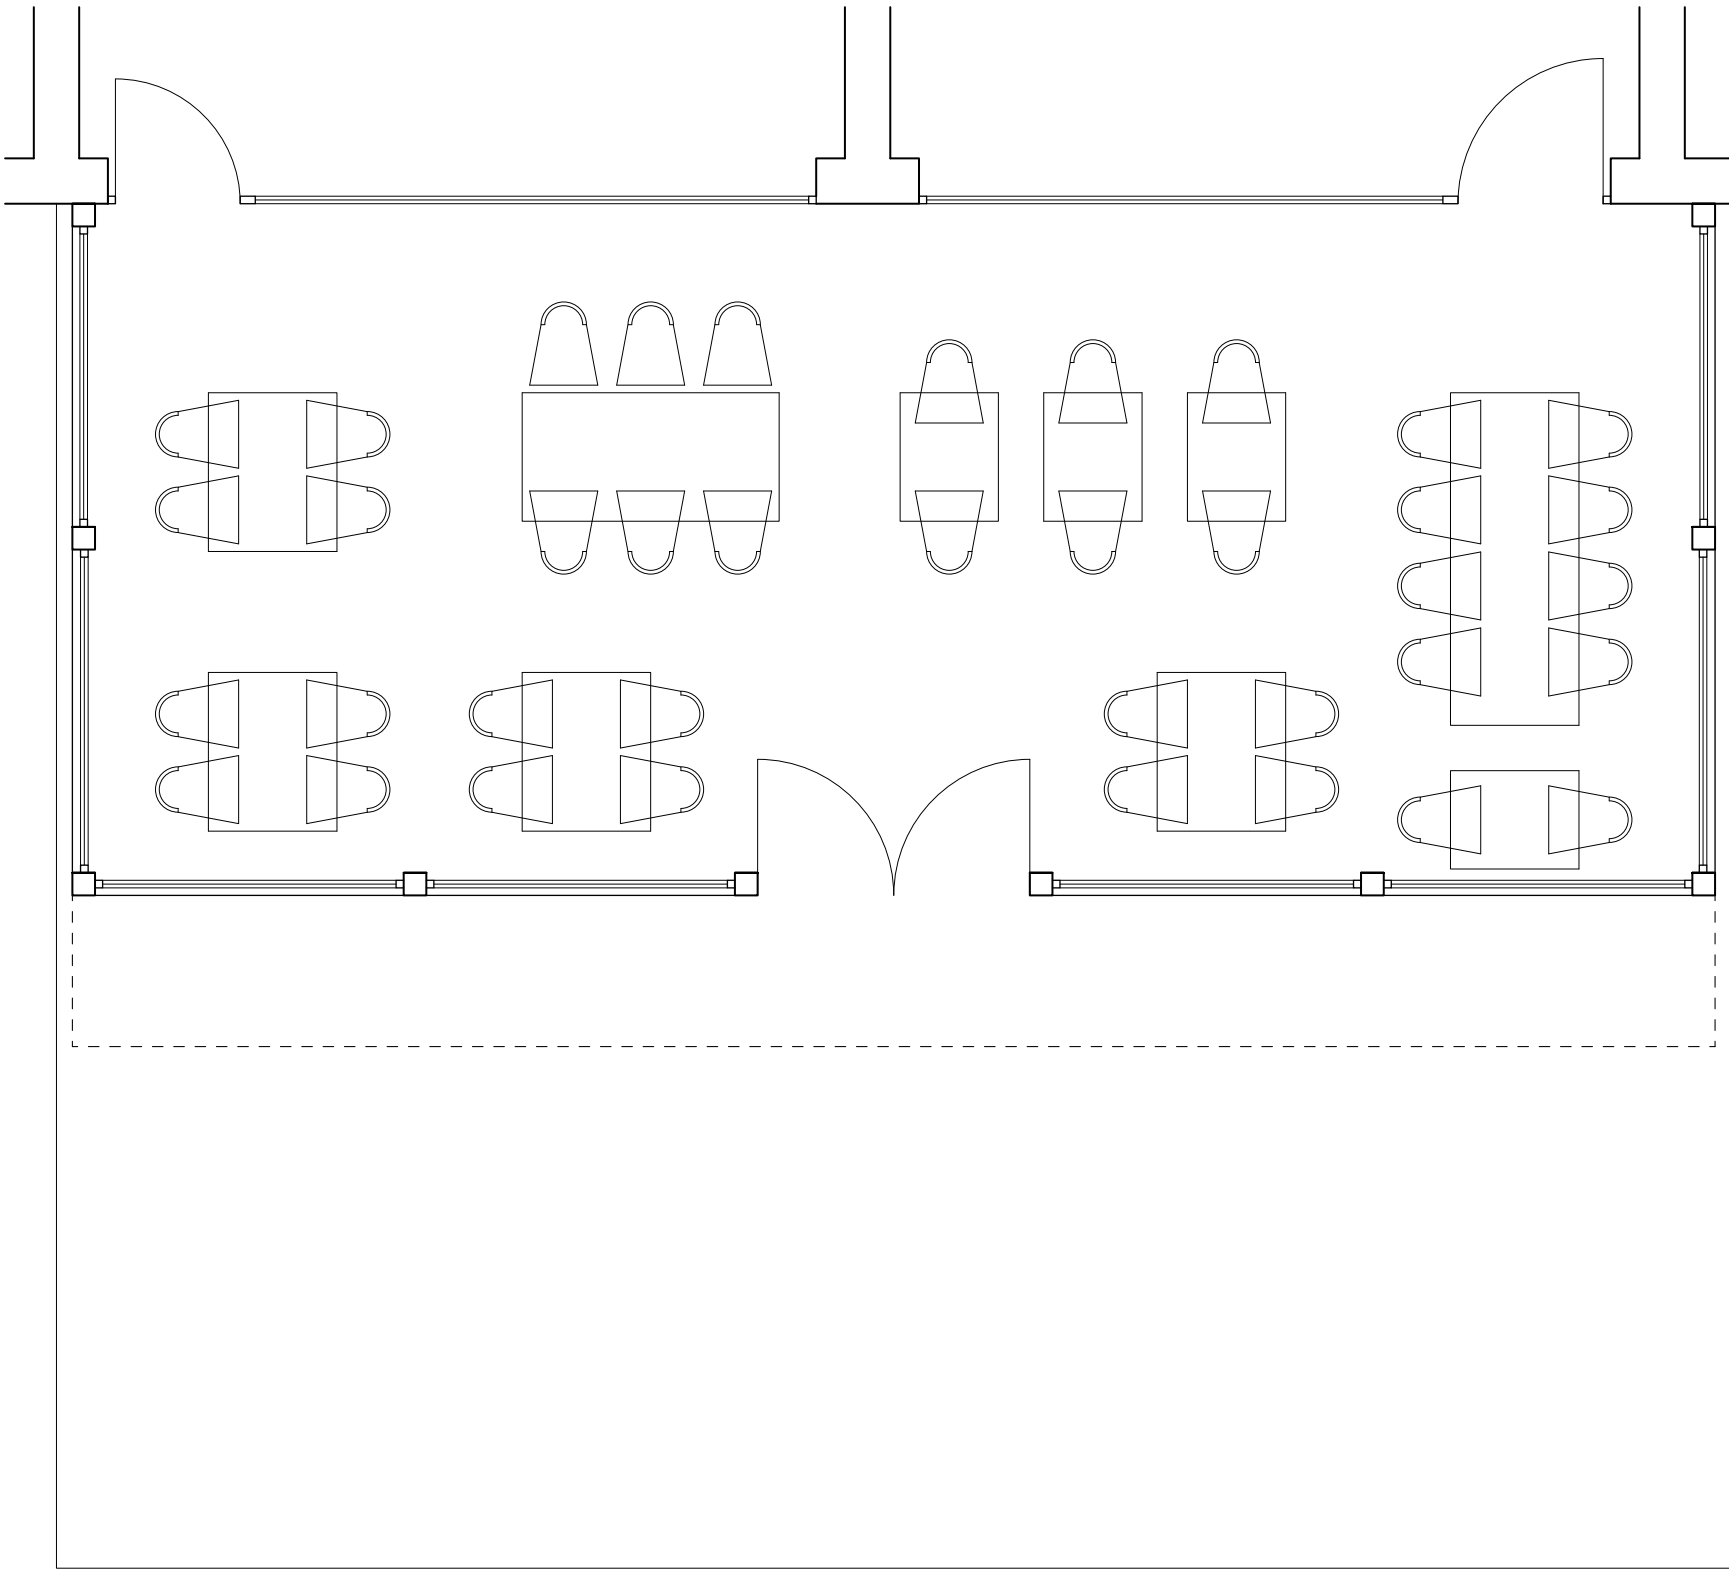


GROUND FLOOR
SCALE 1:50
PROPOSED - P003

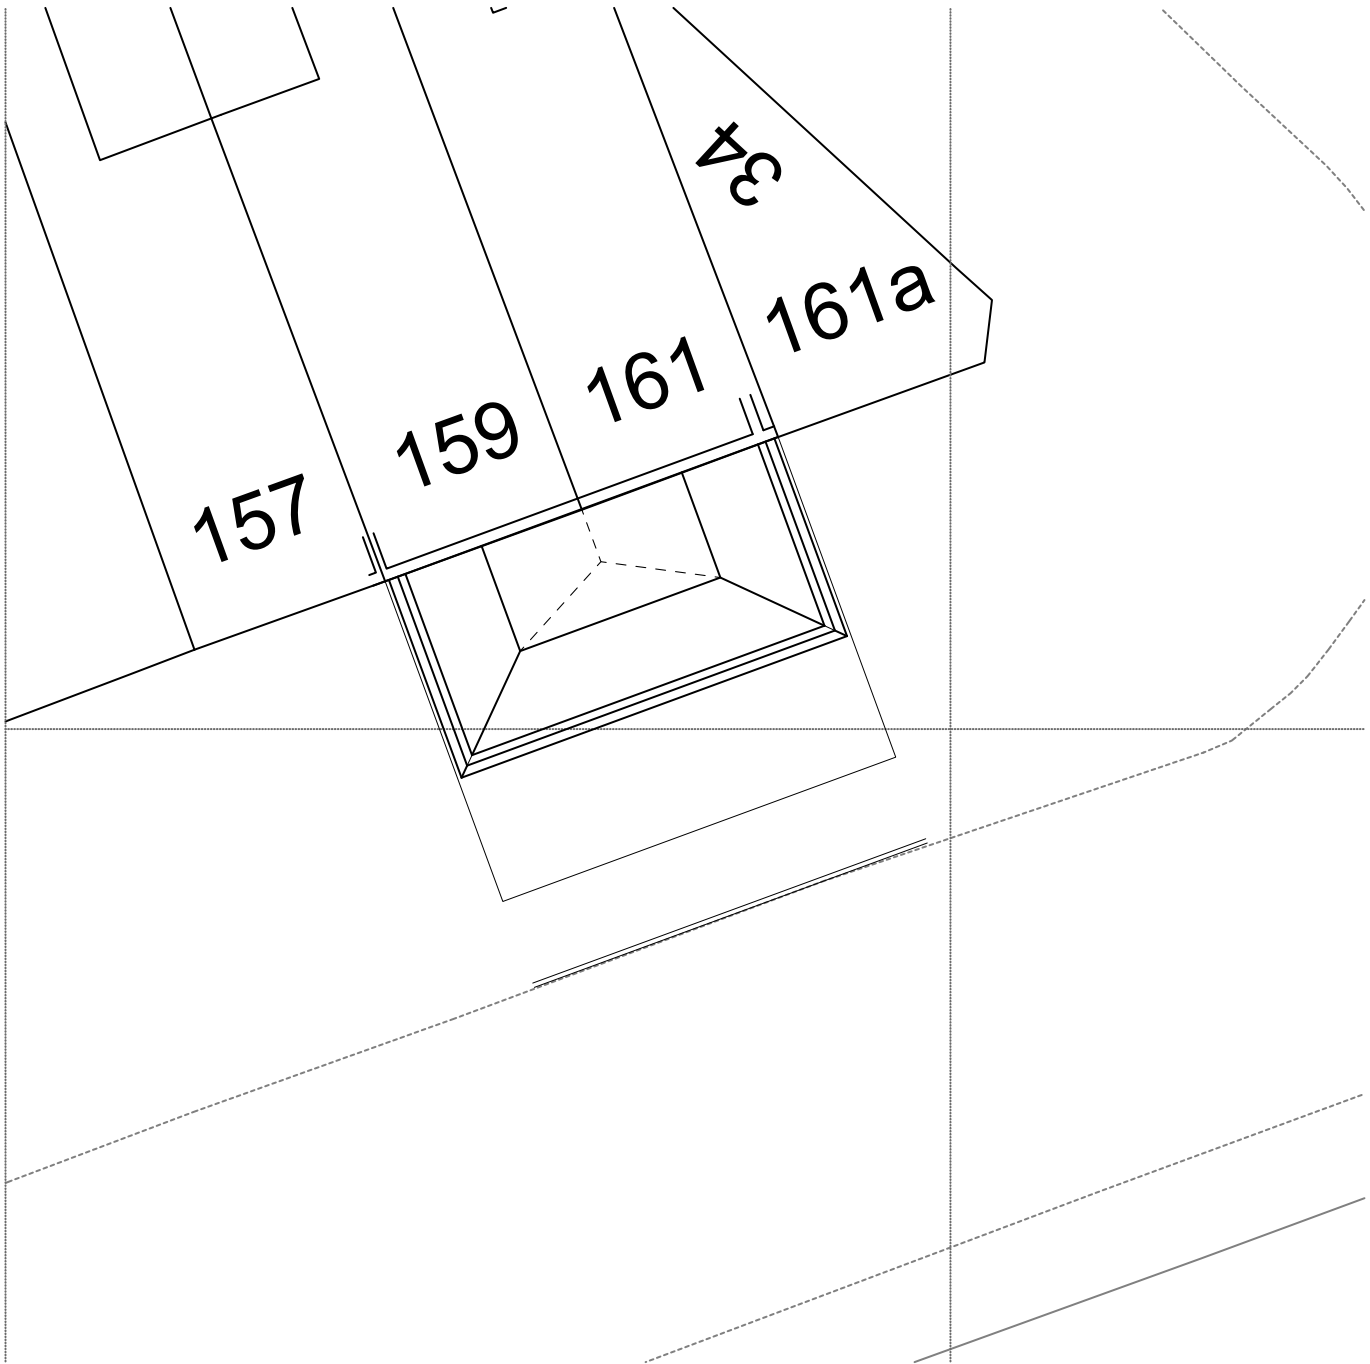


ROOF PLAN
SCALE 1:200
UID - P001

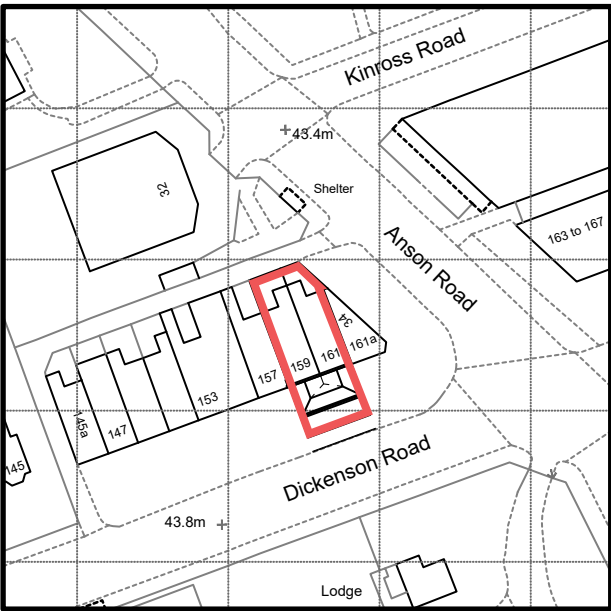


SITE PLAN
SCALE 1:1250
UID - P002

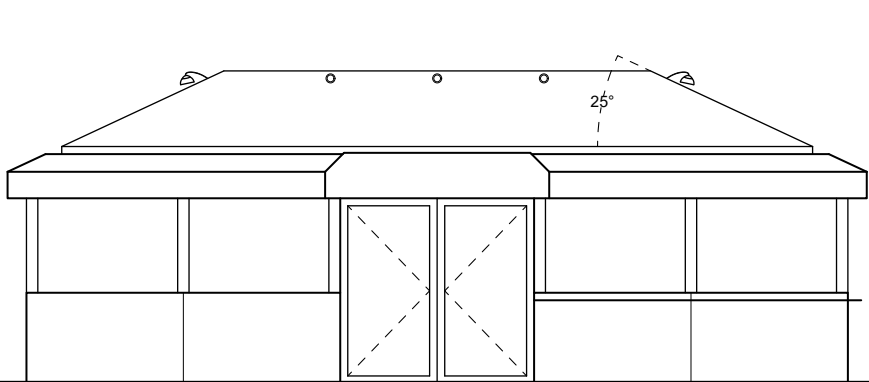

SOUTH EAST ELEVATION
SCALE 1:100
PROPOSED - P004

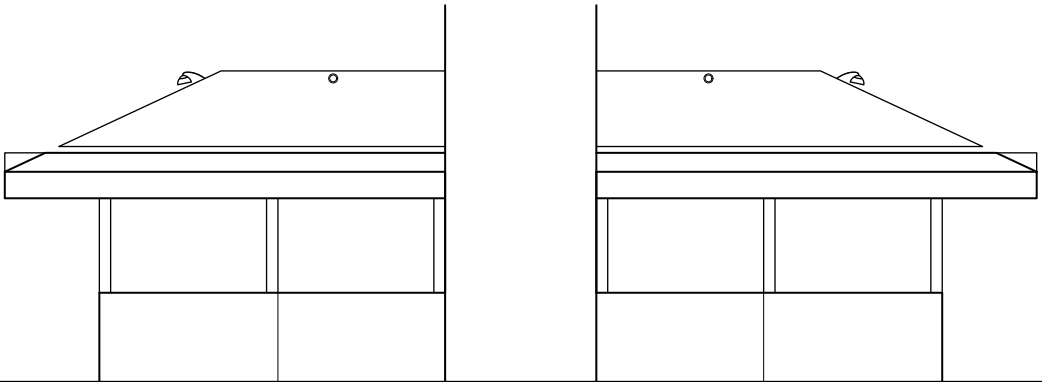

NORTH EAST ELEVATION
SCALE 1:100
PROPOSED - P005

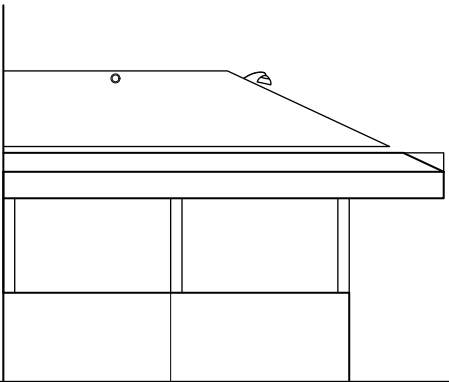

SOUTH WEST ELEVATION
SCALE 1:100
PROPOSED - P006