




PROPOSED SITE PLAN
1:200

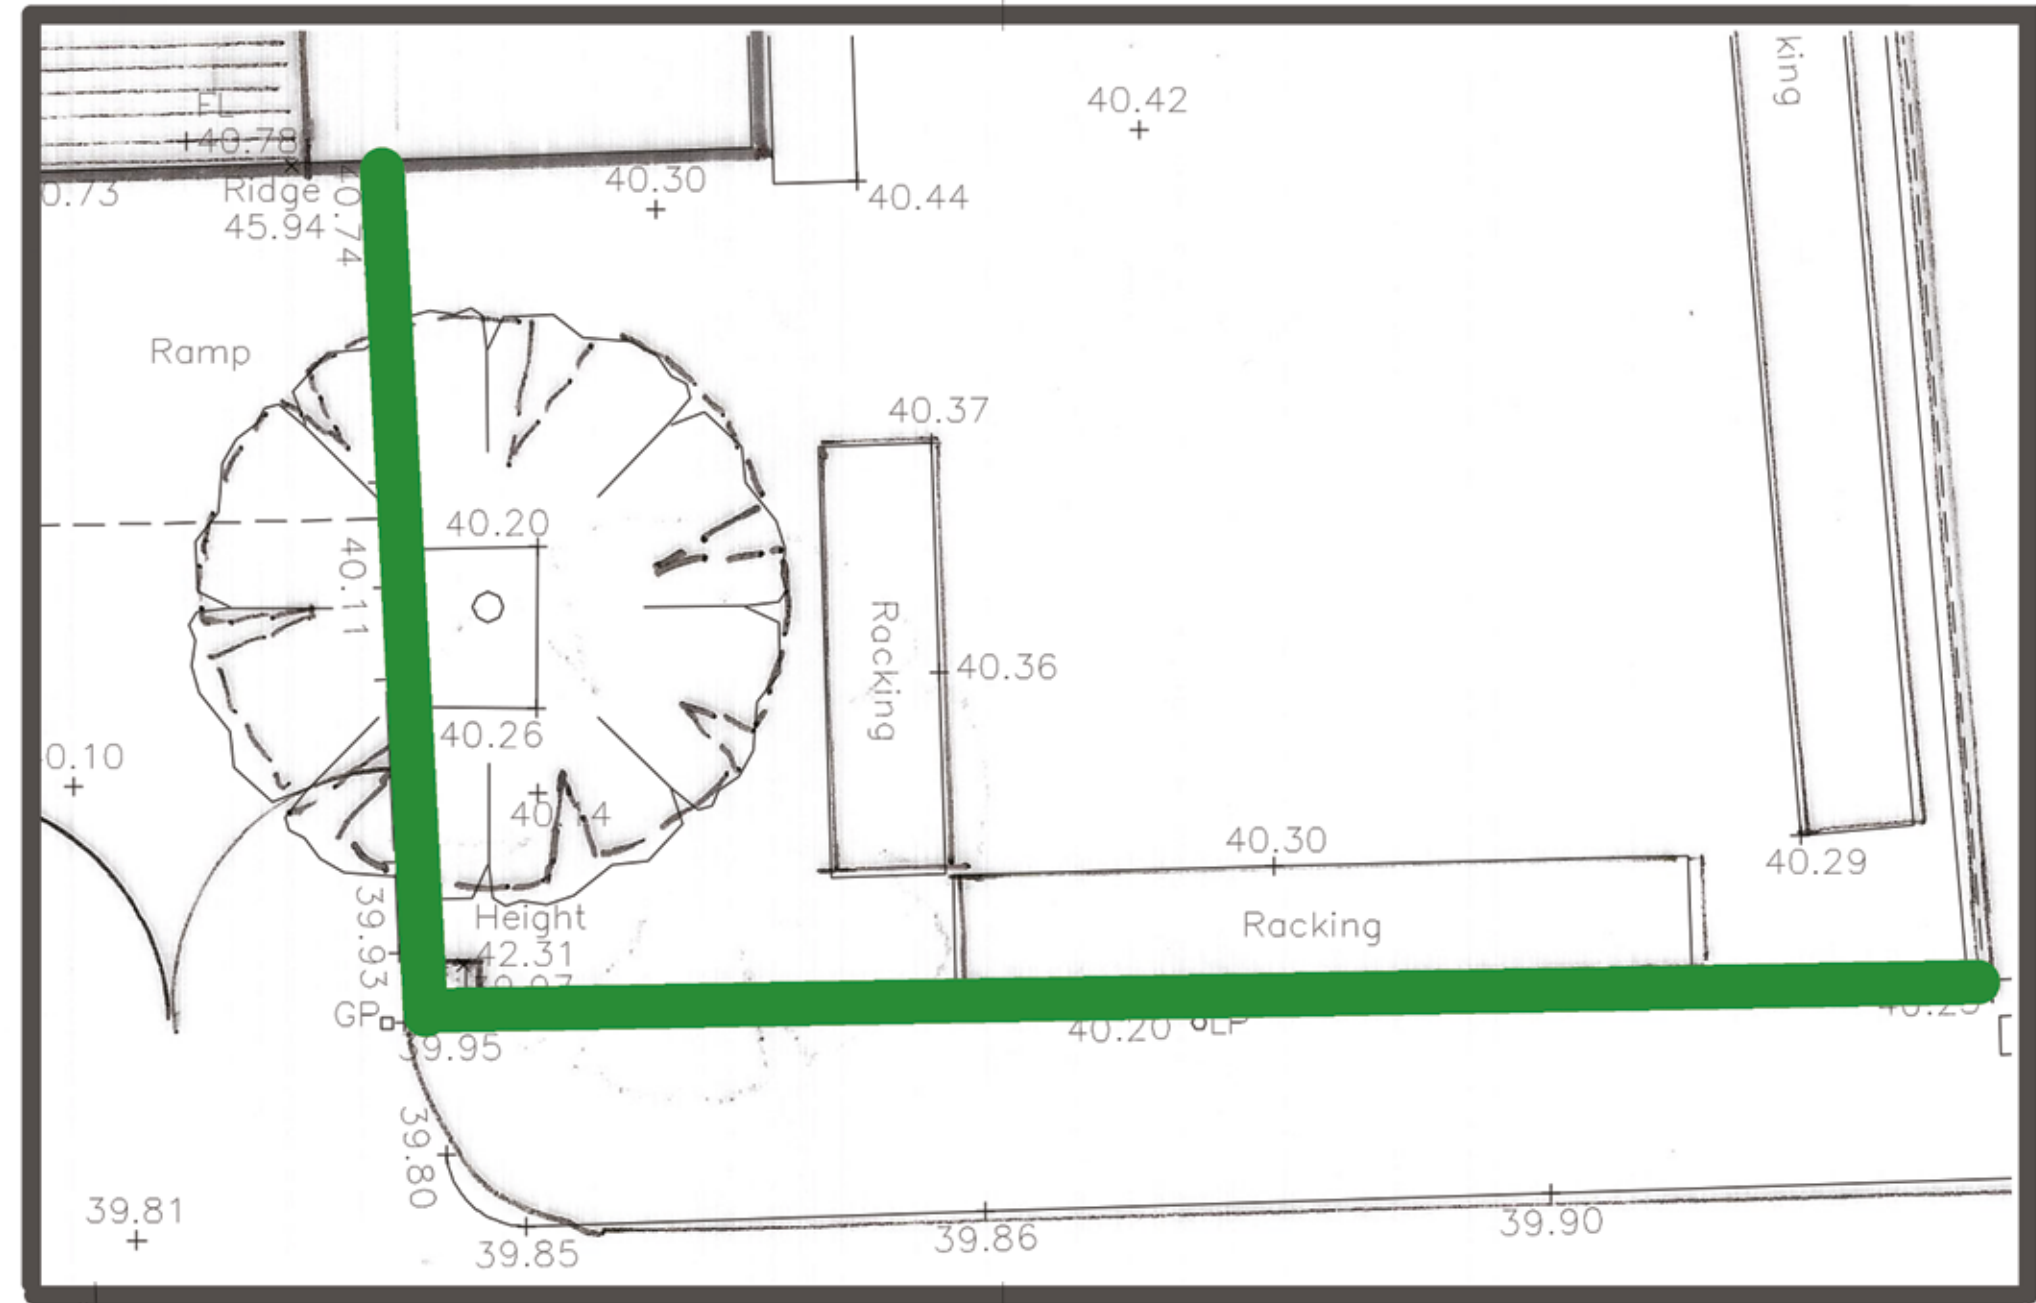

PROPOSED SITE PLAN
1:100

SITE LOCATION
PALISADE FENCE



2 0 2 4 6 8 10
SCALE 1:200
m

Rev	Description	Date	Issued by	Issued to
A	ANNOTATIONS REVISION	17.05.2023	AC	AS

REVISIONS

Guidance:
Refer to the following documents for guidance on the BPH Standards and review process.

A_BPH Project Approval form
B_AMR Project BPH Strategy Manual
C_AMR AEC(UK) BPH Standard
G1 Issued P-PROTOCOL MEVITY

REA prepared this model using Revit 2017 and does not accept liability for any loss or degradation of the information held in the model resulting from the transition from the original file format to another file format or from the recipient's reading of it in any other program or on a later version of Revit.

CLIENT
**HOWARTH TIMBER & BUILDING
SUPPLIES**

PROJECT
**HOWARTH TIMBER & BUILDING
SUPPLIES FALLOWFIELD,
MANCHESTER, M14 6WN**

TITLE
PROPOSED SITE PLAN

DATE
MAY 2023

SCALE
1 : 200

REVISION
A
DRAWING NUMBER
2149.020

STATUS
PLANNING

Richard Eves Architects LLP
Alexandra Villa, 3 Victoria Avenue, Harrogate, HG1 1EQ
Tel: 01423 504488 Fax: 01423 500015 office@rearchitects.co.uk
**richard eves
ARCHITECTS**