


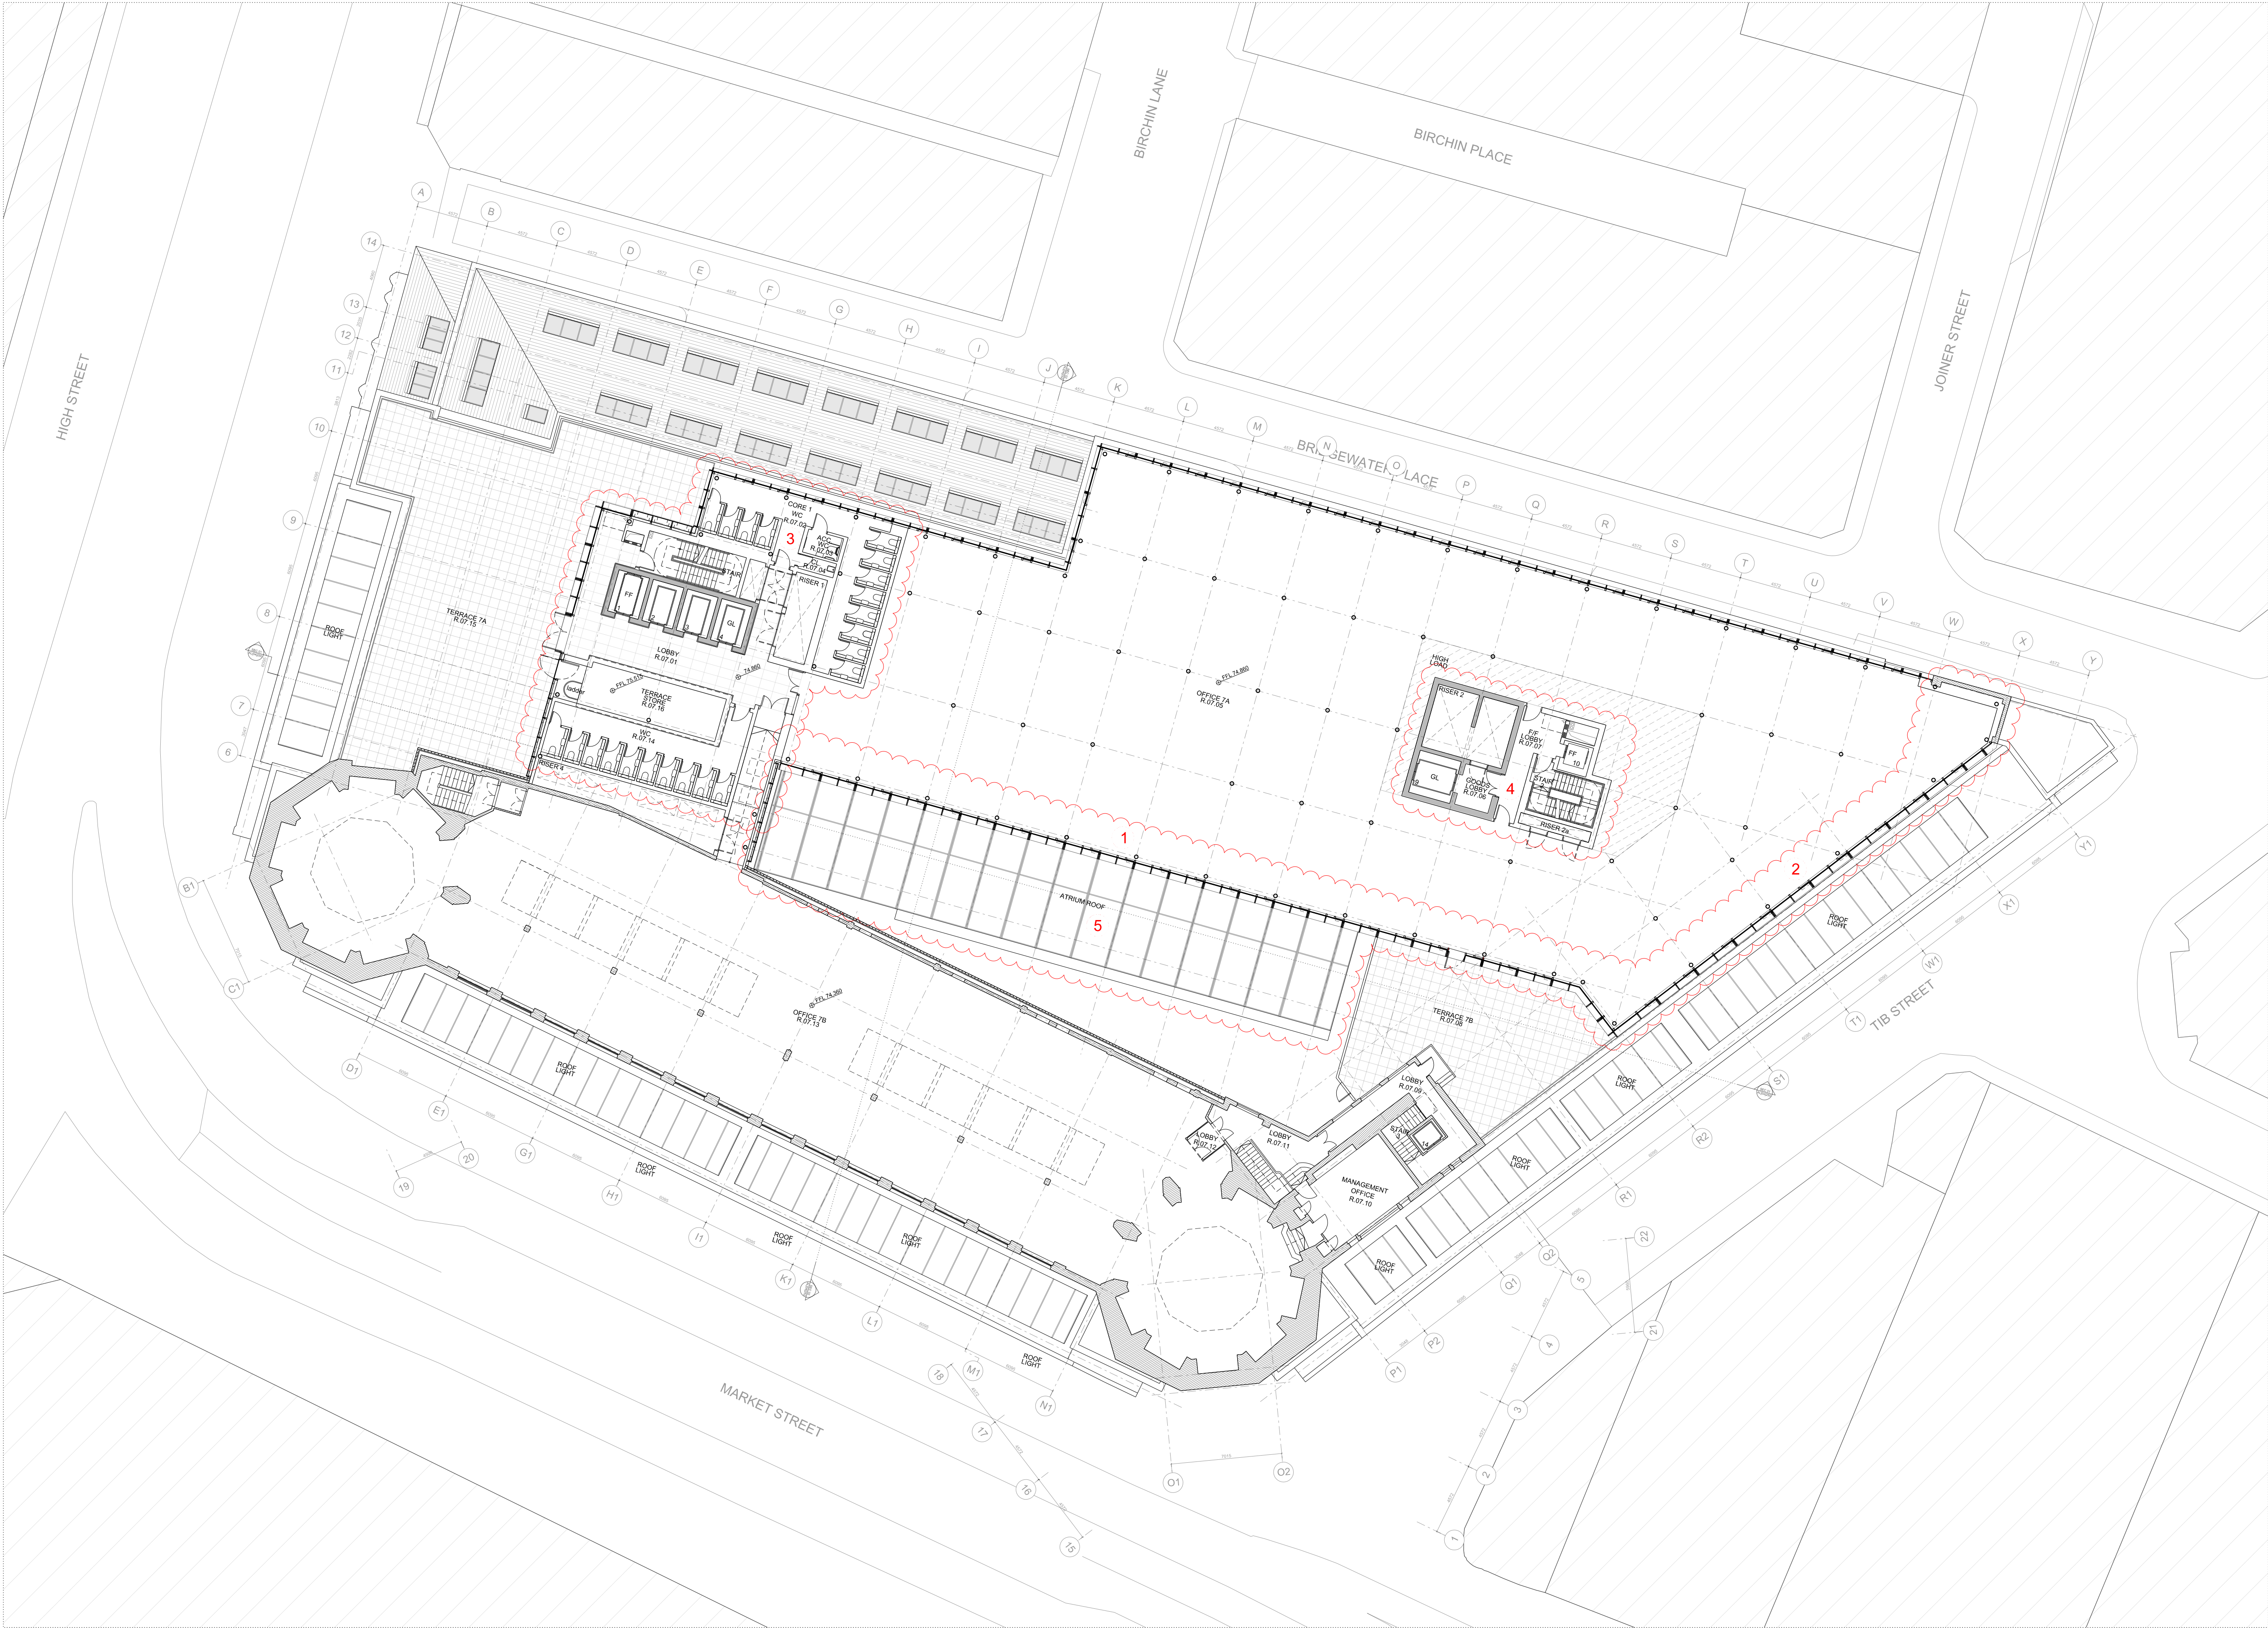

NOTES / REVISION

PRINCIPLE DESIGN DEVELOPMENT

1. South elevation responding to reduced atrium width below, aligning with existing building grid to reduce structural intervention and increase lettable office area.

2. South eastern elevation moved to form improved relationship to existing roof structure and increase lettable office area.

3. Stair core 1 arrangement updated to improve building functionality.

4. Stair core 2 arrangement updated to reduce works to existing staircase to lower floors and provide additional goods lift.

5. Atrium roof simplified to improve buildability.

0246810

PROJECT

**RYLANDS BUILDING,
MANCHESTER**

CLIENT

CD9 PROPERTIES (MANCHESTER) LTD

TITLE

**COMPARISON PLAN SEVENTH FLOOR
- NON MATERIAL AMMENDMENT**

SCALE

1:200@A1
1:400@A3

DATE

APR 2023

JOB No

1526

DWG No

AL[05]2220

REV

*

ISSUE FOR

PLANNING DOCUMENT

JEFFREY BELL ARCHITECTS

Jeffrey Bell Architects
3 Cobourg Street
off Fairfield Street
Manchester
M1 3GY

t +44 (0)161 228 0651
e studio@jeffreymbellarchitects.co.uk