




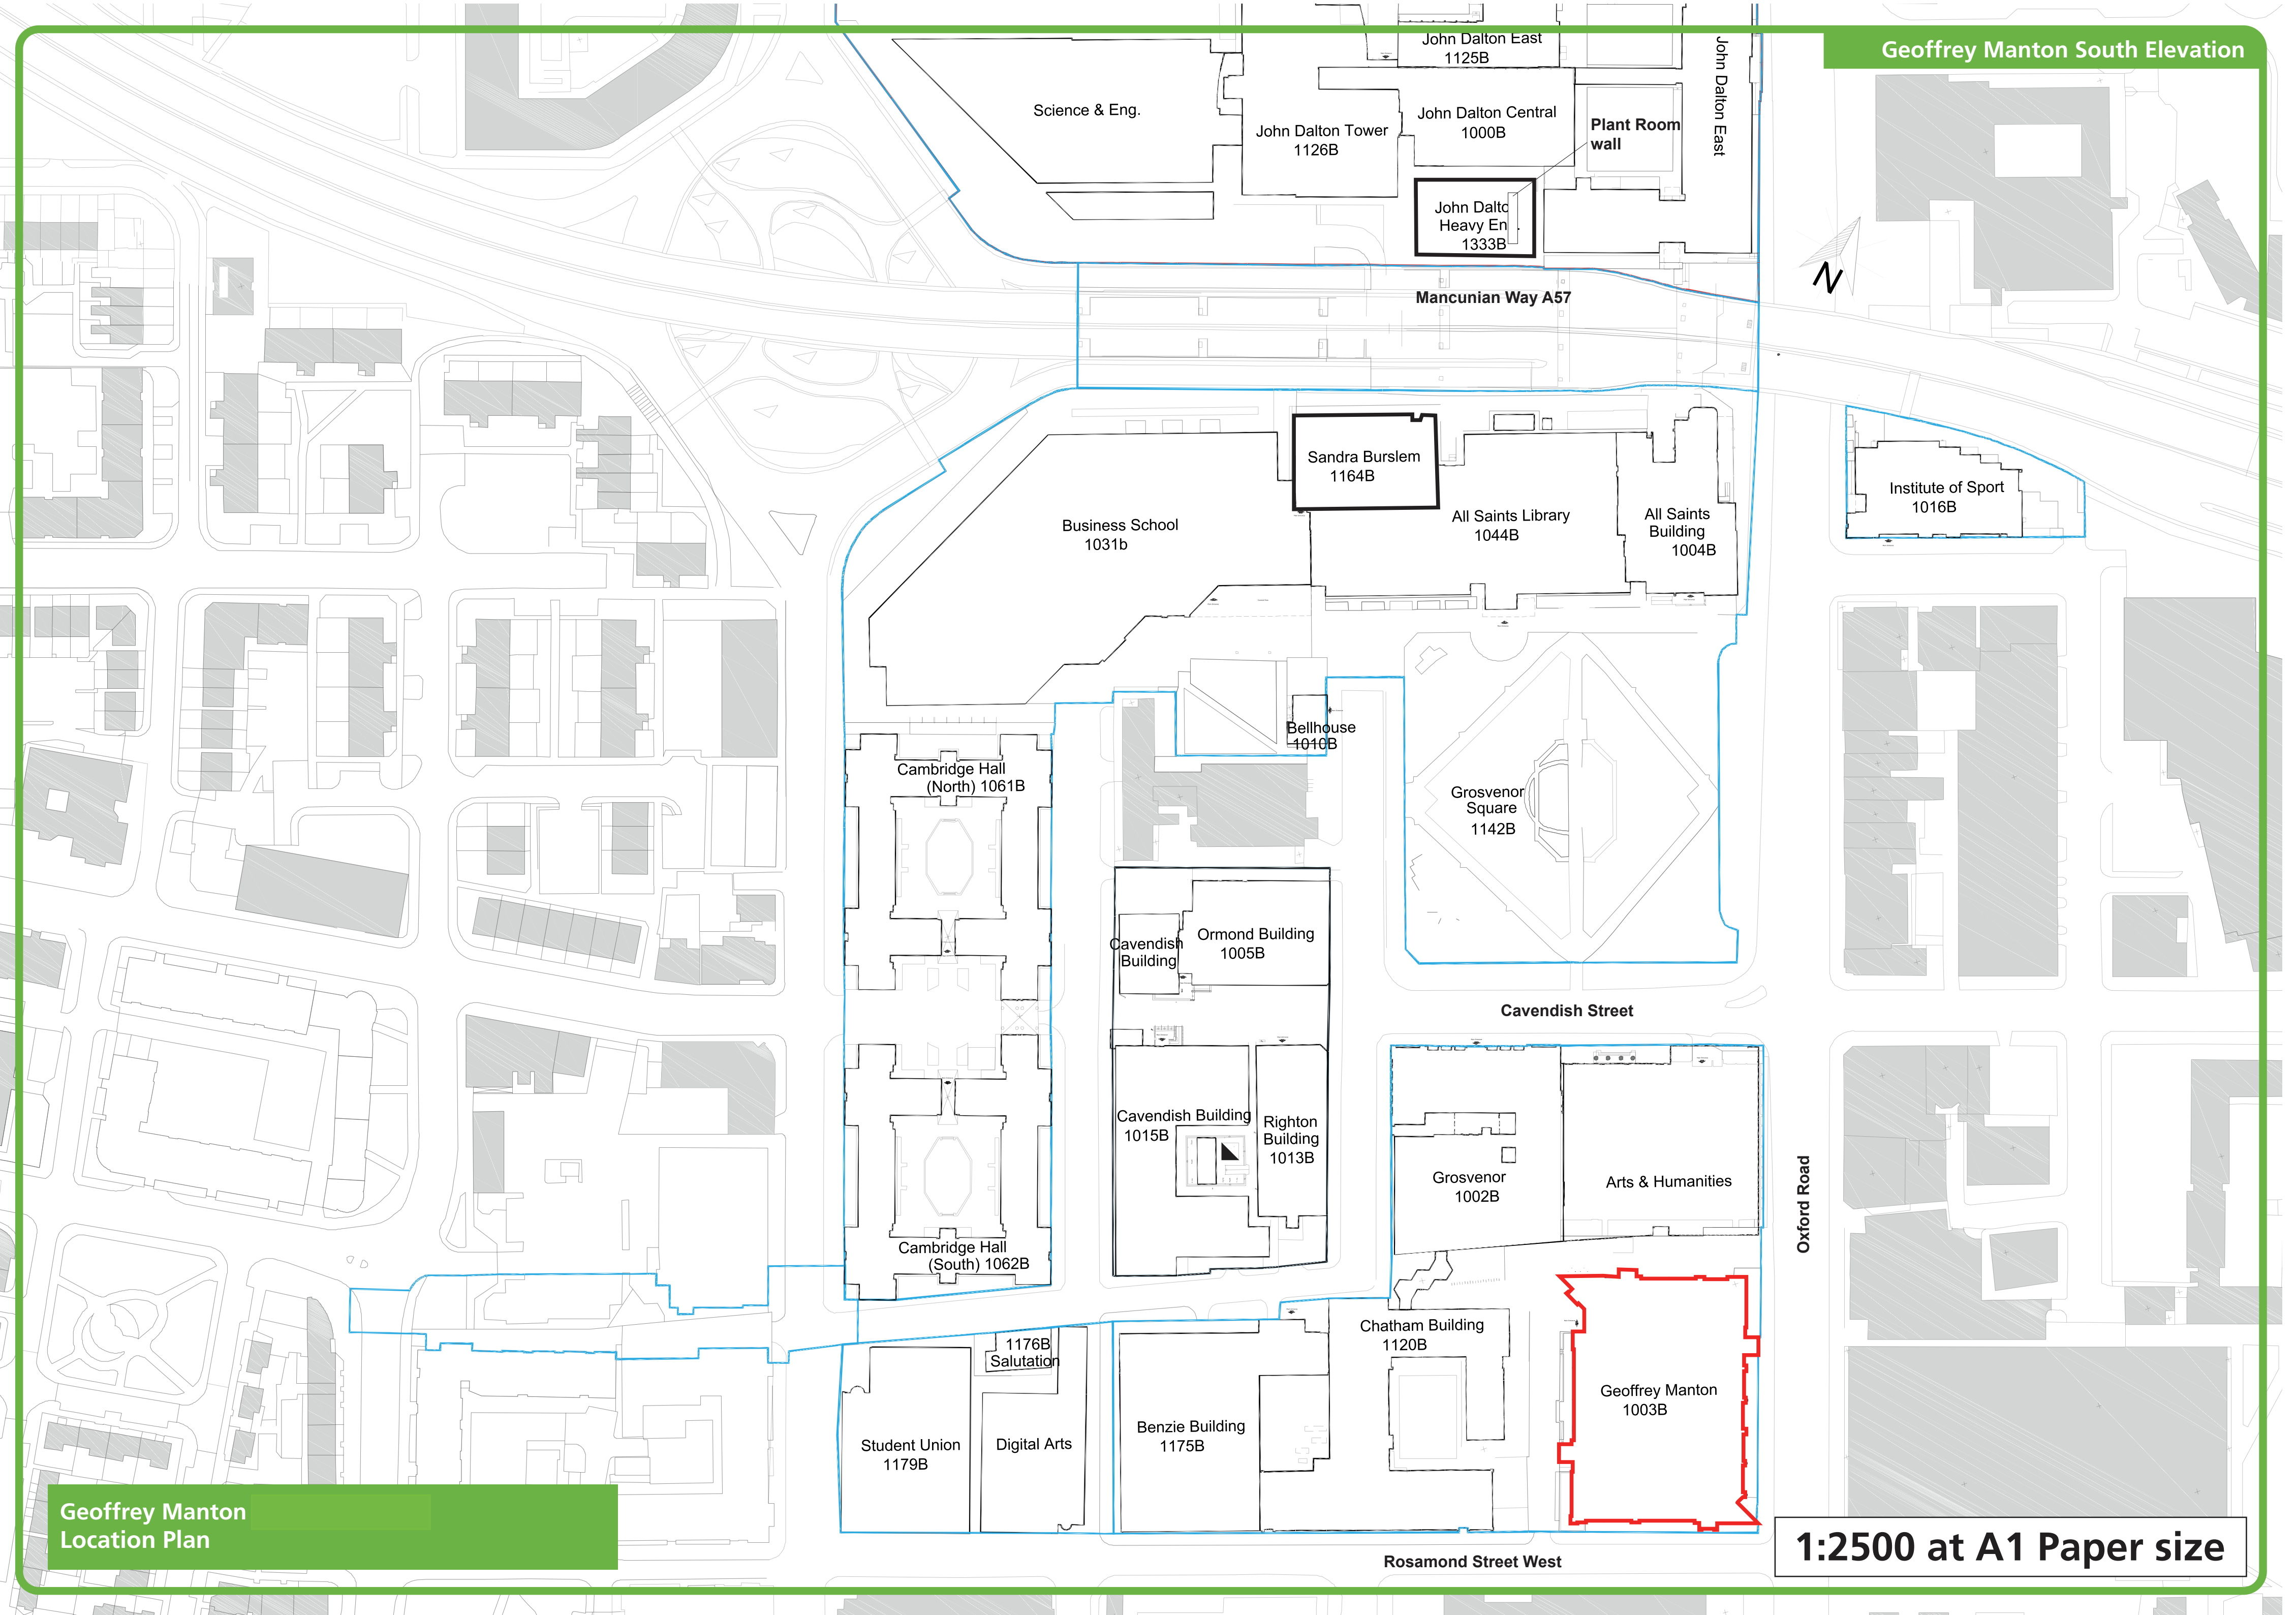

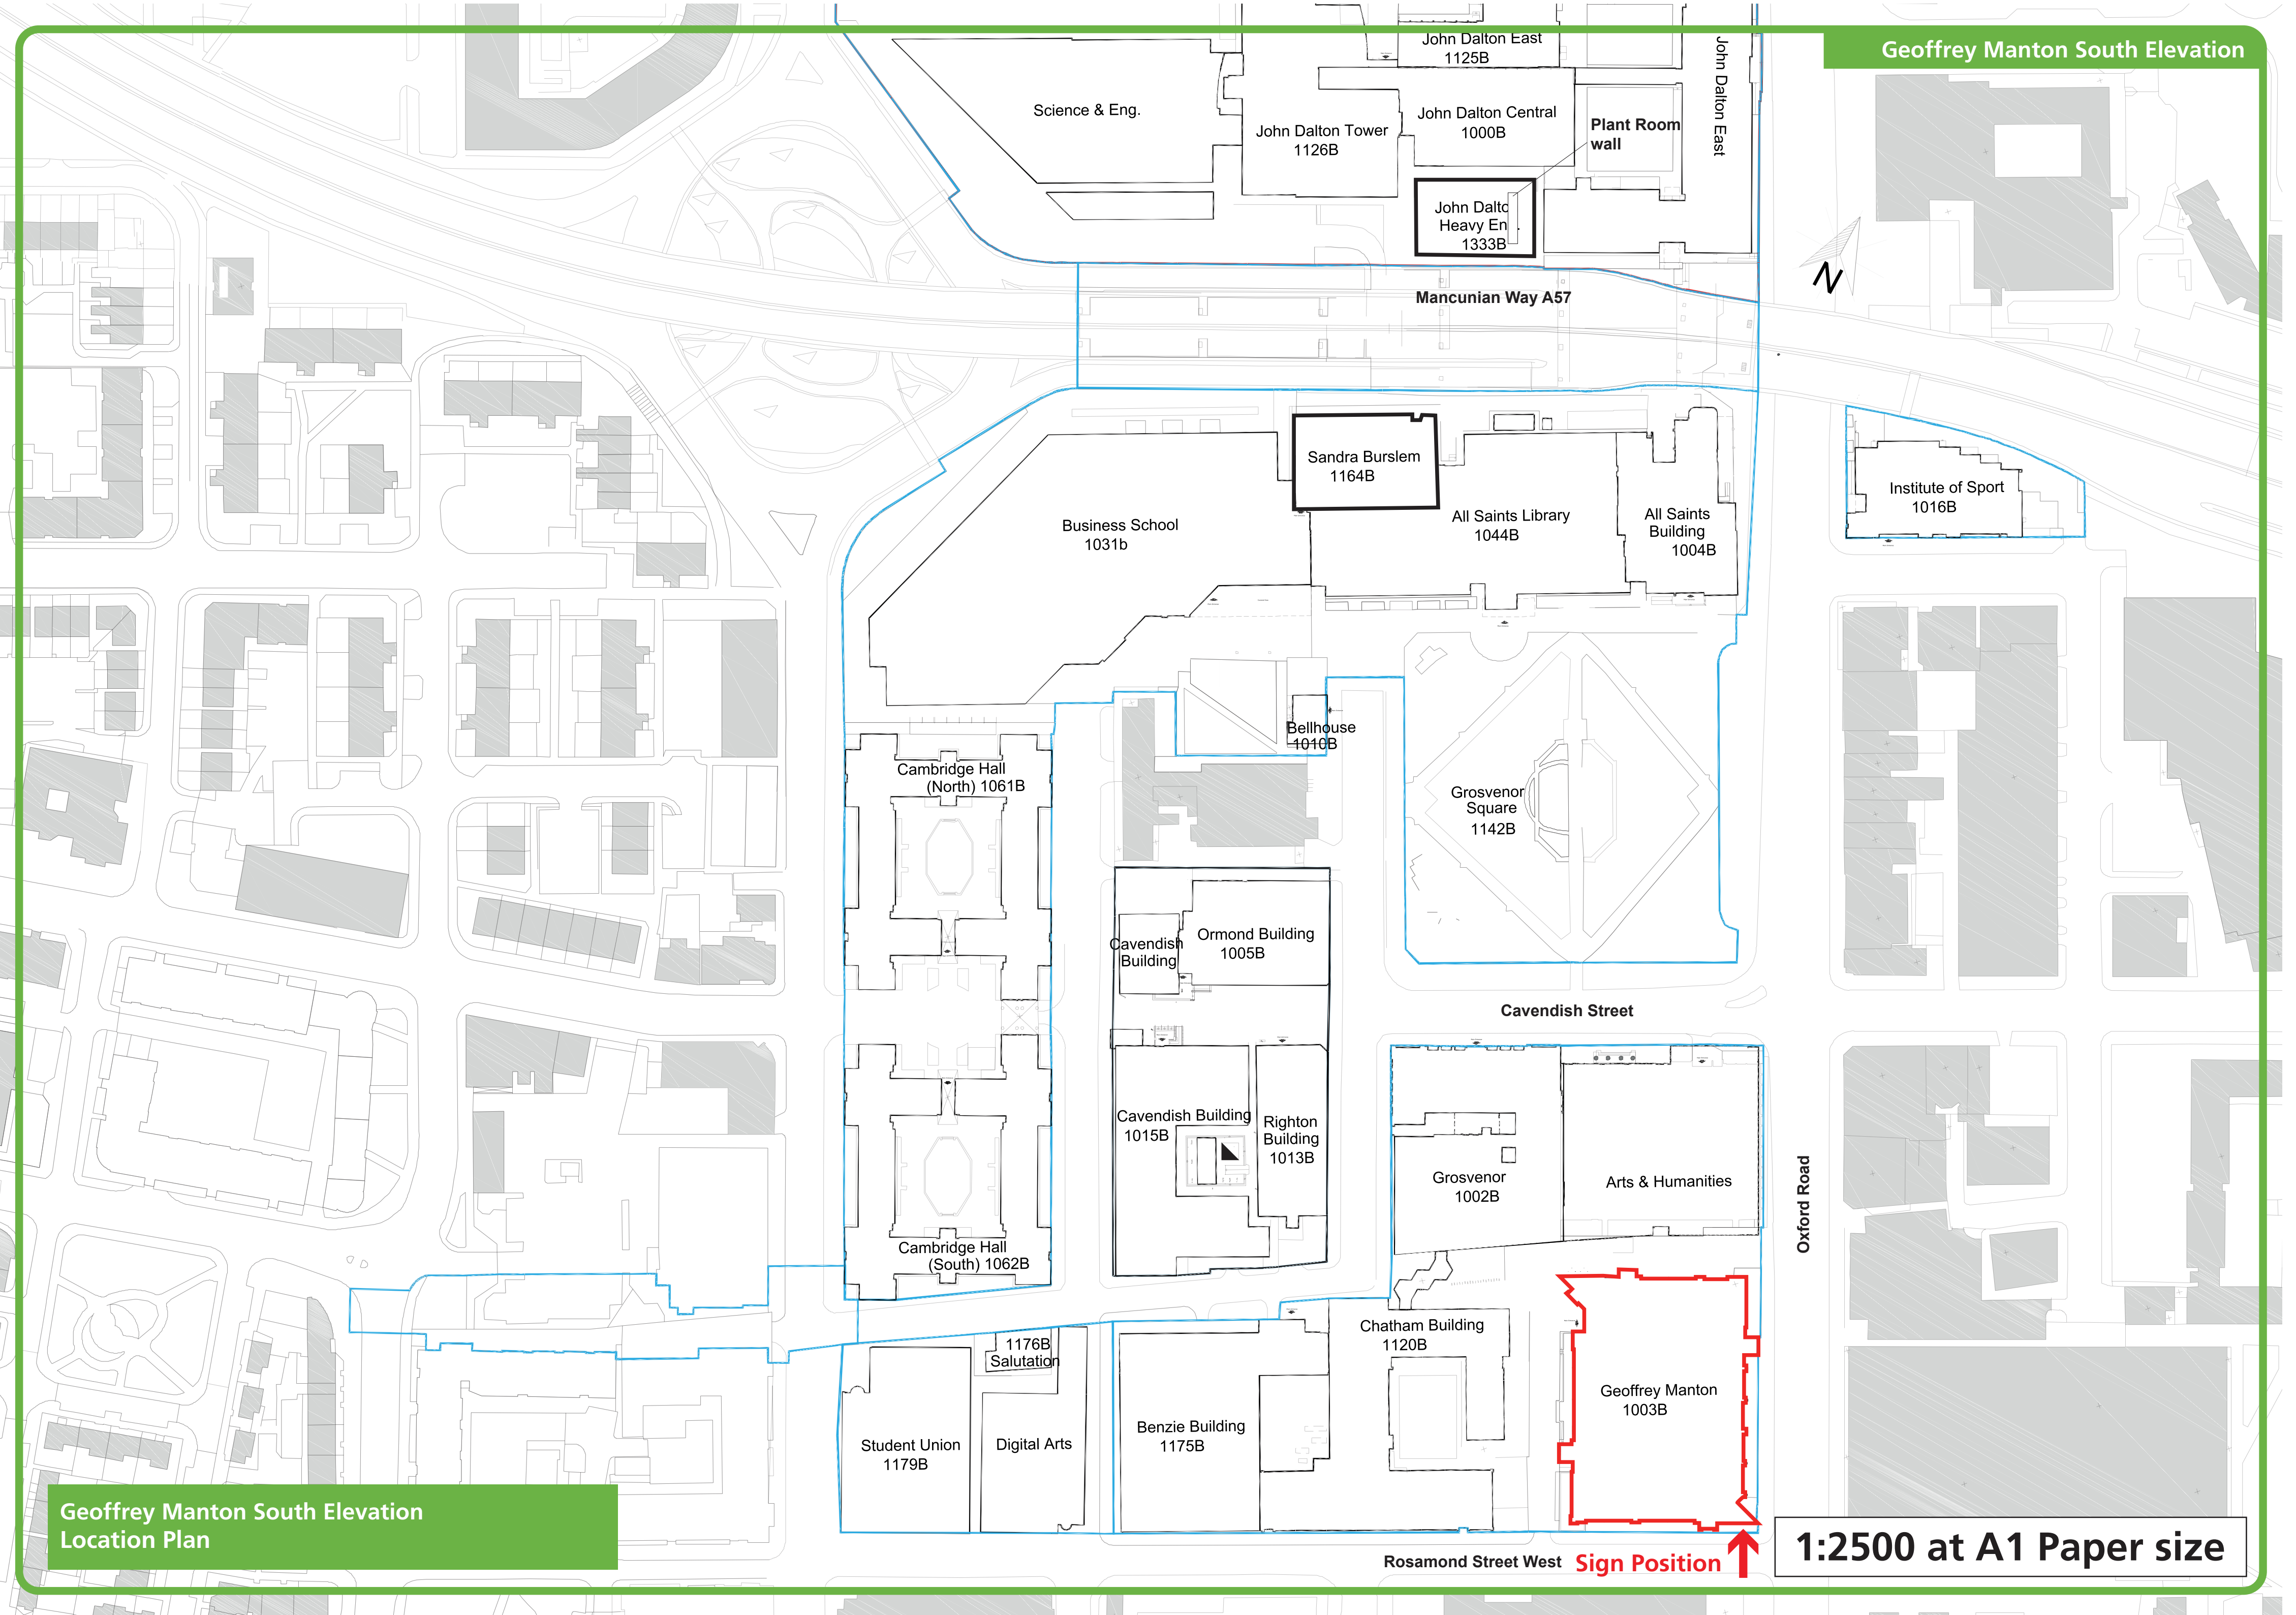



Existing signage

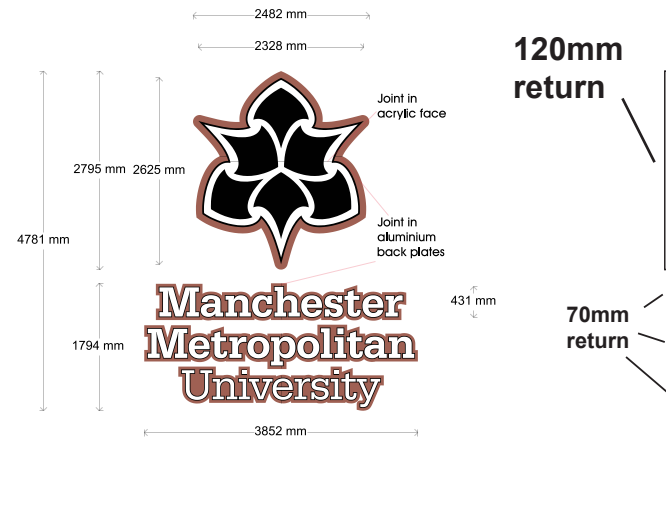

Maximum illumination
will not exceed 300 candela per mtr²

FACE ILLUMINATED

Built up 316 marine grade stainless steel removable rim and return letters and 'spades' icon painted black with opal acrylic faces illuminated via internal LEDs.
Icon to have 120mm returns and 25mm rims. Letters to have 70mm returns and 12mm rims.
3mm aluminium spades to icon painted black fixed to face of acrylic via M5 studs and VHB tape.
3mm aluminium back plates painted to match brickwork.
Nut spacers to rear of back plates to leave room for cables.

NOTE:

Indicative sizes taken from elevation drawings, subject to site survey.

GEOFFREY MANTON - South Elevation



Indicative photographic visual

Scale: 1:1000 @ A4

Client:
Manchester Met University

Date:
16/03/23

Customer Order No:
Helen Hatcher

Revision No:
V01

Designer:
Kat Cavanagh

COPYRIGHT RESERVED
THIS DRAWING IS NOT TO BE COPIED IN WHOLE OR IN PART WITHOUT PRIOR PERMISSION IN WRITING BEING OBTAINED FROM THE DIRECTOR OF ALLSIGNS INTERNATIONAL. NO INFORMATION CONTAINED IN THIS DRAWING IS TO BE DIVULGED TO UNAUTHORISED PERSONS.




Certificate Number 2147




① South Elevation
1 : 150 @A1

1

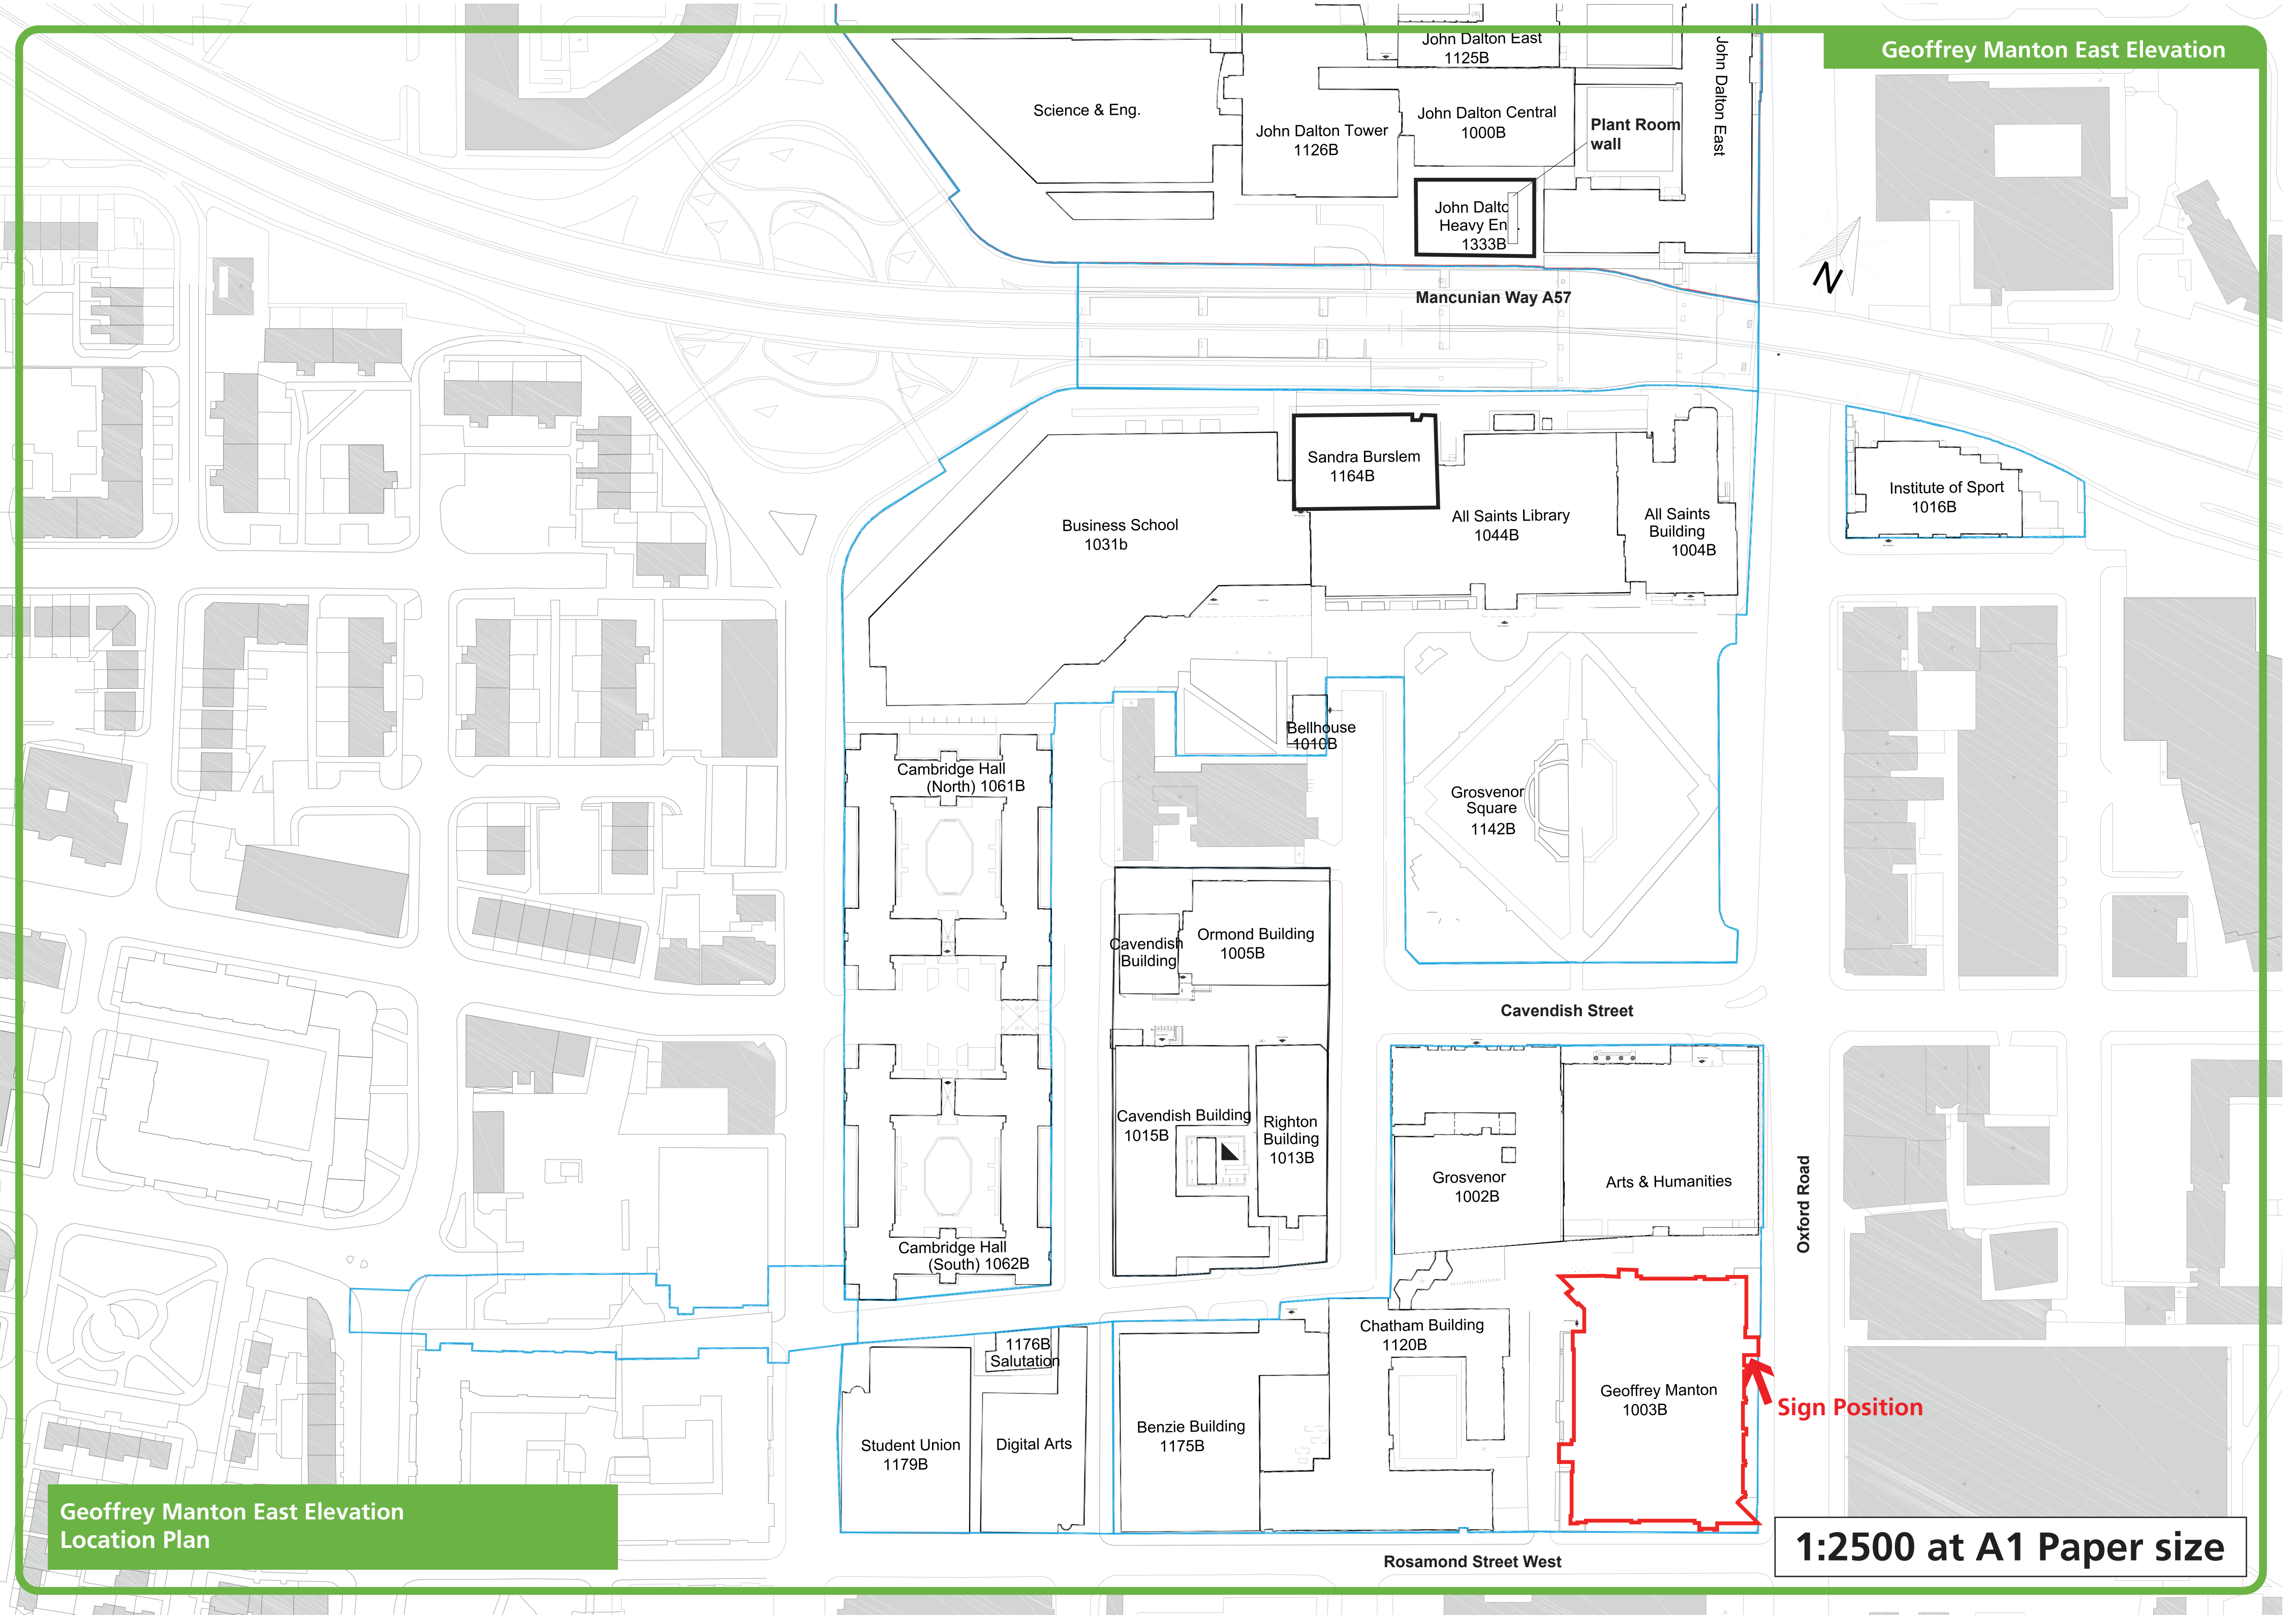

GEOFFREY MANTON - East Elevation

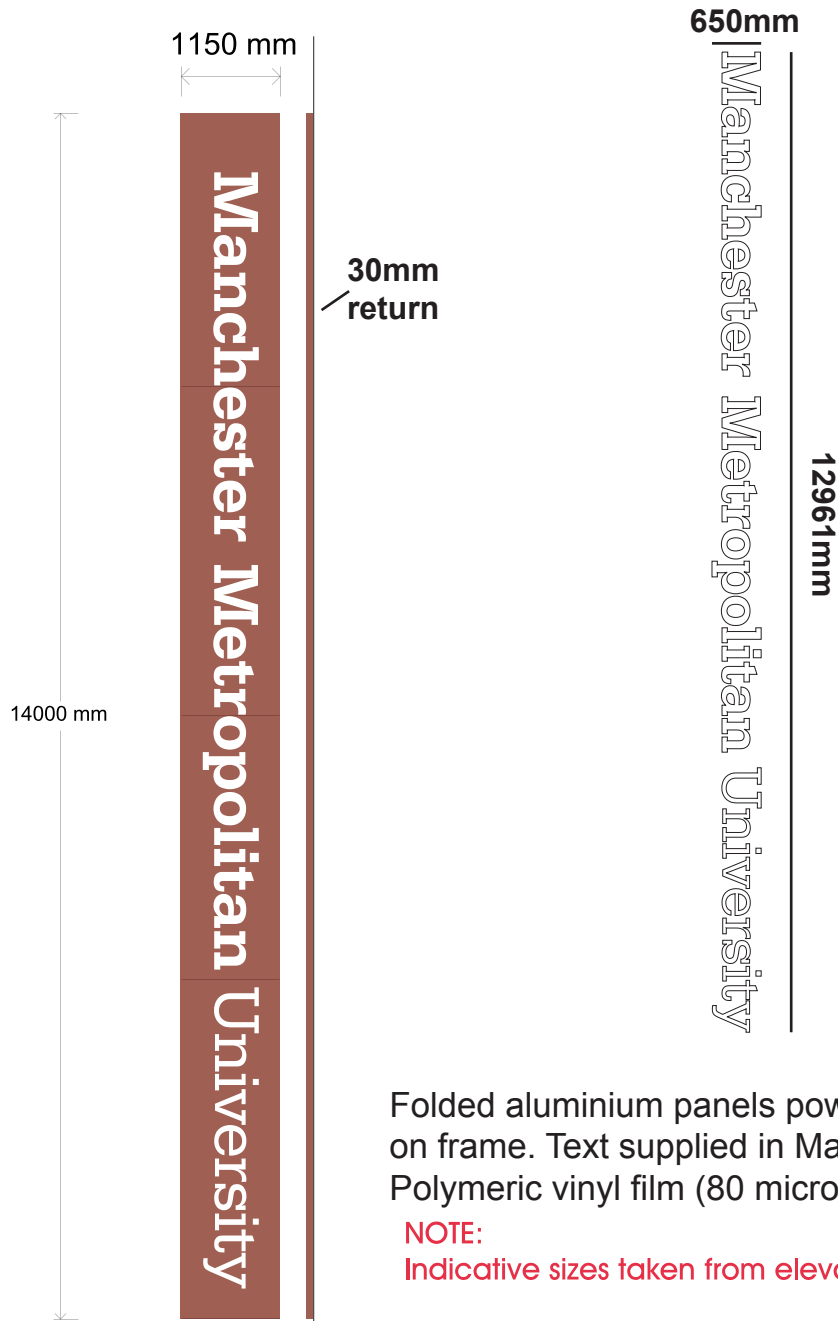

Folded aluminium panels powder coated black with 30 mm returns on frame. Text supplied in Mactac JT9700 Premium Polymeric vinyl film (80 microns) finished in Matt white

NOTE:

Indicative sizes taken from elevation drawings, subject to site survey.



Indicative photographic visual

Scale: nts @ A4

Client:
Manchester Met University

Date:
16/03/23

Customer Order No:
Helen Hatcher


Revision No:
V01

Designer:
Kat Cavanagh

COPYRIGHT RESERVED
THIS DRAWING IS NOT TO BE COPIED IN WHOLE OR IN PART WITHOUT PRIOR PERMISSION IN WRITING BEING OBTAINED FROM THE DIRECTOR OF ALLSIGNS INTERNATIONAL. NO INFORMATION CONTAINED IN THIS DRAWING IS TO BE DIVULGED TO UNAUTHORISED PERSONS.



Certificate Number 2147

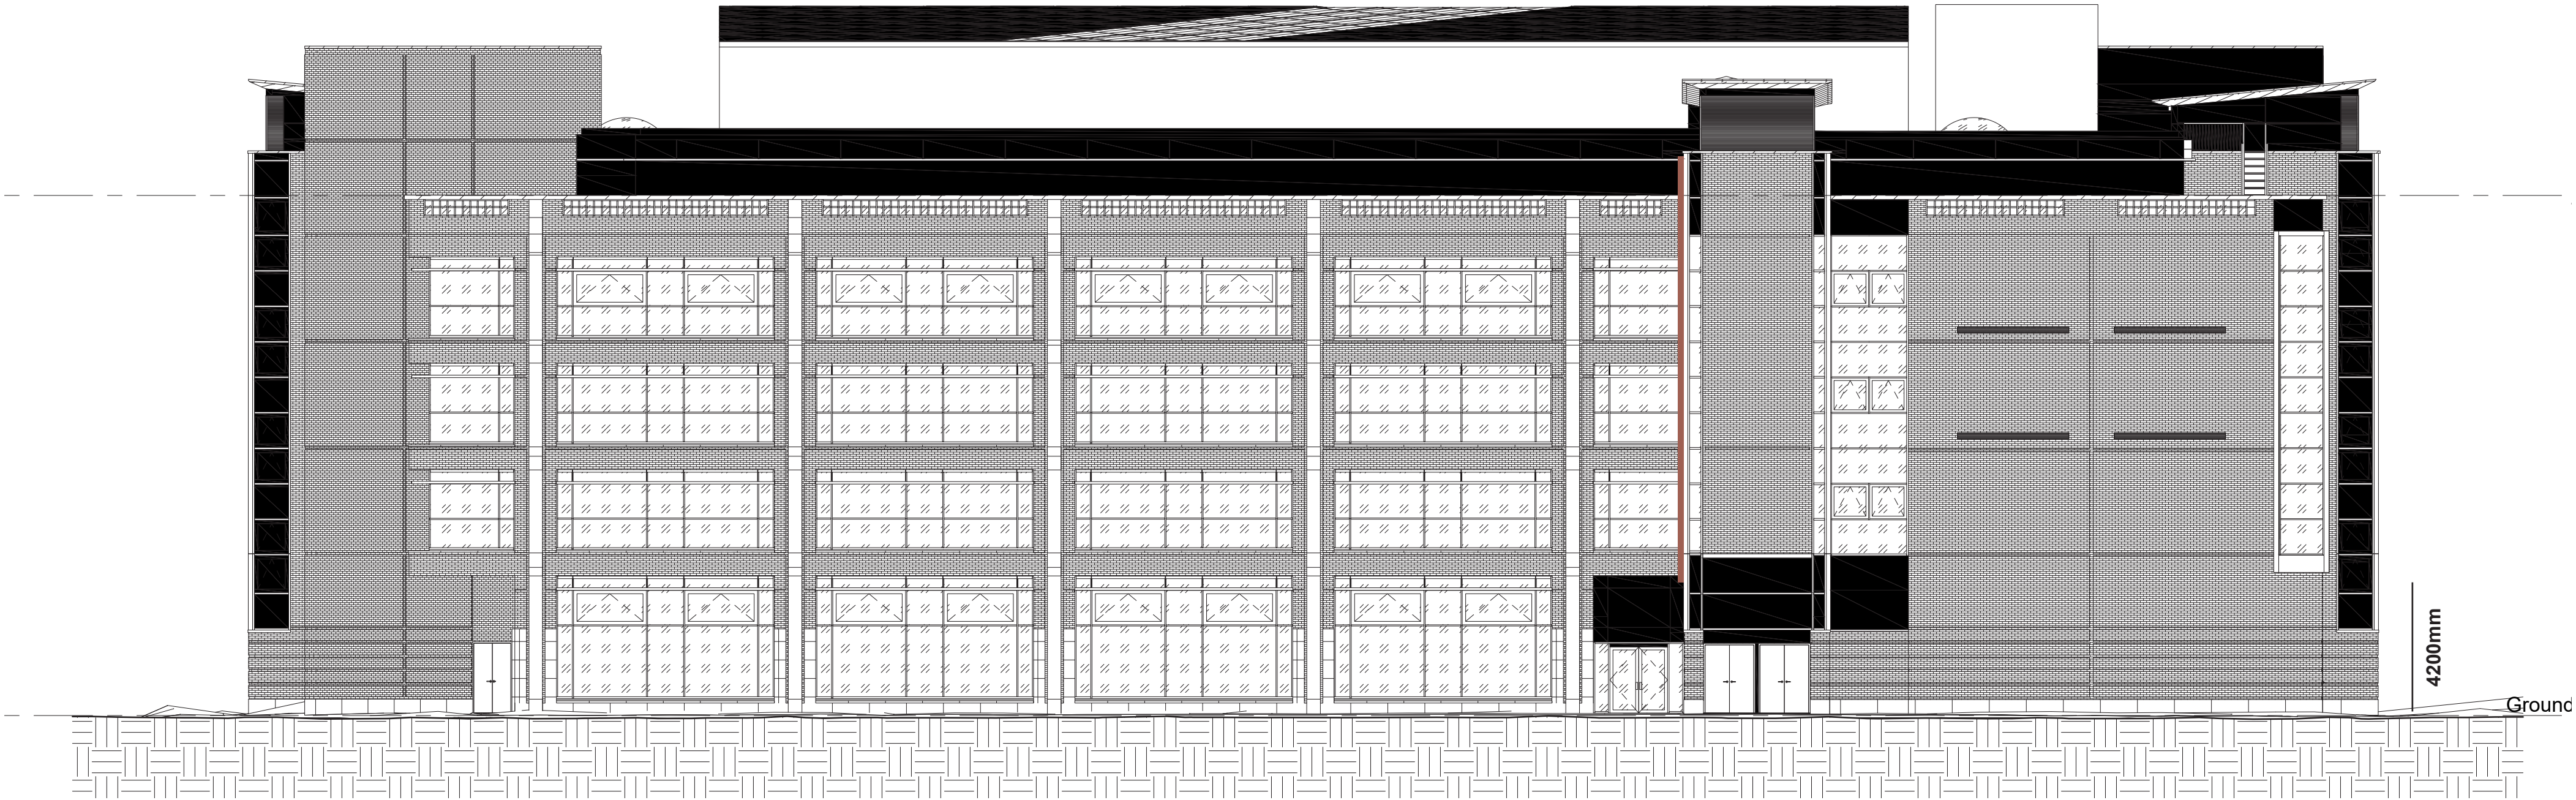

① East Elevation
1 : 150 @A1

Shown in Brown to dictate position
Sign powdercoated black