


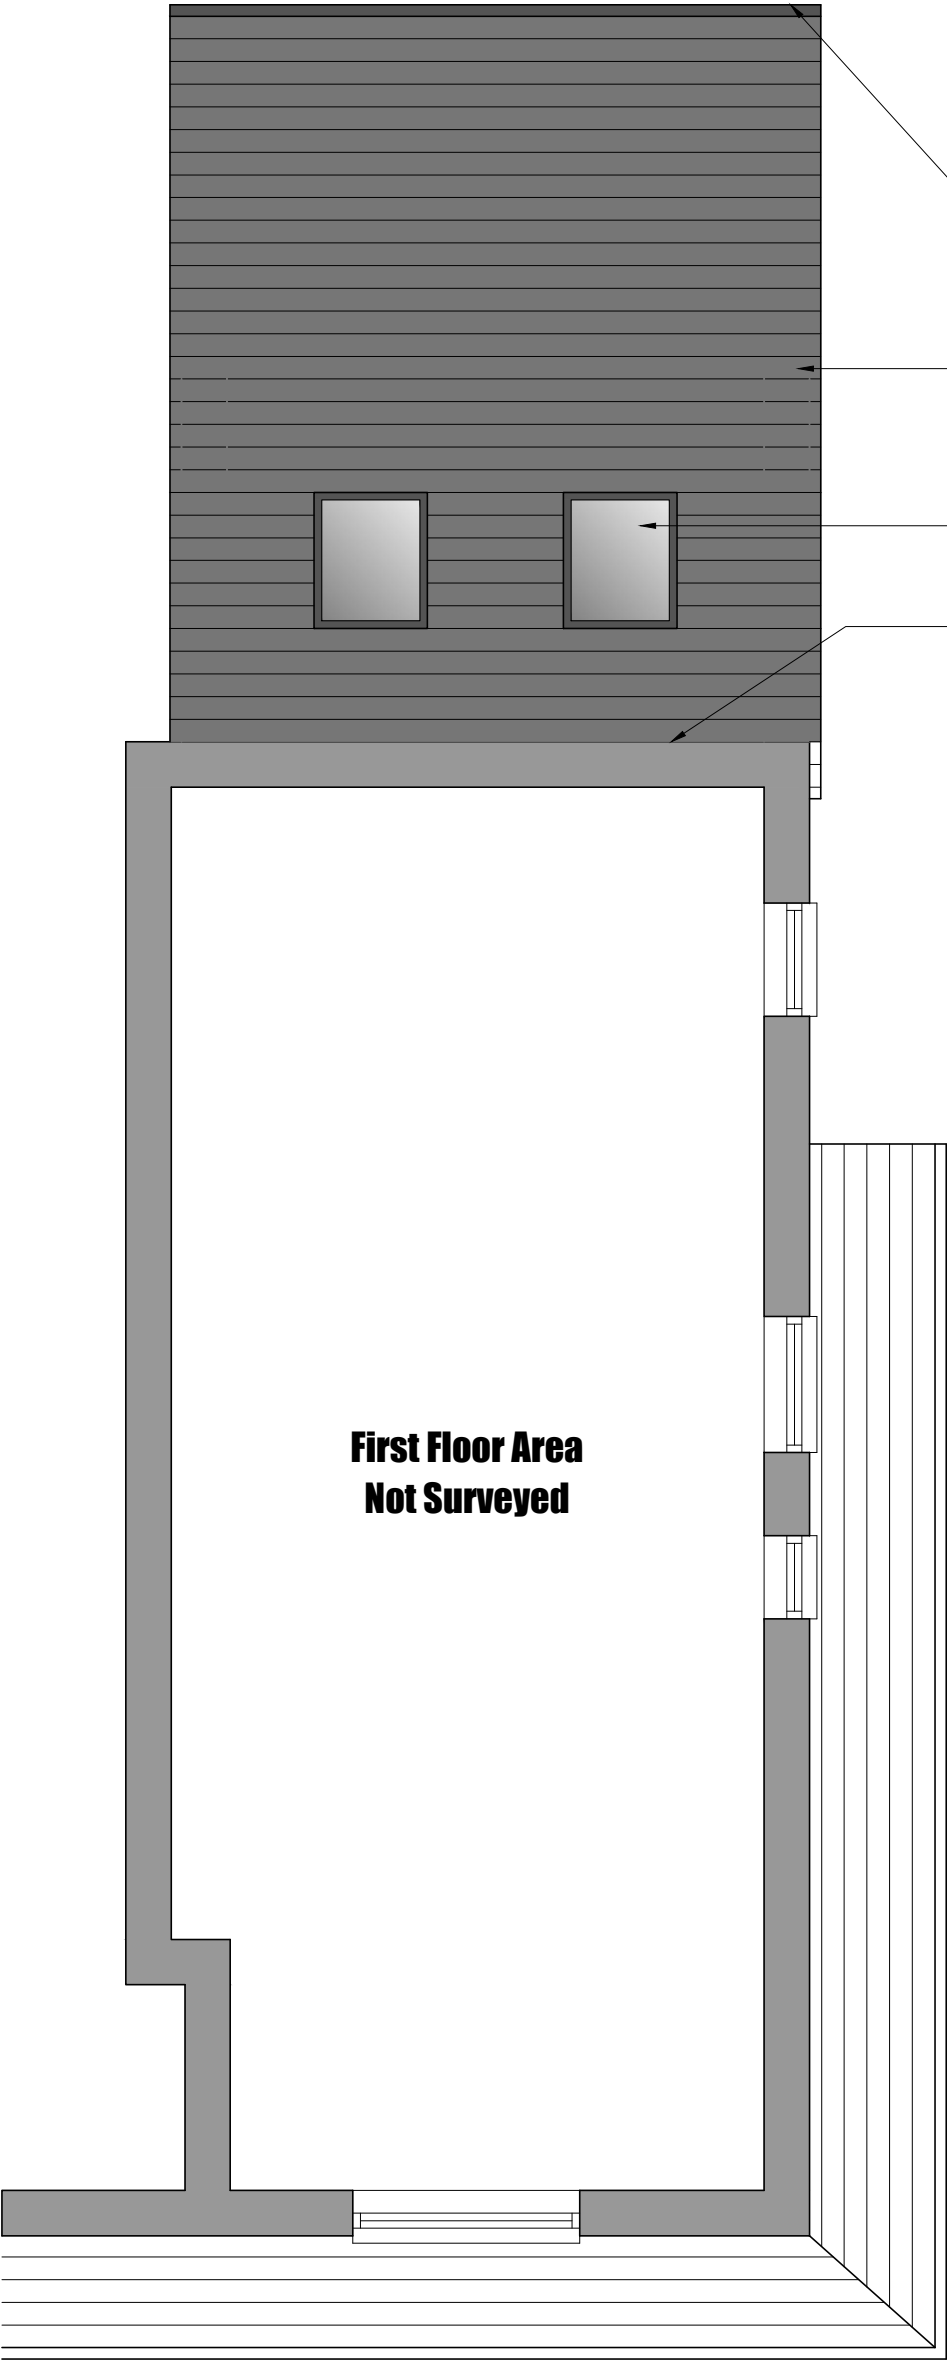

Conway Architectural Design shall have no responsibility for any use made of this document other than for that which it was prepared and issued. This drawing should not be scaled. Work to figured dimensions only.
All dimensions and levels to be checked on site. No building work is to be started until all relevant approvals are in place.
Any discrepancies should be reported to Conway Architectural Design.
This drawing should not be reproduced without written permission from Conway Architectural Design.
Standard Building Regs Notes are to be provided by Conway Architectural Design prior to a building regs application being submitted.

New Upvc gutters to connect into new 75mm square section Upvc rainwater pipe then into new back inlet gully. Drains to connect into new inspection chamber.

Roof tiles to match existing, to be capable of a roof pitch of no less than 15°.

New Velux roof windows to be fitted to manufacturers instructions.

Abutment of new roof and existing gable to have min. 150mm Code 4 lead flashing with remedial cavity tray inserted into existing cavity.

**First Floor Area
Not Surveyed**

**Conway
Architectural
Design**

6 Conway Close
Alkrington
Middleton
Manchester, M24 1EW
E: conway-design@outlook.com

JOB TITLE :
ADDRESS :
DRAWING TITLE :
SCALE :
DRAWN : xxx

Single Storey Rear Extension
2 Seedley Street, Rusholme, Manchester
Proposed Roof Plan
1:50 @ A3
DATE : 07.11.22

JOB NO./
DWG NO.

646-07C