



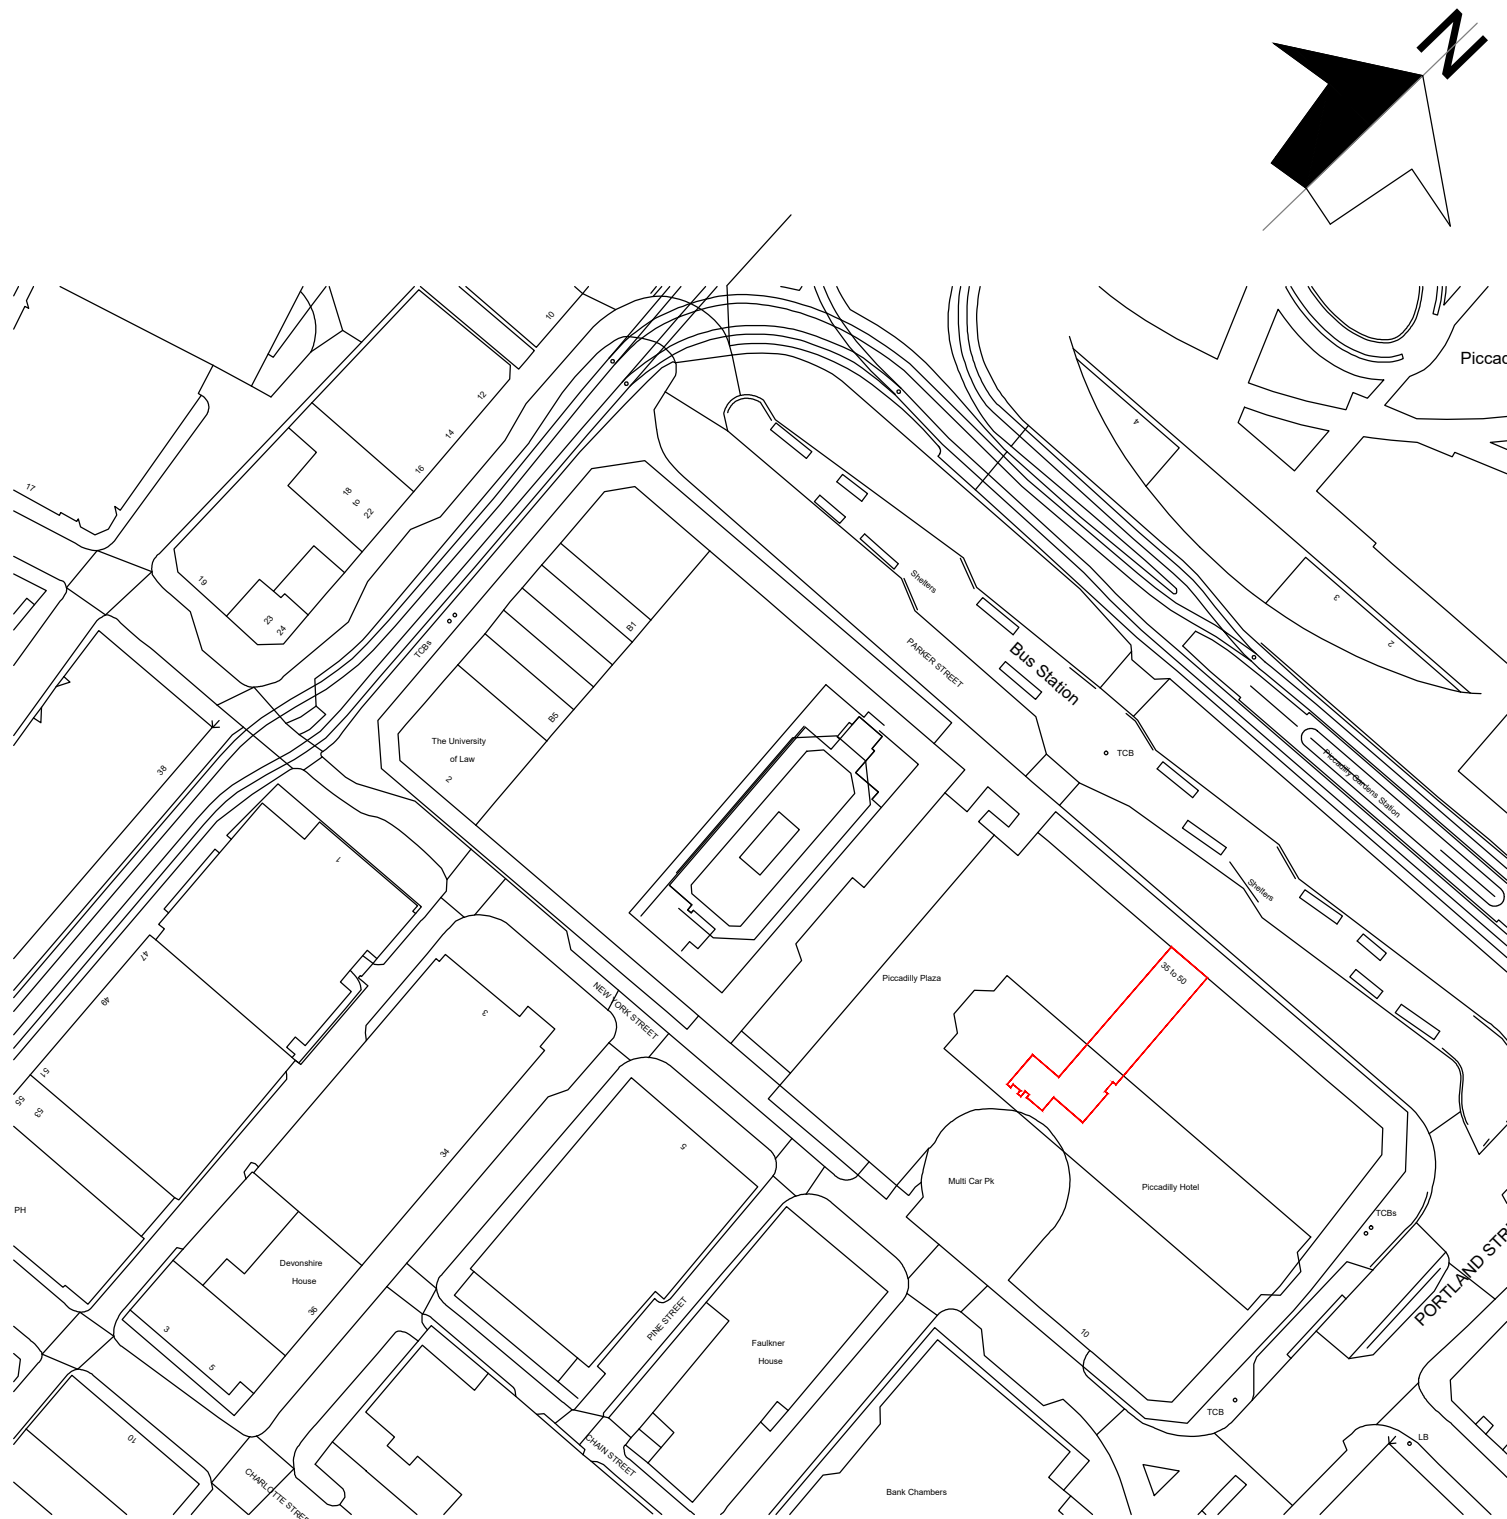


Ordnance Survey (c) Crown Copyright 2015. All rights reserved. Licence number 100022432


SITE PLAN 1:1250 @ A1

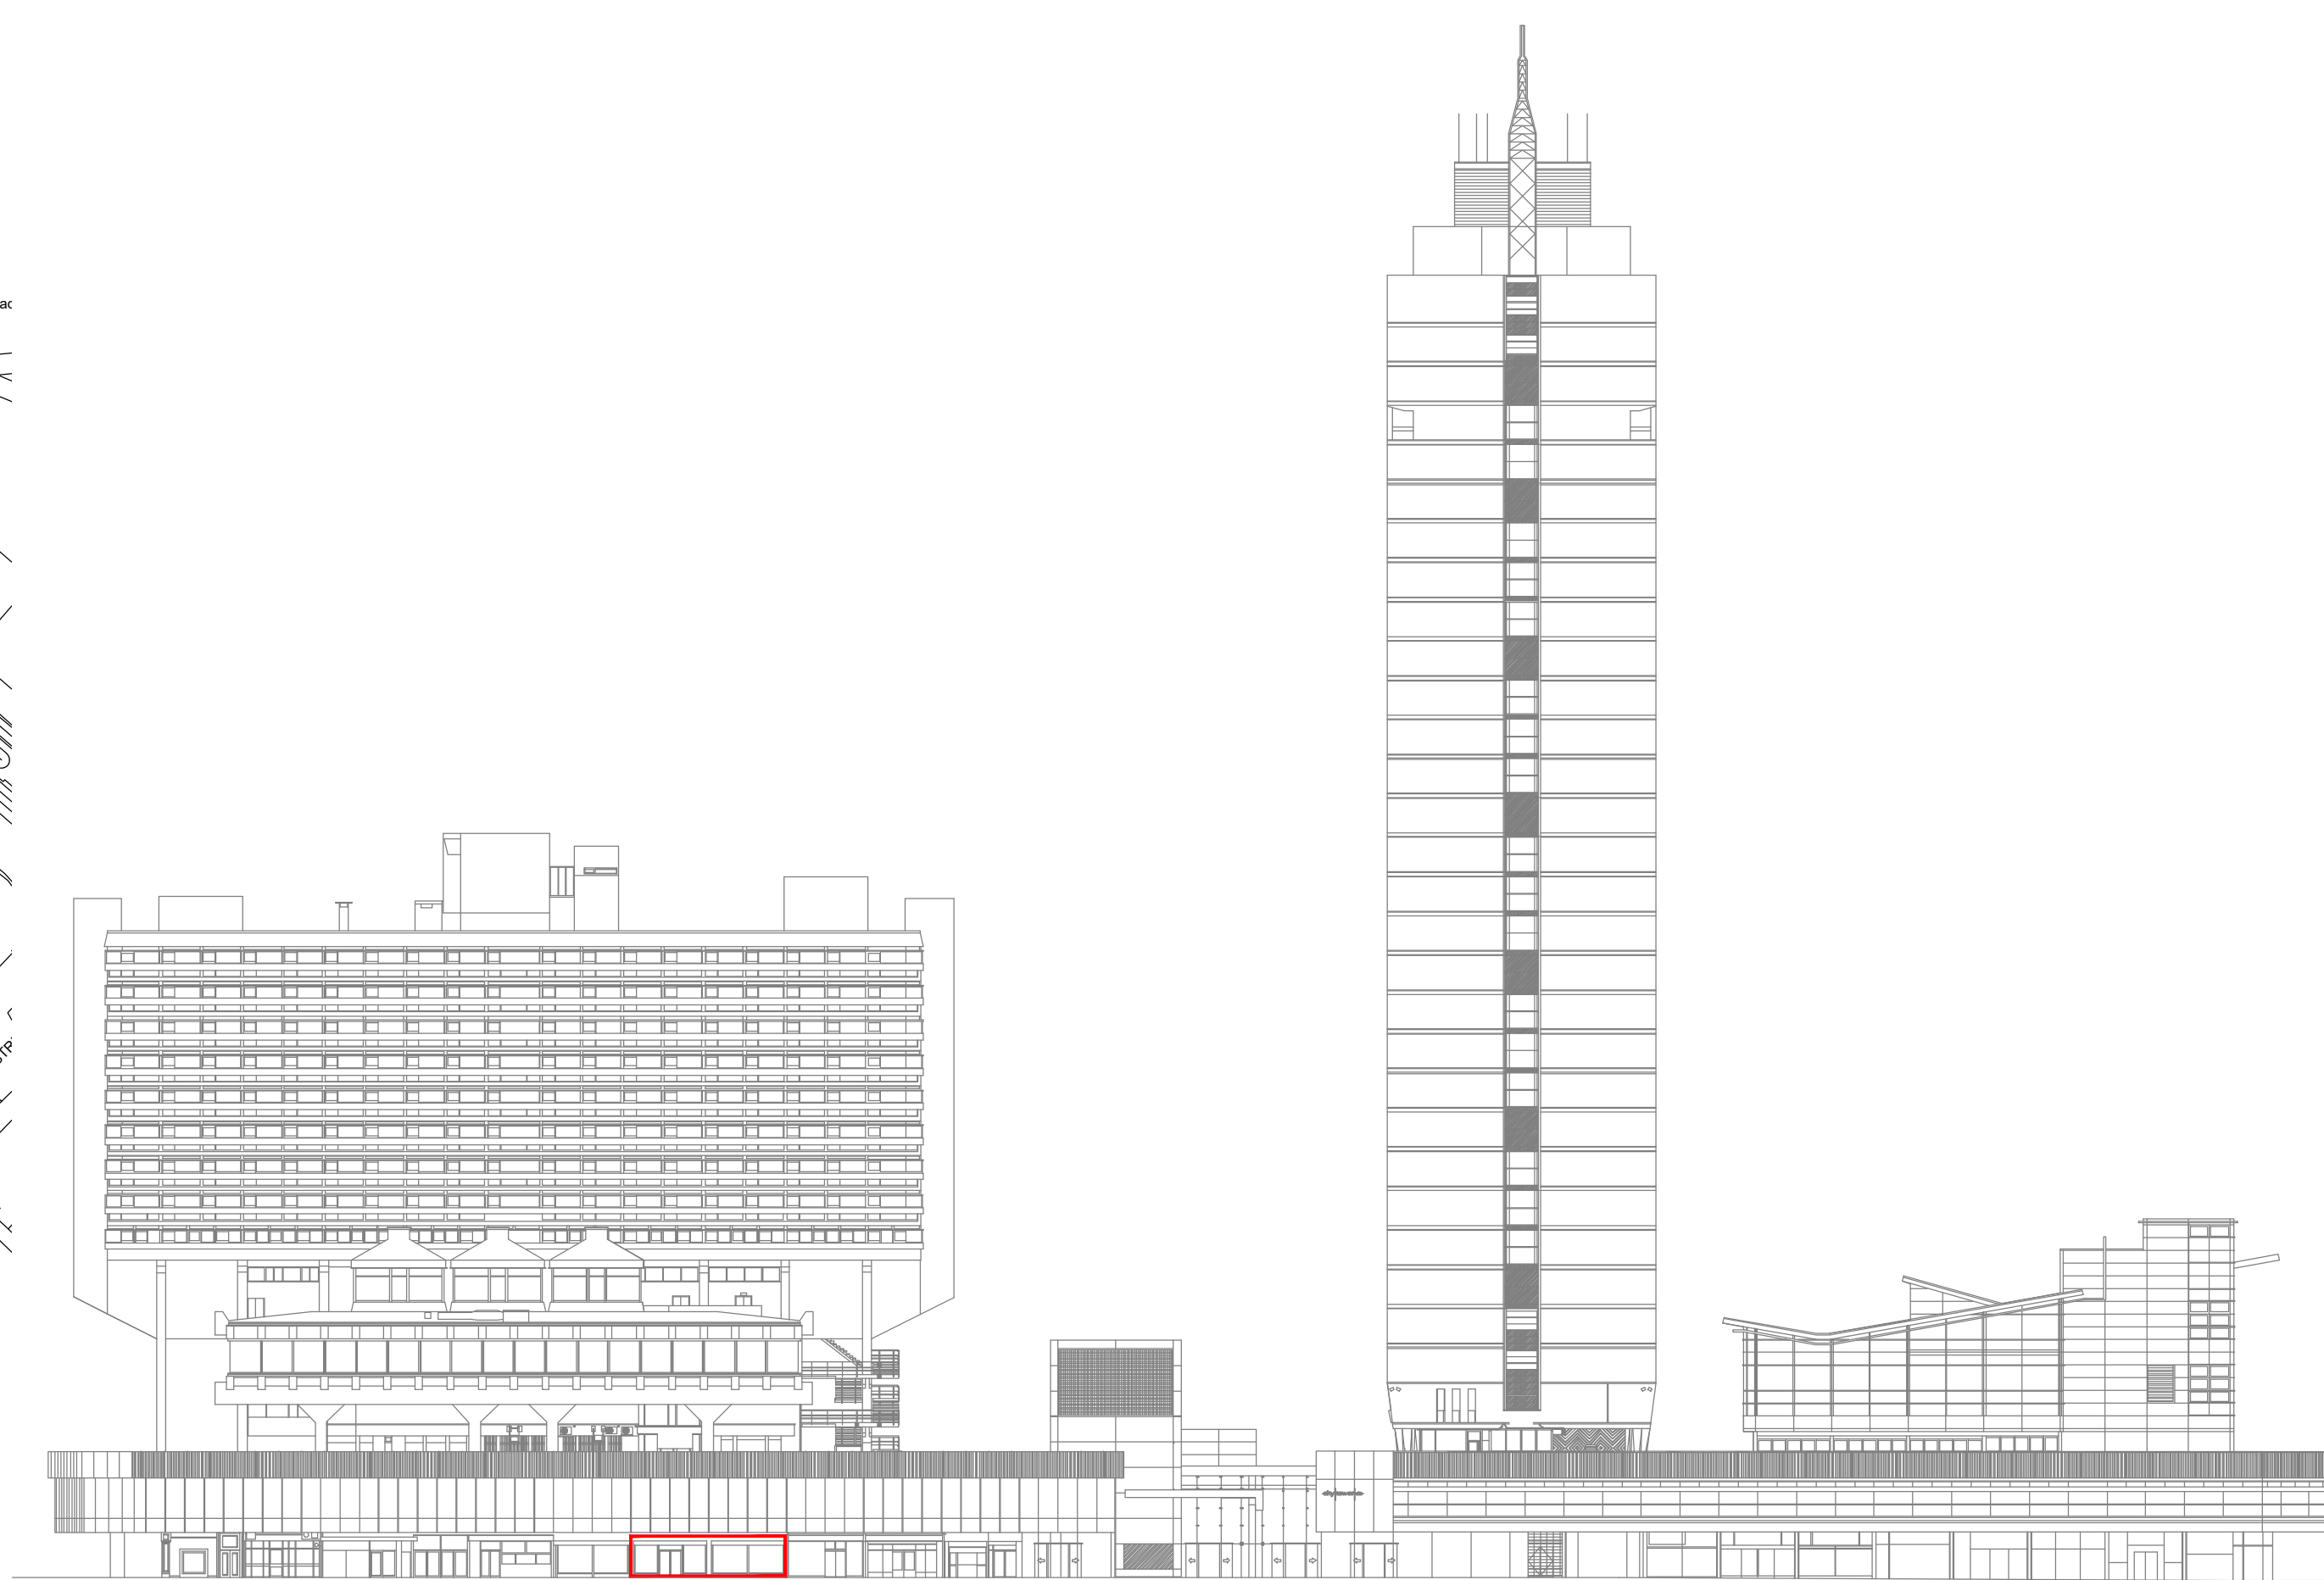

UNIT LOCATION ON PARKER STREET ELEVATION N/S

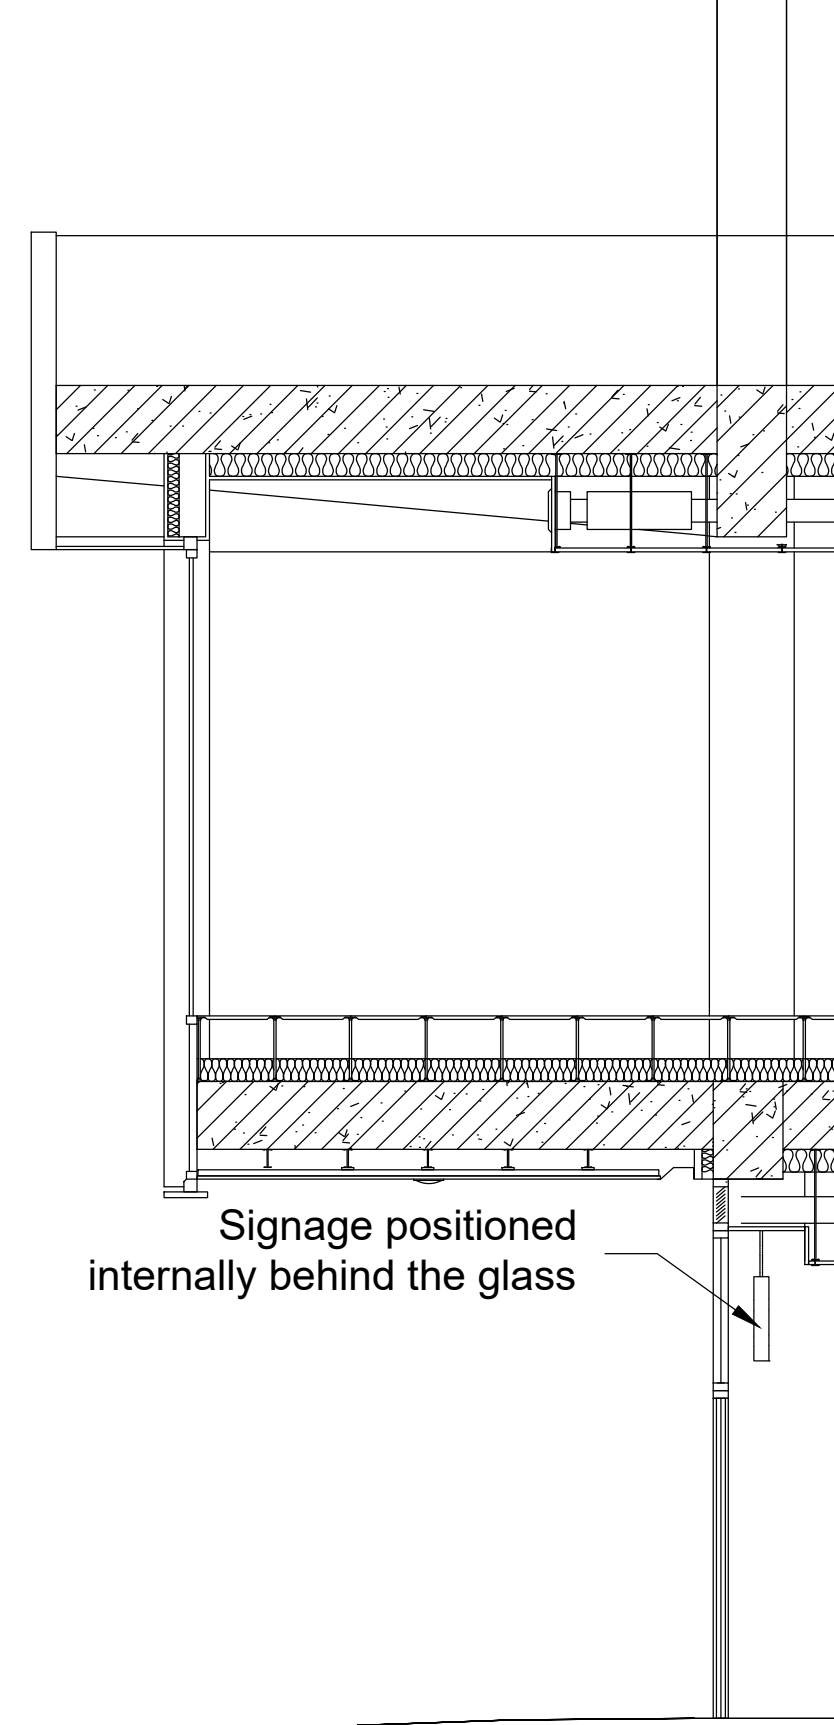

Proposed Section AA 1:50 @A1

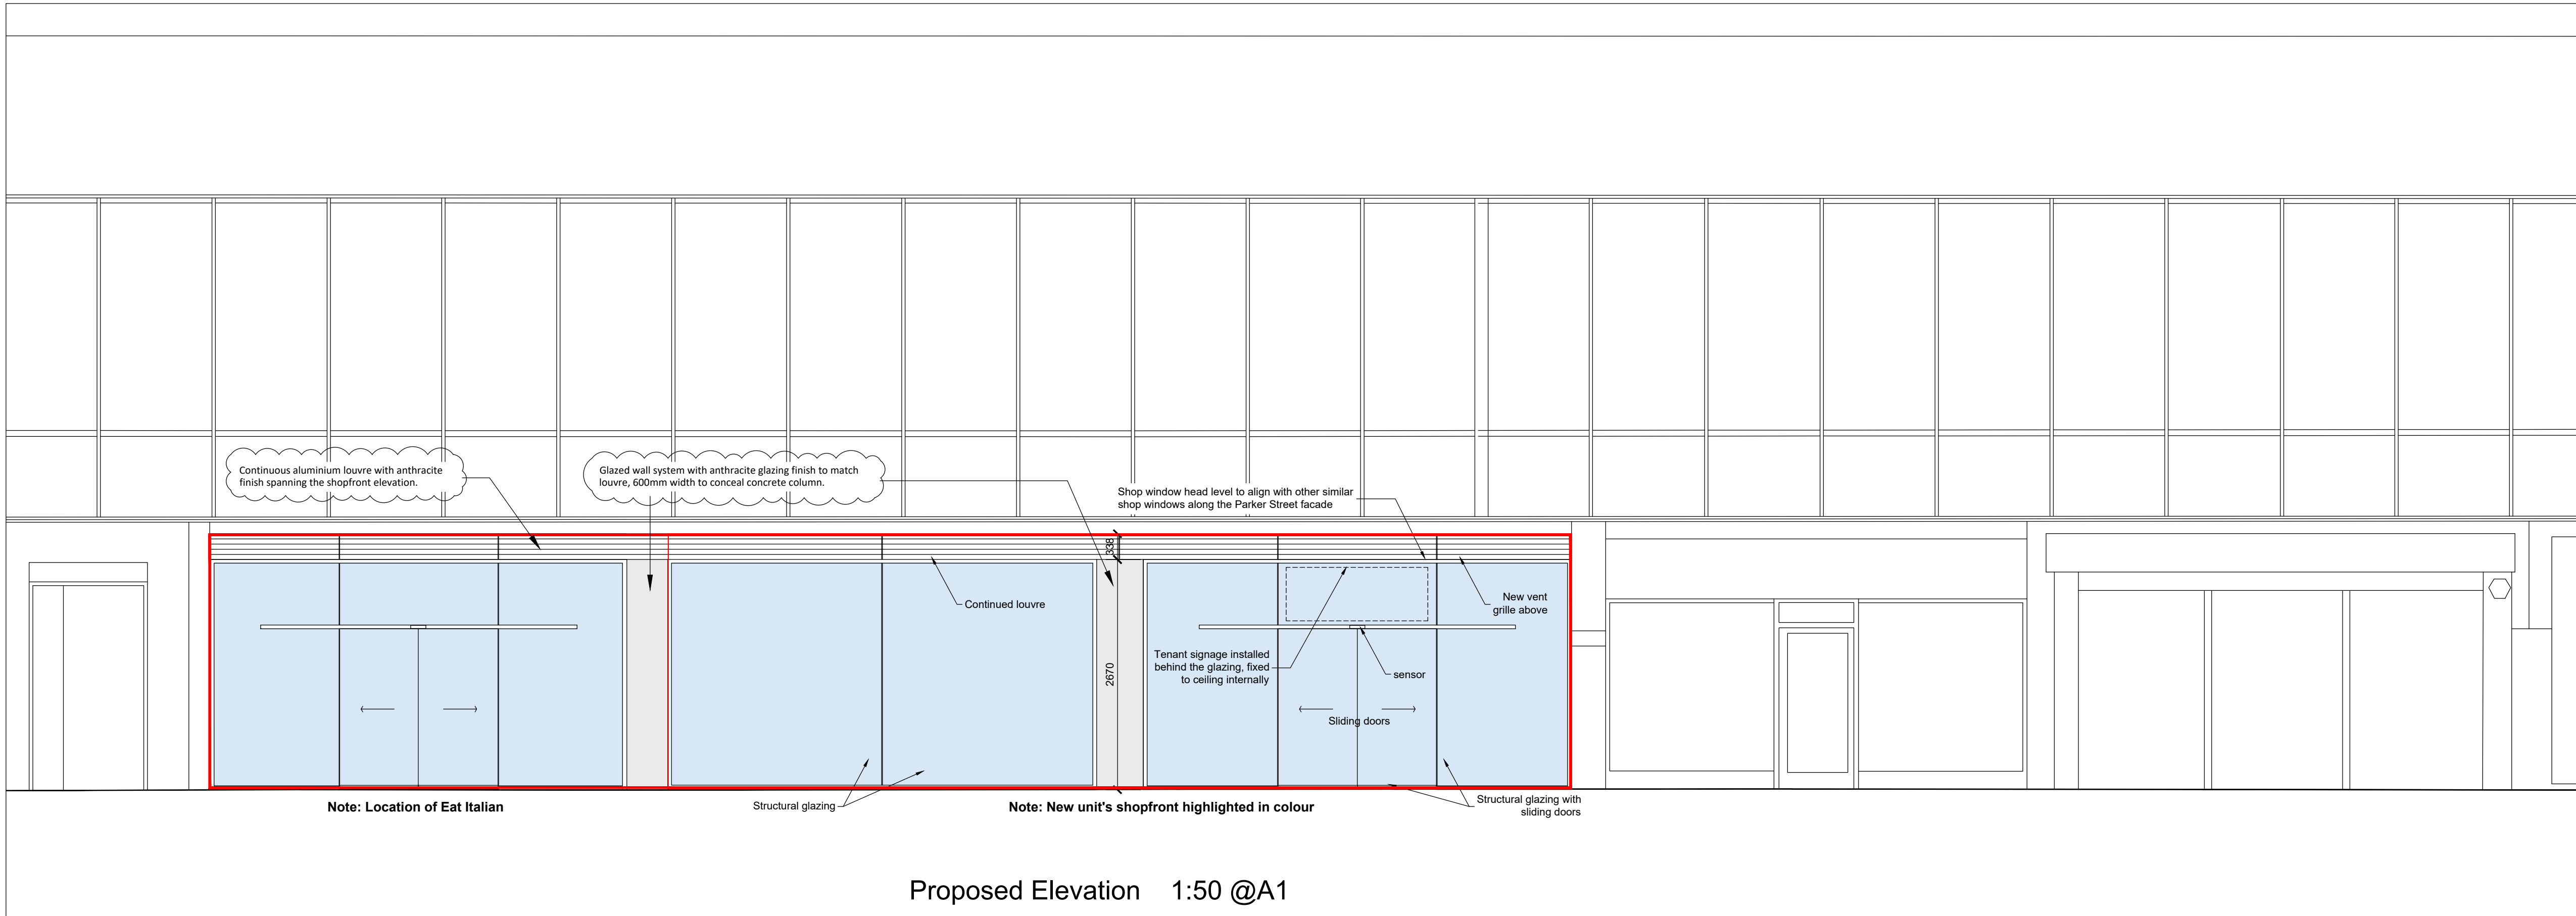

Proposed Elevation 1:50 @A1



NOTES

- DO NOT SCALE FROM THIS DRAWING.
- ALL DIMENSIONS MUST BE CHECKED ON SITE.
- ALL RIGHTS RESERVED, NO REPRODUCTION IN ANY MATERIAL FORM IS PERMITTED WITHOUT CONSENT.
- THIS DRAWING IS COPYRIGHT OF CUMMING-GROUP.

ALL DIMENSIONS TO BE VERIFIED ON SITE AGAINST EXISTING CONTEXT

REVISIONS

No.	DATE	DETAILS	INITIALS
A	13.01.23	REVISED & UPDATED	AS
B	27.01.23	Shopfront highlighted in colour on 1:50 elevation.	AS
C	27.04.23	Note added to cladding panels	AR
D	09.05.23	Louvre extended. Note added.	AS

client
CITY TOWER TRUST

project
CITY TOWER, PICCADILLY PLAZA,
MANCHESTER

title
NEW UNIT SIGNAGE
NORTH ELEVATION

scales
1:50 @ A1

date	16.12.22	drawn	AS	checked	TI
drawing no.	1472 - 101E	revision	D		

CUMMING
Building Value Through Expertise

1 Fellmongers Path, Tower Bridge Road, London SE1 3LY
Tel : 020 7029 3888 - E: info@cumming-group.com
www.cumming-group.com