


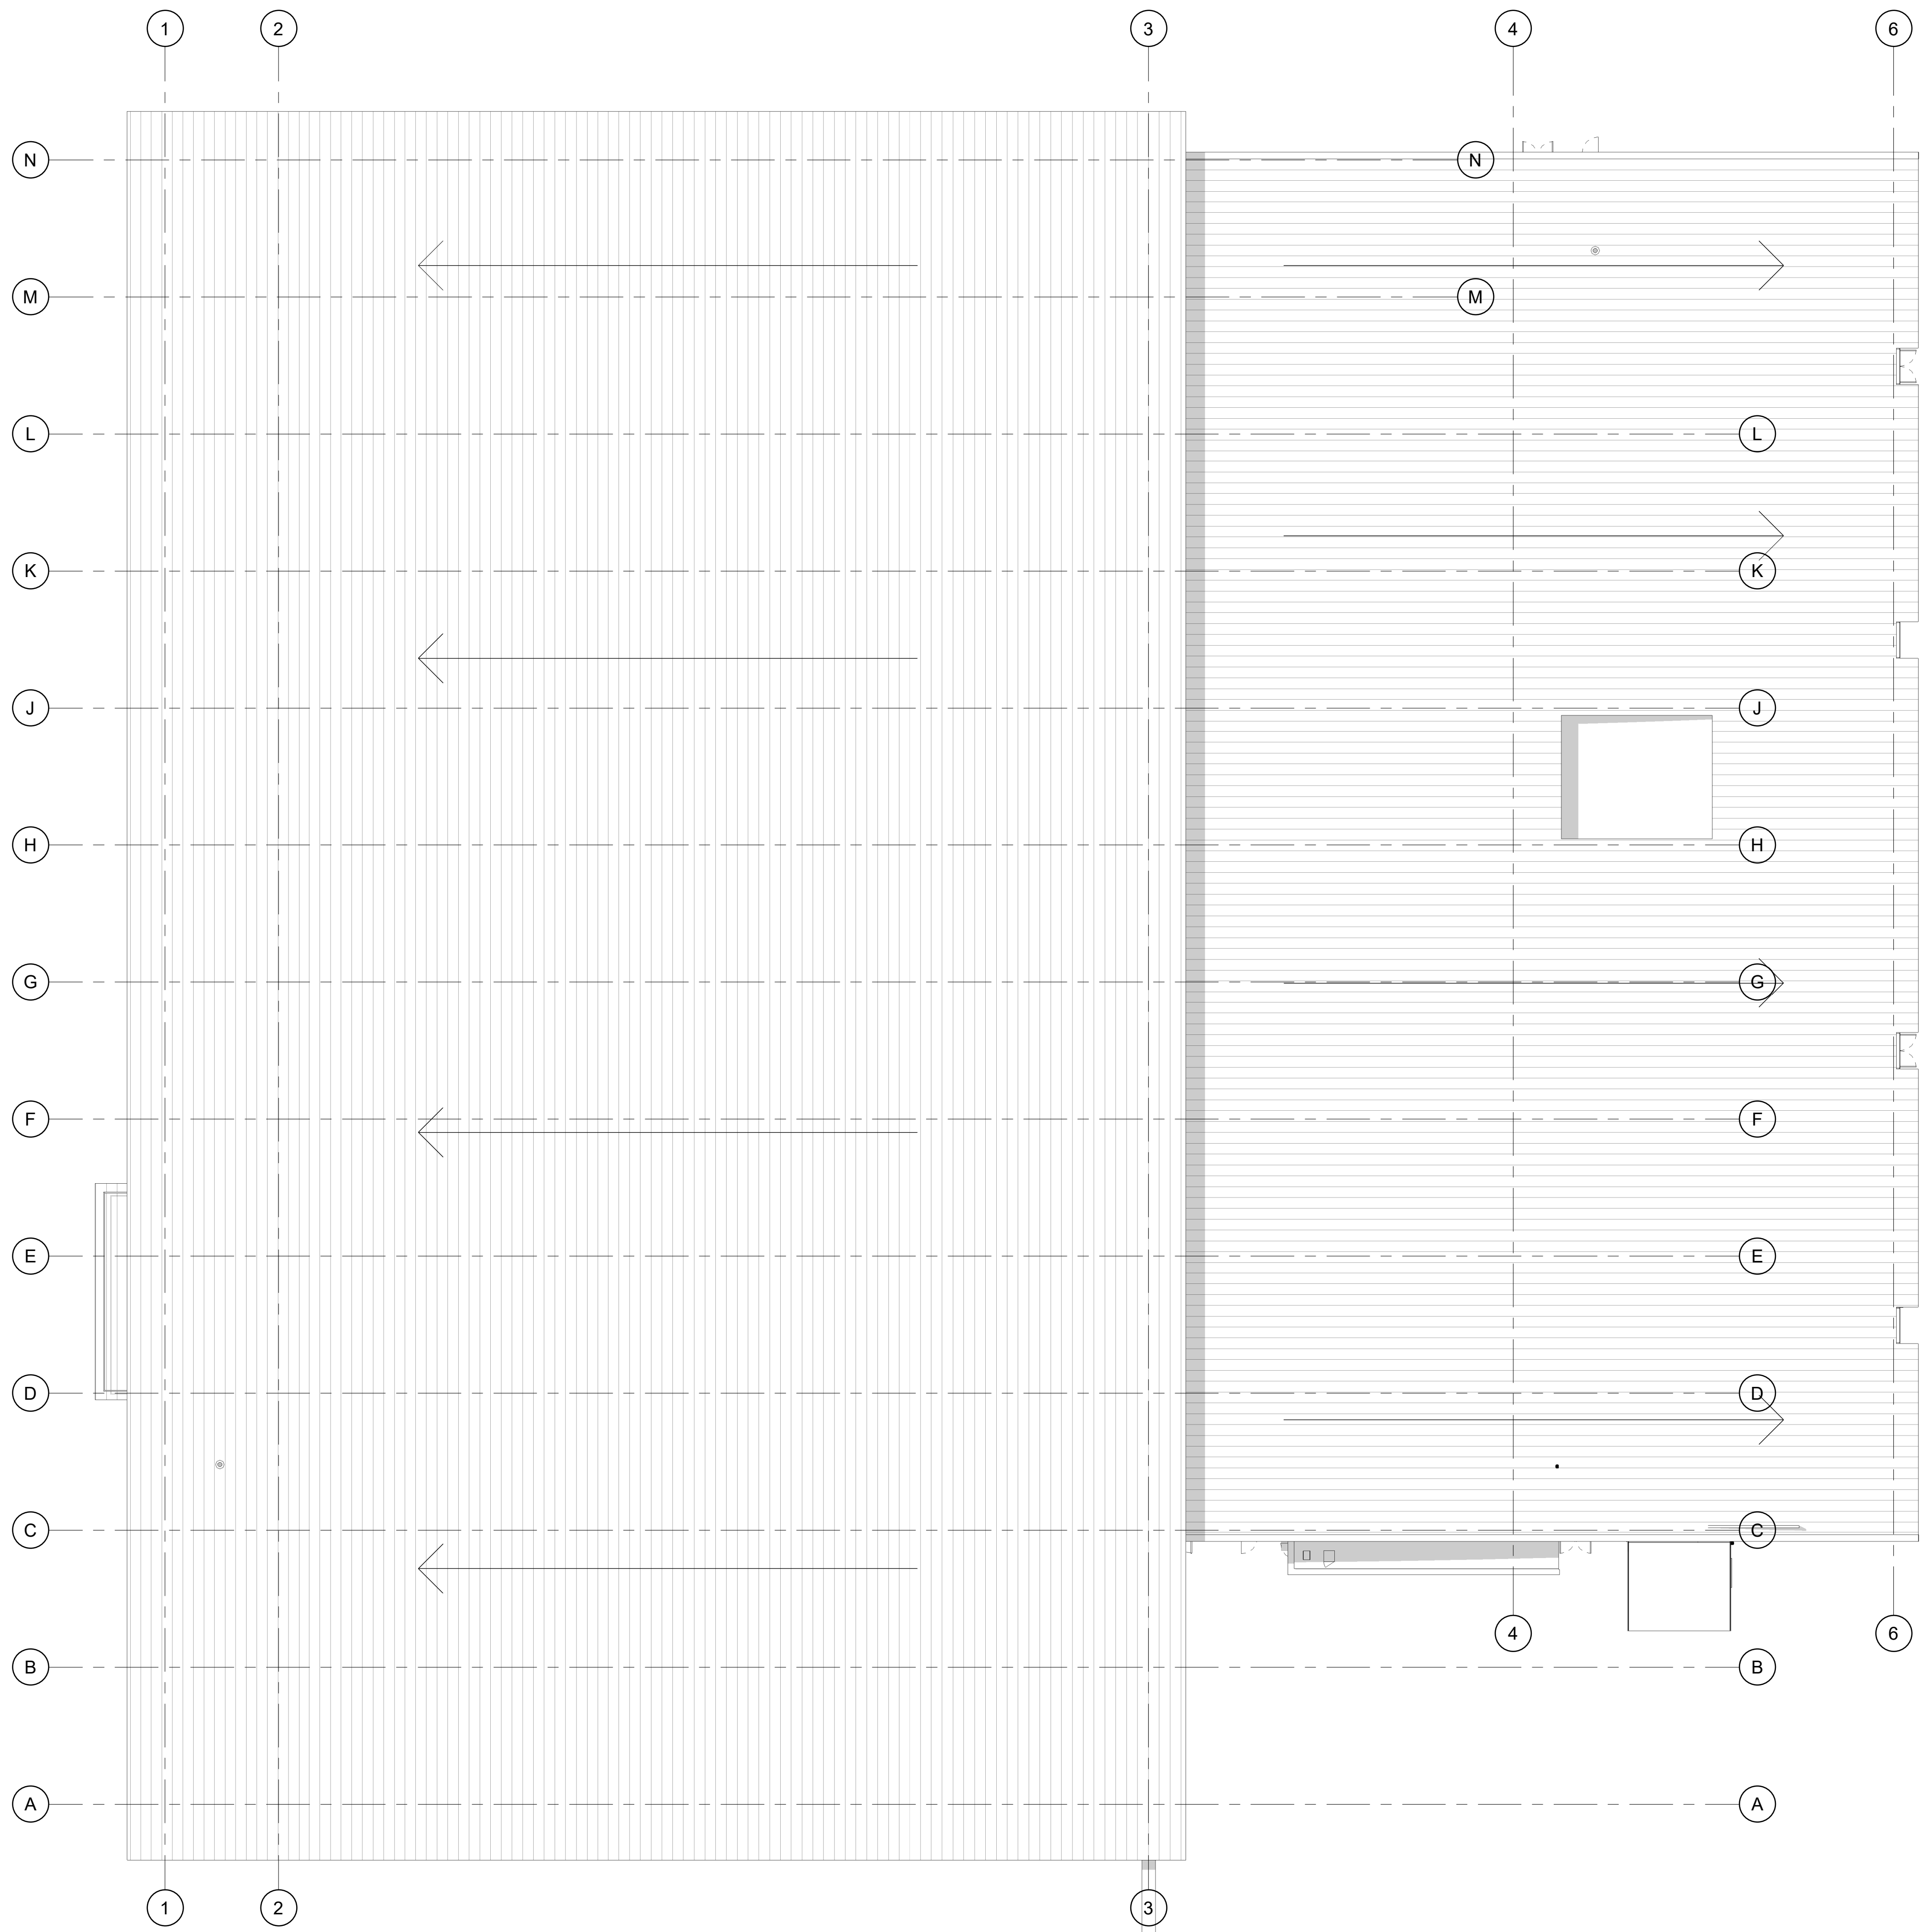

1 Roof Level - Existing

1 : 200

P1	Issued For Planning	07.03.2023	ME	GG
Rev	Description	Date	Dr	App
original by	date created		by	by
ME	03/07/23		GG	

AHR
AHR Architects Ltd
5th Floor
55 Princess Street
Manchester
M2 4EW
United Kingdom

T +44(0)161 8287900
E manchester@ahr.co.uk
www.ahr.co.uk

client name	Manchester City Council		
project	House of Sport		
drawing	Existing Roof Plan		
computer file	C:\Users\mark\OneDrive\LOCAL FILES\HOS-AHR\00-22\A0-A-001\mark.ans.rvt		plot date
project number	2019.00291.000	scale	1 : 200 @A1
drawing number	HOS-AHR-00-R-DR-A-20-1006	rev	P1
		issue status	P1
This drawing is to be read in conjunction with all related drawings. All dimensions must be checked and verified on site before commencing any work or producing shop drawings. The originator should be notified immediately of any discrepancy. This drawing is copyright and remains the property of AHR.			