



03 - Third Floor
7925



02 - Second Floor
5325




01 - First Floor
2960



00 - Ground Floor
0



EXISTING FRONT ELEVATION

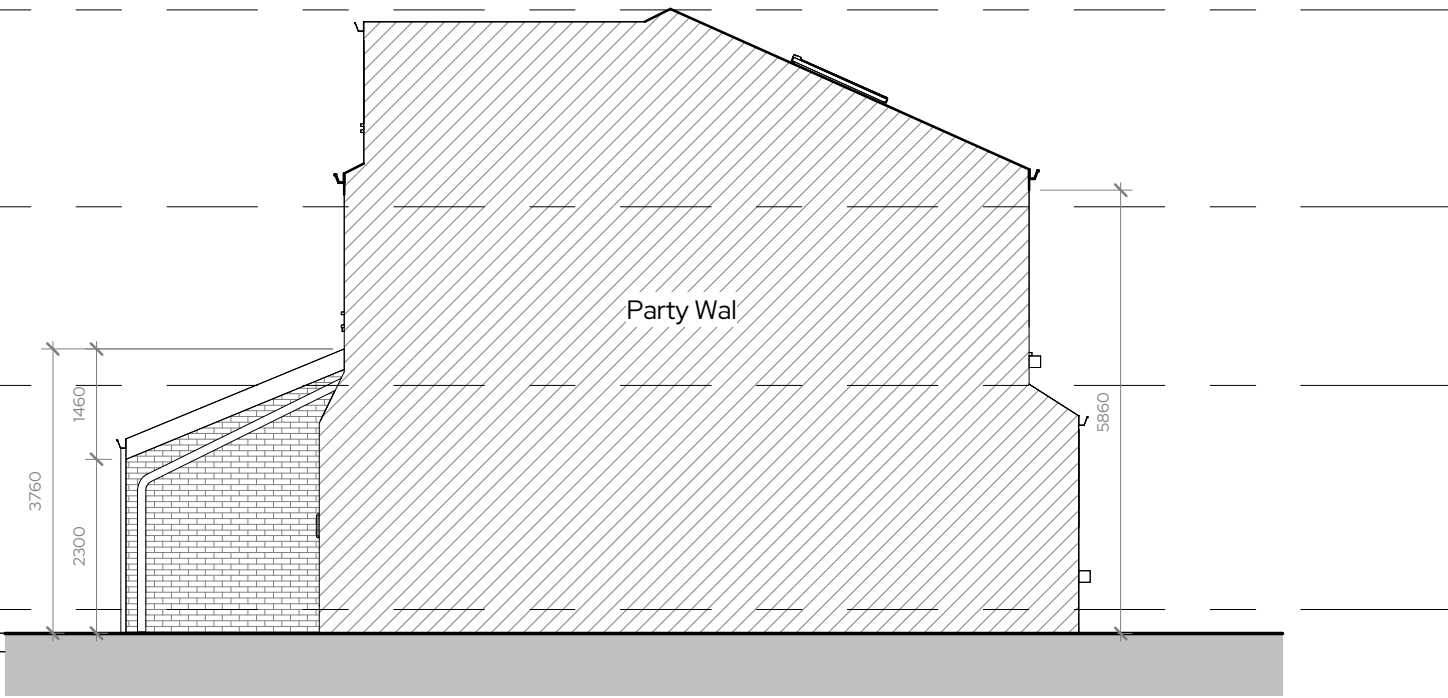

EXISTING LEFT ELEVATION



03 - Third Floor
7925




02 - Second Floor
5325



01 - First Floor
2960



00 - Ground Floor
0

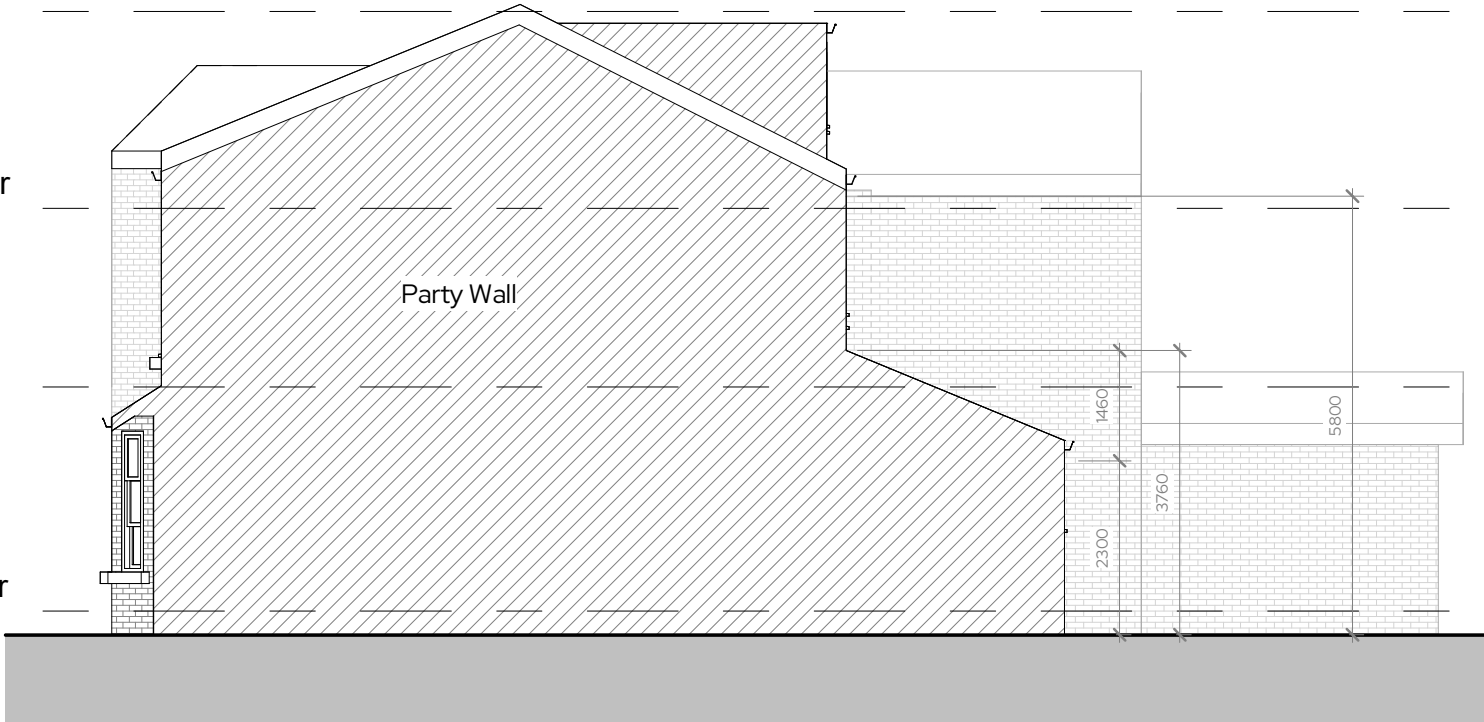


EXISTING RIGHT ELEVATION



EXISTING REAR ELEVATION

- Existing Materials:
- Existing red mully colour brickwork
 - Existing white upvc windows and doors
 - Existing slate roof tiles
 - Existing clay wall tiles
 - Existing felt flat roof
 - Existing black pvc drainage

 

REV	Date	Description	Issued	Additional Notes
1	29/06/2022	Planning Issue	RJ	
2	12/01/2023	Planning Issue	RJ	

Project Title	1201 - 1 Eleanor Road, M21 9FZ
Client Name	Dan Procter
Project Address	1 Eleanor Road, M21 9FZ

Title	Existing Elevations
Drawing No.	1201 -02-04-001 Rev 2
Scale	1 : 100
Sheet Size	A3
Drawn by	RJ
Checked by	DRB

ARCHIPHONIC

Positive Change through Architectural Design

Unit 256, Slater Studios, 9 Slater Street, Liverpool, L1 4BW
info@ArchiPhonic.co.uk / +44 (0)151 345 7600