



PLANNING DRAWING

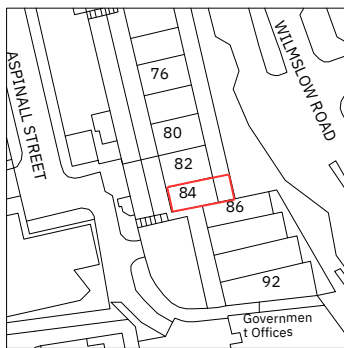

LOCATION PLAN (SCALE 1:1250)

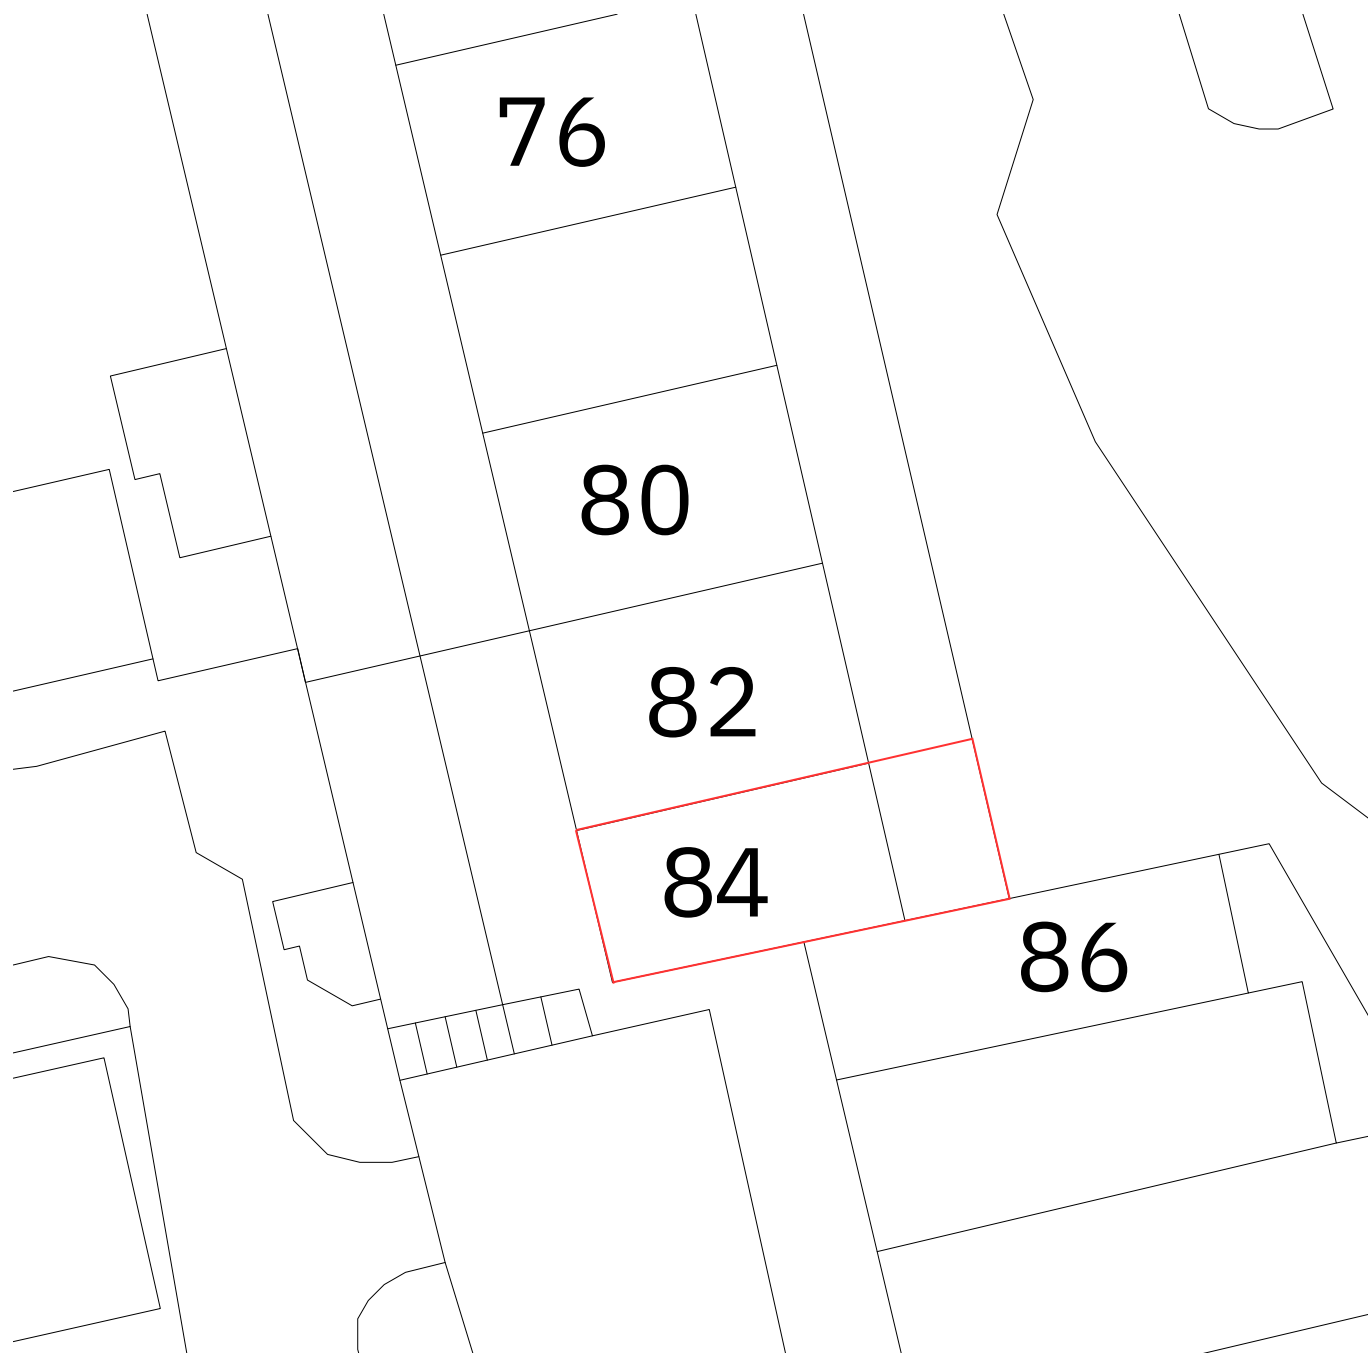

BLOCK PLAN (SCALE 1:200)

CLIENT	-
ADDRESS	84 Wilmslow Road, Rusholme, M14 5AL
TITLE	Location Plan & Site Plan
PROJECT STATUS	PLANNING DRAWING
DATE	01/05/2023
REVISION	n/a
SCALE	AS INDICATE @A1
SHEET No.	PL001
REFERENCE	
DRAWN BY	-