




EXISTING ELEVATION A-A

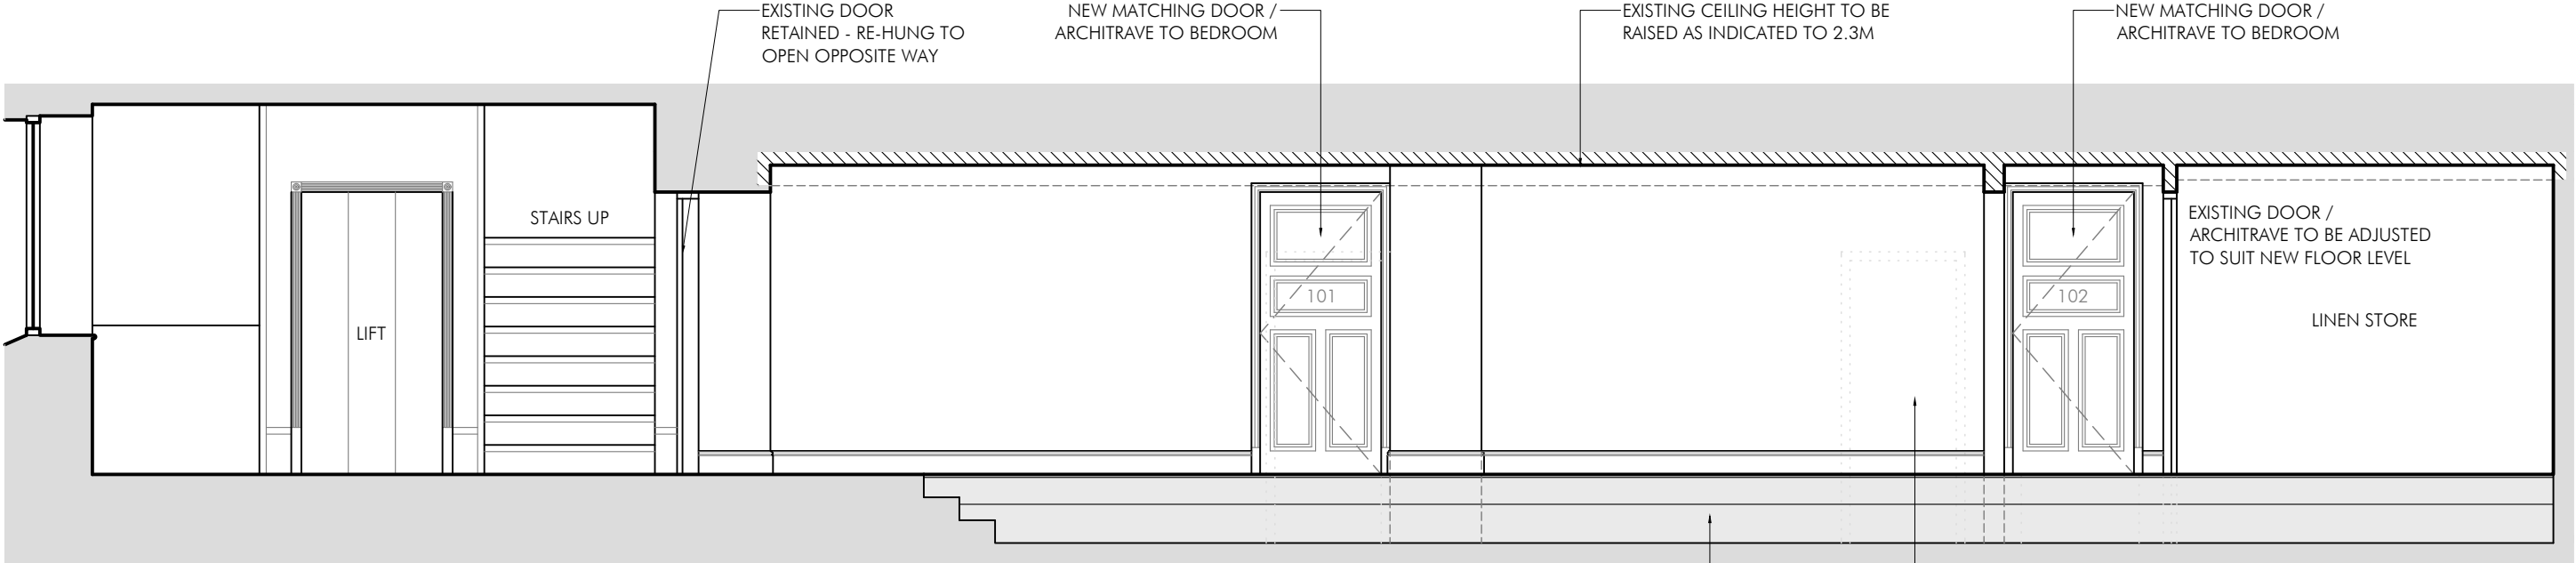


PROPOSED ELEVATION A-A

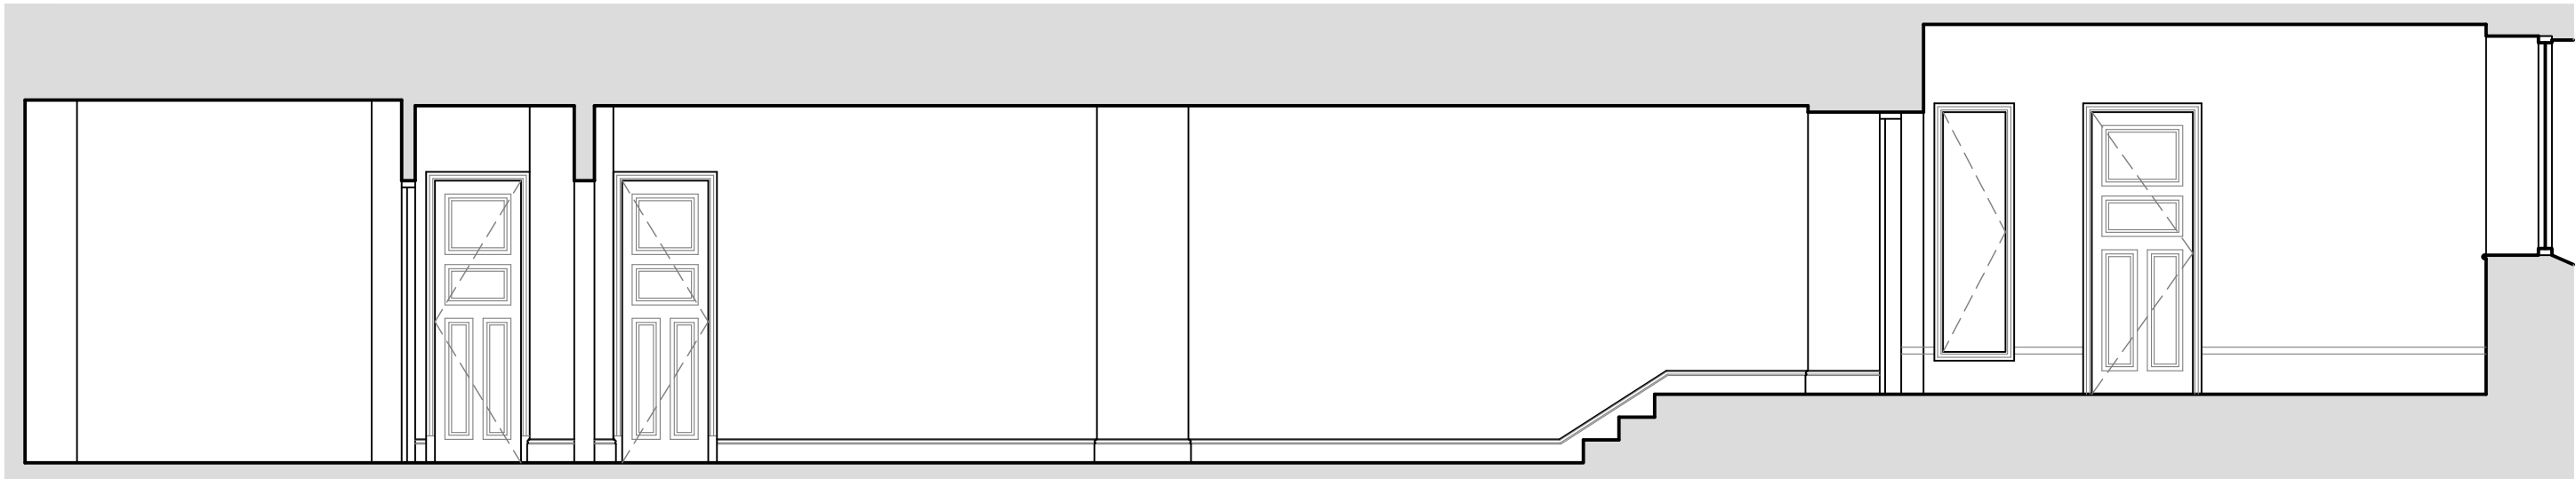


EXISTING ELEVATION B-B

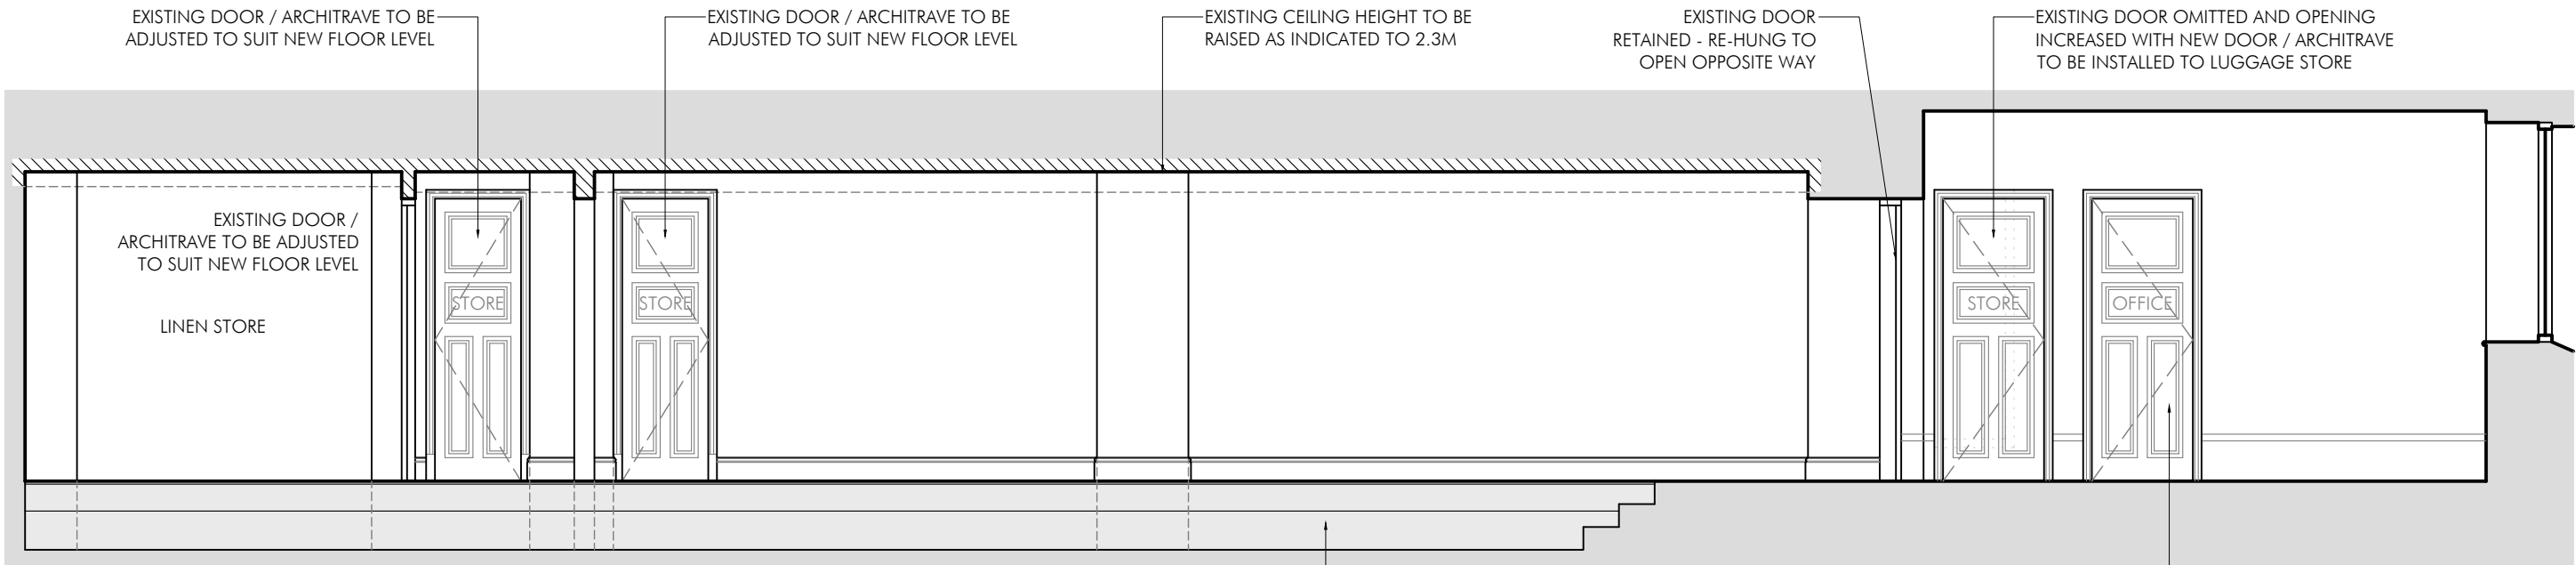

PROPOSED ELEVATION B-B

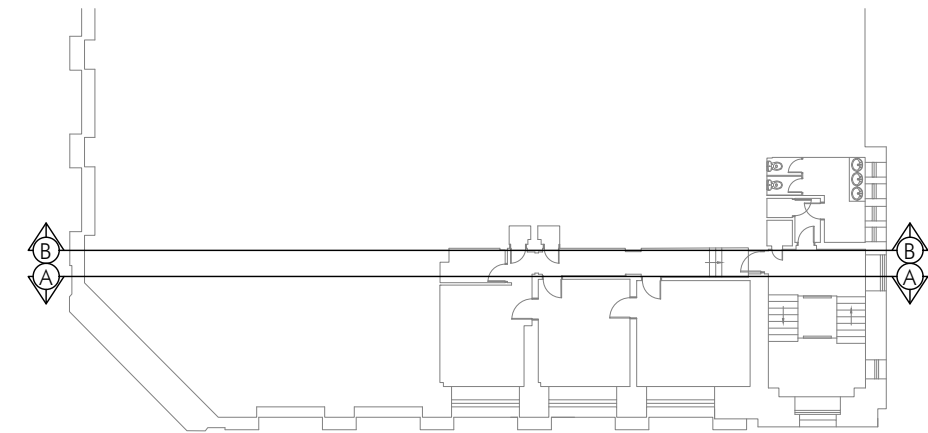

EXISTING FIRST FLOOR PLAN - NTS

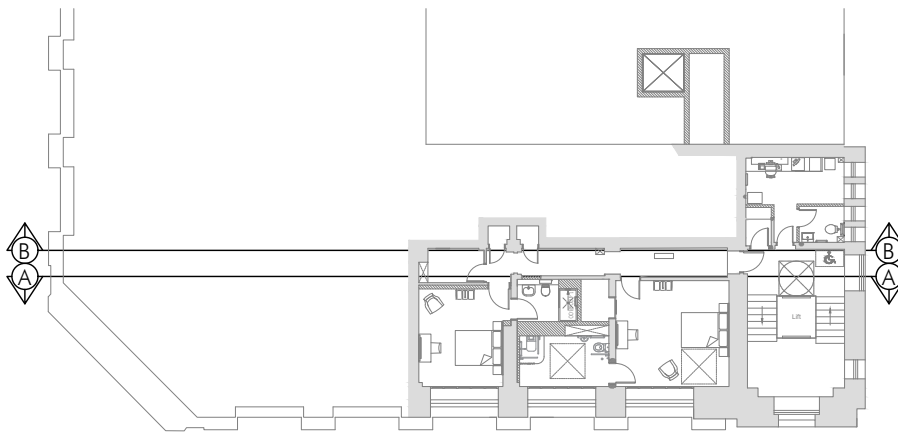

PROPOSED FIRST FLOOR PLAN - NTS

PLANNING ISSUE	SH DRAWN		DRAWN REVISION		OCT 21 DATE		VER
	PROJECT INNKEEPERS COLLECTION 1-3 YORK STREET (BROWNS) MANCHESTER						AP ALLISON PIKE ARCHITECTS & DESIGNERS 7 Buxton Road West, Disley, Stockport, Cheshire, SK12 2AE. Website: www.allisonpike.com Telephone: 01663 763000 Facsimile: 01663 766772 Email: studio@allisonpike.com © Allison Pike Partnership Limited.
	TITLE EXISTING & PROPOSED CORRIDOR ELEVATIONS FIRST FLOOR LEVEL						
	SCALE 1:50 @ A2						
	JOB No MAB46		DRAWING No AP16		REV		