


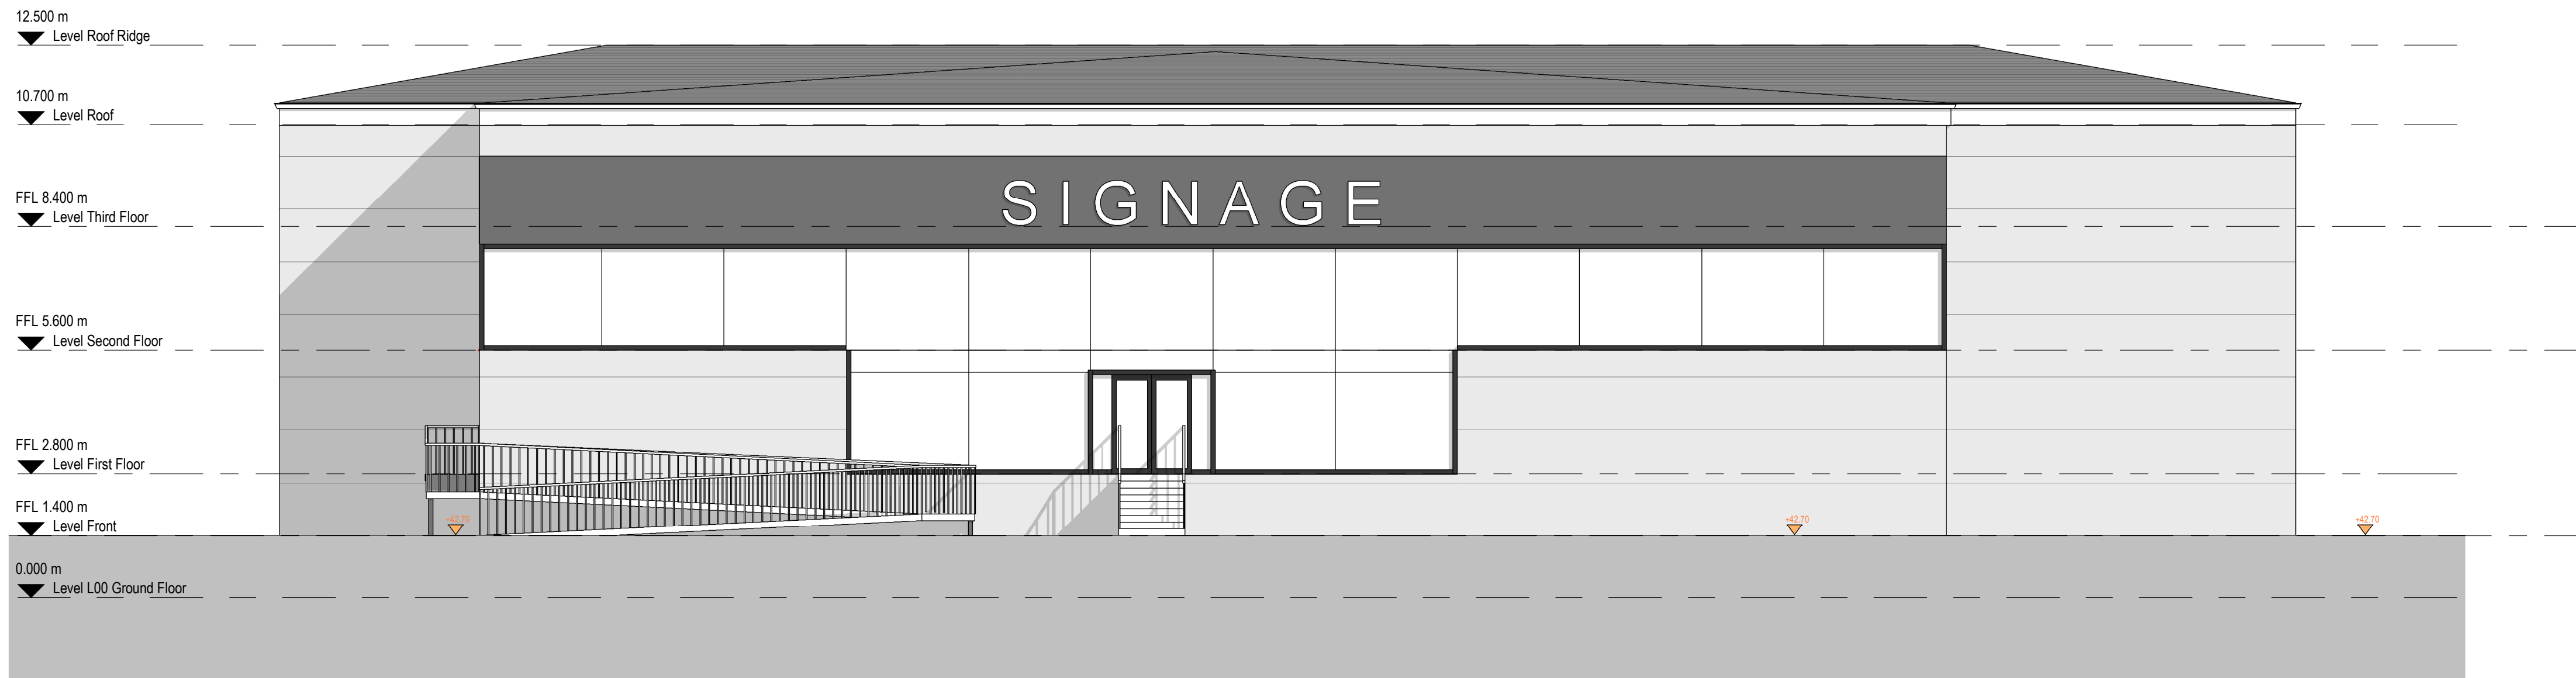

1 Proposed North Elevation
1 : 100



2 Proposed West Elevation
1 : 100

0 1 2 3 4m
1:100

PS	11/04/22	SA	SH	Amended Entrance Accesses	
PT	30/03/22	SA	SH	Amended Fire Exit Door	
P7	29/03/22	SA	SH	Amended Drawing on Client Comments	
PS	23/03/22	AK	SH	Amended Drawing & DDA Ramp	
P4	24/03/22	SA	SH	Amended Car Park Layout & Floor Height	
P3	17/03/22	SA	SH	Amended Site Levels	
P2	05/03/22	SA	SH	Amended Drawings	
PI	23/03/22	SA	SH	Initial Issue	
No.	Date	Drawn	Chk.	App.	Revision or reason for issue

Client
Crown Advisory

create studios
Architects & Designers
Create & Studios (WHL) Ltd
Universal Square
Coventry Street South
Manchester M12 6AH
0161 874 0105
www.createstudios.co.uk
info@createstudios.co.uk

Project Title
16-18, Hyde Road, Manchester M12 6AW

Scale / North Point
1 : 100

Drawing Title
Proposed Elevations

Drawing Number
A1414/02/004
Drawing Status
Preliminary

Revision
P8