


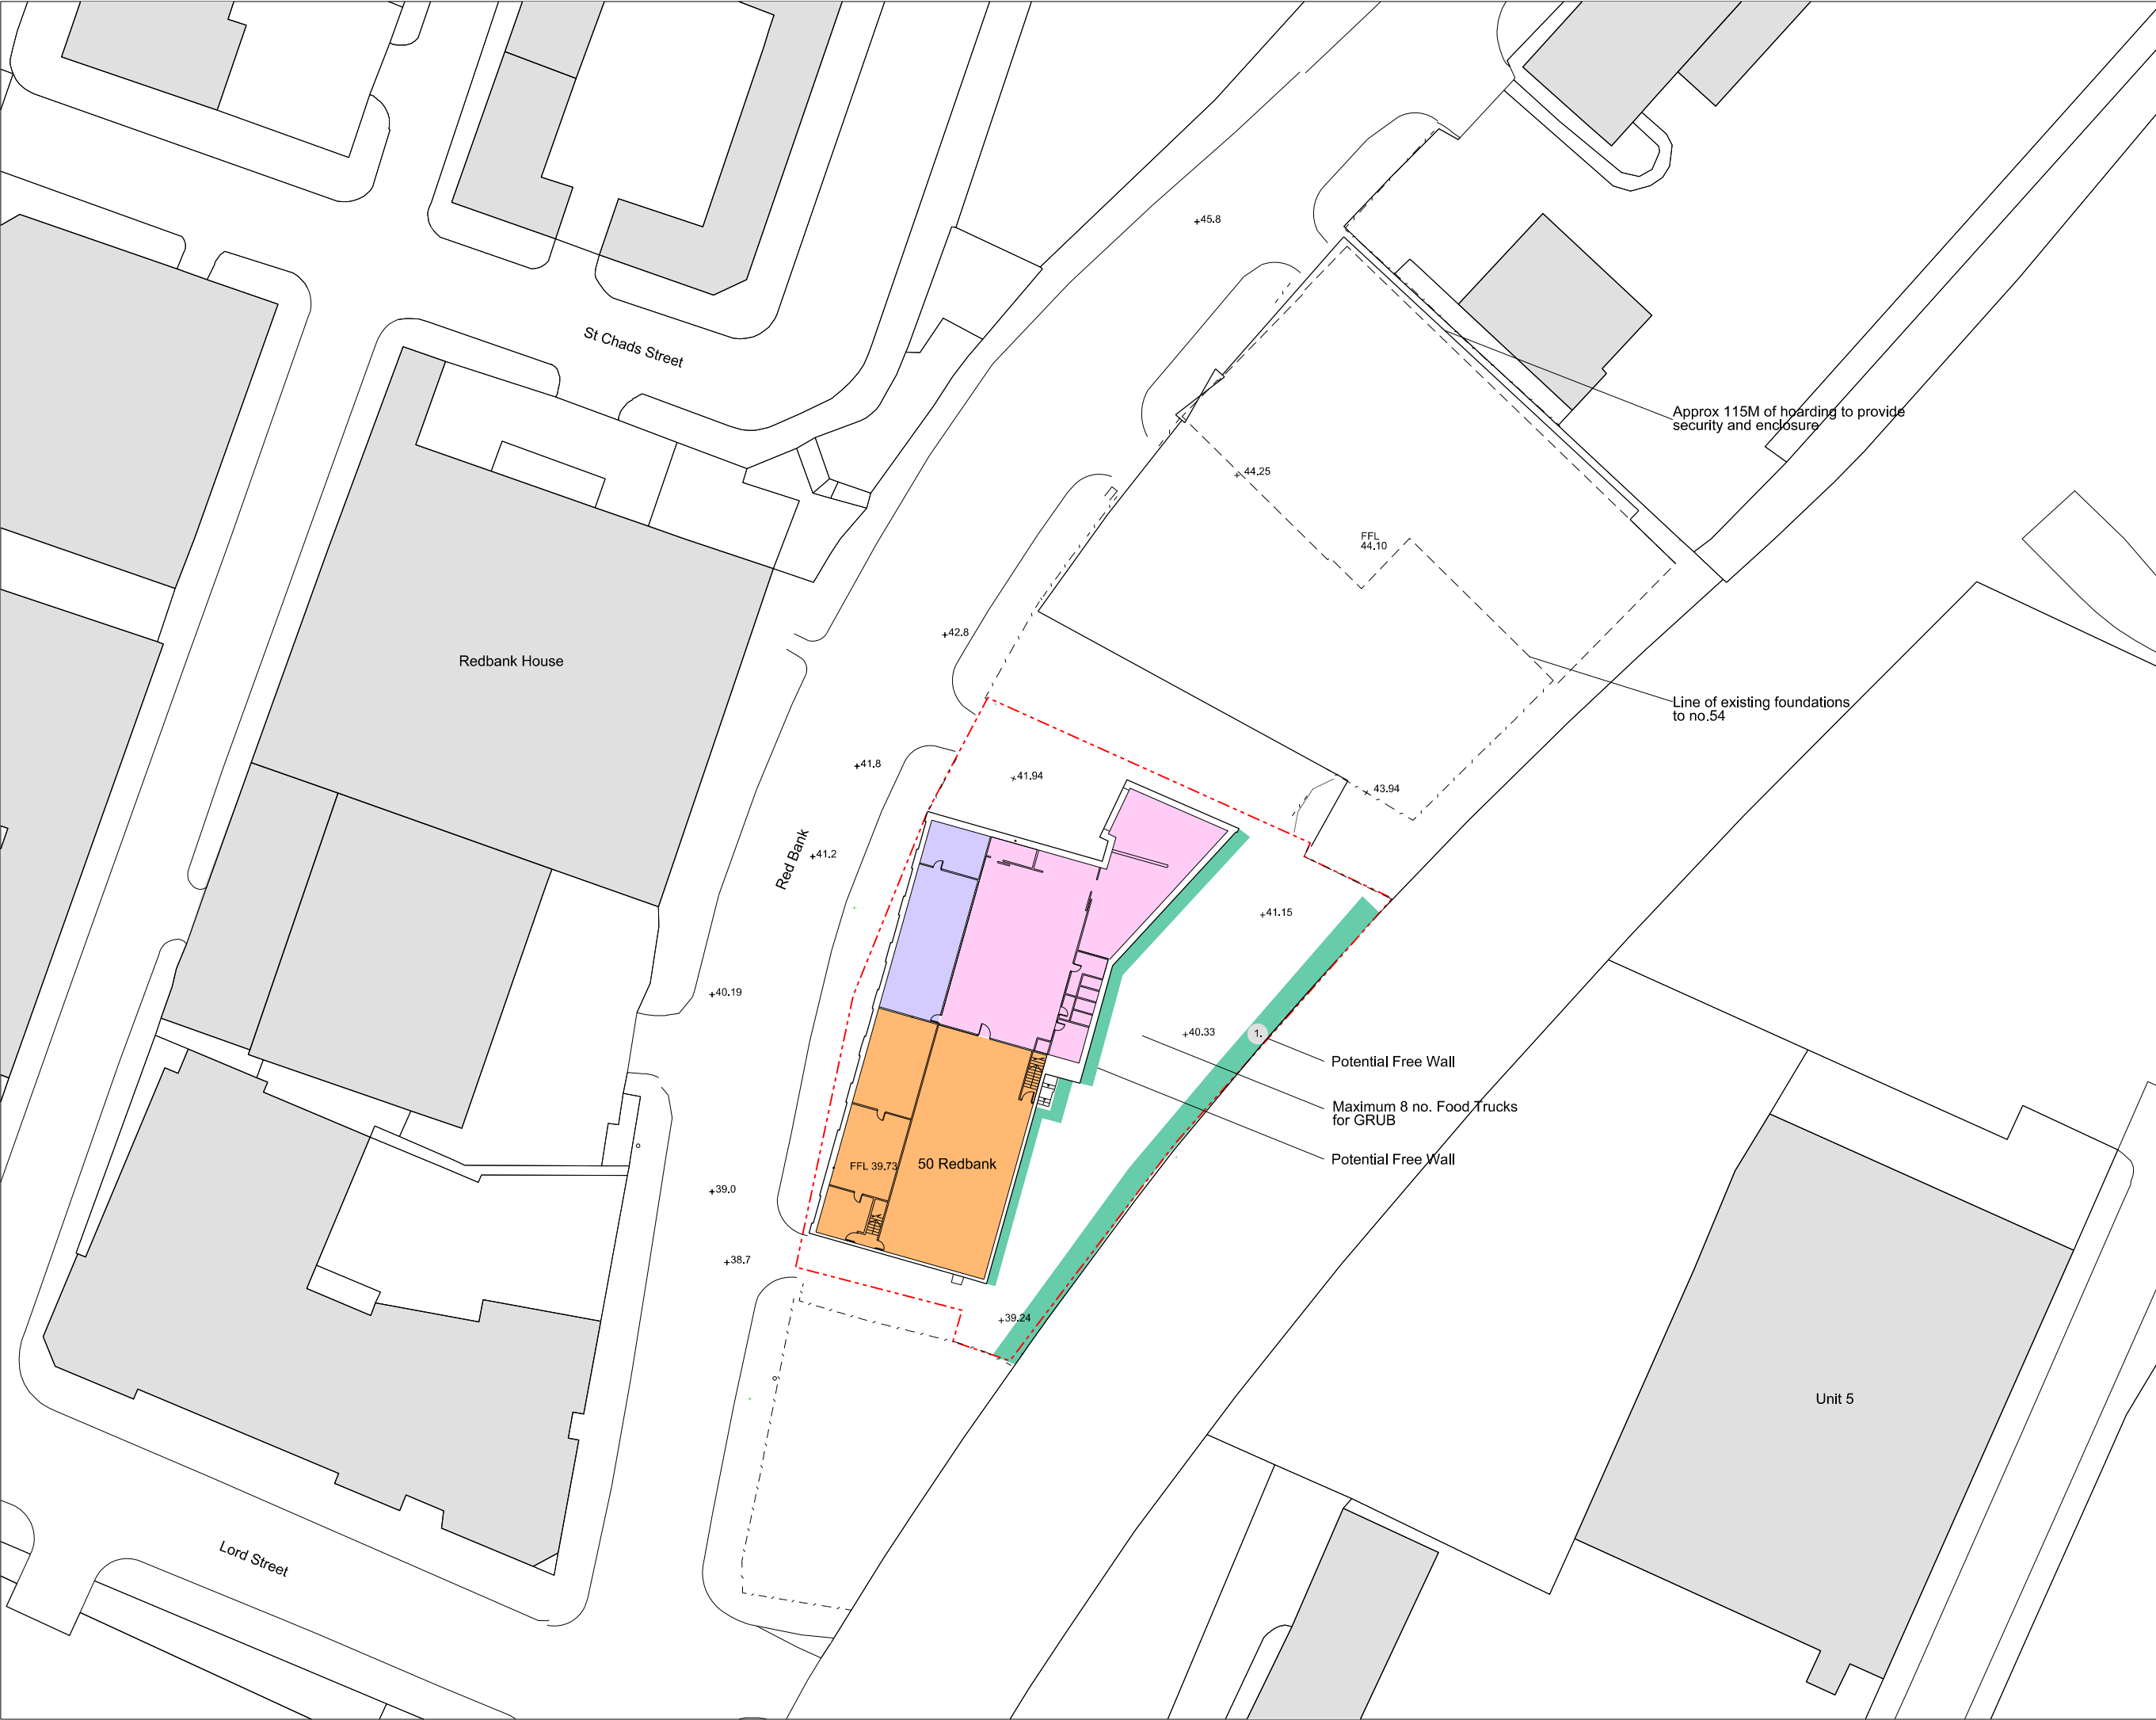

Revisions		By	Chk
\	191030 Change of use drawing	KL	AL
A	191031 Boundary Revision	KL	AL

- Notes
- Previously occupied by Takk - now occupied by GRUB
 - Previously occupied by Montana Paints / Suspect Package - now occupied by GRUB
 - GRUB
 - Free wall space for established artists
 - 1. Potential space allocated for free wall

Note: Areas highlighted inside existing no.50 building show indicative layout for coordination purposes.

 0m 2m 10m

BENNETTS ASSOCIATES

Second Floor, 31 Booth Street, Manchester M2 4AF
T +44(0)161 674 0135 • www.bennettsassociates.com
E manchester@bennettsassociates.com

For Bennetts Associates' electronic information issue disclaimer - www.bennettsassociates.com/information/disclaimer/

Project **Red Bank** Project No. 1816
Rianta Capital

Drawing Title
50 Red Bank
First Floor Site Plan

Drawing Number	Revision/Suitability	
1816-BA-ZZ-00-DR-A-20-0103	A	
Scale @ A3 1 : 500	Scale @A1 1 : 250	Revision Date 191031 YY MM DD