


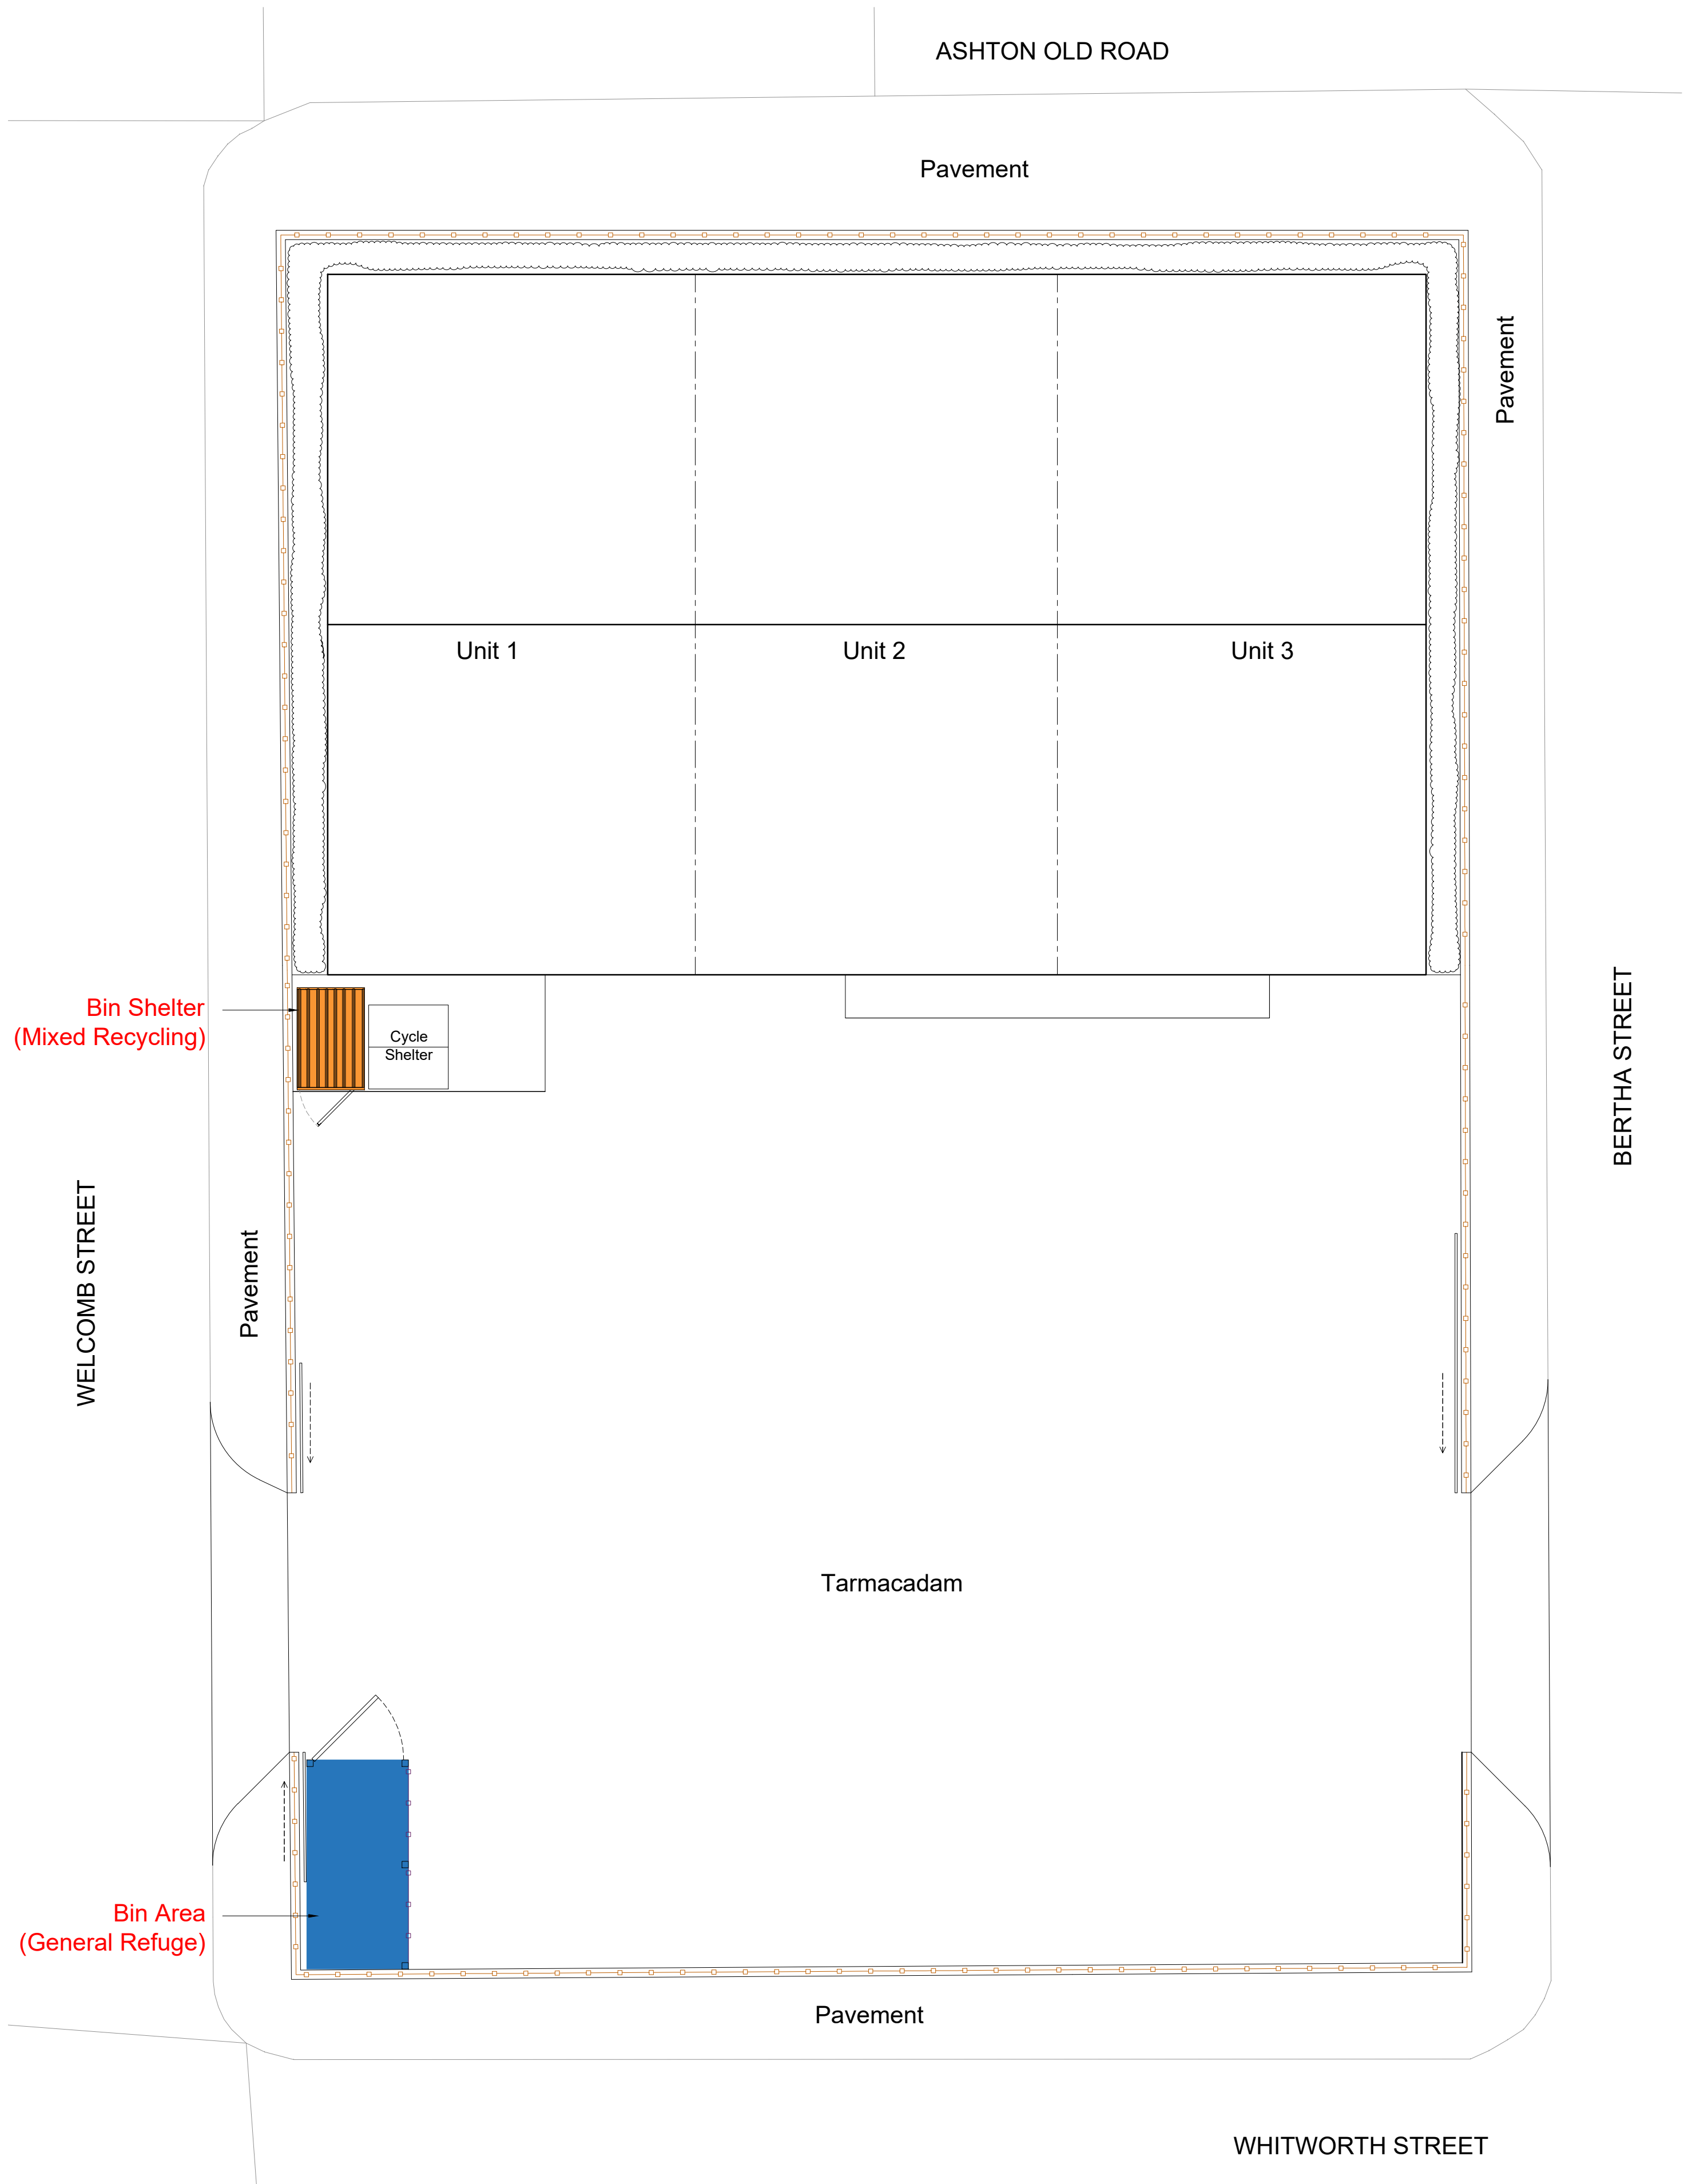

Proposed Site Layout - 1:100
Bin Areas

BERTHA STREET

Bin Shelter:

Prefabricated shelter by: Broxap
Product name: Techno Shelter



Techno Shelter example.

Materials:
This compound is constructed of a robust galvanized and powder coated framework with powder coated perforated sheet cladding to back and end panels and high security locking doors utilizing cylinder locks.

The roof is constructed from gently curved, pre-finished steel, Trapezoidal Roof Cladding.

Color finish: Gull Grey RAL 240 80 05 BS 18B17

Bin:



Bin type: Metal Wheelie Bin

Bin types: Mixed Recycling (For all Units)
Bin Qty: 1
Bin volume: 1100ltrs
Width: 1270mm
Height: 1380mm
Depth: 1000mm

Plan - 1:50

Bin Area:

General materials:
Prefabricated steel posts with associated flanges and hinges as required.

Panels bolted to flange of post with threaded screws as required.

Horizontally tantalized hit and miss timber fixed to posts.

NOTE: No lid on top of structure.



Design to be similar as: Timber bin store by Langley Design Street Furniture

Bins:




Bin type: Metal Wheelie Bin

Bin types: General Refuge
Bin Qty: 3 (1 per Unit)
Bin volume: 1100ltrs
Width: 1270mm
Height: 1380mm
Depth: 1000mm

Plan - 1:50

- NOTES
1. This drawing and the copyrights and patents herein are the designers property and may be used or reproduced only under contract.
 2. Contractors and sub contractors must check and agree all dimensions before preparing shop drawings or commencing work on site.
 3. Contractors are responsible for informing the Designer of any discrepancy discovered on the drawing or between this drawing and any other related documents issued in respect of the work.
 4. Written dimensions only are to be used from this drawing. If any doubt exist the contractor must ask for clarification. On no account must the contractor scale off this drawing.
 5. If no site investigation has been carried out prior to commencement of works. Contractor to make trial holes to test suitability of ground for proposed foundations.
 6. All work must be carried out in accordance with the current Building Regulations, Codes of Practice and British Standards. If any doubt exists the contractor must ask for clarification.
 7. All references refer to accompanying specification.
- Domestic and commercial projects are notifiable to the HSE under CDM 2015 if the construction work on site is scheduled to:
- a) Last longer than 30 working days and have more than 20 workers working simultaneously at any point in the project; or
 - b) Exceed 500 person days

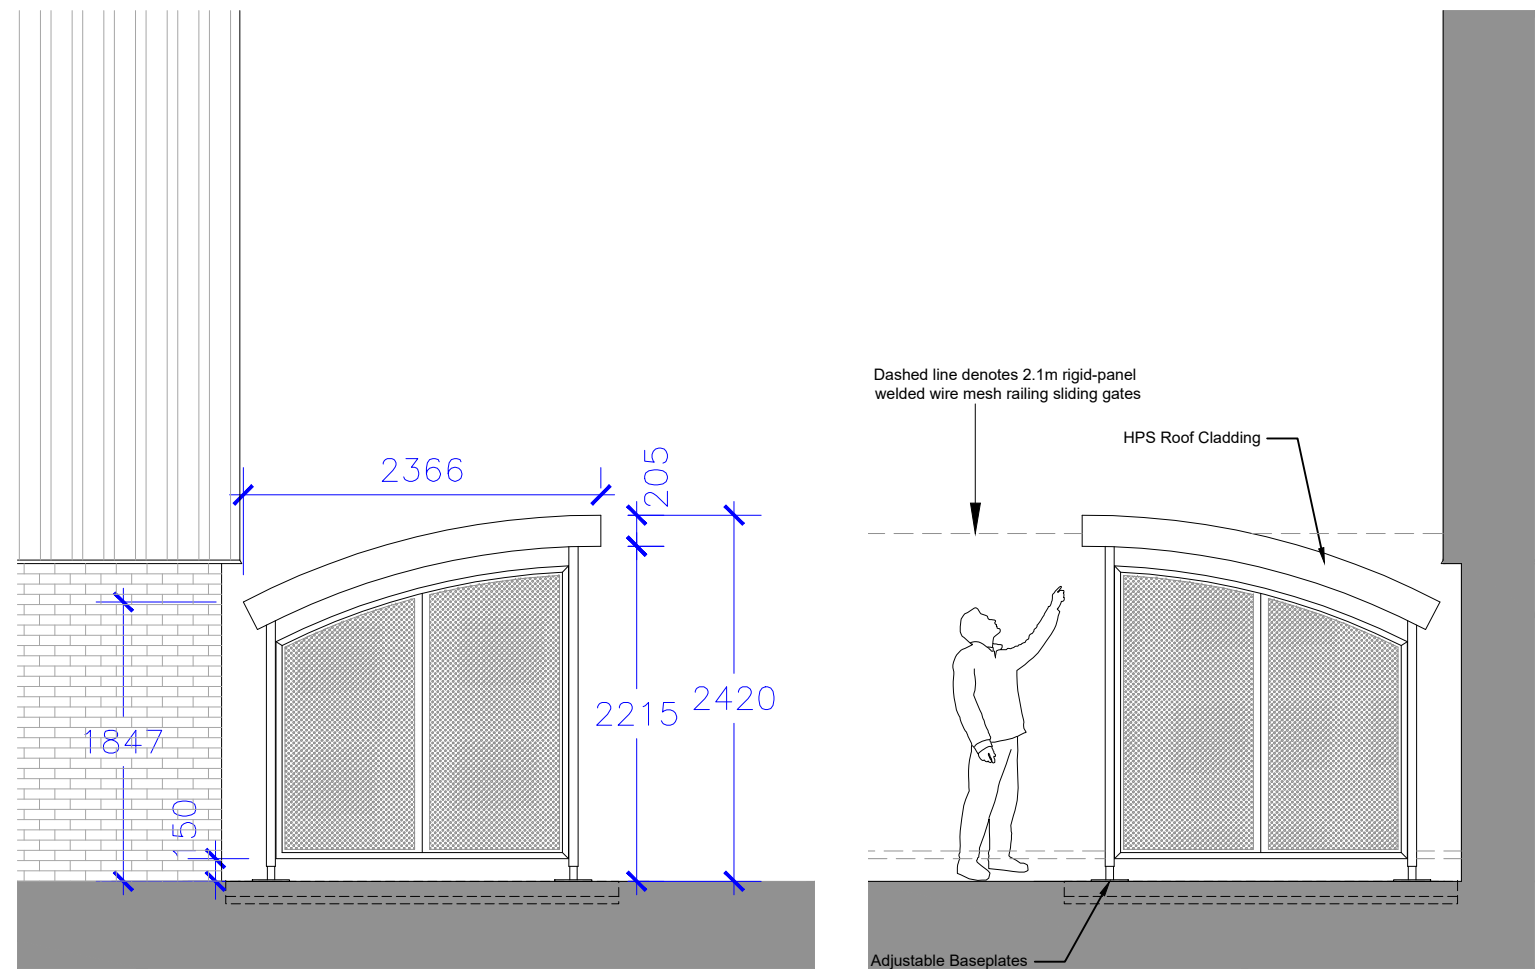


West Elevation - 1:50


East Elevation - 1:50

South Elevation - 1:50


North Elevation - 1:50

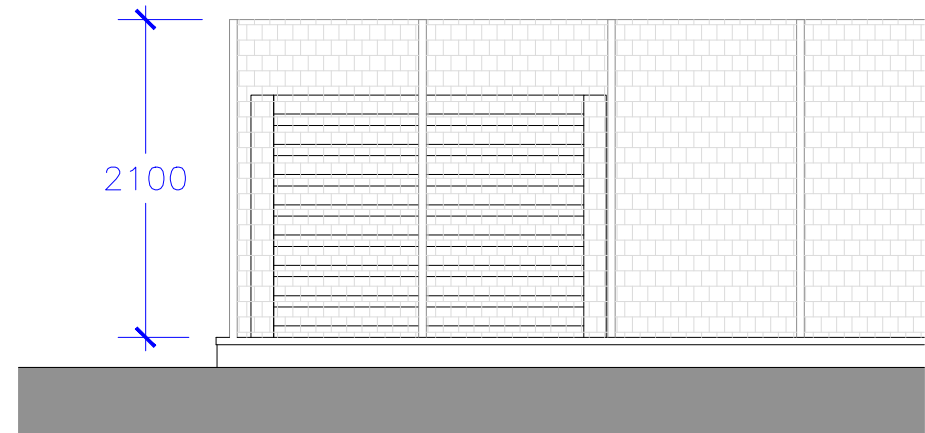


South Elevation - 1:50

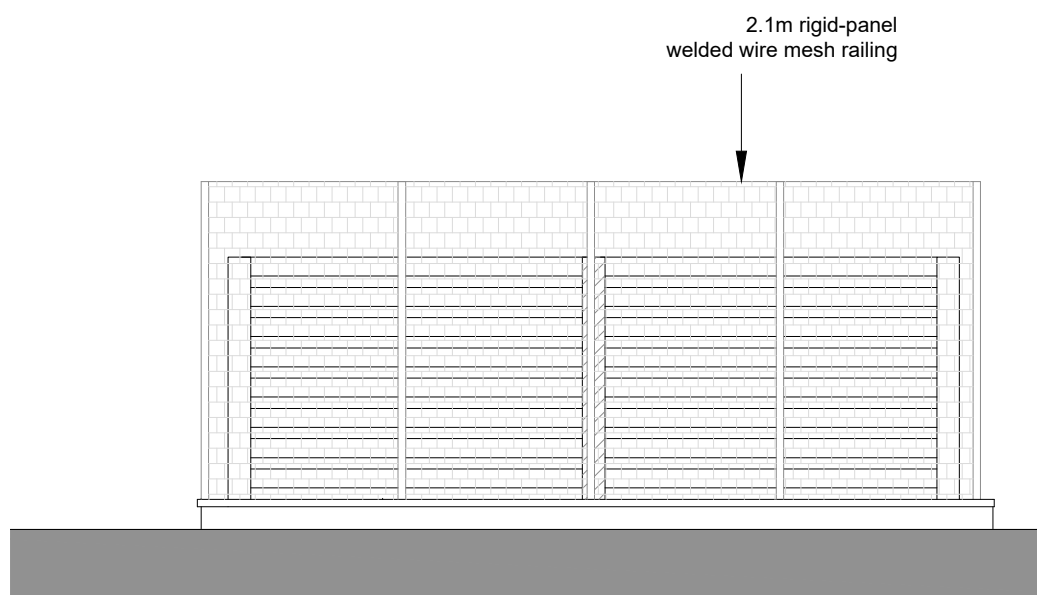

West Elevation - 1:50

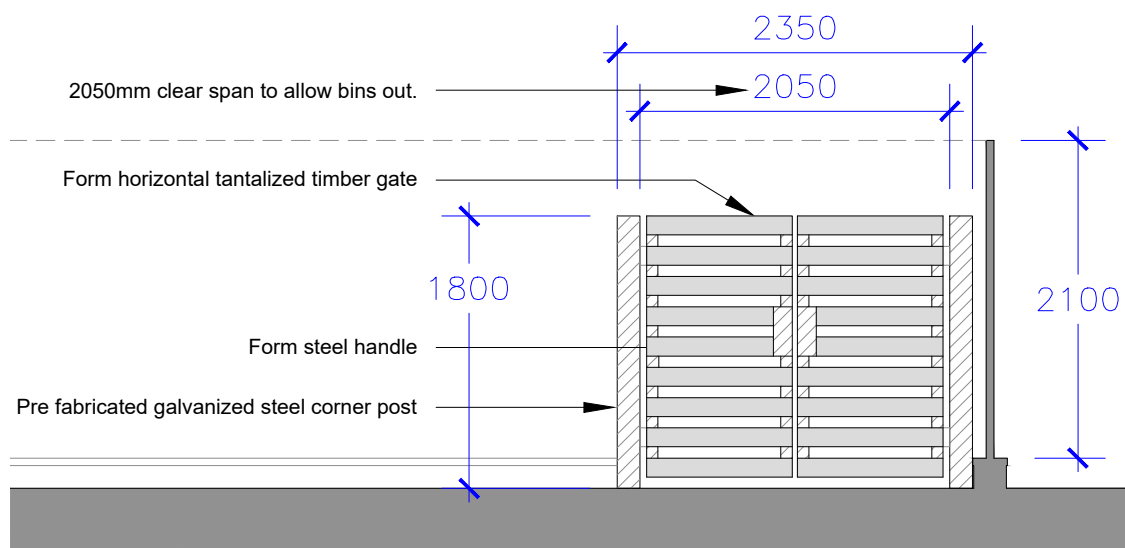

North Elevation - 1:50

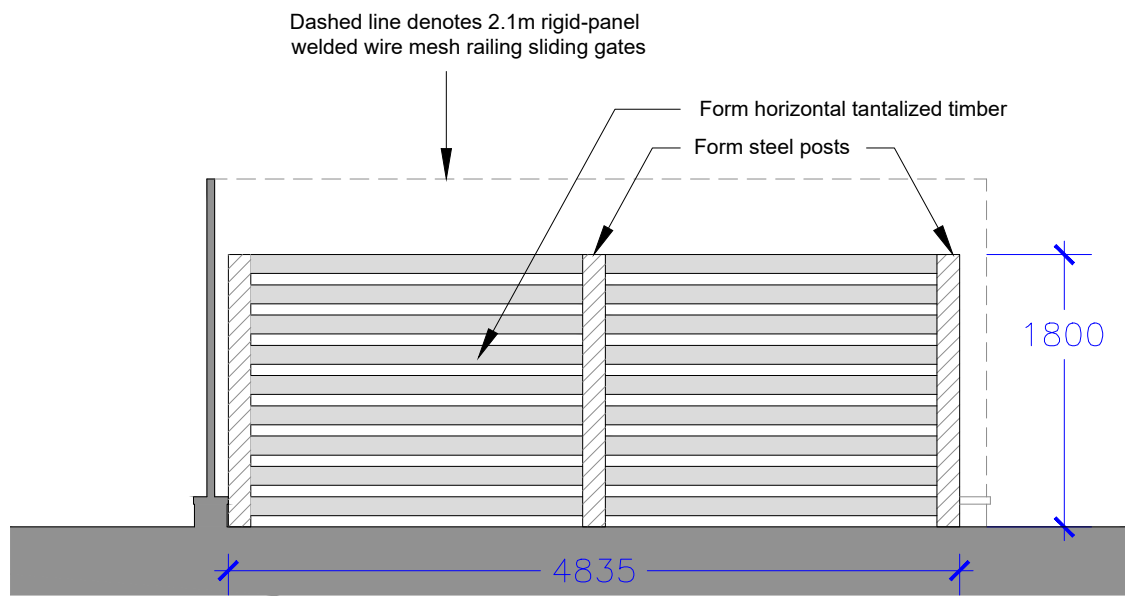

East Elevation - 1:50

Drawing Title:	A1	SCALE	DATE	JOB NO	DRG NO
Proposed - Condition 12 - Bin Shelter/Area and Associated Details		N/A	Dec 22	1075	500A
Site Address:	11 Woodvale Crescent, Bingley West Yorkshire, BD16 4AJ Tel - 01274 317002 e mail - michael@madp.co.uk web: madp.co.uk				
Ashton Old Road, Manchester 53°28'24.0"N 2°10'55.3"W					

