

THIS DRAWING IS COPYRIGHT © RJS Design

Drawing Status


- ☐ PRELIMINARY FOR APPROVAL
- ☐ AGREED LAYOUT-SIGNED OFF
- ☐ PLANNING DRAWING
- ☒ BUILDING CONTROL DRAWING
- ☐ TENDER DRAWING
- ☐ CONTRACT DRAWING
- ☐ CONSTRUCTION DRAWING
- ☐ AS-BUILT DRAWING



PROPOSED WEST ELEVATION



PROPOSED EAST ELEVATION

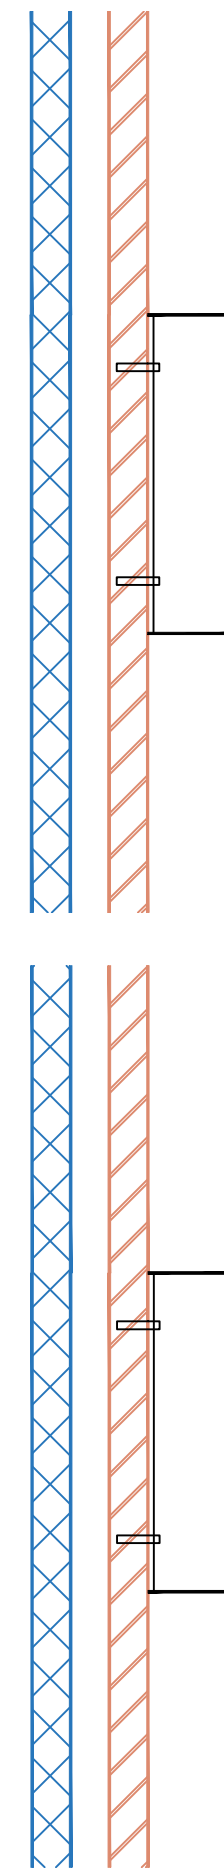


Sign 1
Cross-section

Sign 2
Cross-section




PROPOSED SOUTH ELEVATION

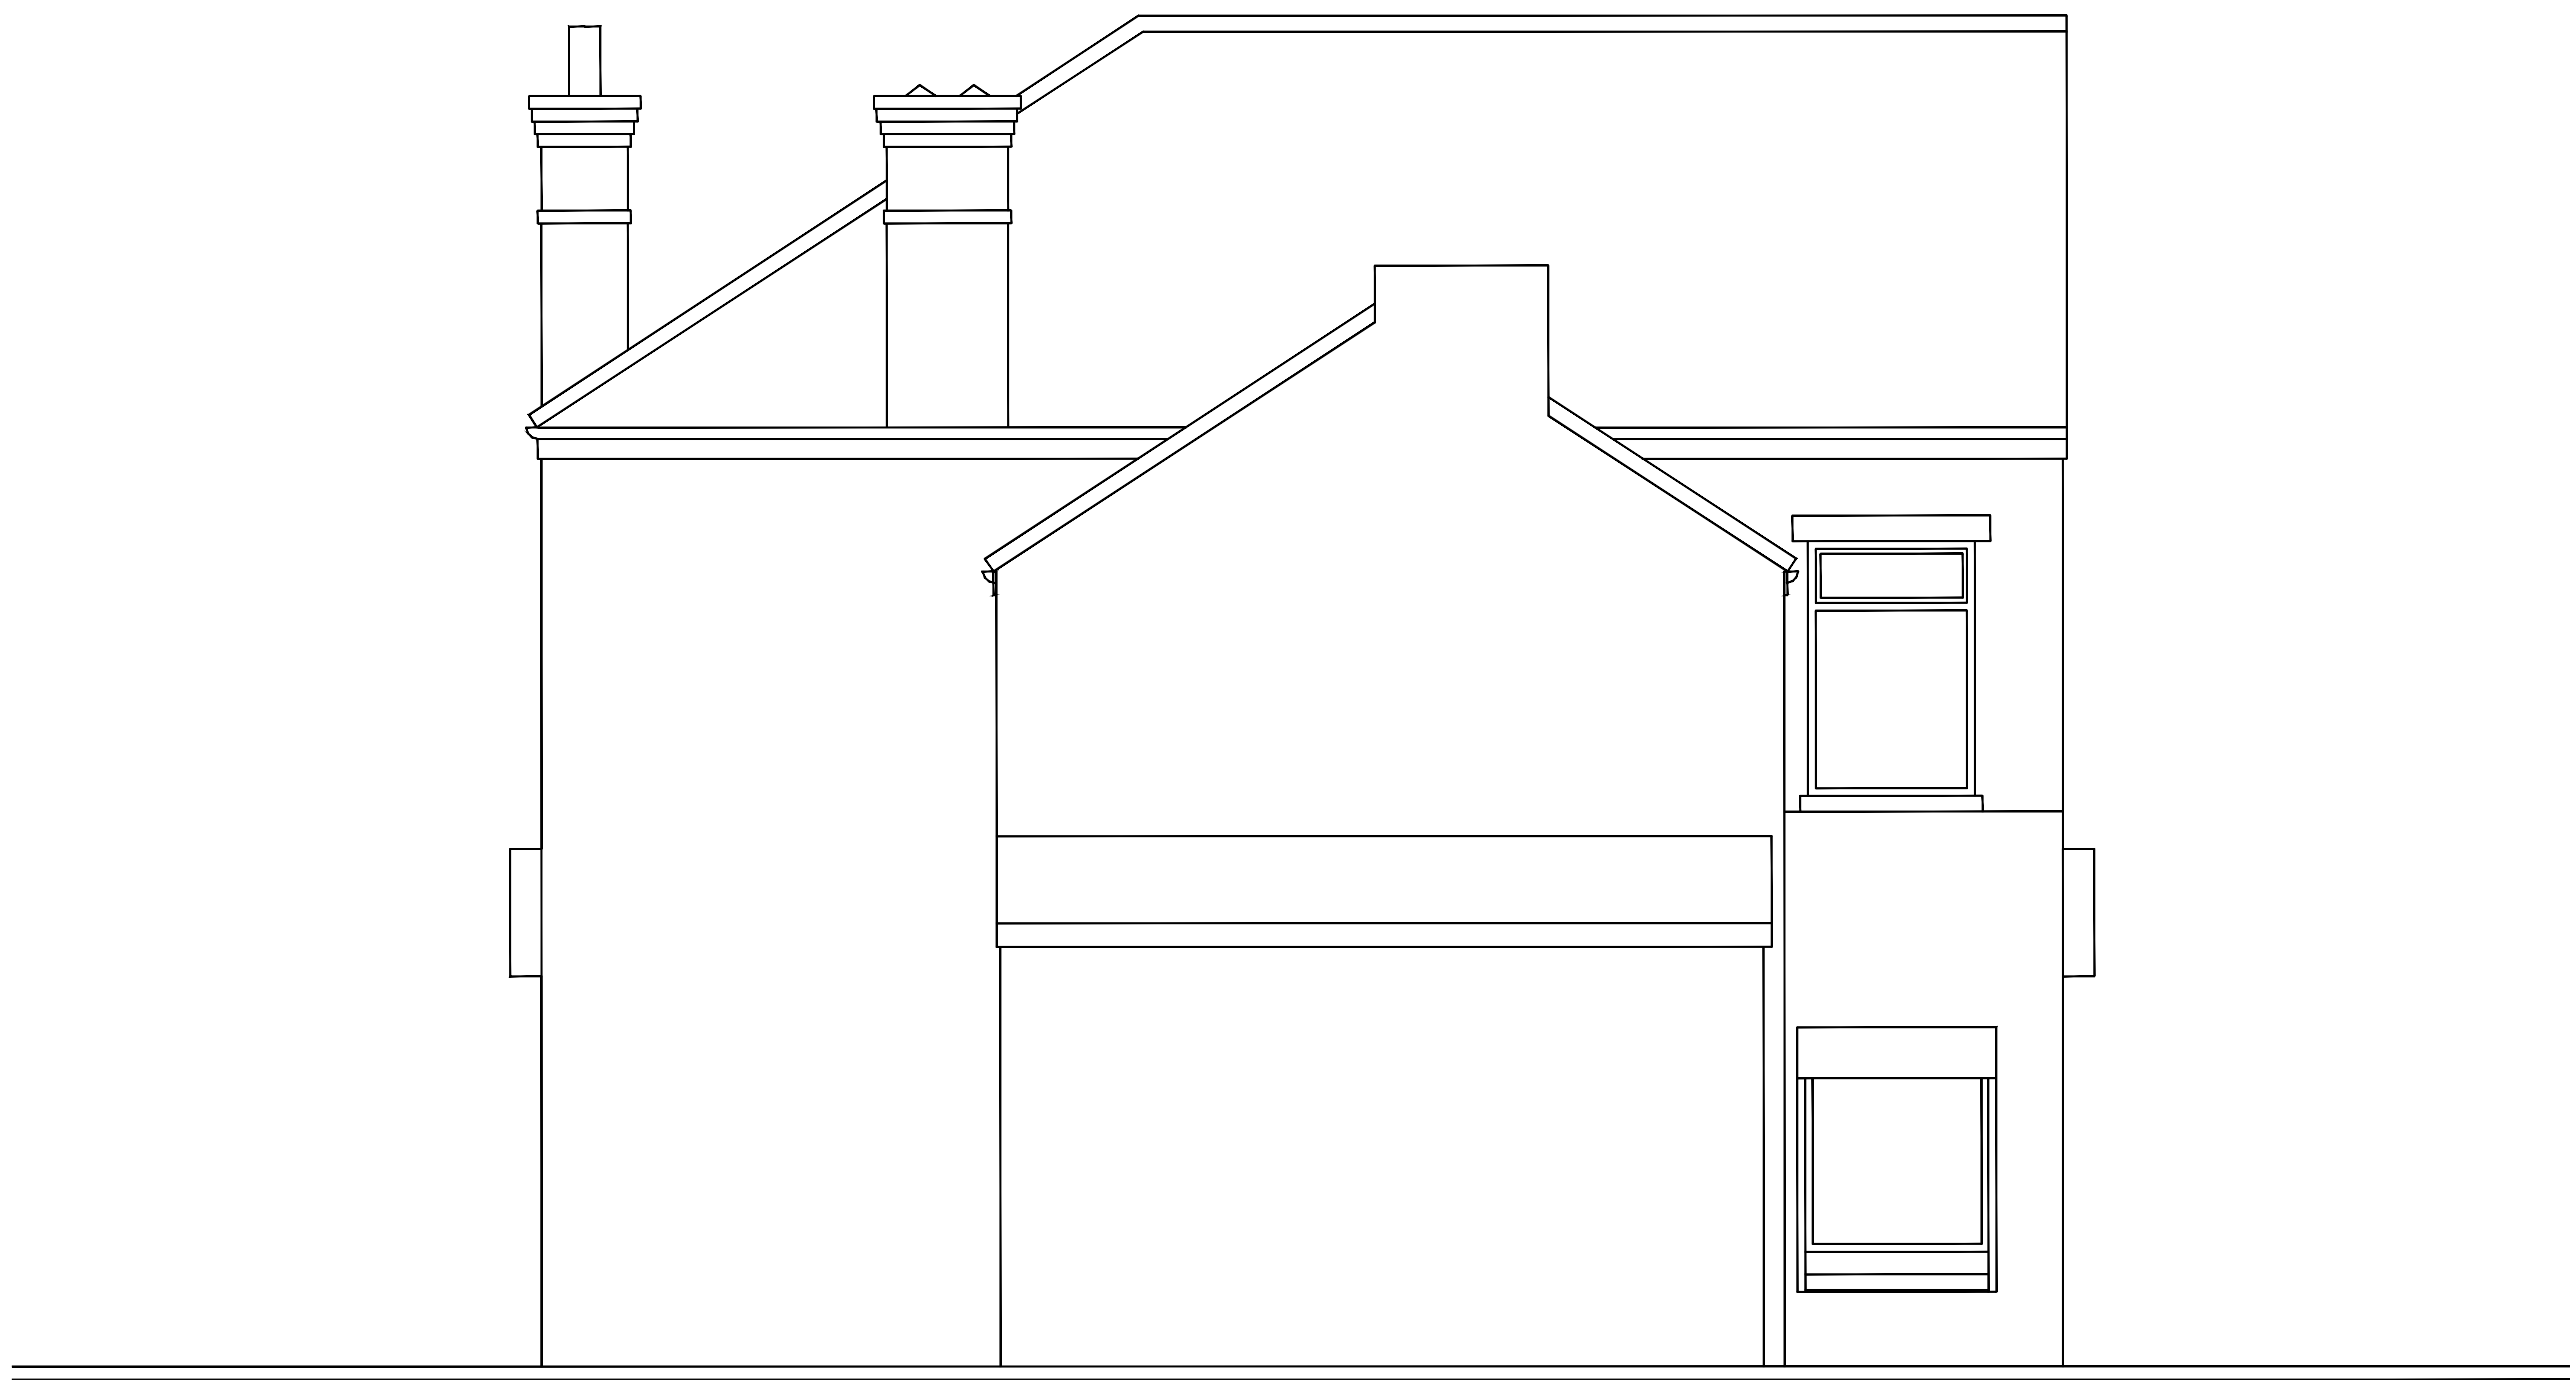

PROPOSED NORTH ELEVATION

Sign 3
Cross-section

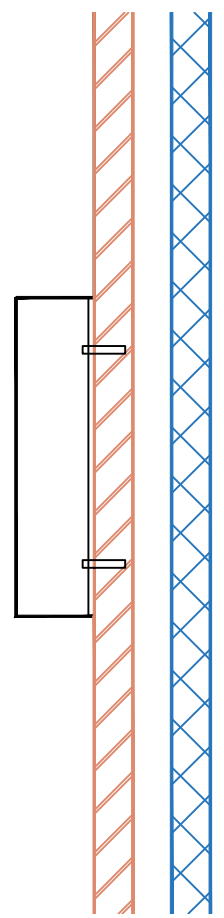

CROSS SECTIONS
Scale 1:20 @ A1

PROPOSED SIGNAGE_ELEVATIONS
Scale 1:50 @ A1

R J S ARCHITECTURAL			
DESIGN			
Date:		Revision:	
Client:		Dr:	
Drawing Issue:			
PLANNING			
Project:			
131_ASHTON_OLD_ROAD MANCHESTER			
Drawing Title:			
PROPOSED_SIGNAGE			
Scale:		Drawing Nr:	
AS ARCHITECT		RJS/RS_P_2023	
Revision:		Drawn:	Authorised by:
A		RJS	RJS
			Date:
			MAY 2023