



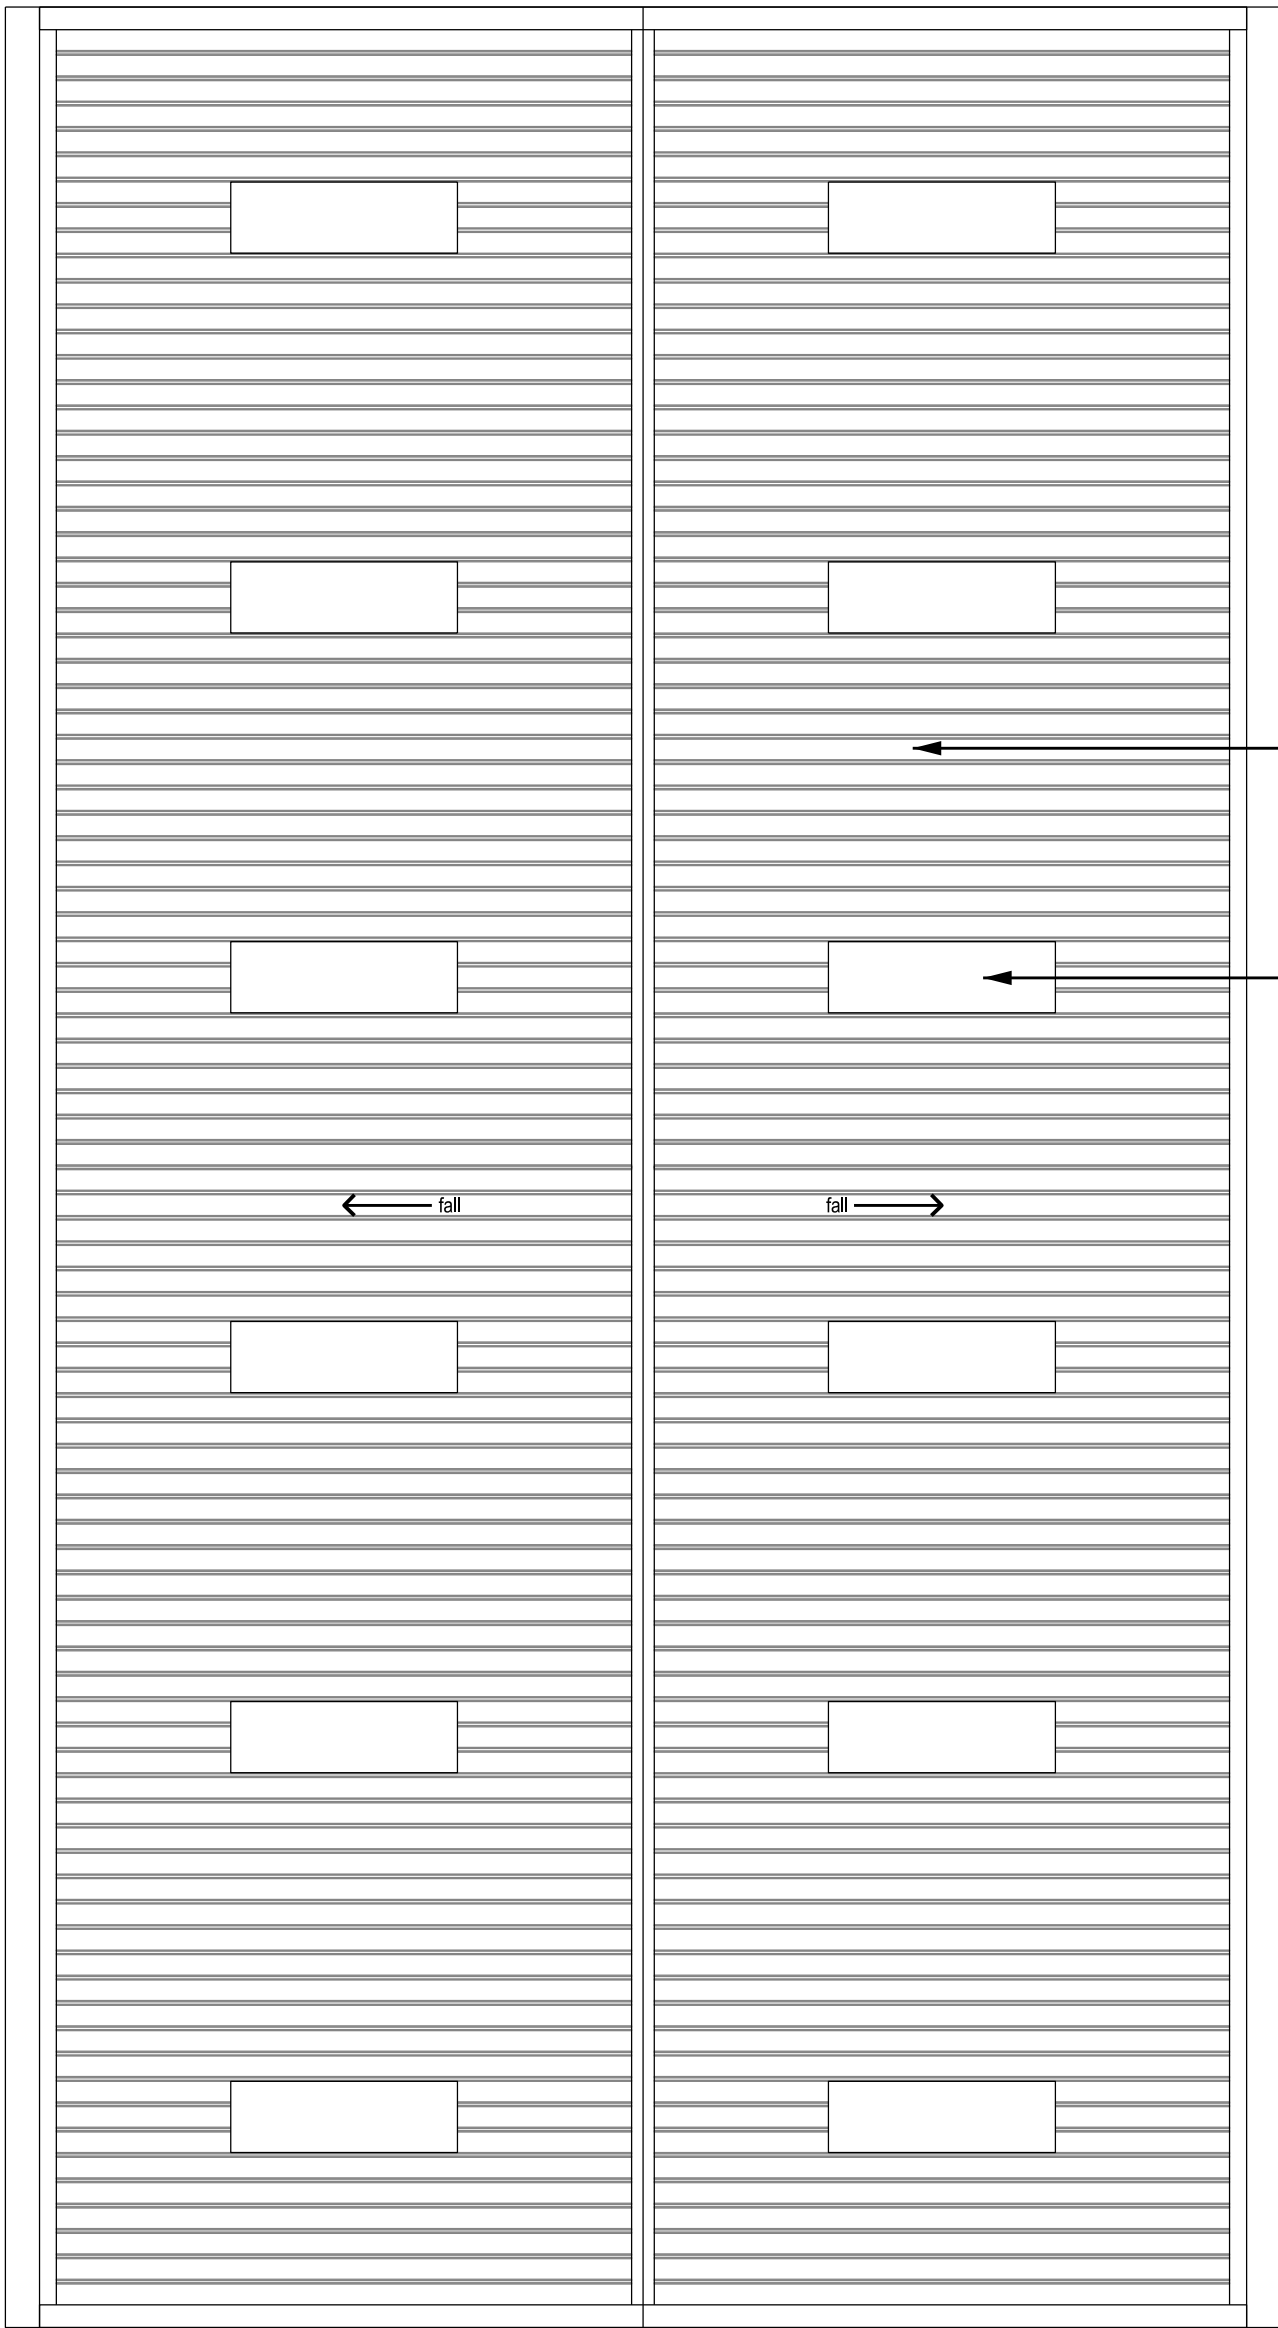

Roof:
Profiled 'Trapezodial' sheet steel.
Colour: Goosewing Grey RAL 080 70 05

Rooflights:
Polycarbonate multi-skinned unit; profile to match roof sheets

Gutter:
Pressed aluminium pre-coated highline gutter system;
Colour: To closely match wall cladding

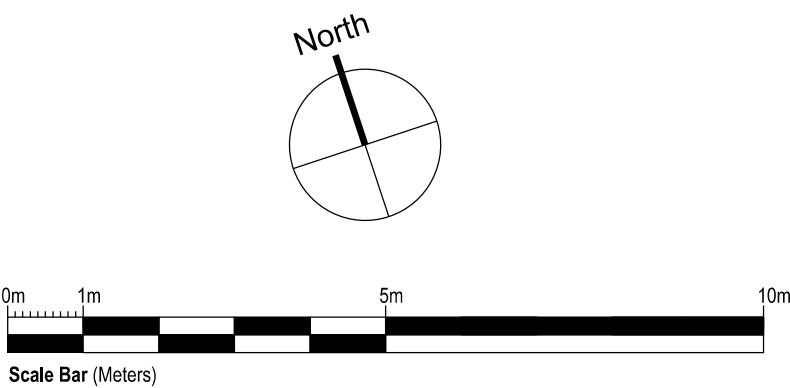

Proposed Roof Plan @1:100

No		Prep	Date
Amendments			
Do not scale this drawing All given dimensions are in millimetres Architect to be notified of discrepancies in figured dimensions Contractors must check all dimensions from site This drawing is copyright and is for use on this site only			
Project			
Proposed New Unit 54 Derby Street Manchester			
Title			
Proposed Roof Plan			
Job No. 2301		Drawing No. PL.07	
Amendment:		Scale @A1. as shown	
Status			
For Planning Approval			
Auth. CL		Date. March 2023	
100mm @A1-			