



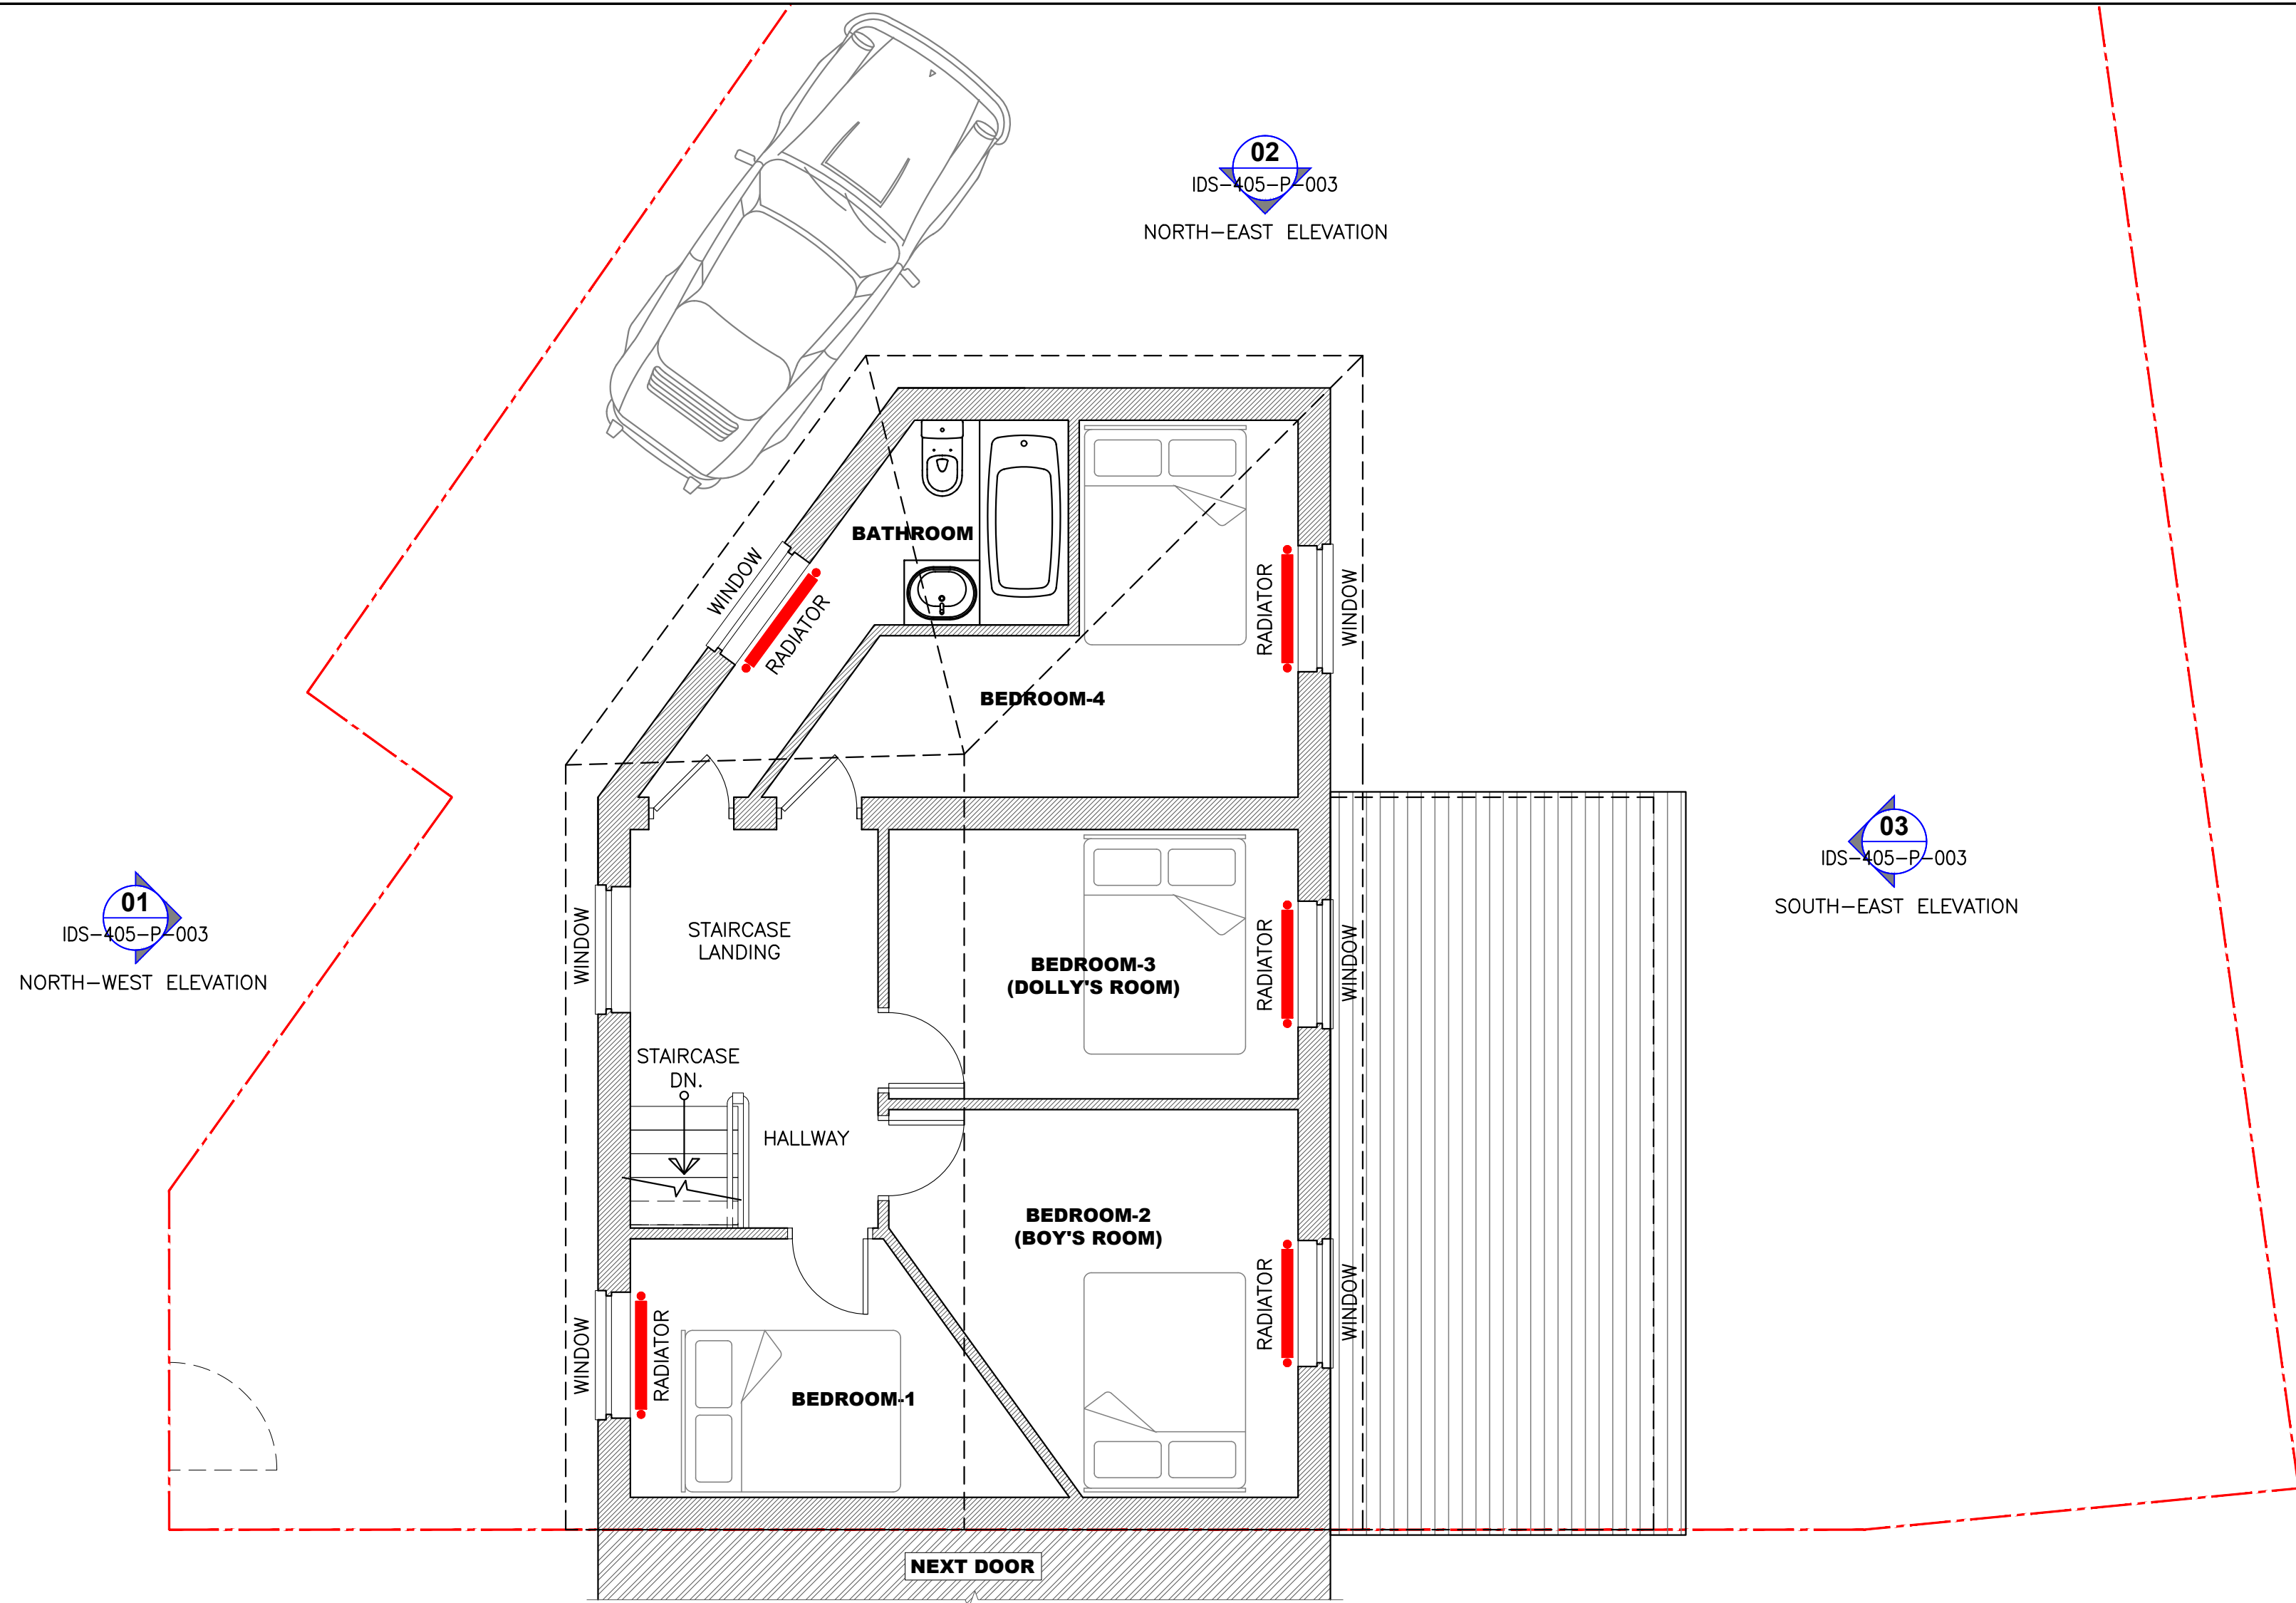

1 PROPOSED FIRST FLOOR PLAN
SCALE 1:50

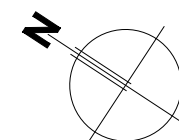

03	FLAT ROOF CHANGED TO NORMAL	B.S.	03.05.23
02	VESTIBULE ROOM REMOVED	B.S.	26.04.23
01	AMENDED TO SUIT COMMENTS	B.S.	06.03.23
REV. No.	MODIFICATIONS	DRAWN	DATE

Dwn: IDS	Date: 25.11.22	Scale:
Chkd: RL	Date: 25.11.22	1:50@A2

Project Title:
8 DELWOOD GARDENS, M22 9SP

Drawing Title:
PROPOSED FIRST FLOOR PLAN



Drg. No.: IDS-405-P-002	Rev.: 03
----------------------------	-------------