



— do not scale dimensions from this drawing
— all dimensions to be checked on-site and discrepancies to be reported to the architects

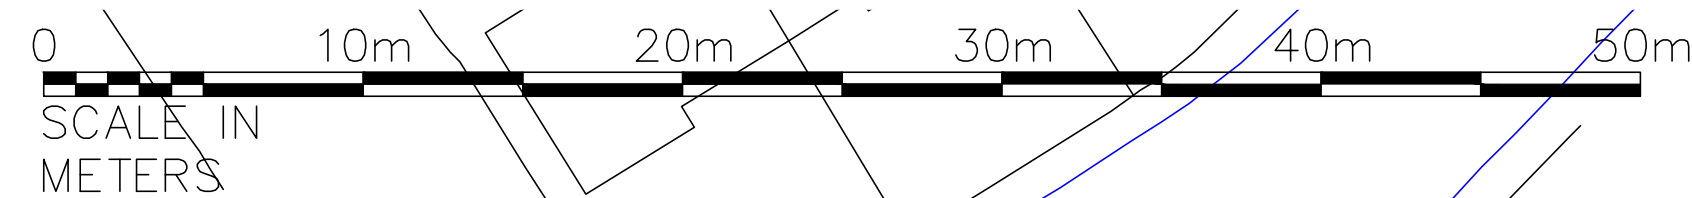

Proposed Site Plan scale 1:500



Location Plan scale 1:1250

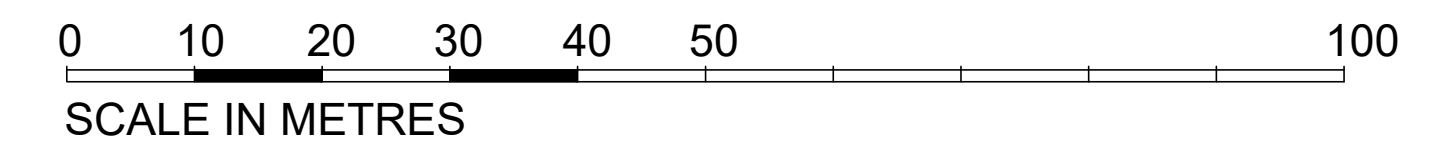

client

Jade McCreavy

project

50 Kingslea Road
Manchester
M20 4UA

title

SITE & LOCATION PLAN

drawing number

02

revision

scale

AS SHOWN A3

date

FEB 23

drawn by

SB

status

PLANNING

