

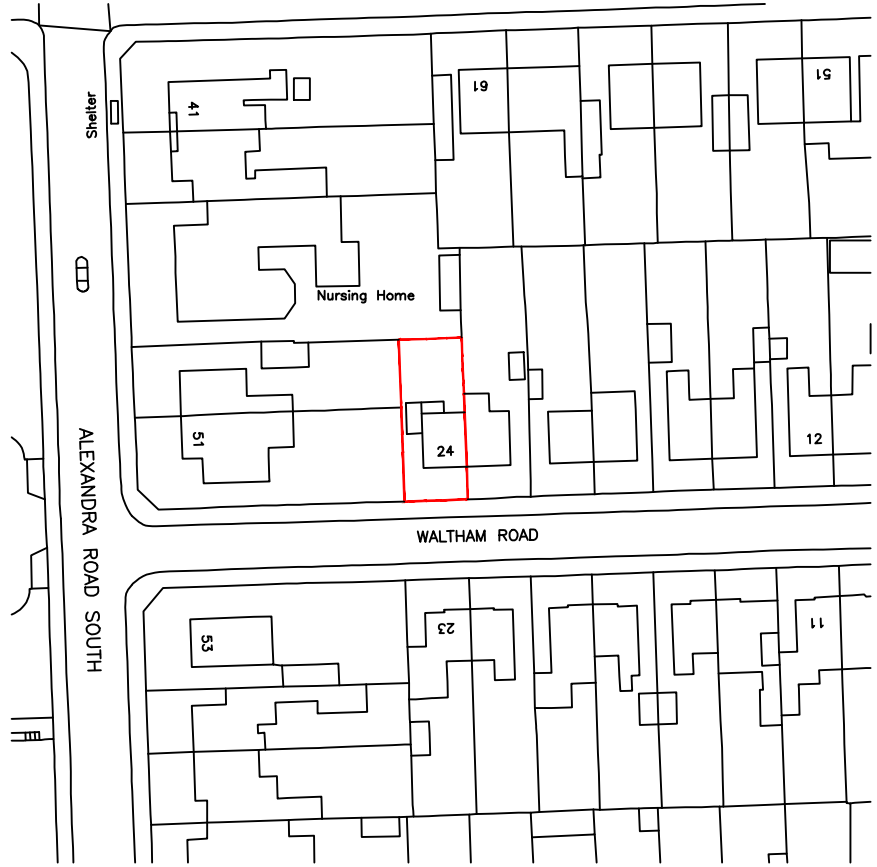


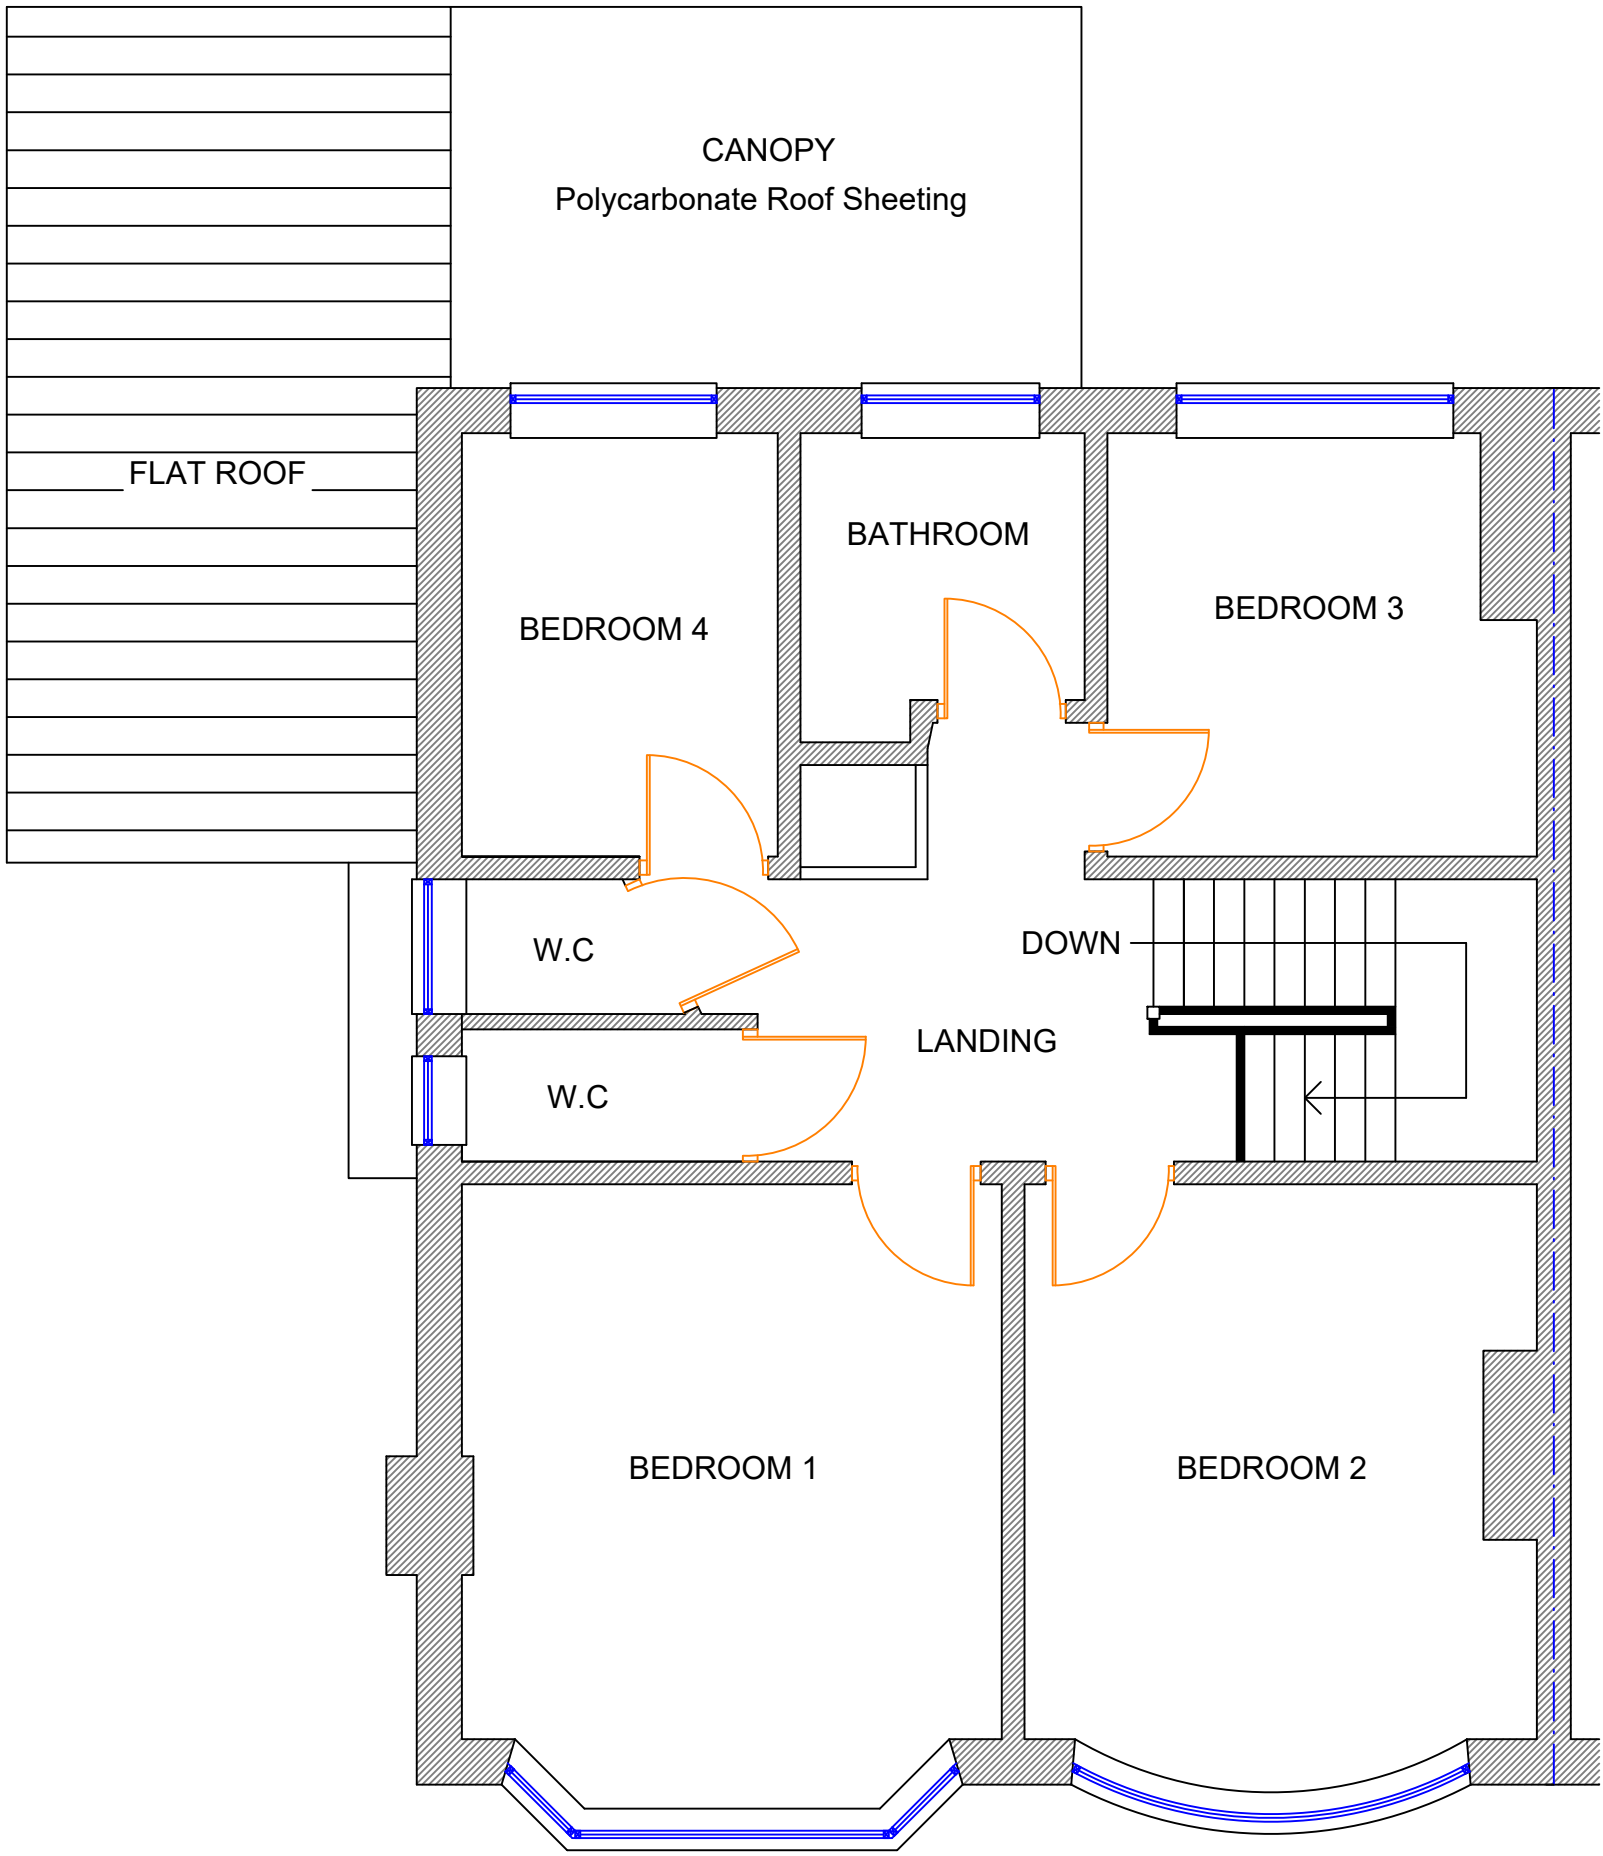

Location Plan (1:1250)

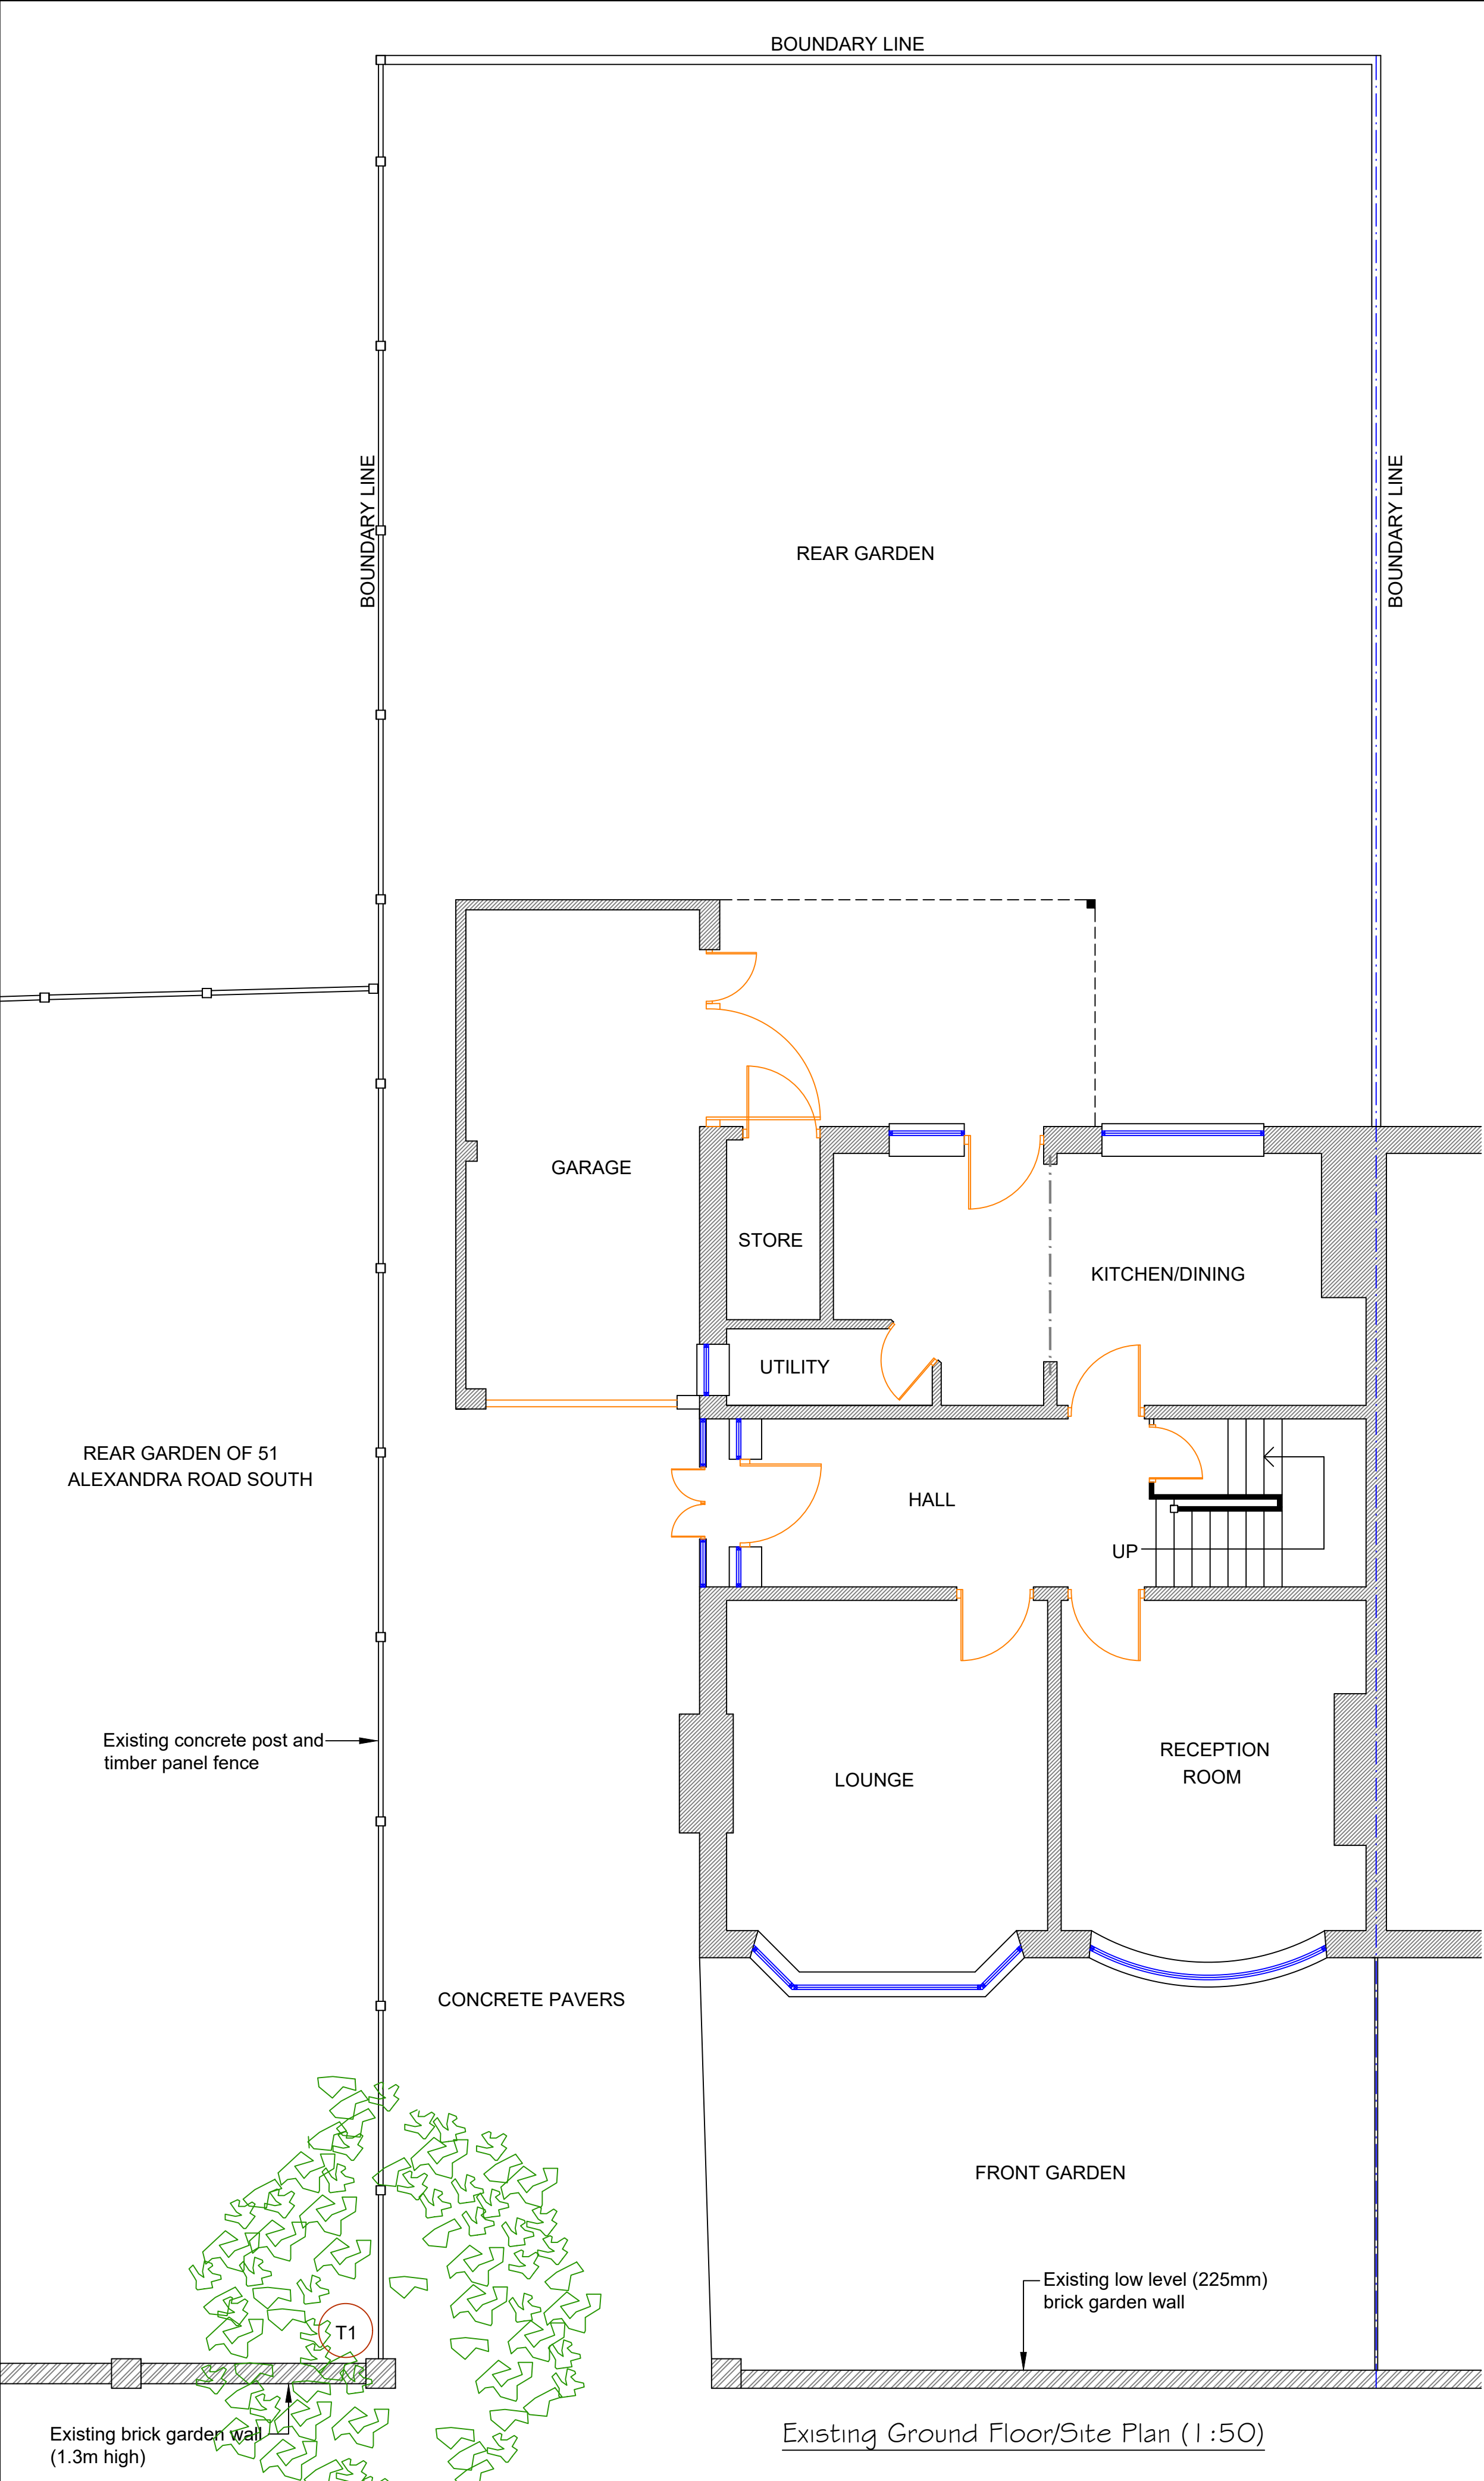

GENERAL NOTES

1. All dimensions are in millimetres unless otherwise noted.
2. This drawing is not to be copied or disclosed by or forwarded on to any unauthorised persons without prior written consent of Gamble King and Noone Limited.
3. Do not scale from this drawing and is only to be used for Local Authority Approval purposes only.

Client		
Mrs. Tahirah Alam		
Job		
24 Waltham Road, Whalley Range, Manchester. M16 8PG.		
Drg		
Existing Ground & First Floor Plans with Location Plan		
Drawn	Date	Scale
F.Cadell	March 2023	As Shown
Job No.	Drg No.	
D22.12.11	P01	
Gamble King and Noone Ltd		
Consulting Structural Engineers & Building Surveyors.		
5 Queen Street Oldham OL1 1RD Tel: 0161 652 1183 Mobile: 07756 902 604 07725 145 369		

SCALE AS SHOWN AT A1