

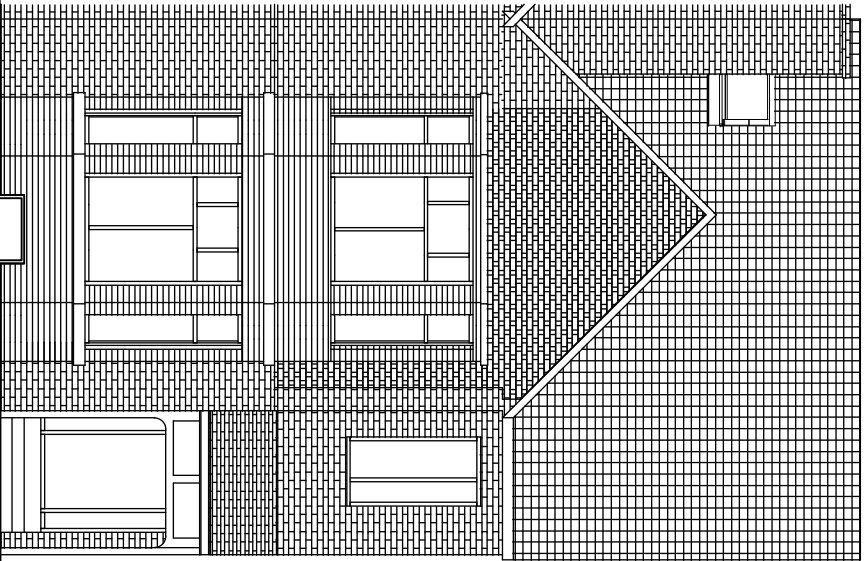
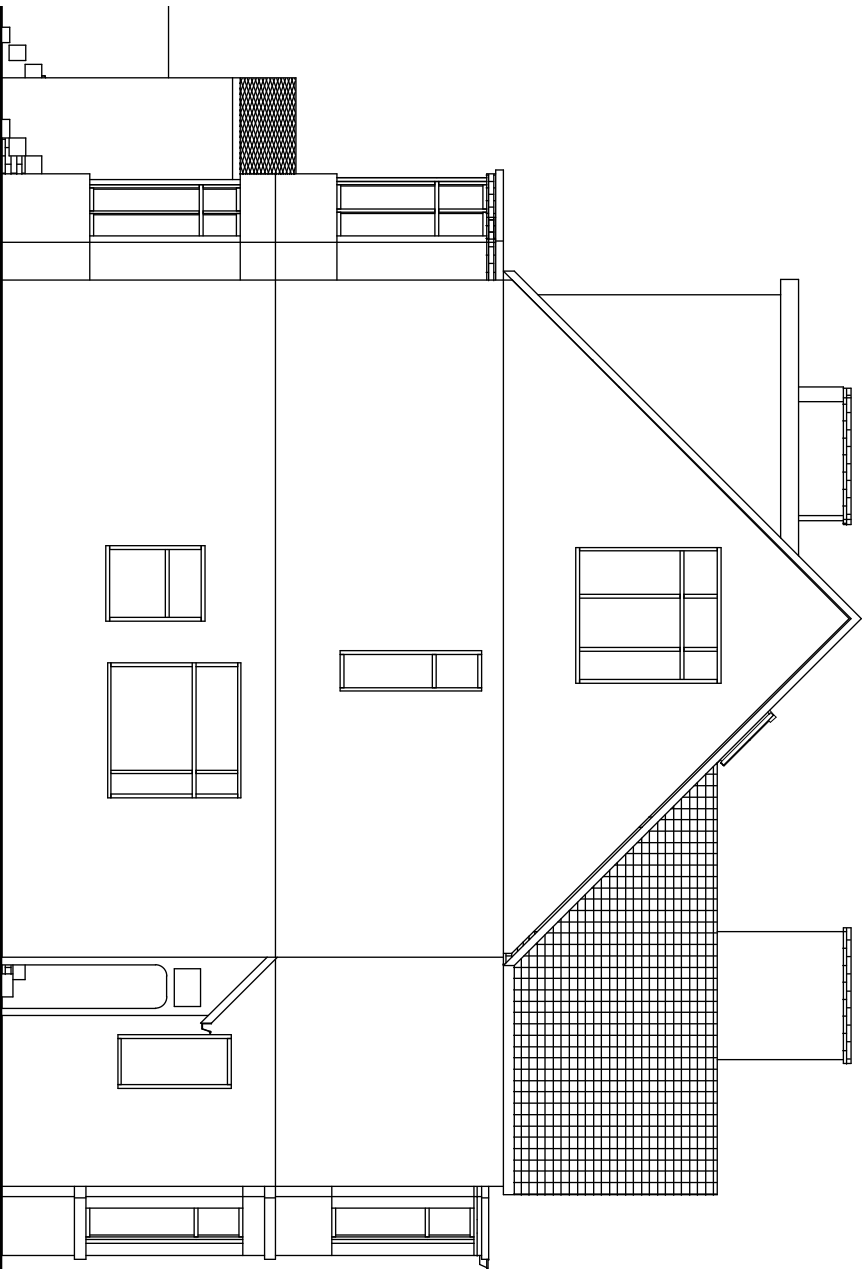
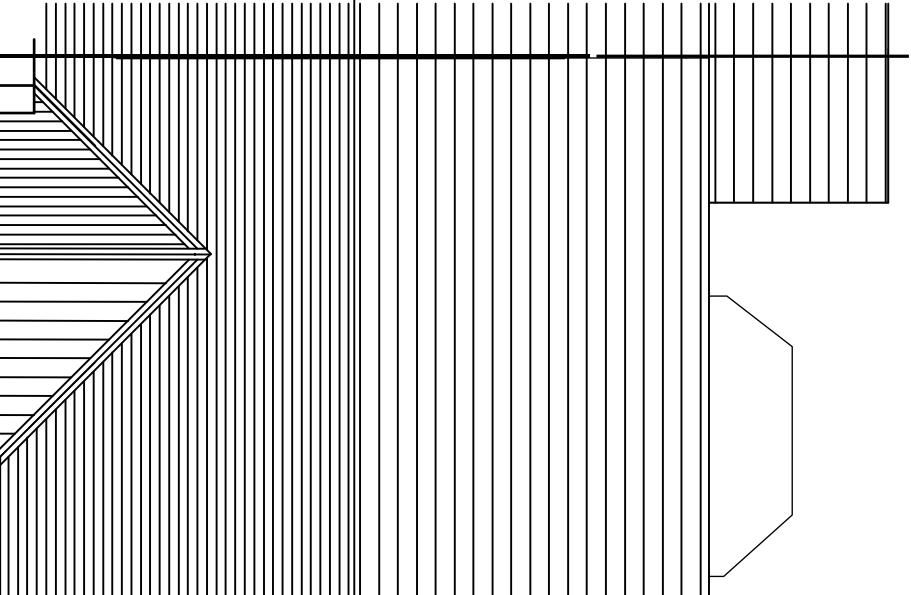


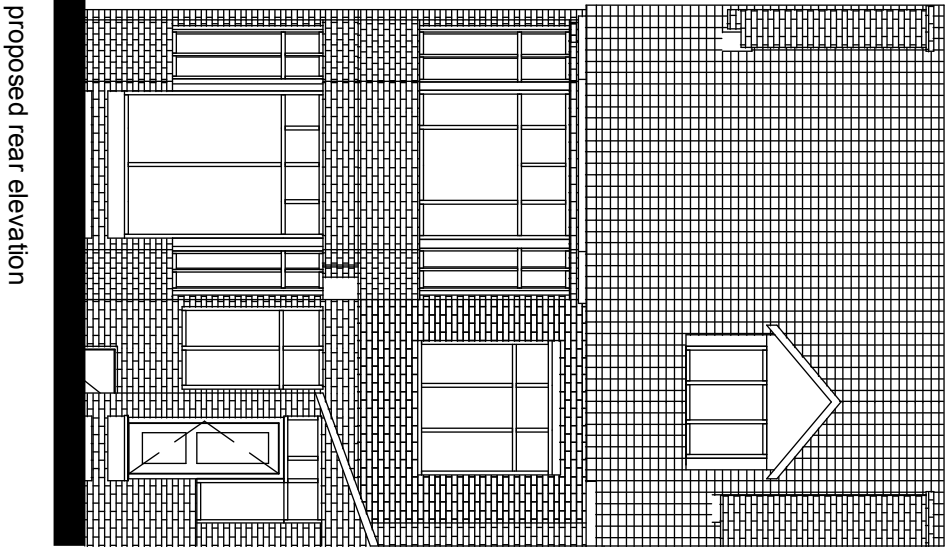

proposed roof plan

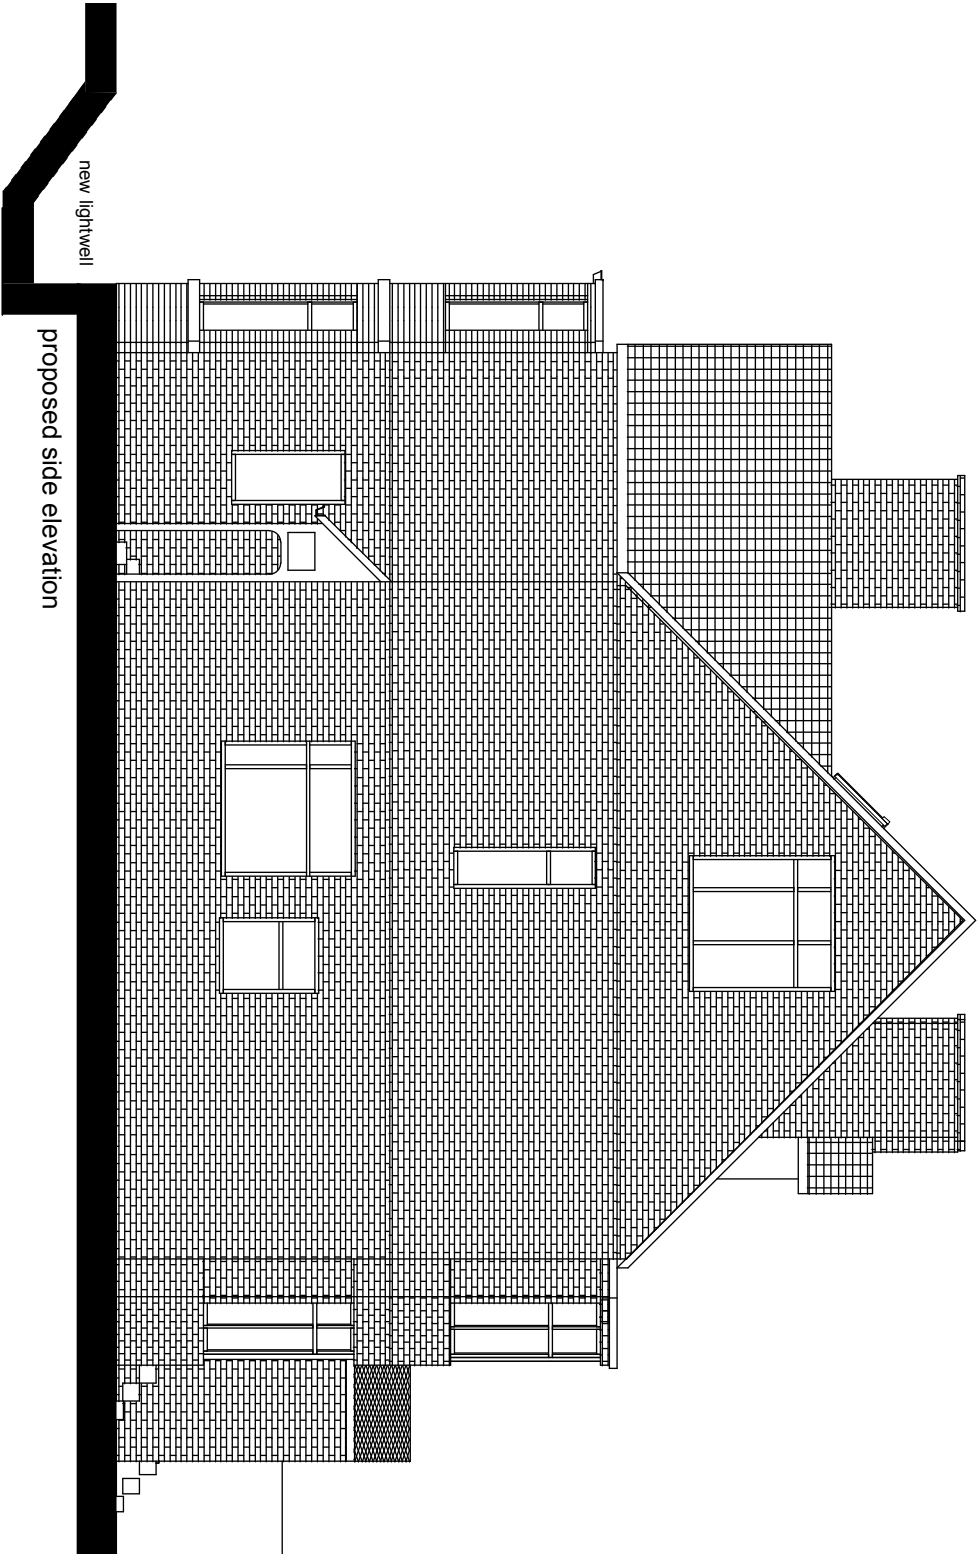

rev	description	Date	By
A	lightwell design amended	25/04/23	SPL

Project:
43 Wood Road
Manchester M16 8BJ

Drawing No:

23143/P/02-A

Drawing:

Existing Roof Plan &
Elevations

SCALE 1:100

leighton
architects

21 Chandos Road
Manchester M21 0SS
Tel/ 07747111159
www.leightonarchitects.com

proposed side elevation from adjoining property

new lightwell
beyond shown
dotted