


Ground Floor Plan

1 : 100

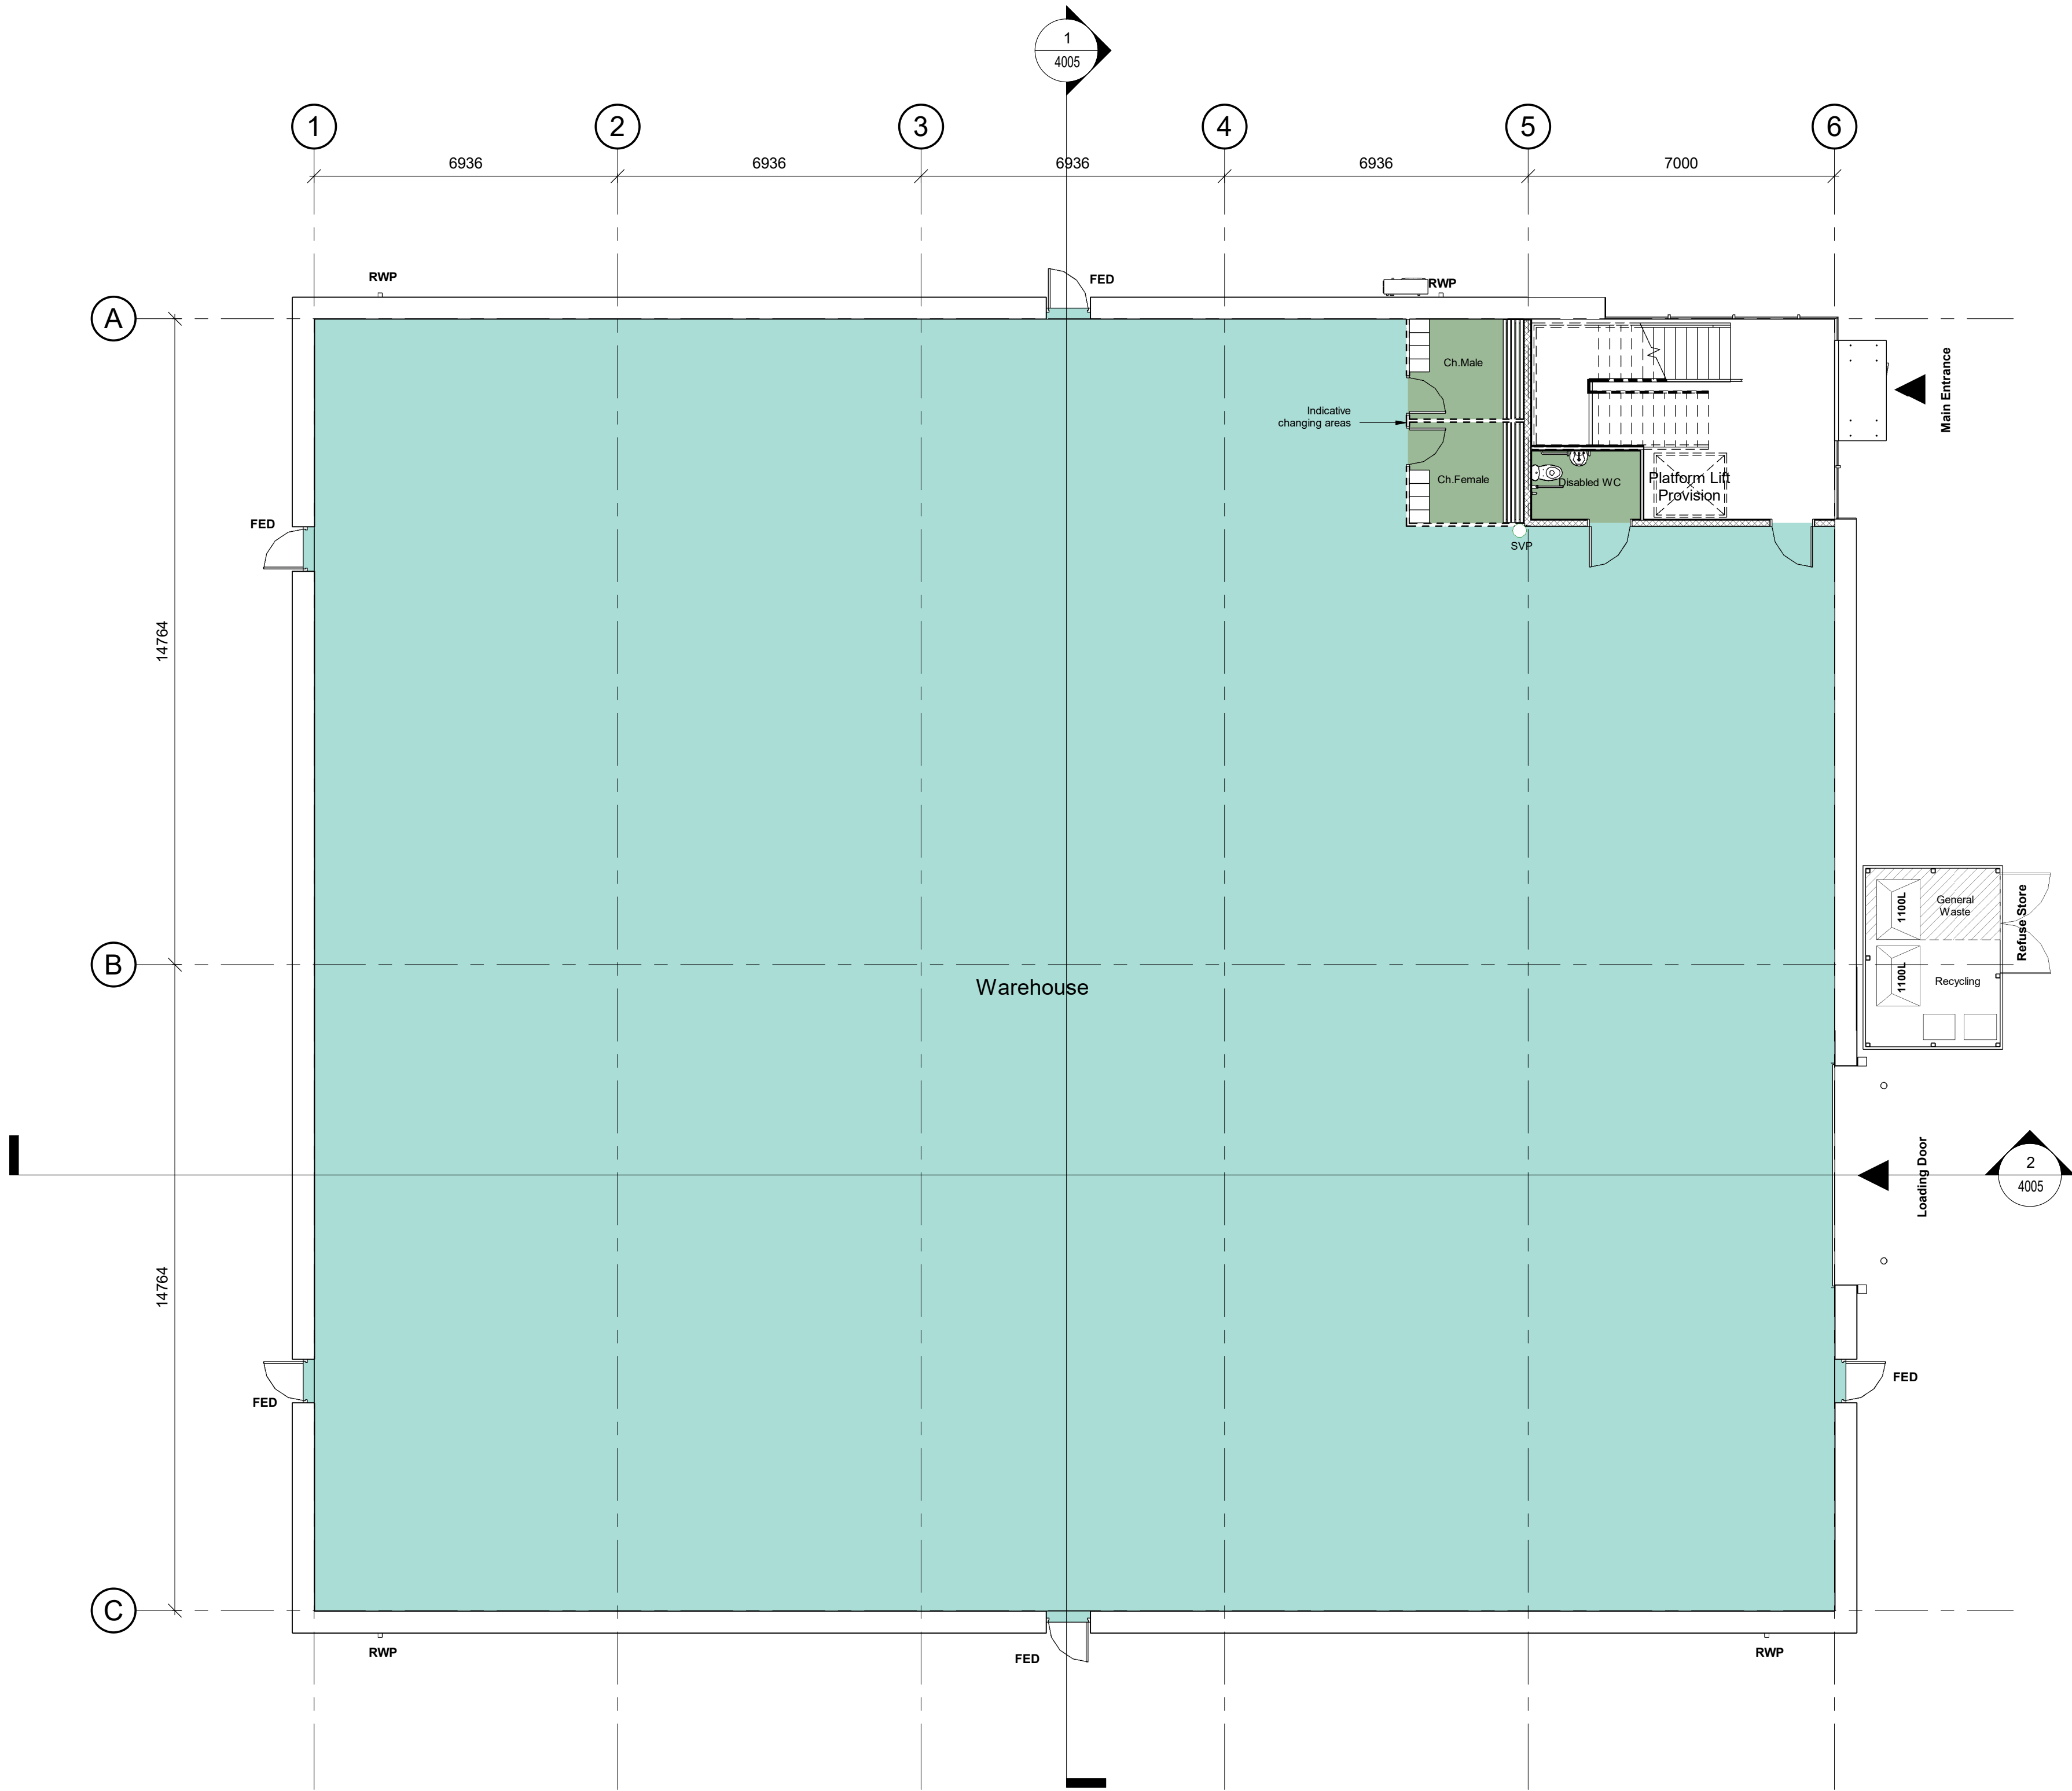

General Notes

Do not scale from this drawing. Only work to written dimensions.

All site dimensions shall be verified by the Contractor on site prior to commencing any works.

This drawing is the property of Fletcher-Rae (UK) Limited (t/s Fletcher-Rae) and copyright is reserved by them. The drawing is not to be copied or disclosed by or to any unauthorised persons without the prior written consent of Fletcher-Rae (UK) Limited.

PLANNING

P2	Revised as per comments	02.02.22	NP		
P1	Issued for Planning	21.01.22	NP		
Rev.	Description	Date	ISS	APP	

Scale
Status
Drawn By
Checked By
Date

1 : 100 @ A1
Planning
NP
Checker
January 2022

Client:
Kier Property

Project:
Elizabeth Street, Cheetham Hill
Manchester

Sheet Name:
Unit 9
GA Ground Floor Plan

Project No. Orig. Zone Level Type Role CIs Dwg No. Rev
21039-FRA-09-00 -DR-A-20-4001-P2

fletcher|rae
Architects | Master Planners | Designers
Hill Quays, 5 Jordan Street, Manchester, M15 4PY

t +44 (0) 161 242 1140
f +44 (0) 161 242 1141
w www.fletcher-rae.com
e info@fletcher-rae.com