


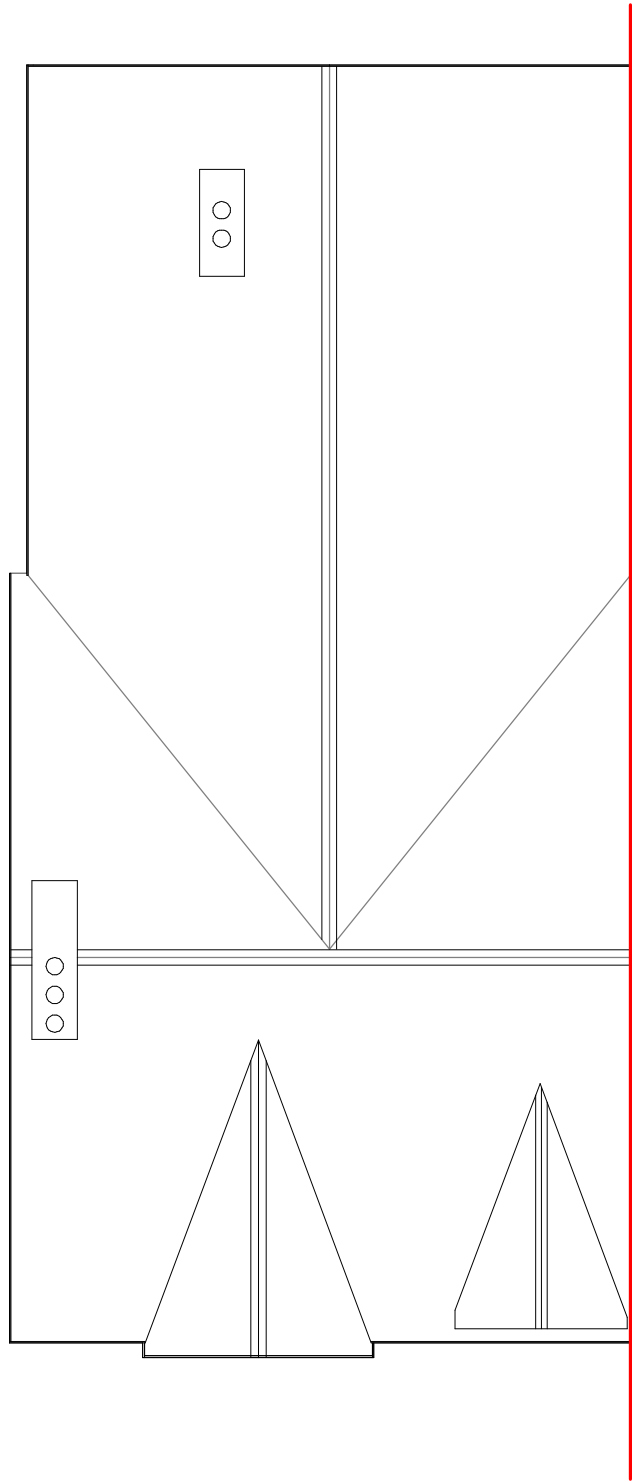


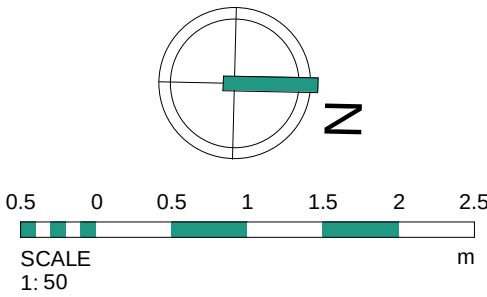

Roof Plan - Existing
1 : 100

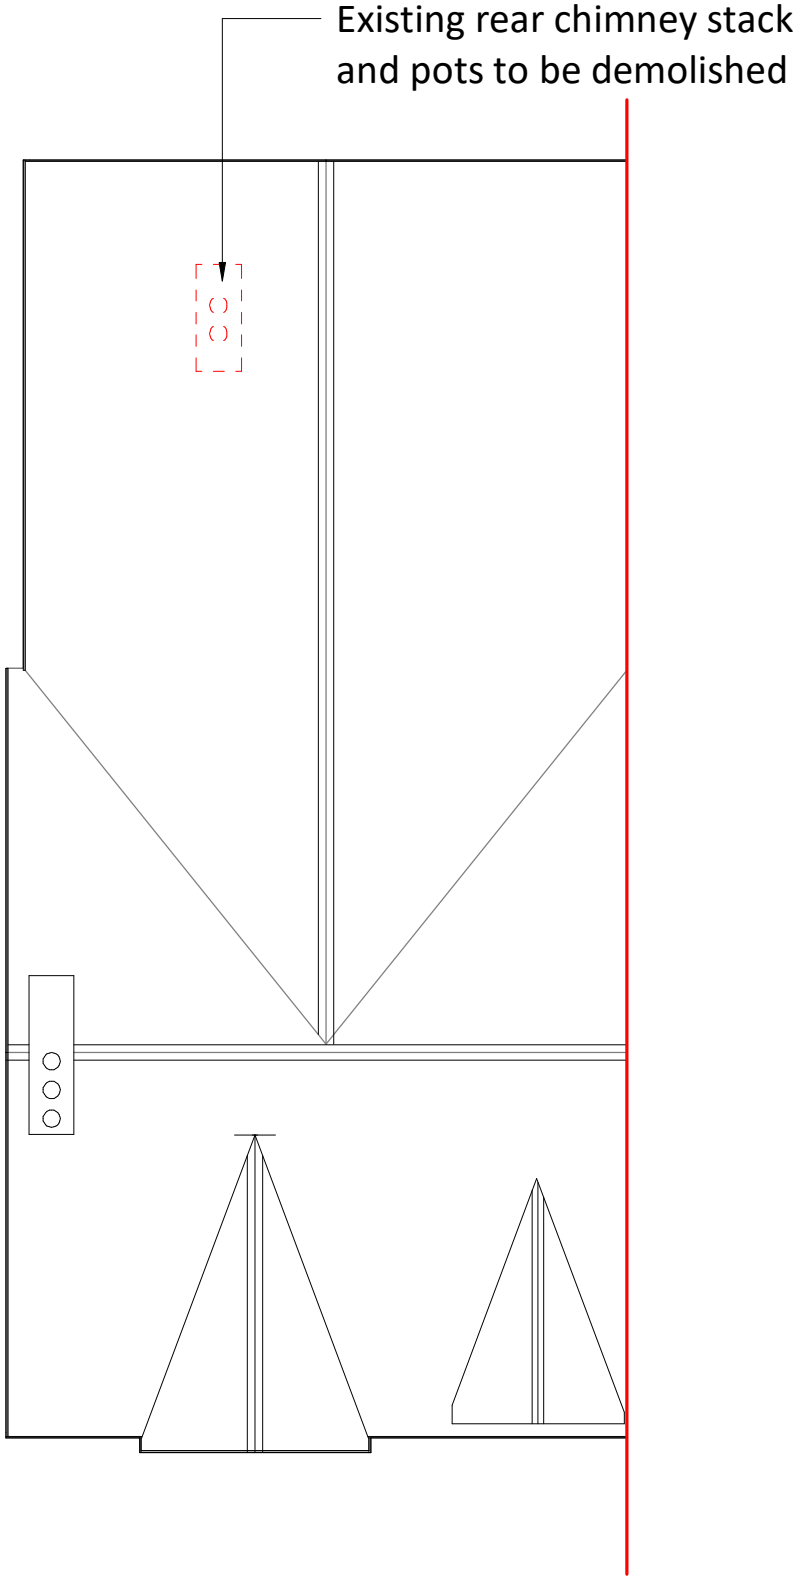

Roof Plan - Demolition
1 : 100

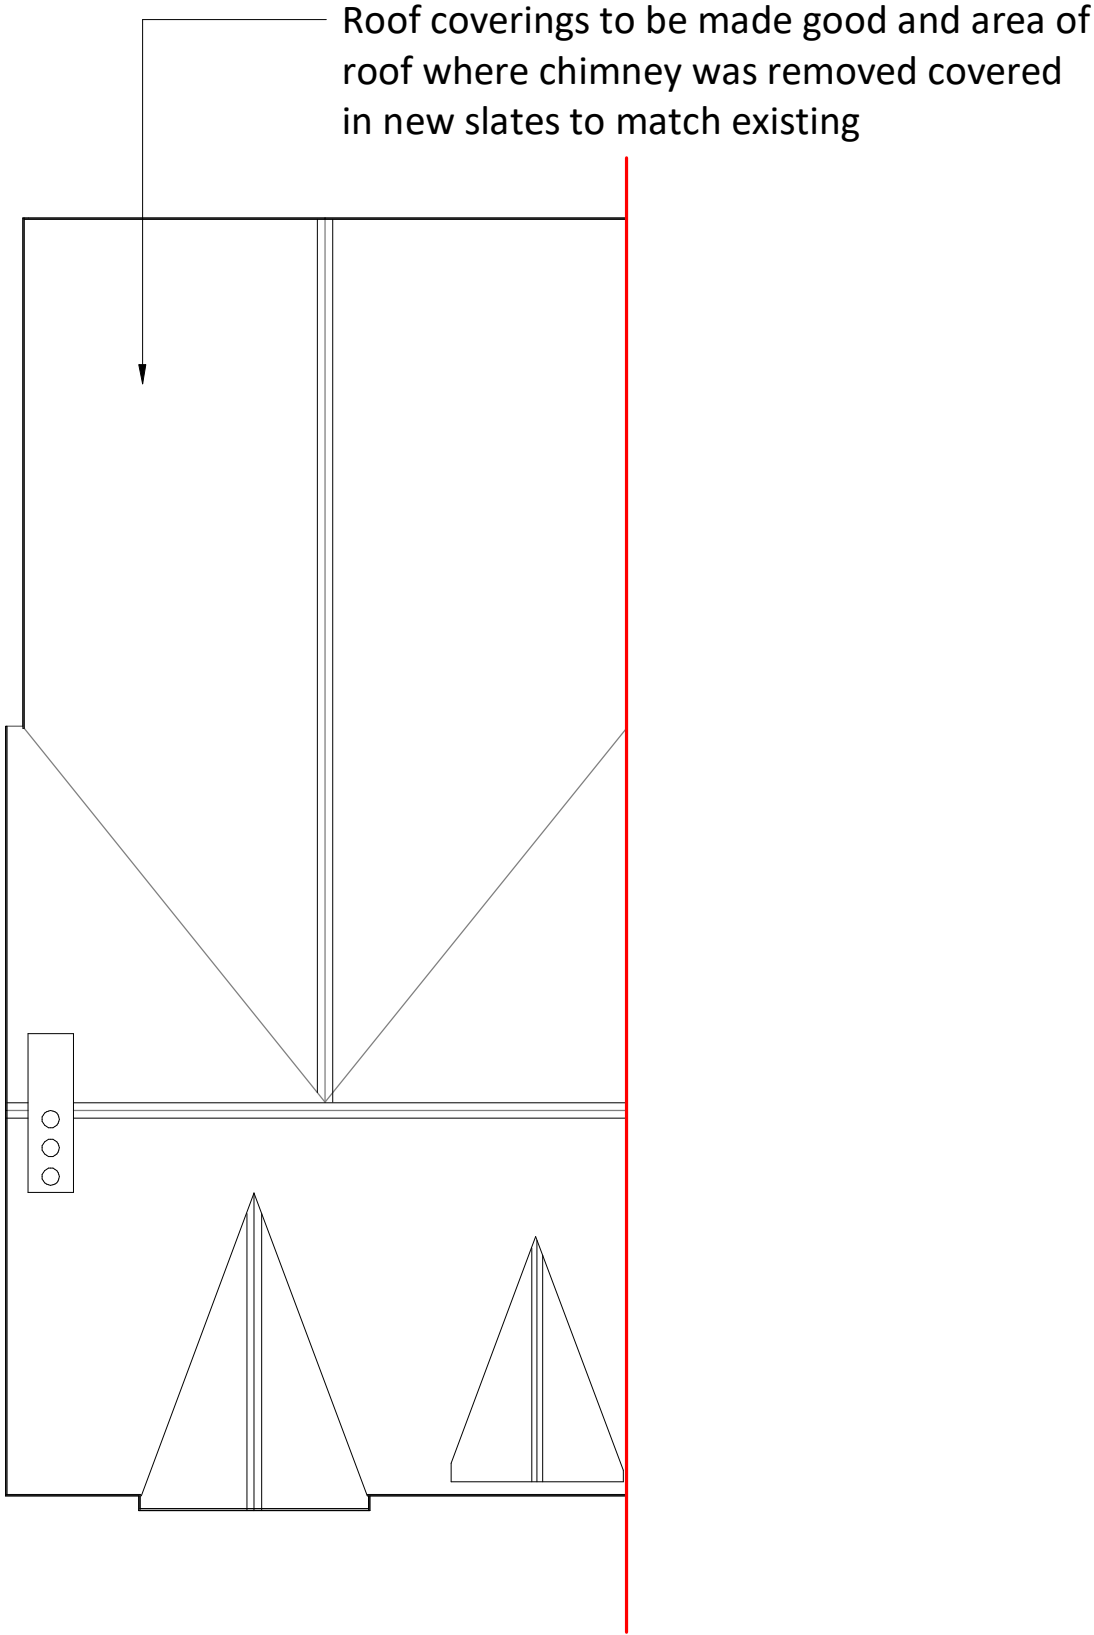

Roof Plan - Proposed
1 : 100

Rev	Date	Int	Description
-----	------	-----	-------------

btp
ARCHITECTS

RIBA
Chartered Practice

CLIENT:

Arawak Walton Housing Association

PROJECT:

144 Withington Road, Whalley Range -
Removal of Chimney

DESCRIPTION:

Roof Plans

PURPOSE OF ISSUE:

Planning

DRAWN BY: CHECKED DATE: SCALE @ A2:

ST LB 26.04.23 1 : 100

JOB NO: STATUS CODE: DRAWING NO: REV

4254 S2 110

FILE IDENTIFIER:

WR-BTP-00-ZZ-DR-A-4254_110