



DO NOT SCALE this drawing, figured dimensions only are to be used.
This drawing is the sole copyright of PARKdesigned.
Any discrepancies between this drawing and other information should be reported to the Architect.
THE BOUNDARY SHOWN IS BASED ON INFORMATION SUPPLIED BY OTHERS, NOT PARKdesigned, ALL BOUNDARIES TO BE VERIFIED ON SITE. MODIFICATIONS TO THIS DRAWING TO BE MADE SOLELY ON ORIGINAL MAGNETIC MEDIA, AND MAY ONLY BE CARRIED OUT BY PARKdesigned.

REV:	DATE:	DESCRIPTION:	BY:	RVW:
A	24.08.22	Glazed roof light added to 3rd and 4th floor plans.	MA	EP
B	31.08.22	Updated further to 24.08.22 site visit.	MA	EP
C	21.09.22	Updated further to 14.09.22 Bu Reg Consultant's comments. Indicative furniture arrangements added.	MA	EP
D	13.10.22	Updated in line to Hydrock Fire Strategy.	MA	EP
E	01.03.23	Raised access floor revised. "No-ramps" option introduced.	MA	EP
F	26.04.23	"Walk on glazing" added to 2nd floor plan.	ST	EP

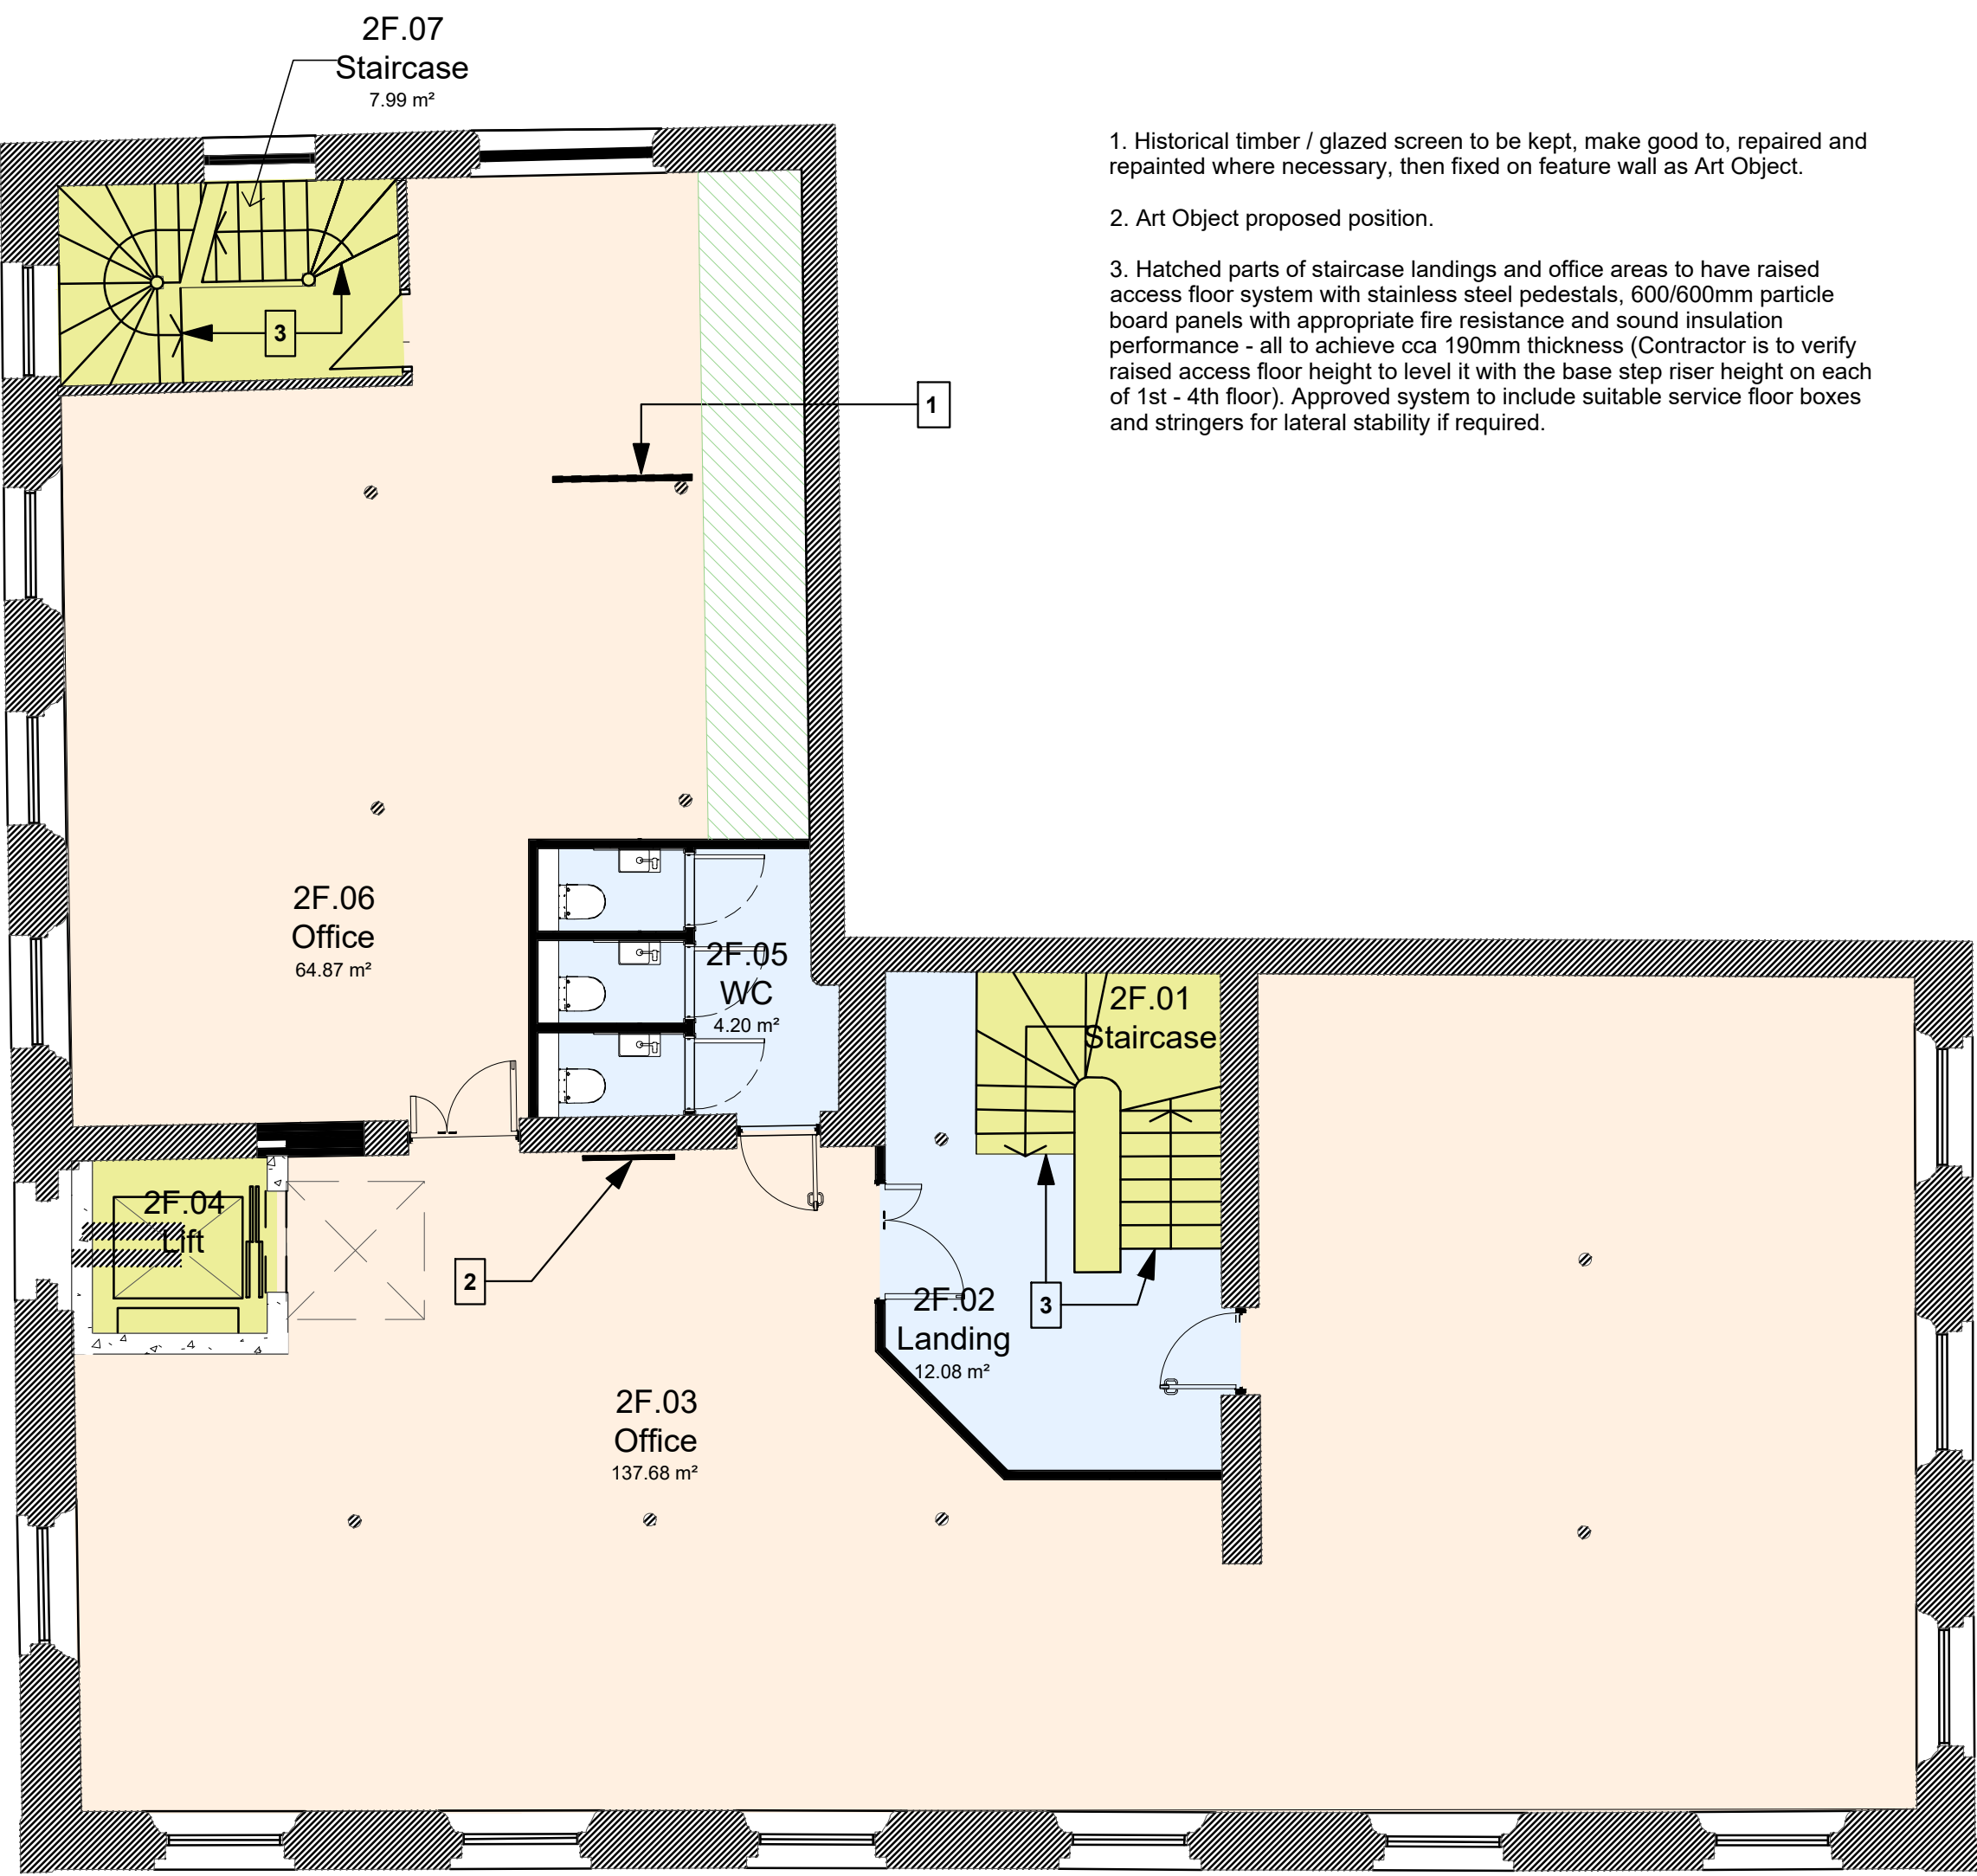

Proposed 2nd Floor Plan

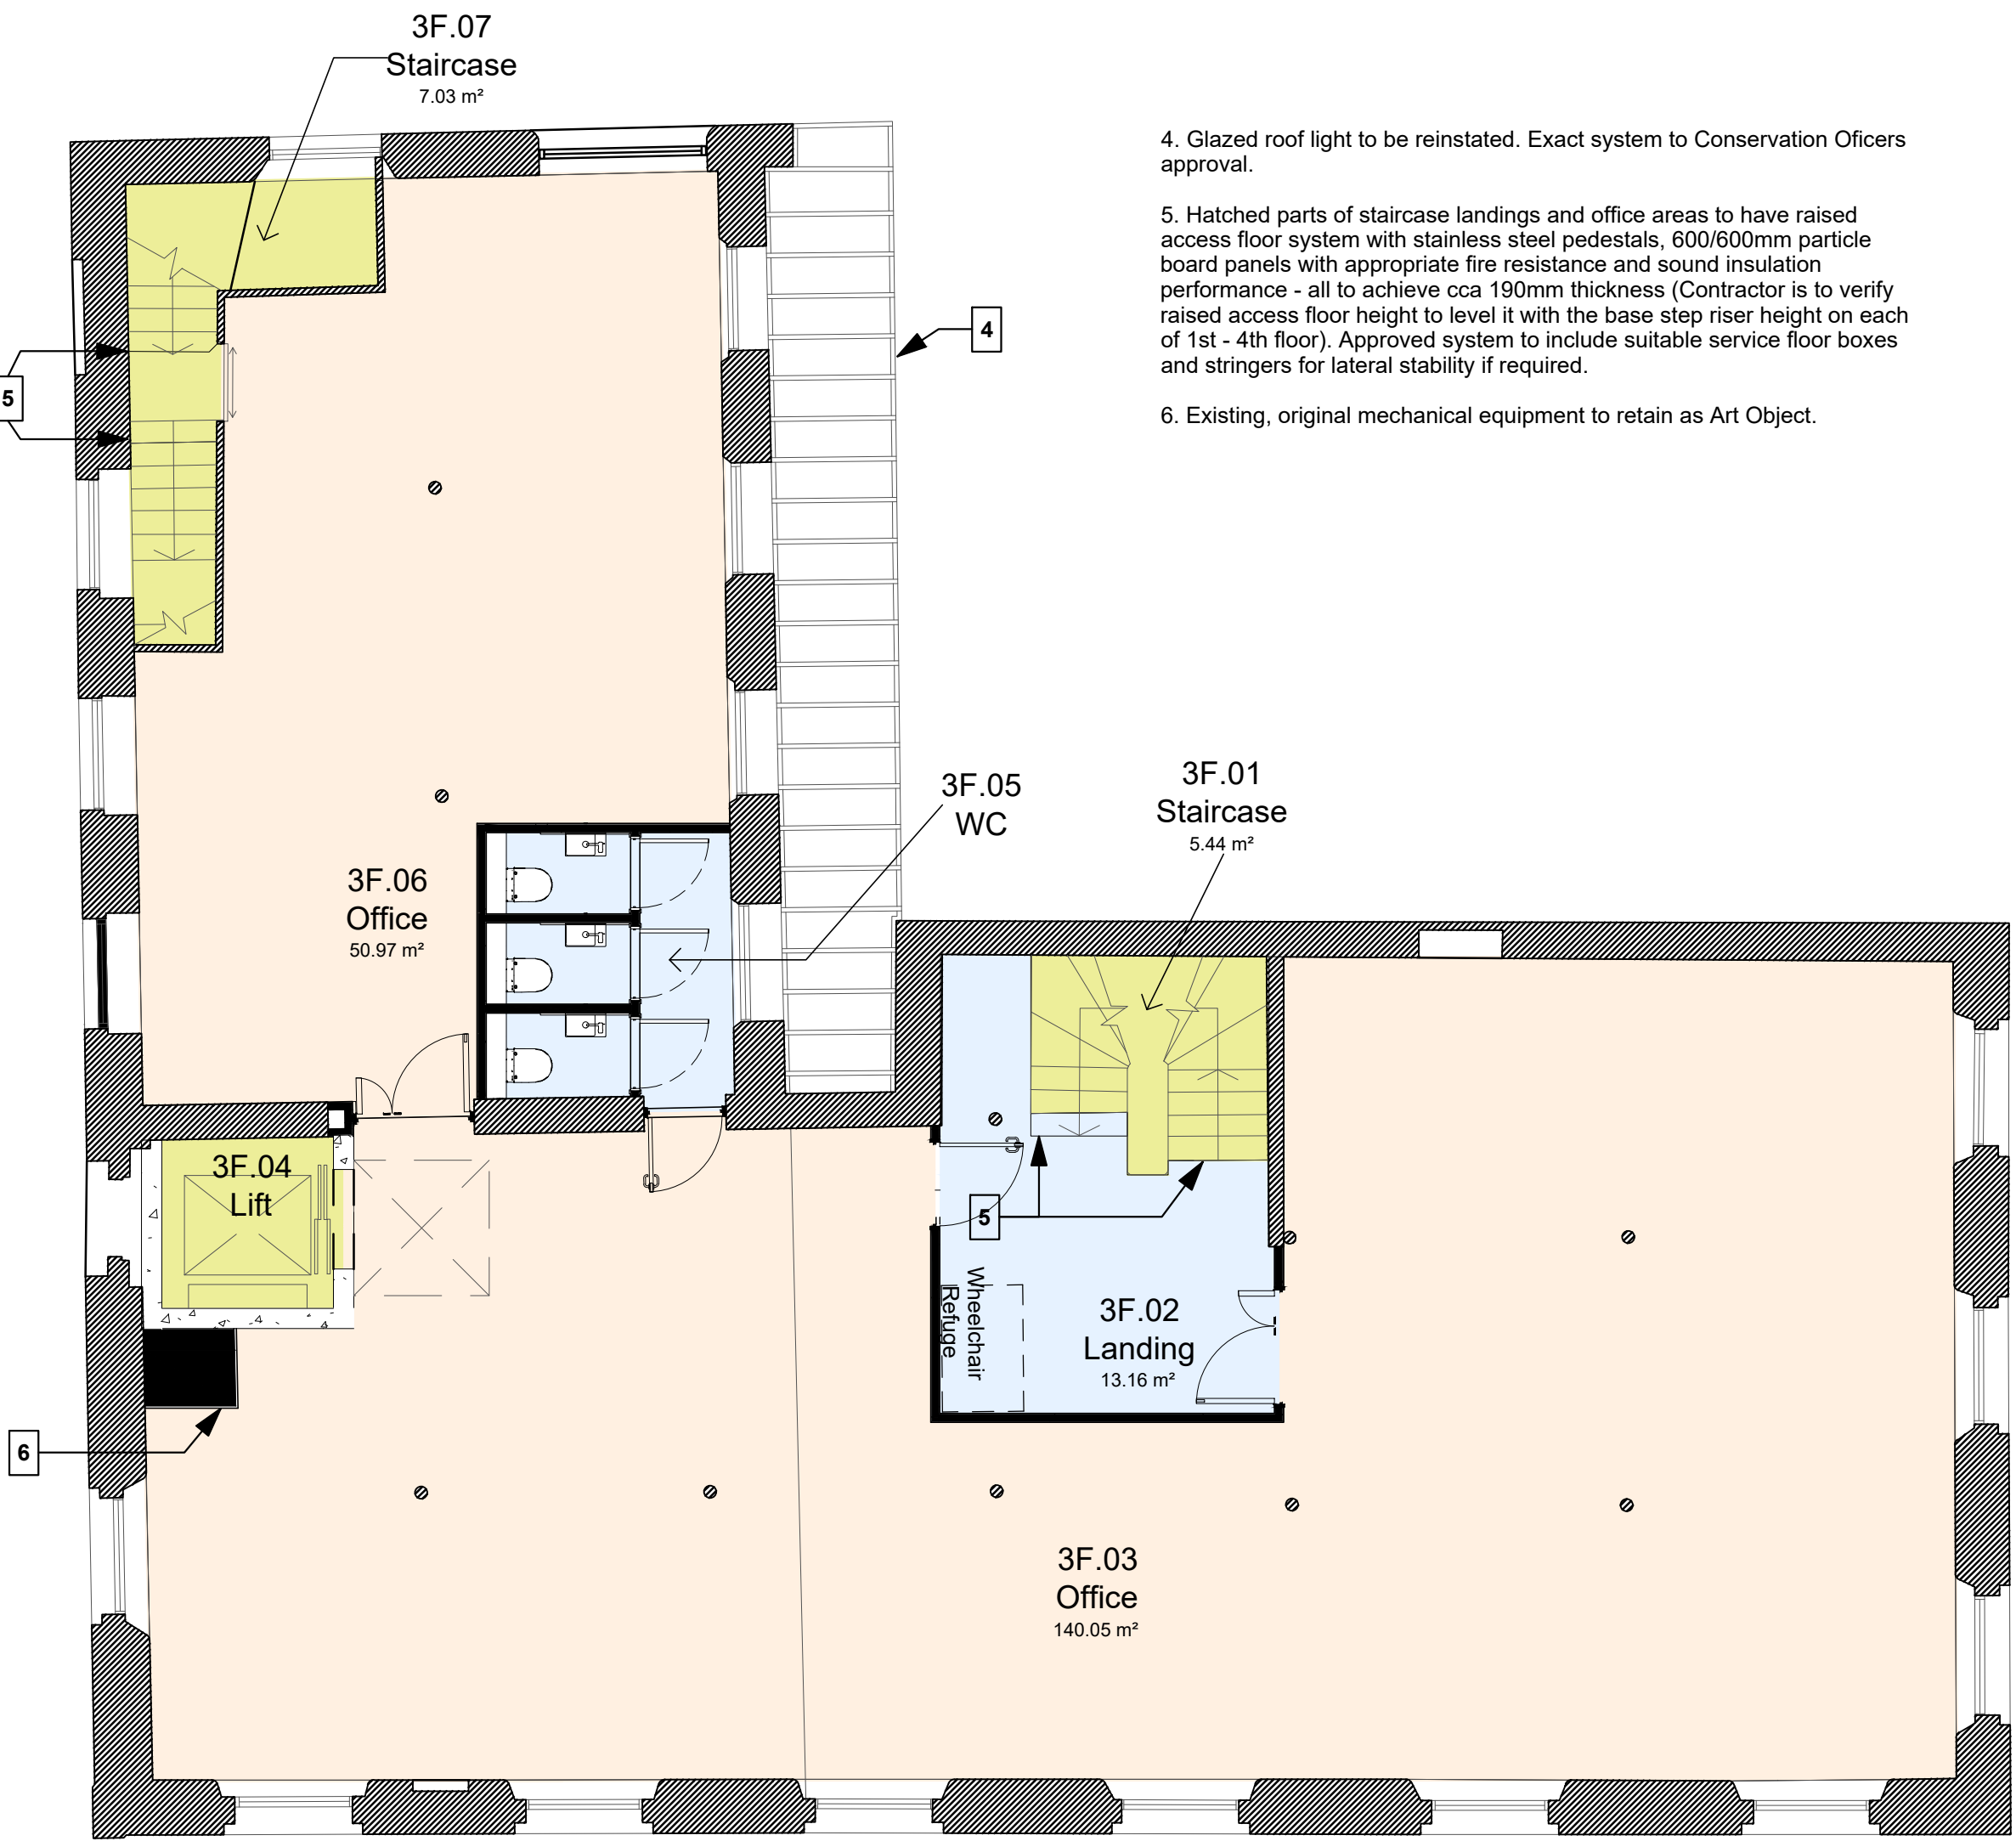

Proposed 3rd Floor Plan

General Key

Floor Service and Amenity

Occupant Area

Vertical Circulation

Walk on Glass

Existing walls to be retained

Proposed walls

Existing walls, doors, windows etc to be removed.

Proposed windows to match existing.

Proposed full height windows - Type / style TBC by the Client to the Conservation Officers approval.

GF Entrance Lobby existin glazed screen to be made good and extended square to wall.

Existing doors to be retained.

Proposed Doors - Type / Style TBC by the Client to the Conservation Officers approval.

PARKdesigned architects

Leeds: The Loft, 13 Carlton Mills, Armley, LS12 2QG		Tel: 0113 819 8057	
London: Hamilton House, Mabledon Place, Bloomsbury, WC1H 9BB		E-mail: info@parkdesigned.com	
Client:	Date:	Scale:	
T&M Investment	Jan 2022	1 : 100	@A1
Project Name:	Drawn:	Reviewed:	
34 Charlotte Street	MA	EP	
Drawing Title:	Drawing No:	Revision:	
Proposed Floor Plans	039	F	
Drawing Status:	Project No:		
Preliminary	2022.04		