



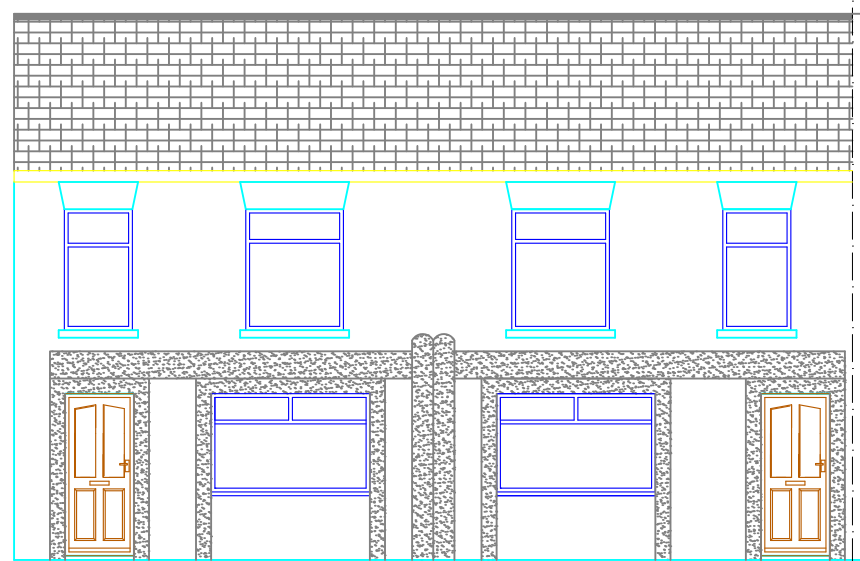


Front Elevaton As Existing




Rear Elevaton As Existing

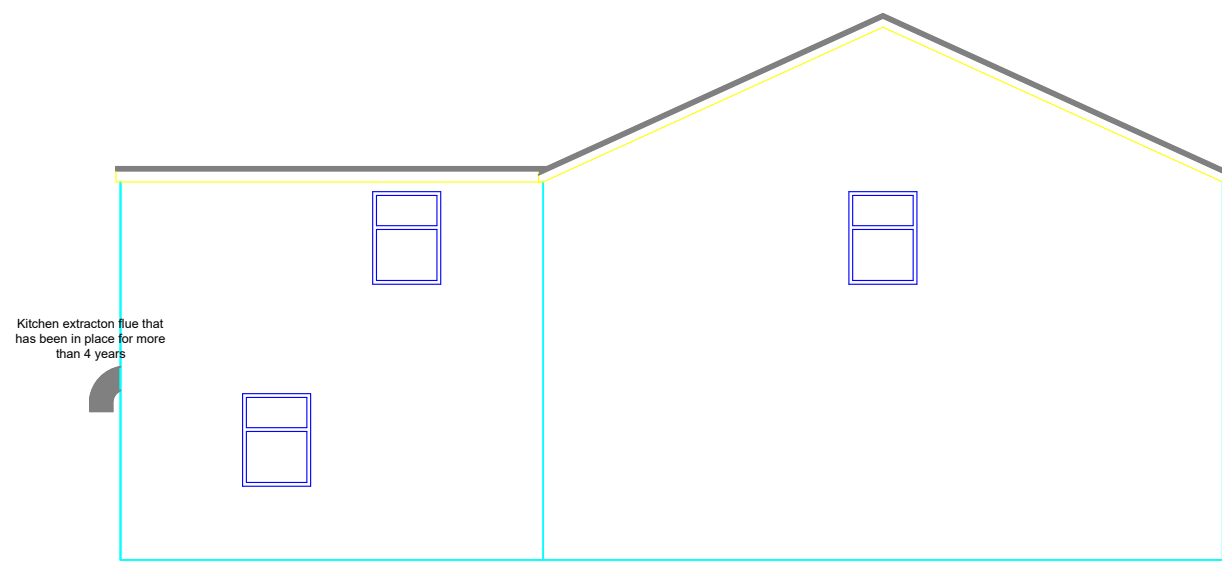


Side Elevaton As Existing

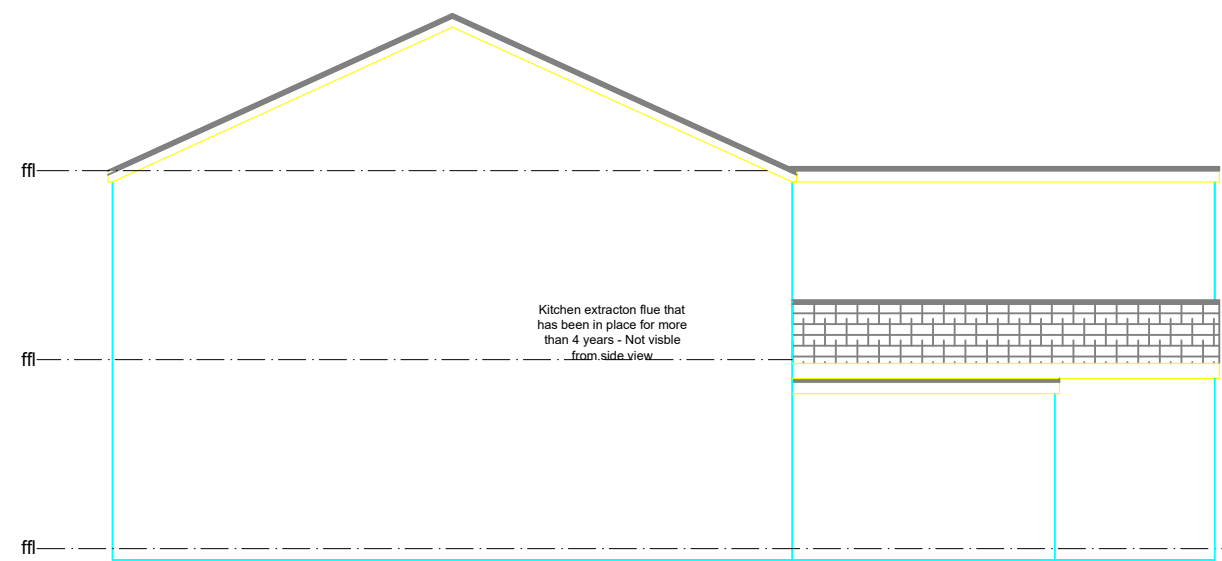


Side Elevaton As Existing

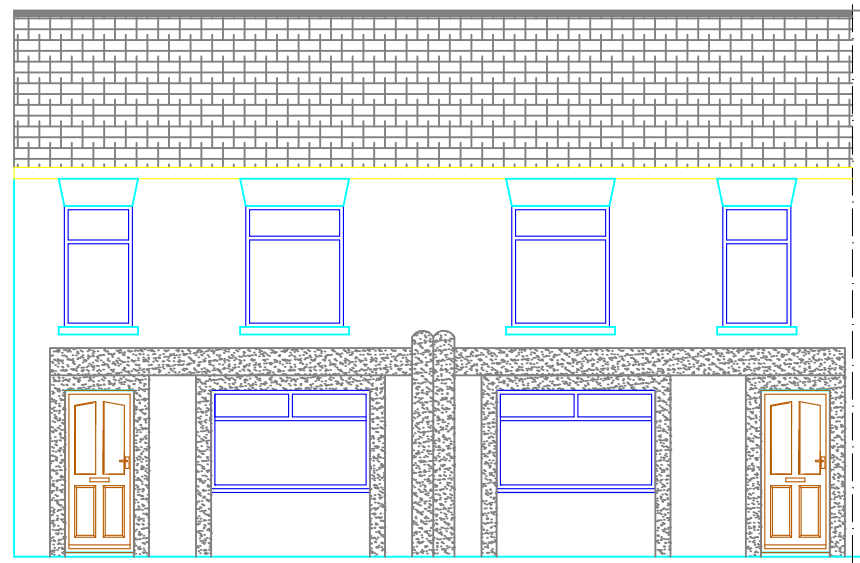


Front Elevaton - Unaltered

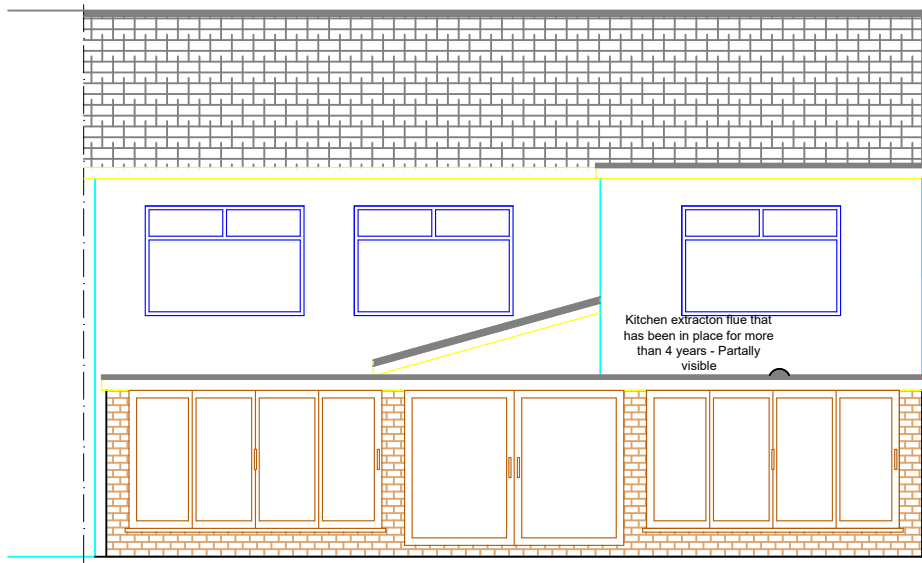


Rear Elevaton As Proposed

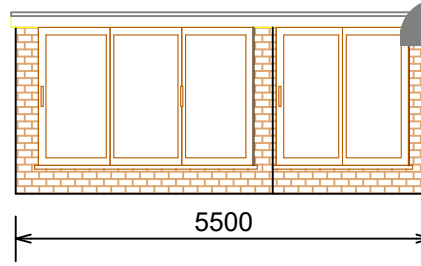

Side Elevaton As Proposed

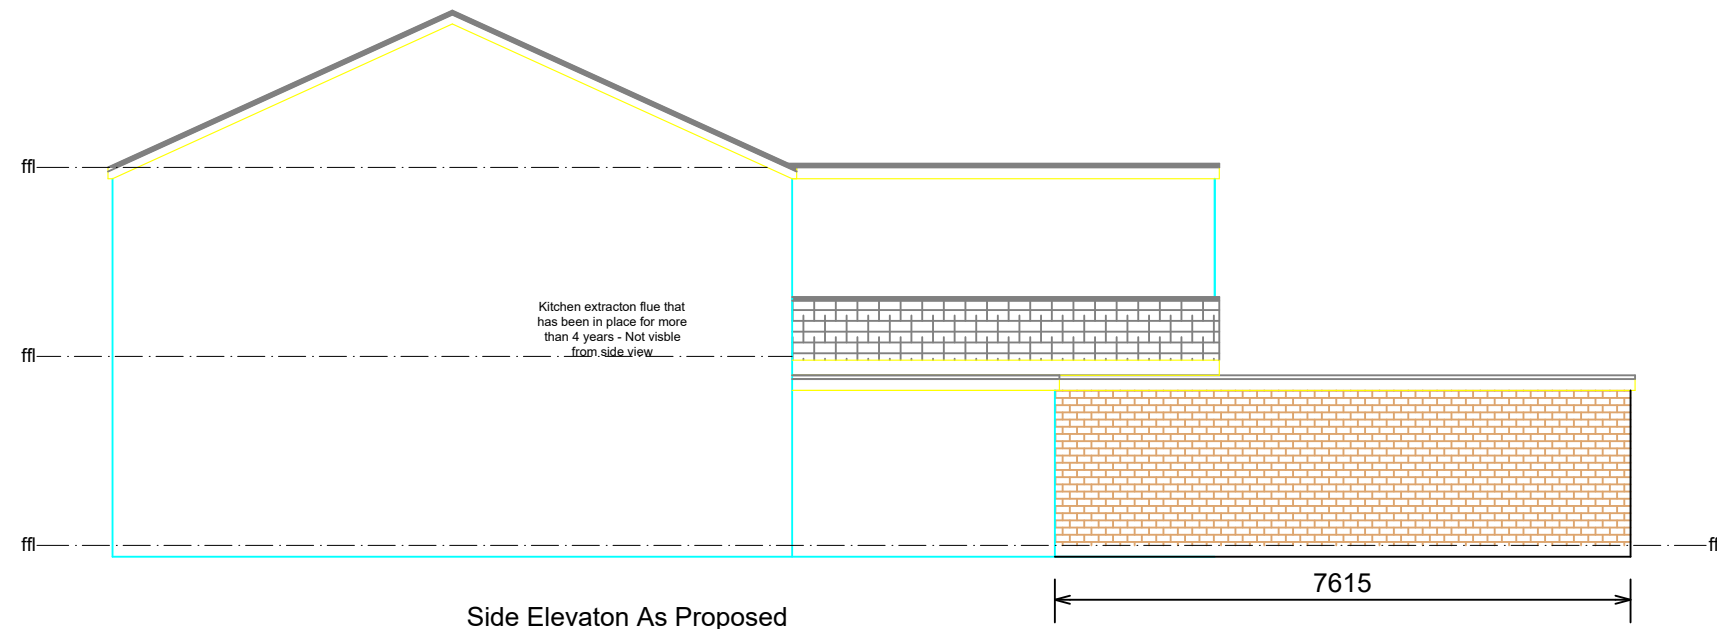


Side Elevaton As Proposed

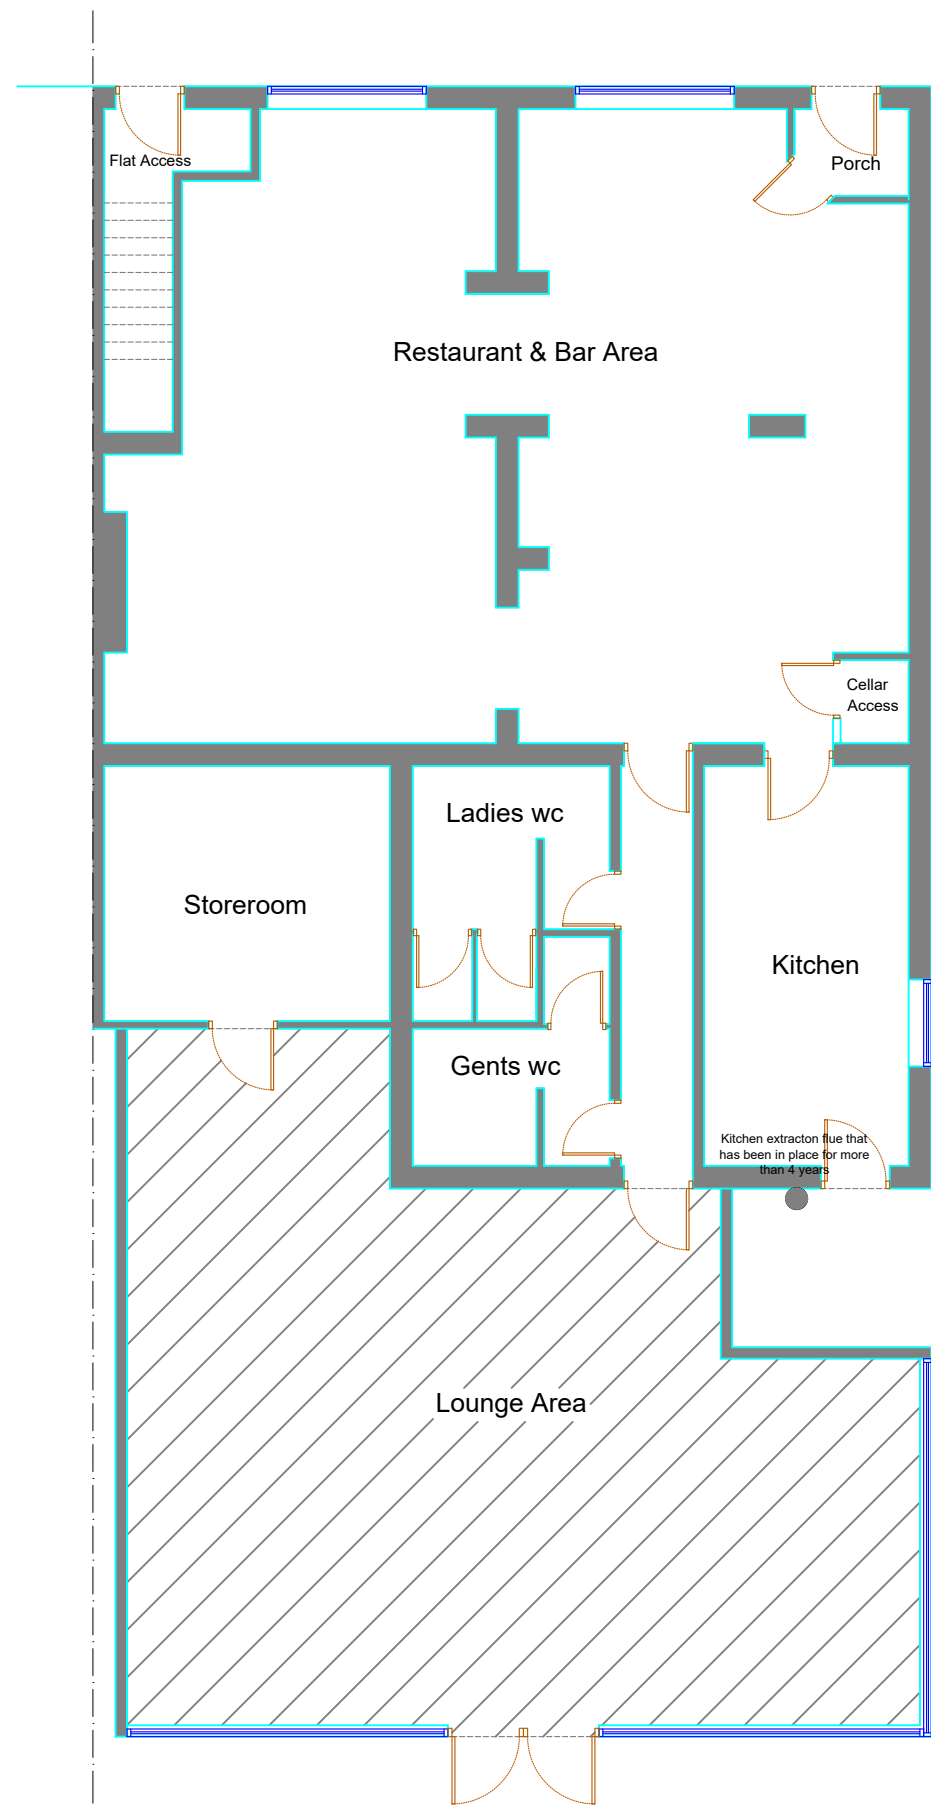


Ground Floor Plan As Existing




First Floor & Roof Plan As Existing

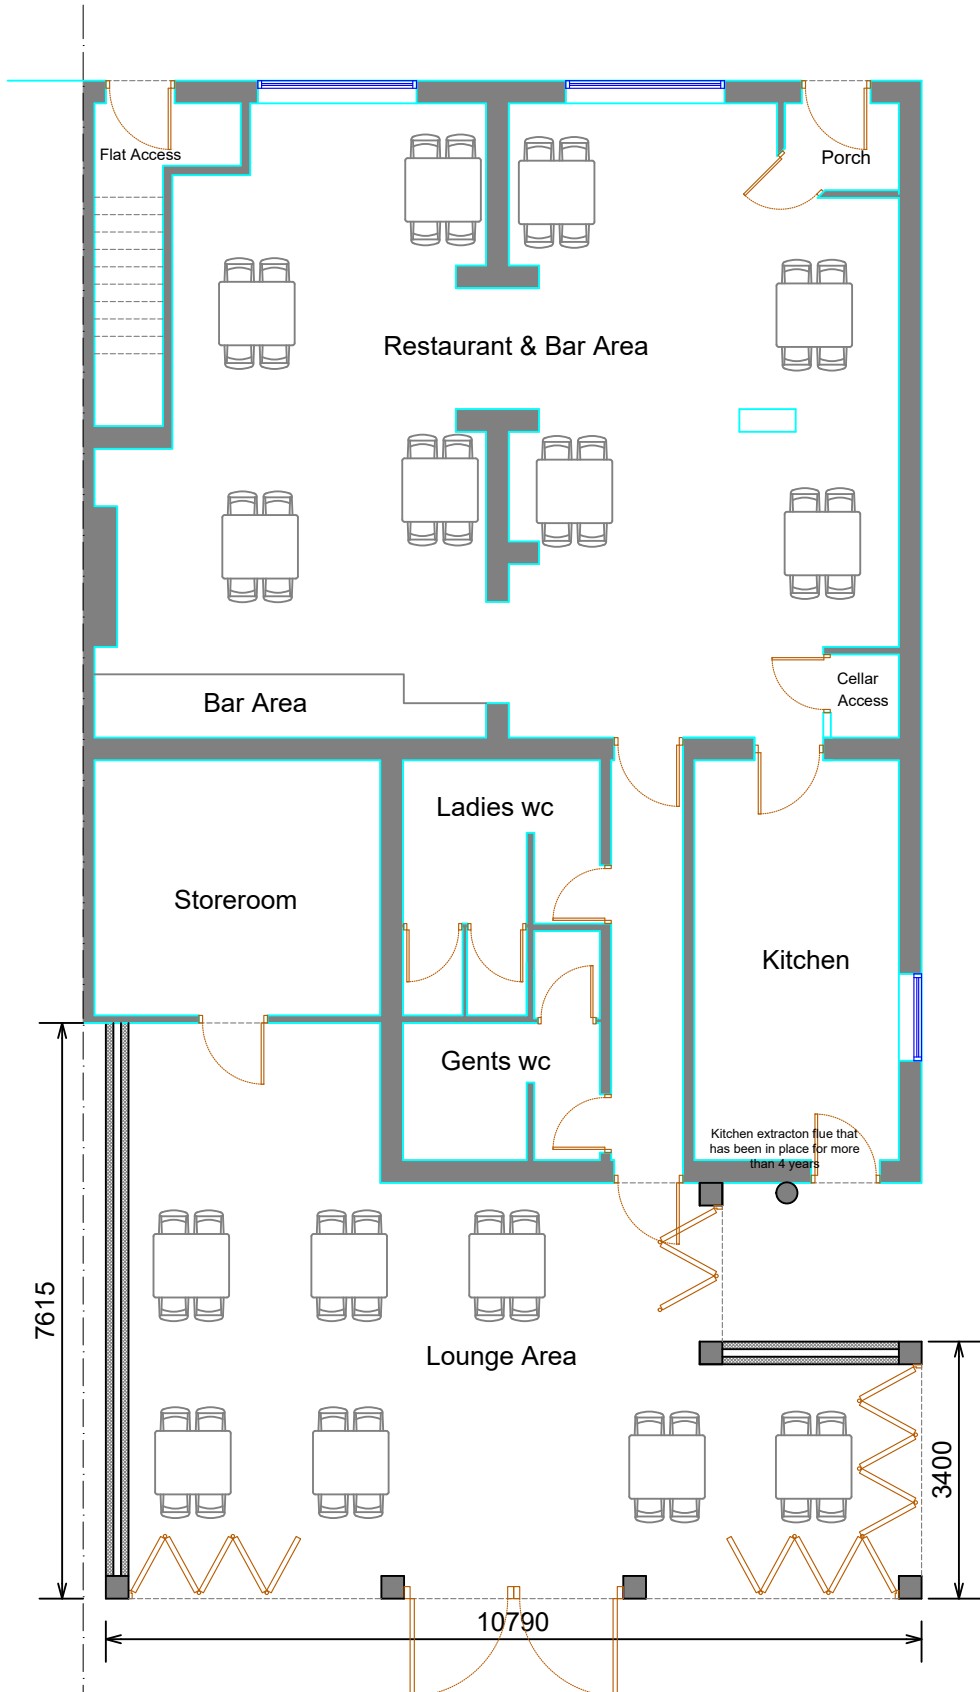

Ground Floor Plan As Proposed

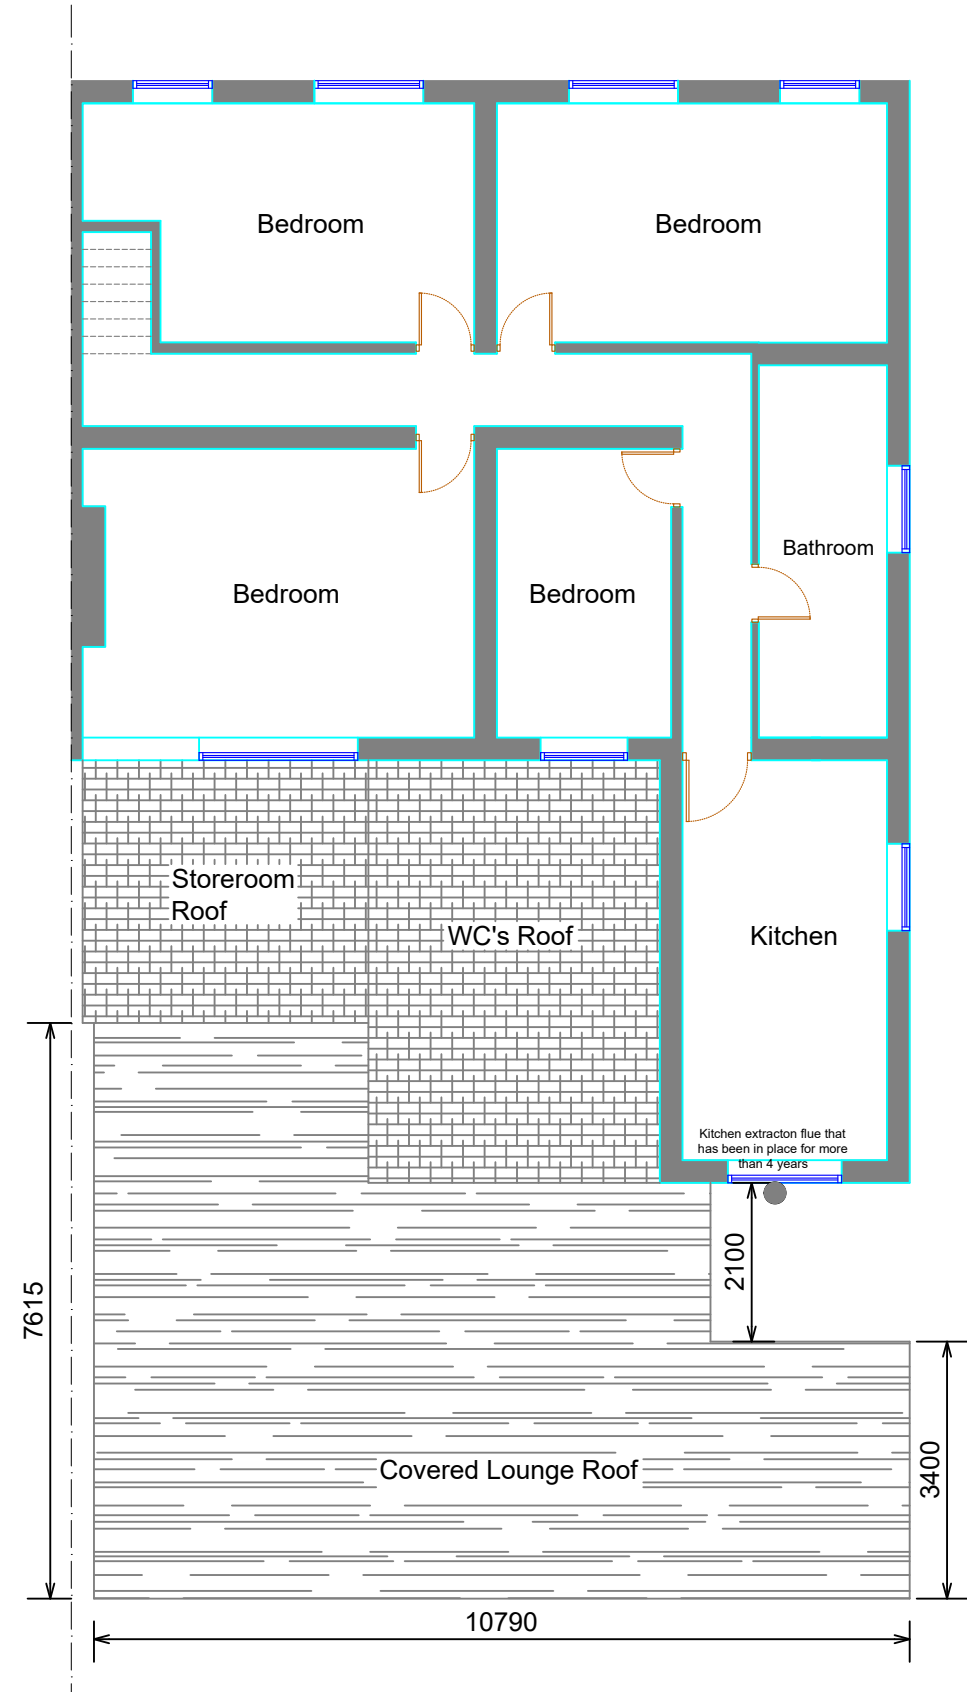

First Floor & Roof Plan As Proposed

 

Rev	Description	Date
-----	-------------	------

Project
**SINGLE STOREY REAR EXTENSION AT
THE FLAMINGO SHISHA BAR AND
LOUNGE, 6 HONEY STREET, CHEETHAM
HILL, MANCHESTER. M8 8RG**

Client
MR SAMSOM KAHSAI

Contract. No.	Drg. No.	Revision	Scale	1:50 & 1:100	@ A1
	2		By	MCC	Date
			Chkd		JAN 2023

Drawing Title
**EXISTING AND PROPOSED
ELEVATIONS AND FLOOR PLANS**

MAT DESIGN LIMITED
**Town Planning & Building Control
Consultants**
17 BROOKSIDE AVE
ECCLESTON
ST. HELENS
WA10 4RN
Telephone:07850203448
E-mail:miketa@blueyonder.co.uk