



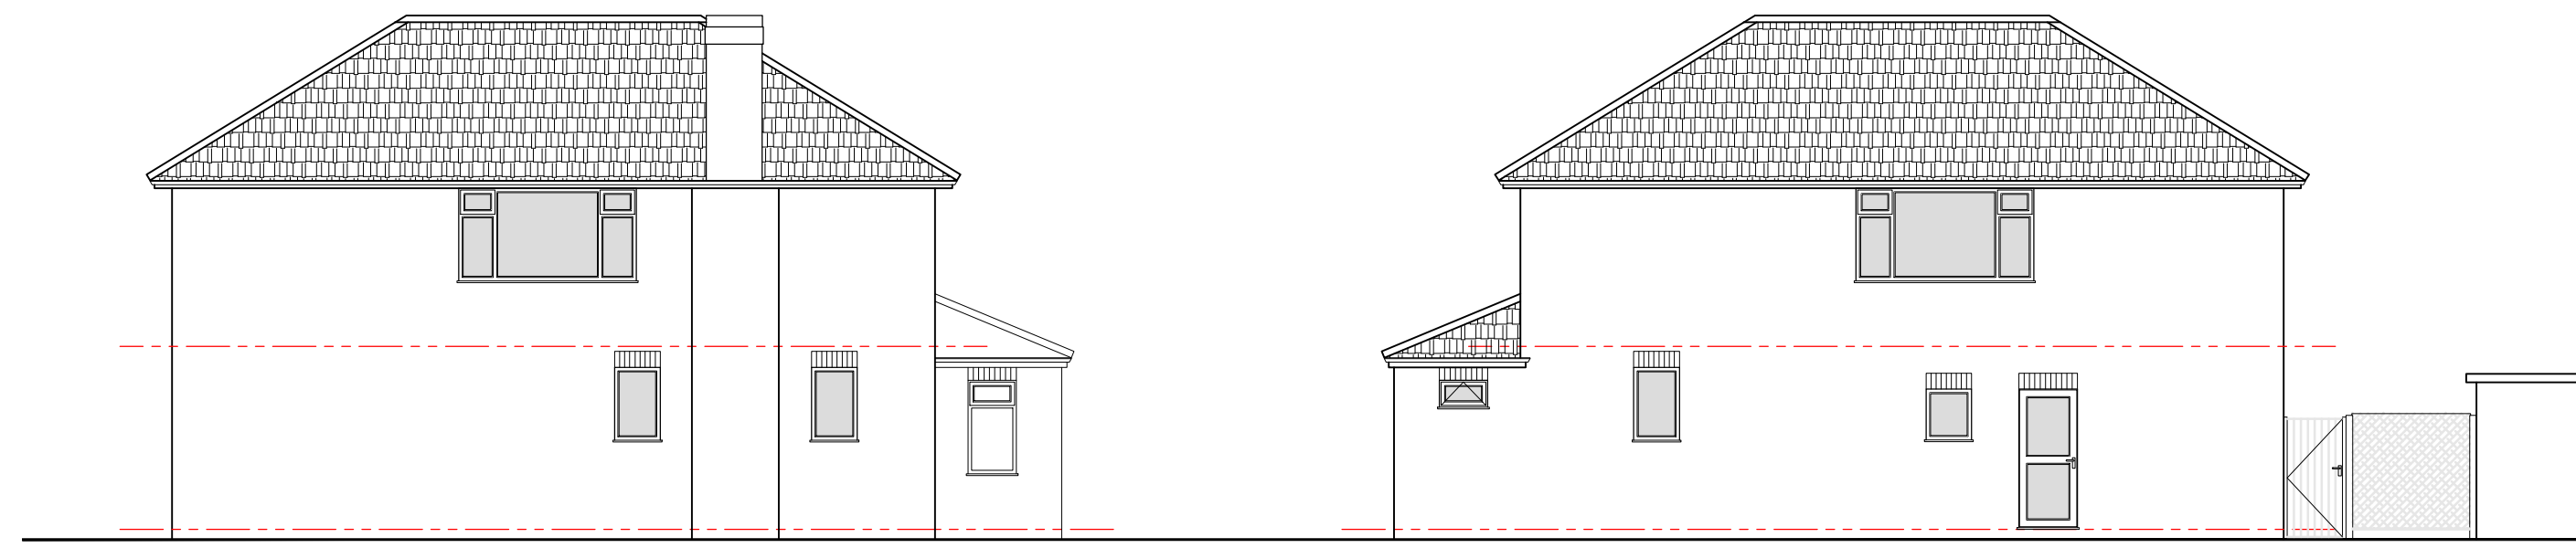

EXISTING SIDE / WEST ELEVATION

EXISTING SIDE / EAST ELEVATION

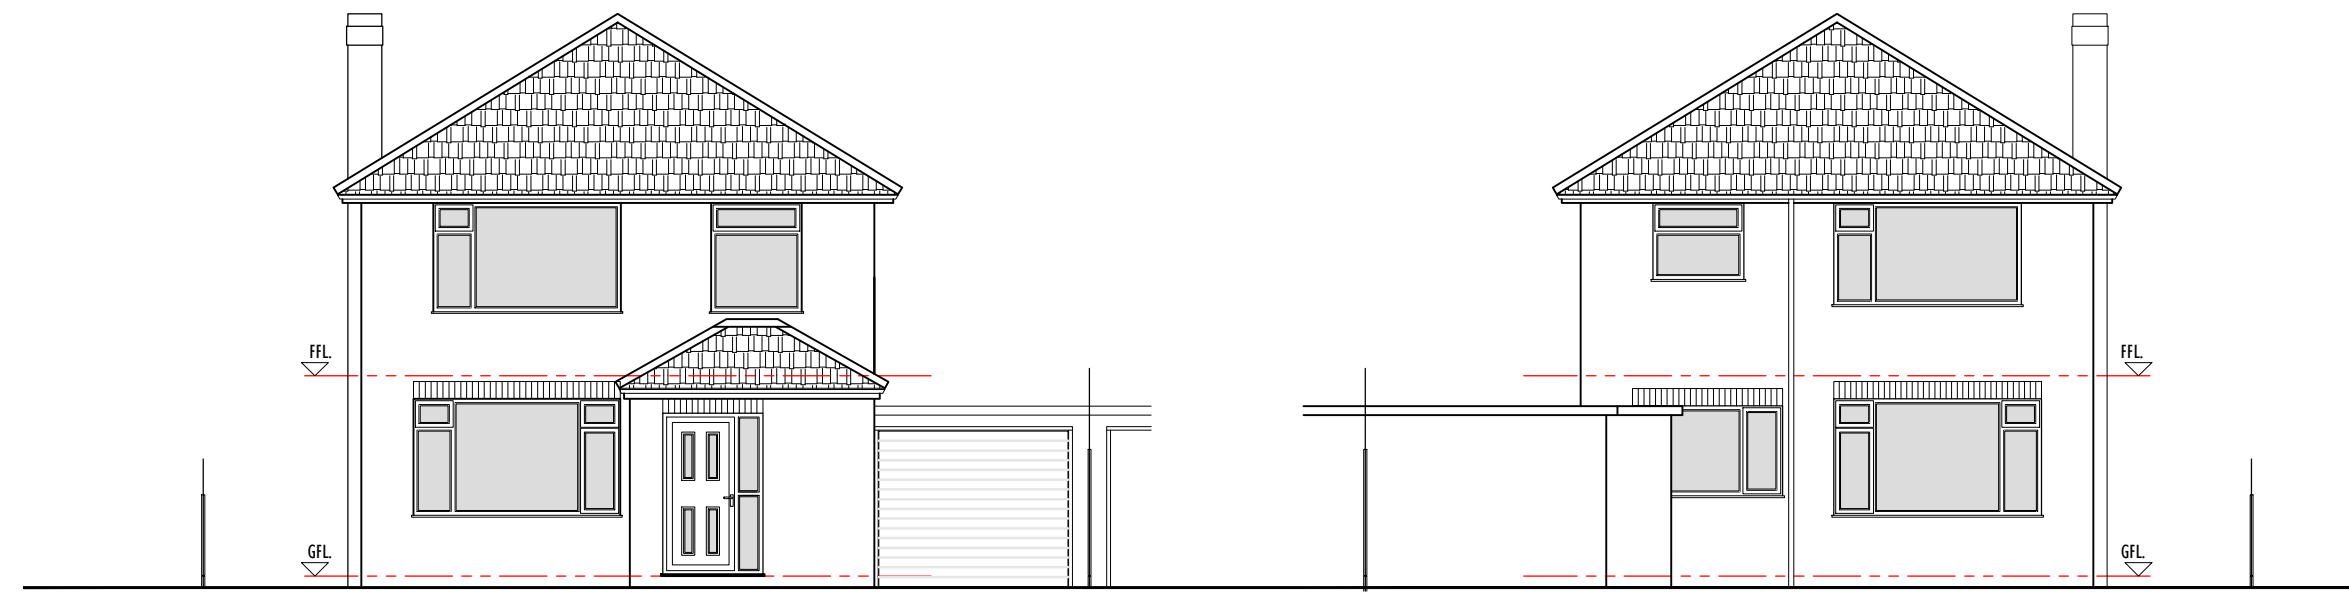


EXISTING FRONT ELEVATION

EXISTING REAR ELEVATION




EXISTING GROUND FLOOR

EXISTING FIRST FLOOR

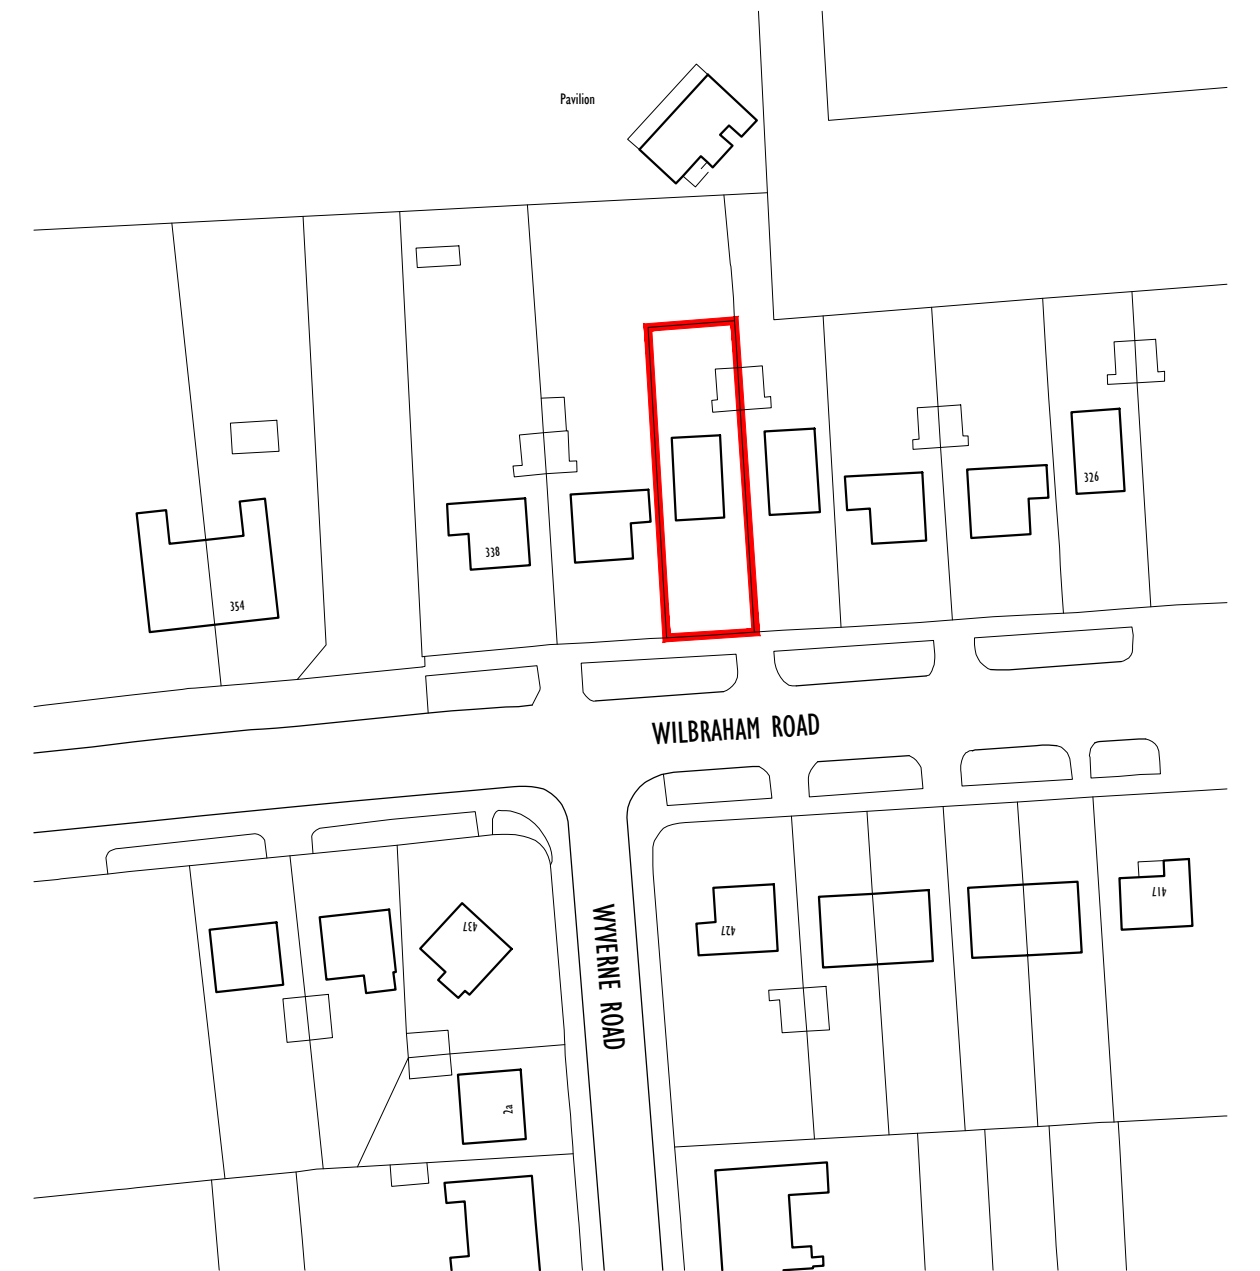

LOCATION PLAN 1:1250

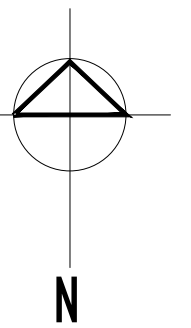

Rev.	Date	Description
A		
B		
C		
D		
E		

archirama
Architecture & project management
Archirama Ltd
3 Park Gate Ave, Wilbraham, Manchester M20 3BZ
Tel: 07976 171 006 email: mail@archirama.co.uk

Client: Mr A Salim

Project / Site: 334 Wilbraham Road
Chorlton, Manchester M21 0UX

Drawing Title: Erection of a replacement two and half storey detached dwelling with associated external works

Drawn By: FR	Date: 01/05/23	Stage: Planning
Checked by:		Scale: 1 : 100 @ A1
Drawing No: PL01		Revision: -