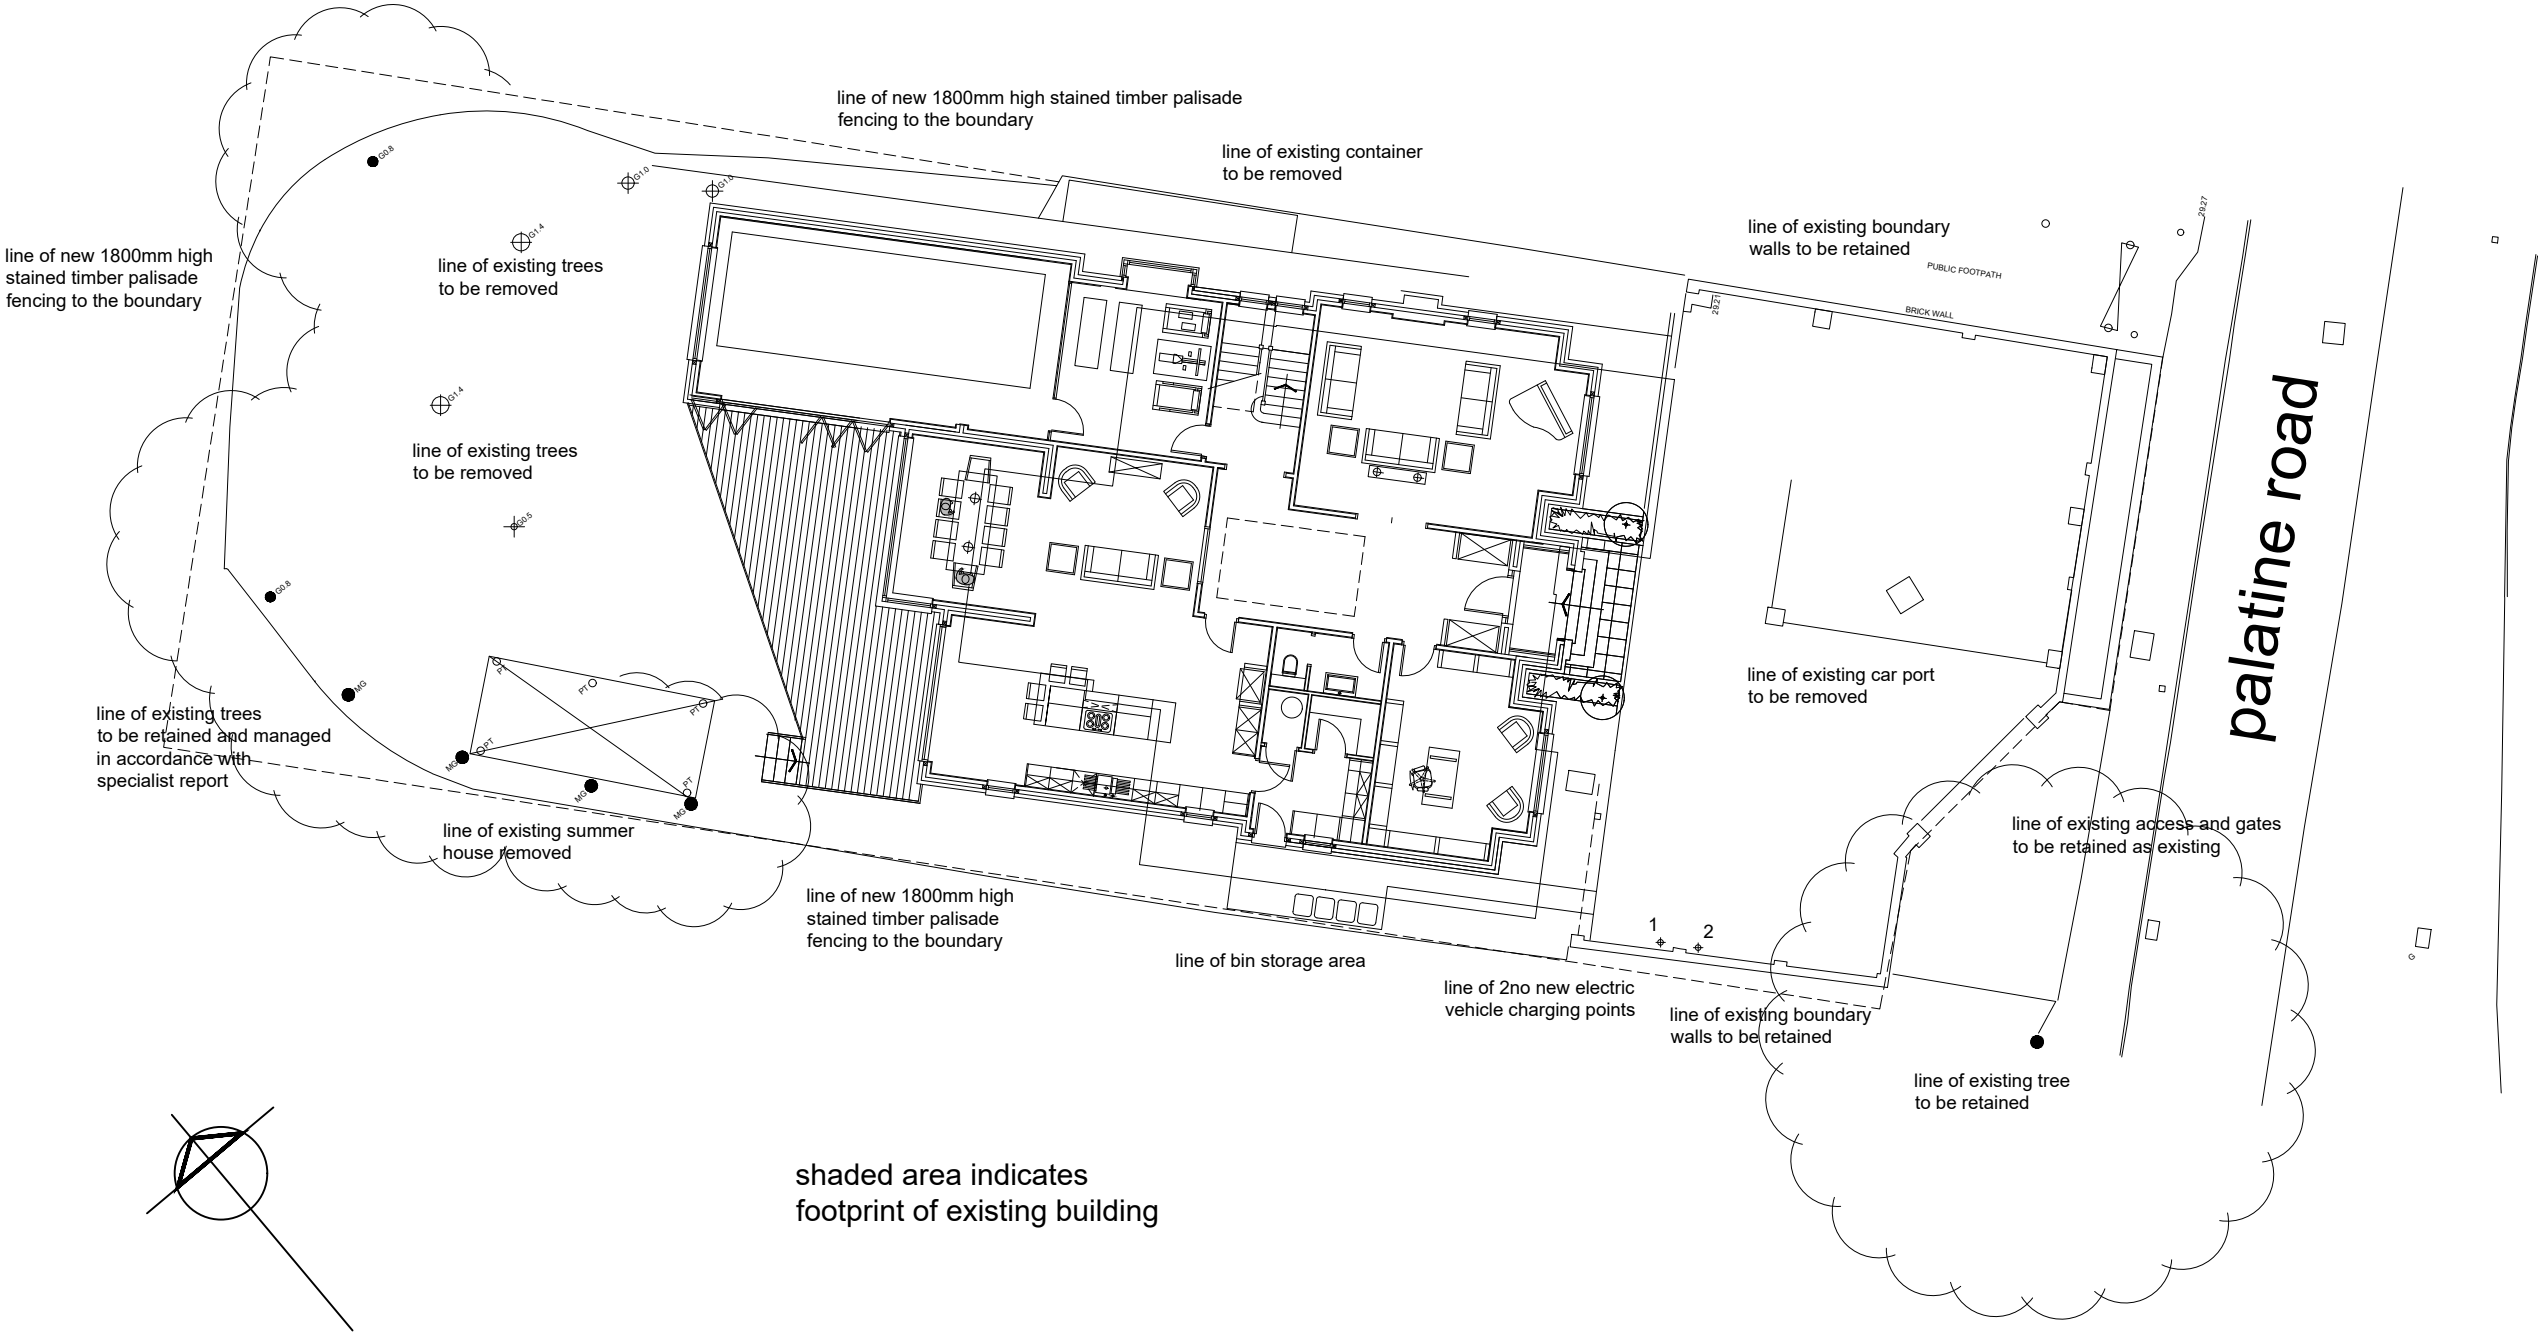


site plan as proposed

A	08/02/23	SWF	out rigger reduced
REV:	DATE:	DRAWN BY:	DETAILS:

SW FOULKES Design

PROJECT:
Proposed alterations
246, Palatine Road, Didsbury
DRAWING:
site plan as proposed

DATE: nov 21	DRAWN BY: SWF	CHECKED BY: -
SCALE: 1:200@A3	DRAWING NO: 545-06-202P	REV: A

tel:- 07500042081
stevefoulkes@btinternet.com