






Proposed Front Elevation
1 : 100

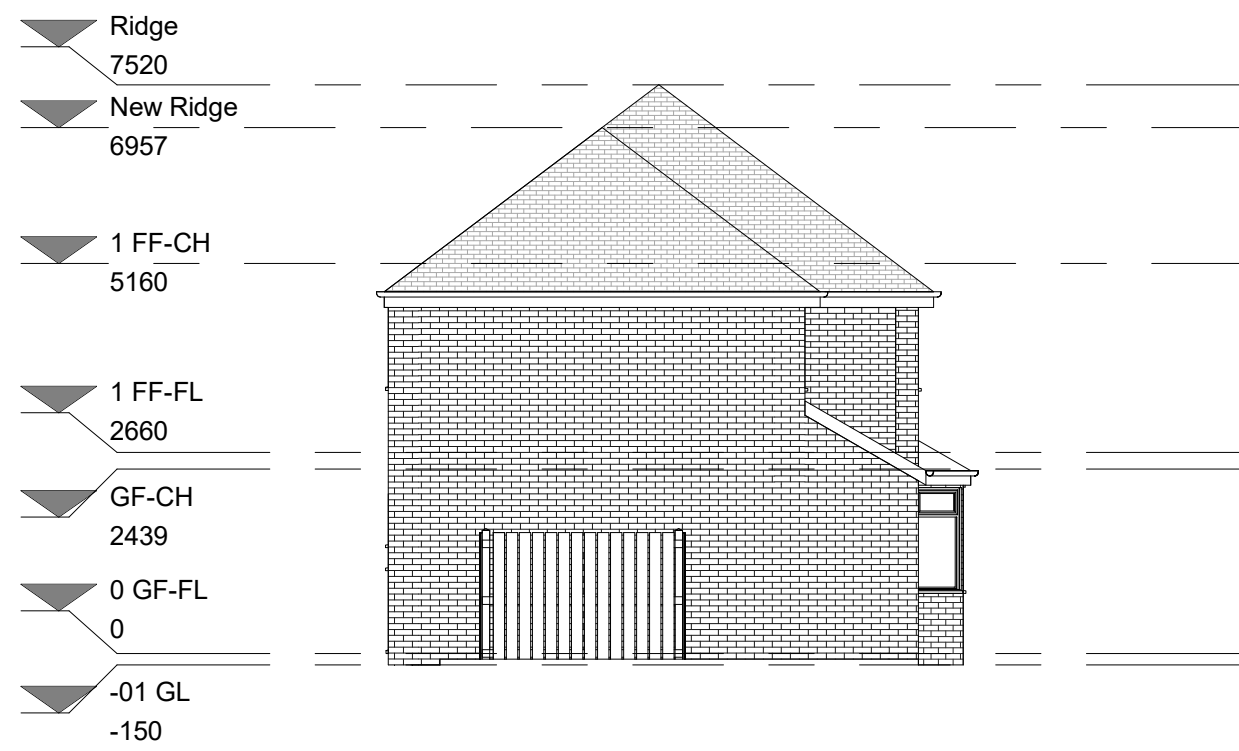

Proposed L Side Elevation
1 : 100

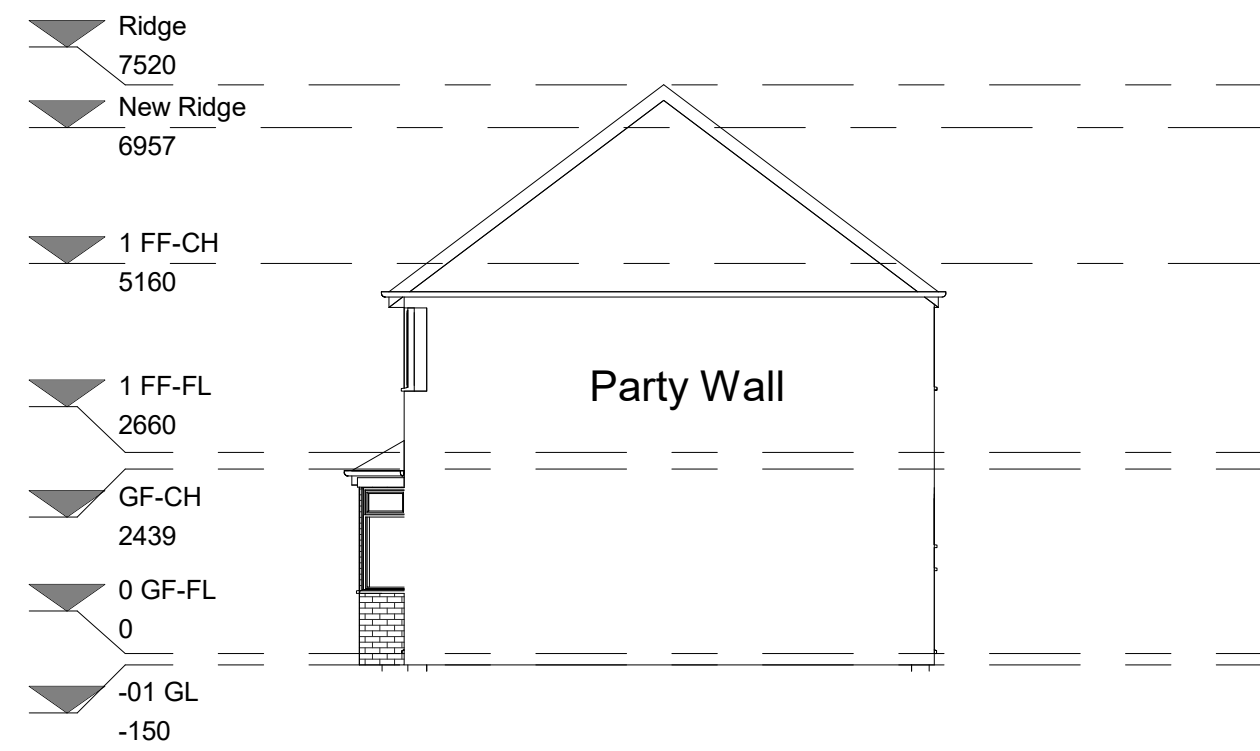


Proposed R Side Elevation
1 : 100

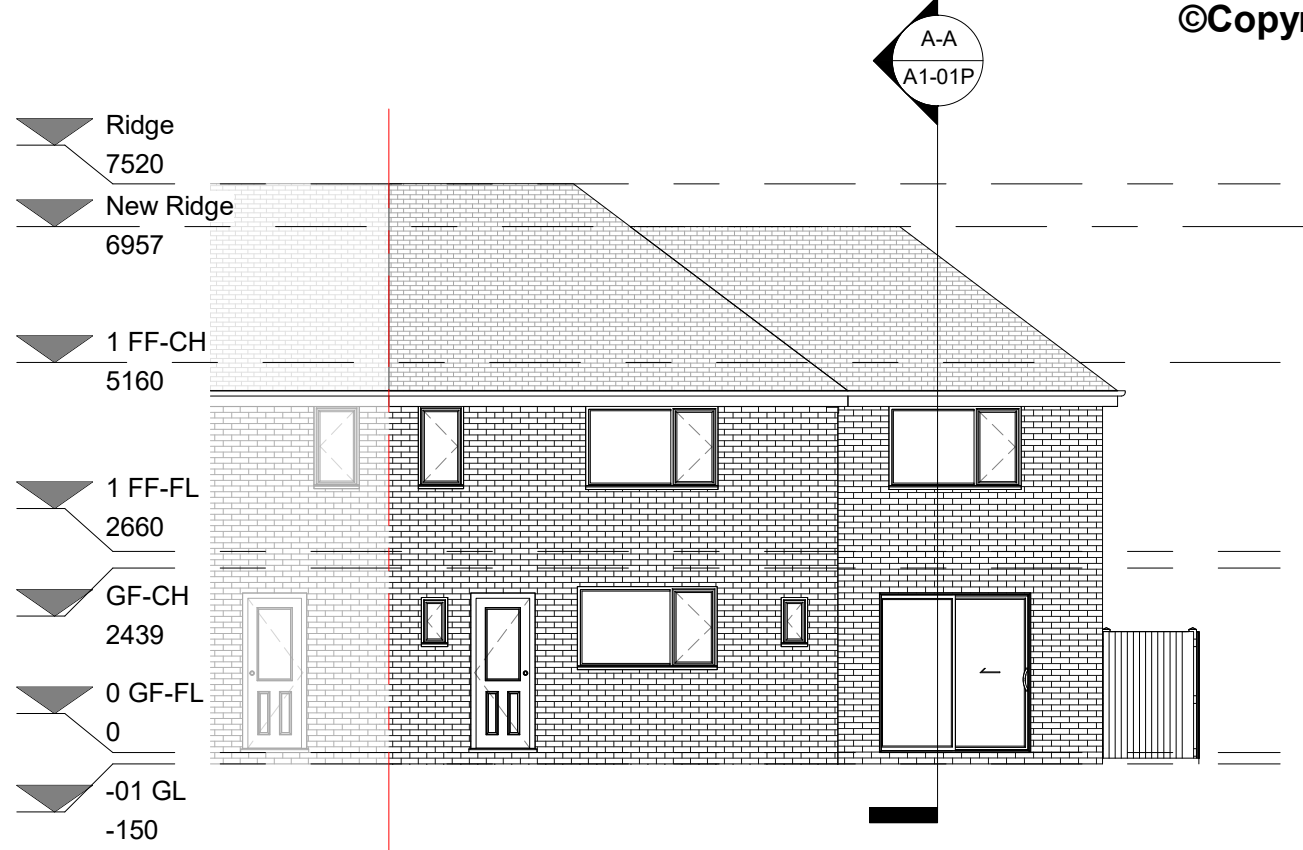

Proposed Rear Elevation
1 : 100




3D Proposed Front View

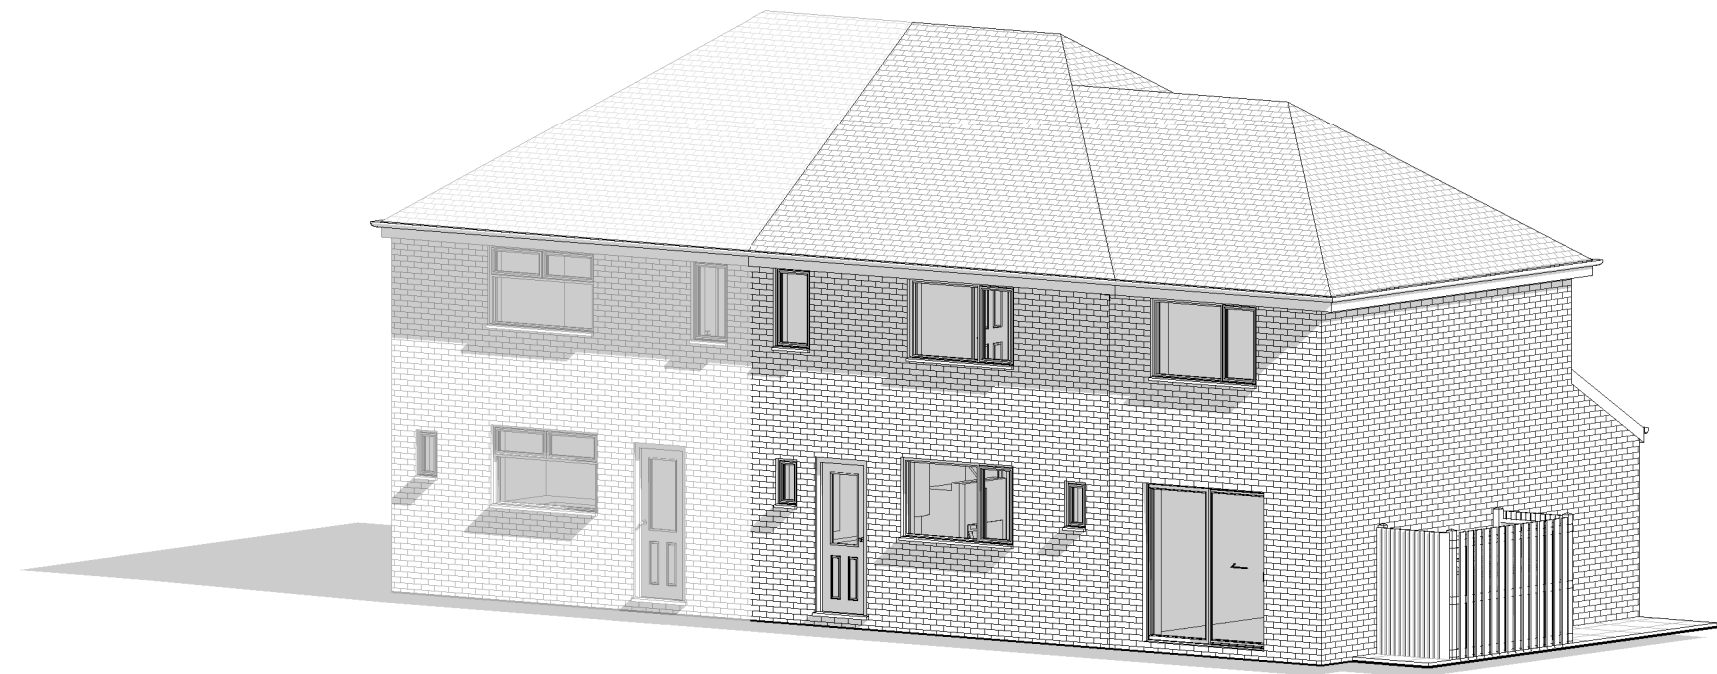


3D Proposed Rear View

DOUBLE STOREY SIDE EXTENSION PROPOSED FINISHES


Pitched Roof : Roof tiles to match existing.
Walls: Brickwork to match the existing dwelling.
Windows: units to match existing fitted with double glazed units
Patio Doors: units to match existing window profiles.
Glazing: Clear double glazed safety glass, obscured where indicated
RWP & Gutters: UPVC gutters and downpipes to match existing.
Flashings: Lead.
Fascia: To match existing
Soffit : To match existing

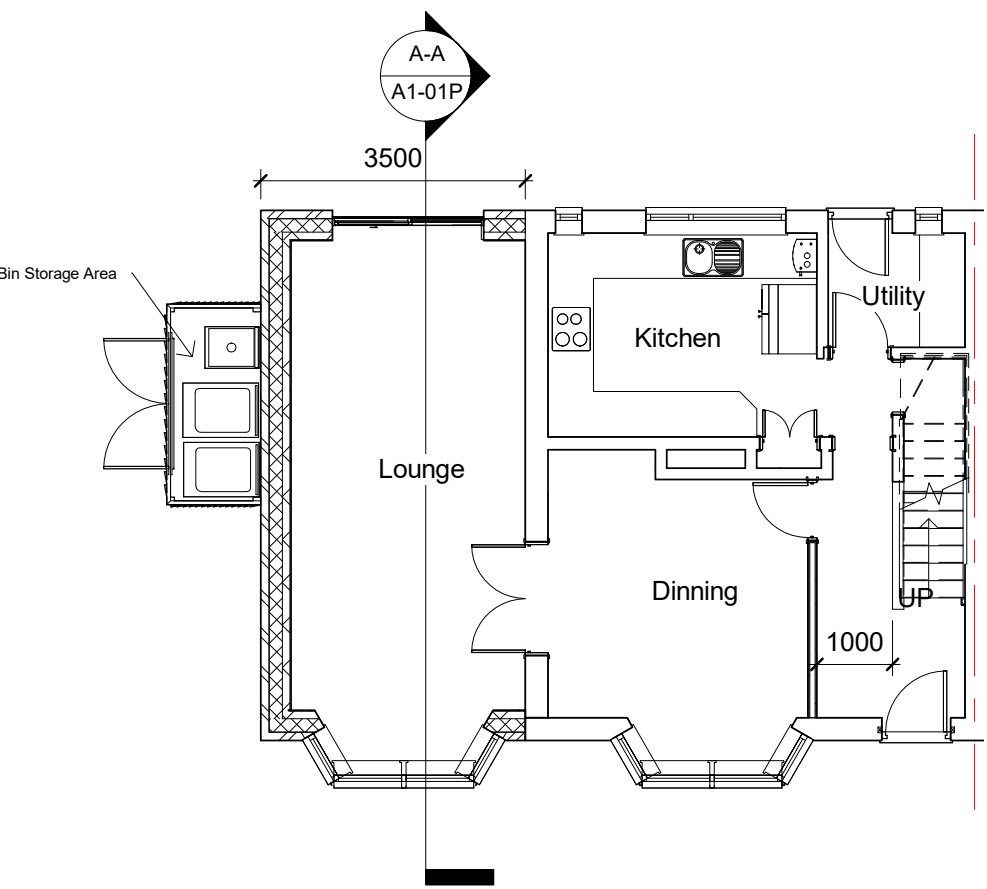


Proposed Ground Floor Plan
1 : 100

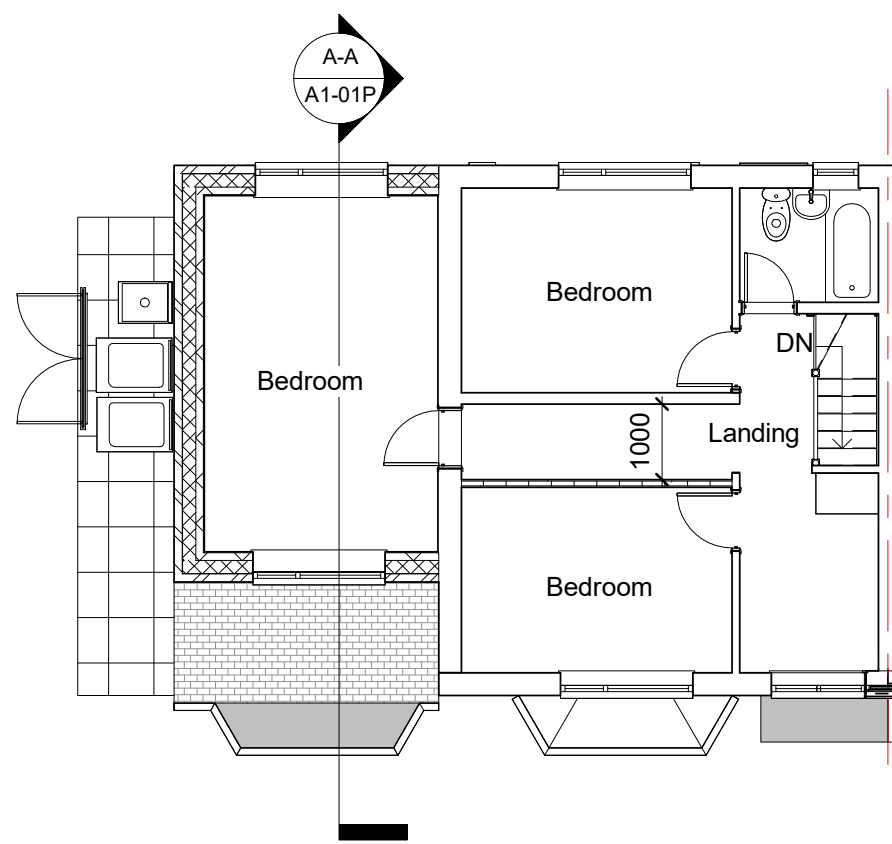

Proposed First Floor Plan
1 : 100

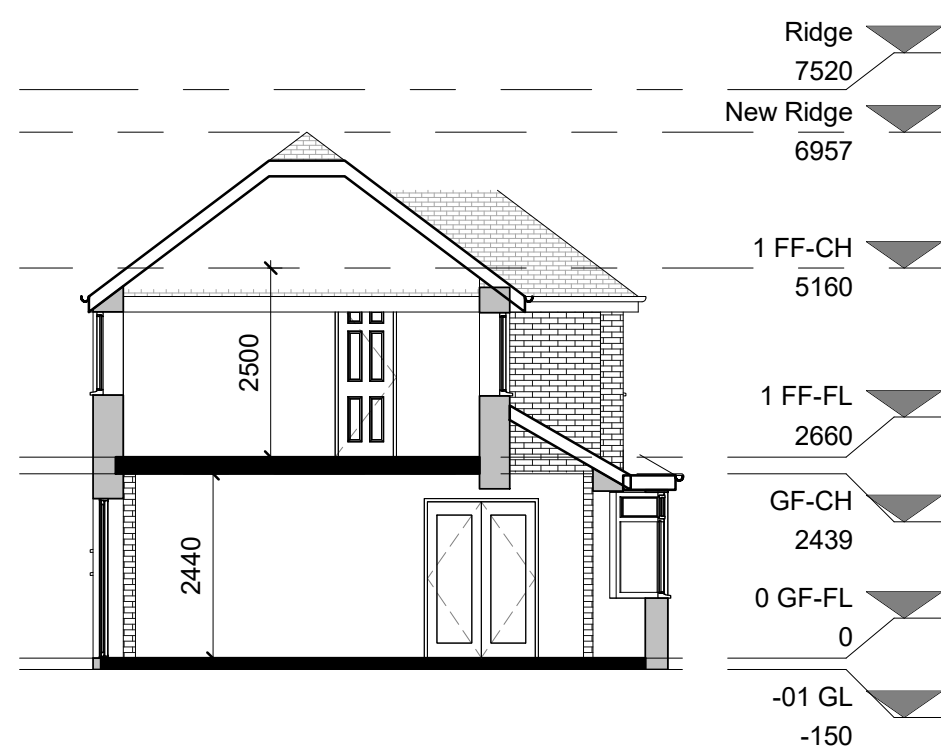

Proposed Section A-A
1 : 100

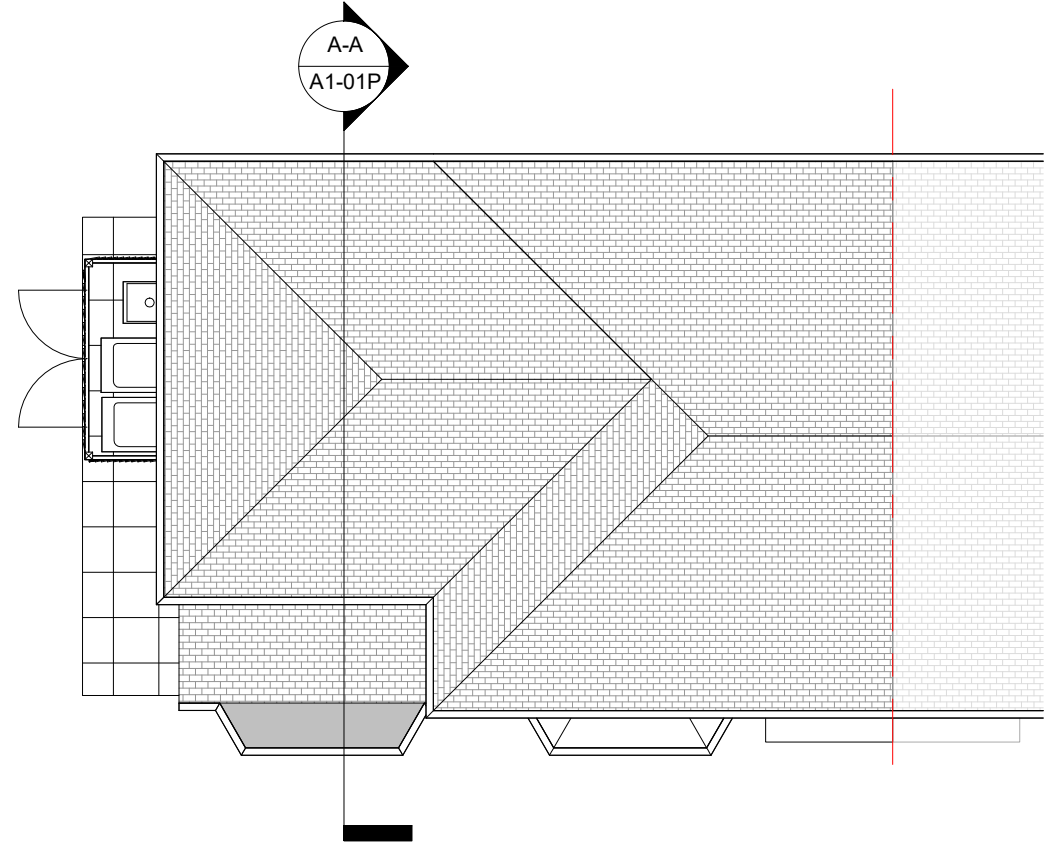

Proposed Roof Plan
1 : 100

©Copyright
All Drawings Are Copyrighted under Law and will only be licensed once payment has been received in full. ©Copyright to all drawings is retained by SMARTePLANS®
Party Wall Act 1996: Party wall agreements are the responsibility of the client.
Drawing is for planning purposes only, not construction. Check that this drawing is the latest/final revision, if in doubt, ask. Any dimensions shown are subject to site surveys and all measurements are to be checked on site prior to any construction or manufacture.
All dimensions are in millimetres unless stated otherwise. No dimensions to be scaled from drawings. Specific details are subject to further design development. This drawing is copyright protected. Drawings can only be used with the correct and agreed licence that has been granted by SMARTePLANS to the person whose name is on the drawing and for the sole purpose of obtaining the single permission the drawing relates to, it has not been granted for third party use. Refer any discrepancy to SMARTePLANS. THIS PLAN HAS BEEN PREPARED FROM INFORMATION PROVIDED BY THE CLIENT & FROM ORDANANCE SURVEY PLANS & AS SUCH CANNOT BE RELIED UPON FOR ACCURACY OF SITE DIMENSIONS. The client is responsible for defining the correct boundaries & site ownership. SMARTePLANS cannot be held responsible for subsequent Land disputes or any material loss when obtaining information from this plan. It is the responsibility of the client to wait for planning & building regulations approval before commissioning any works.

Rev	Description	Date

SP.A
SMARTePLANS® ARCHITECTURE



0m 2m 4m 6m 8m 10m VISUAL SCALE 1:100 @ A1			
LICENSE PURPOSE	CODE C/A/O	TITLE Proposed Plans & Elevations	
PURPOSE OF ISSUE	STATUS D/I/O	SHEET NUMBER A1-01P	

CLIENT Kim Sheldon 24 Pembury Close Wythenshawe Manchester M22 9PU			
SCALE (@ A1) As indicated	PROJECT No.		
DRAWN BY SMARTePLANS®	CHECKED BY SMARTePLANS®	DATE 25/05/2023	REV B