




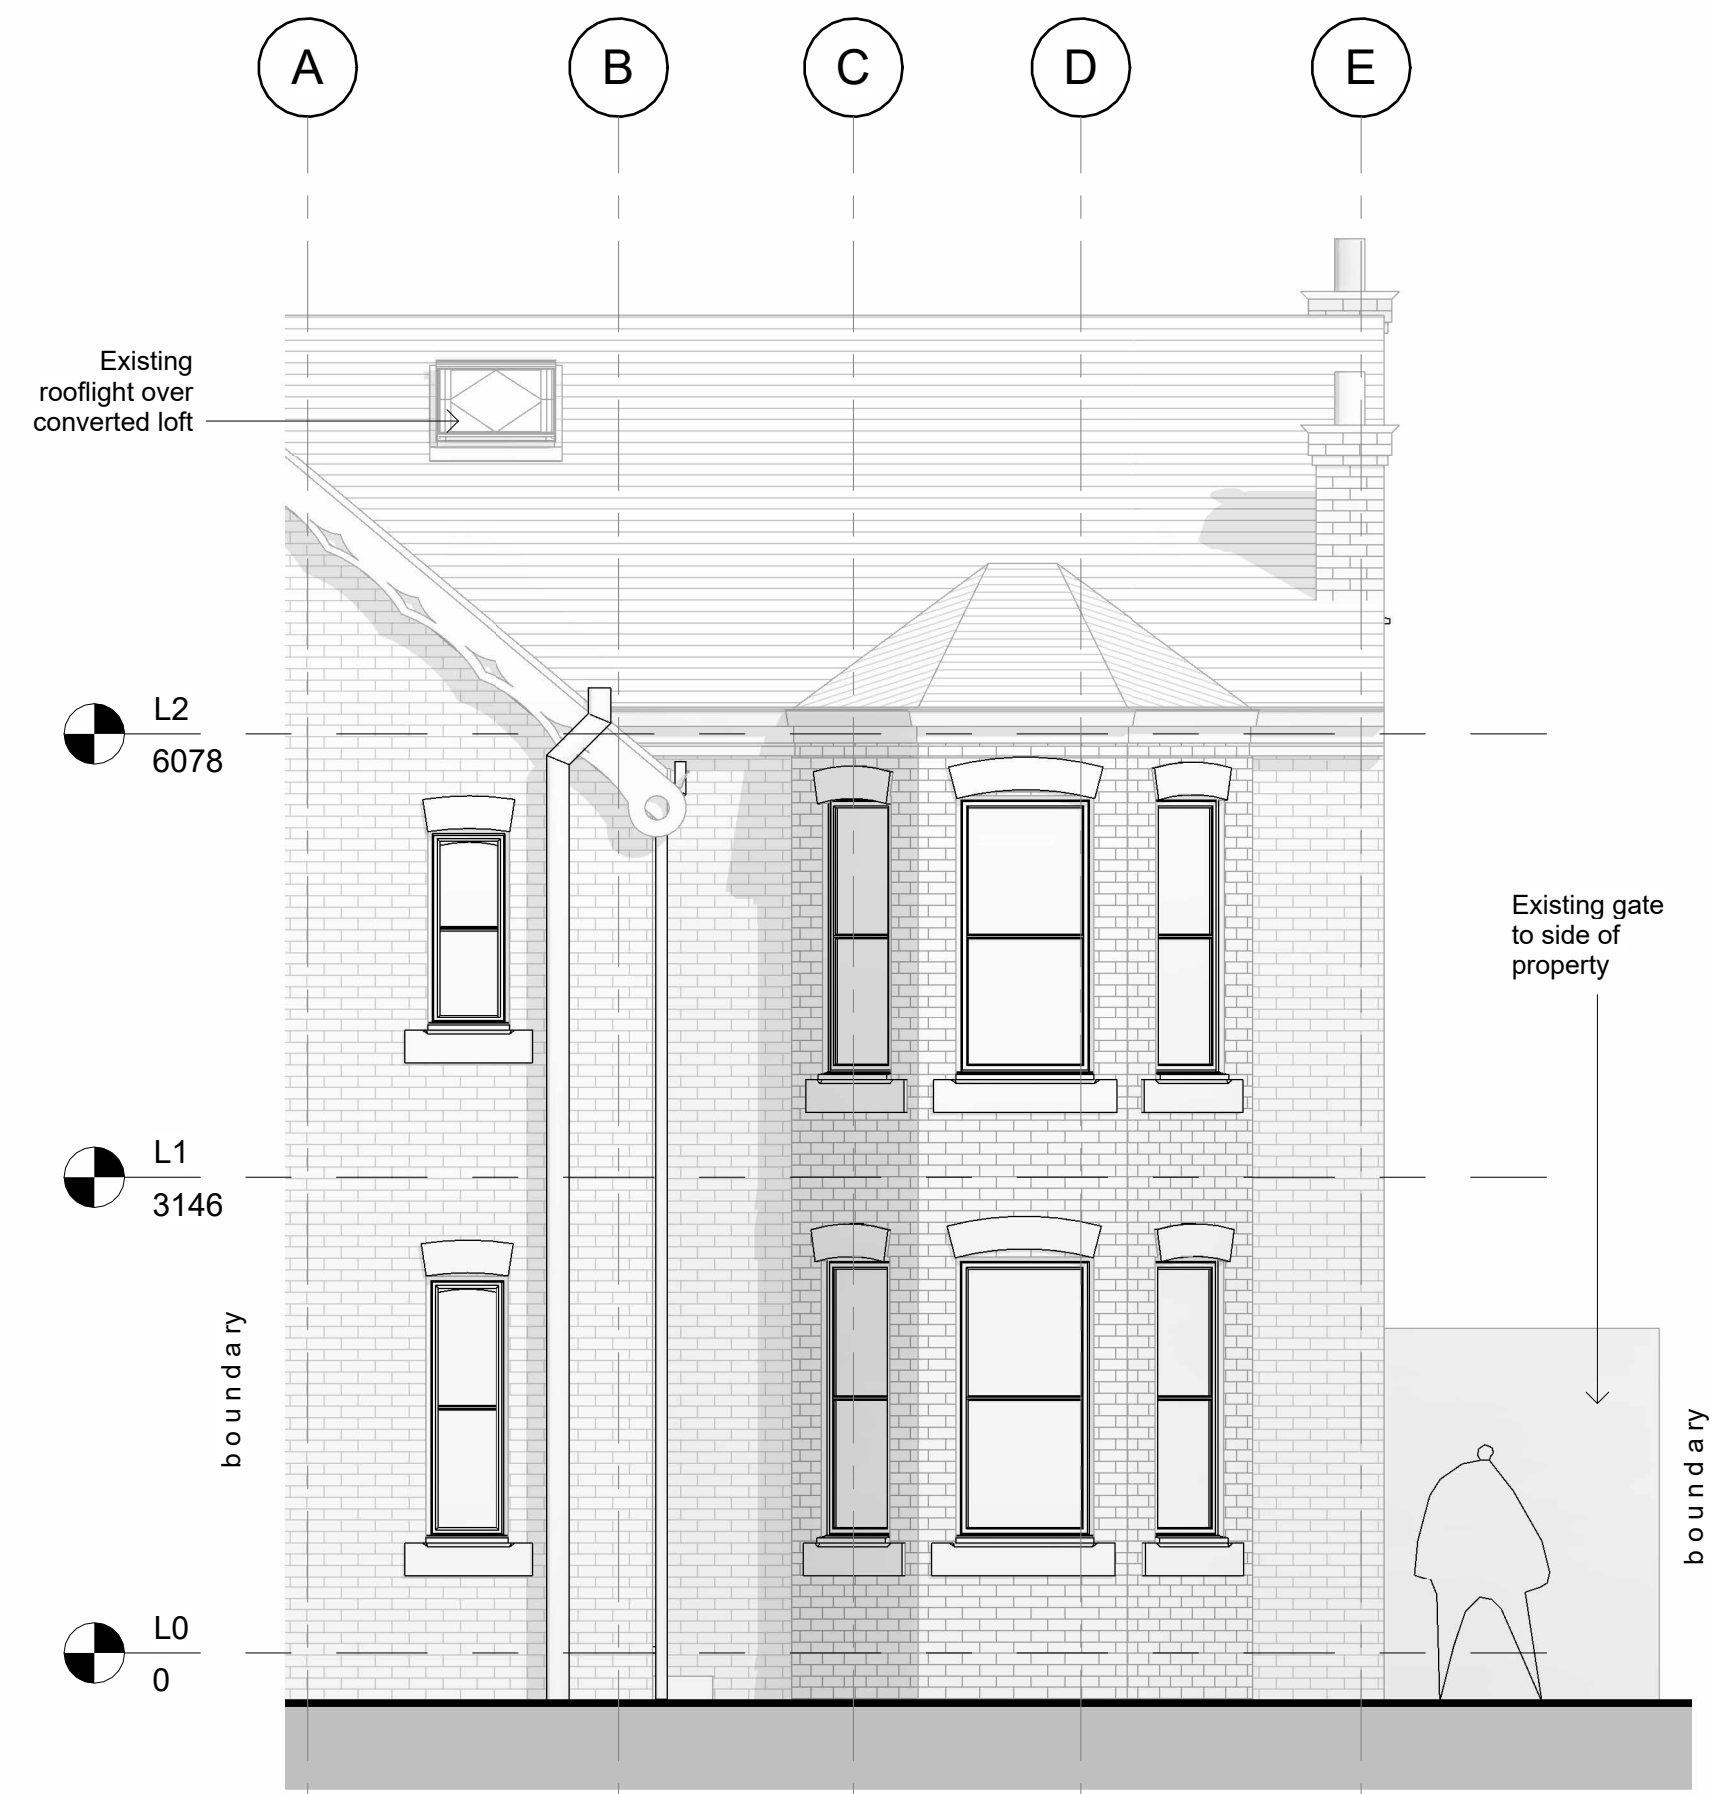


1 PROPOSED FRONT ELEVATION (AS EXISTING)
1 : 50

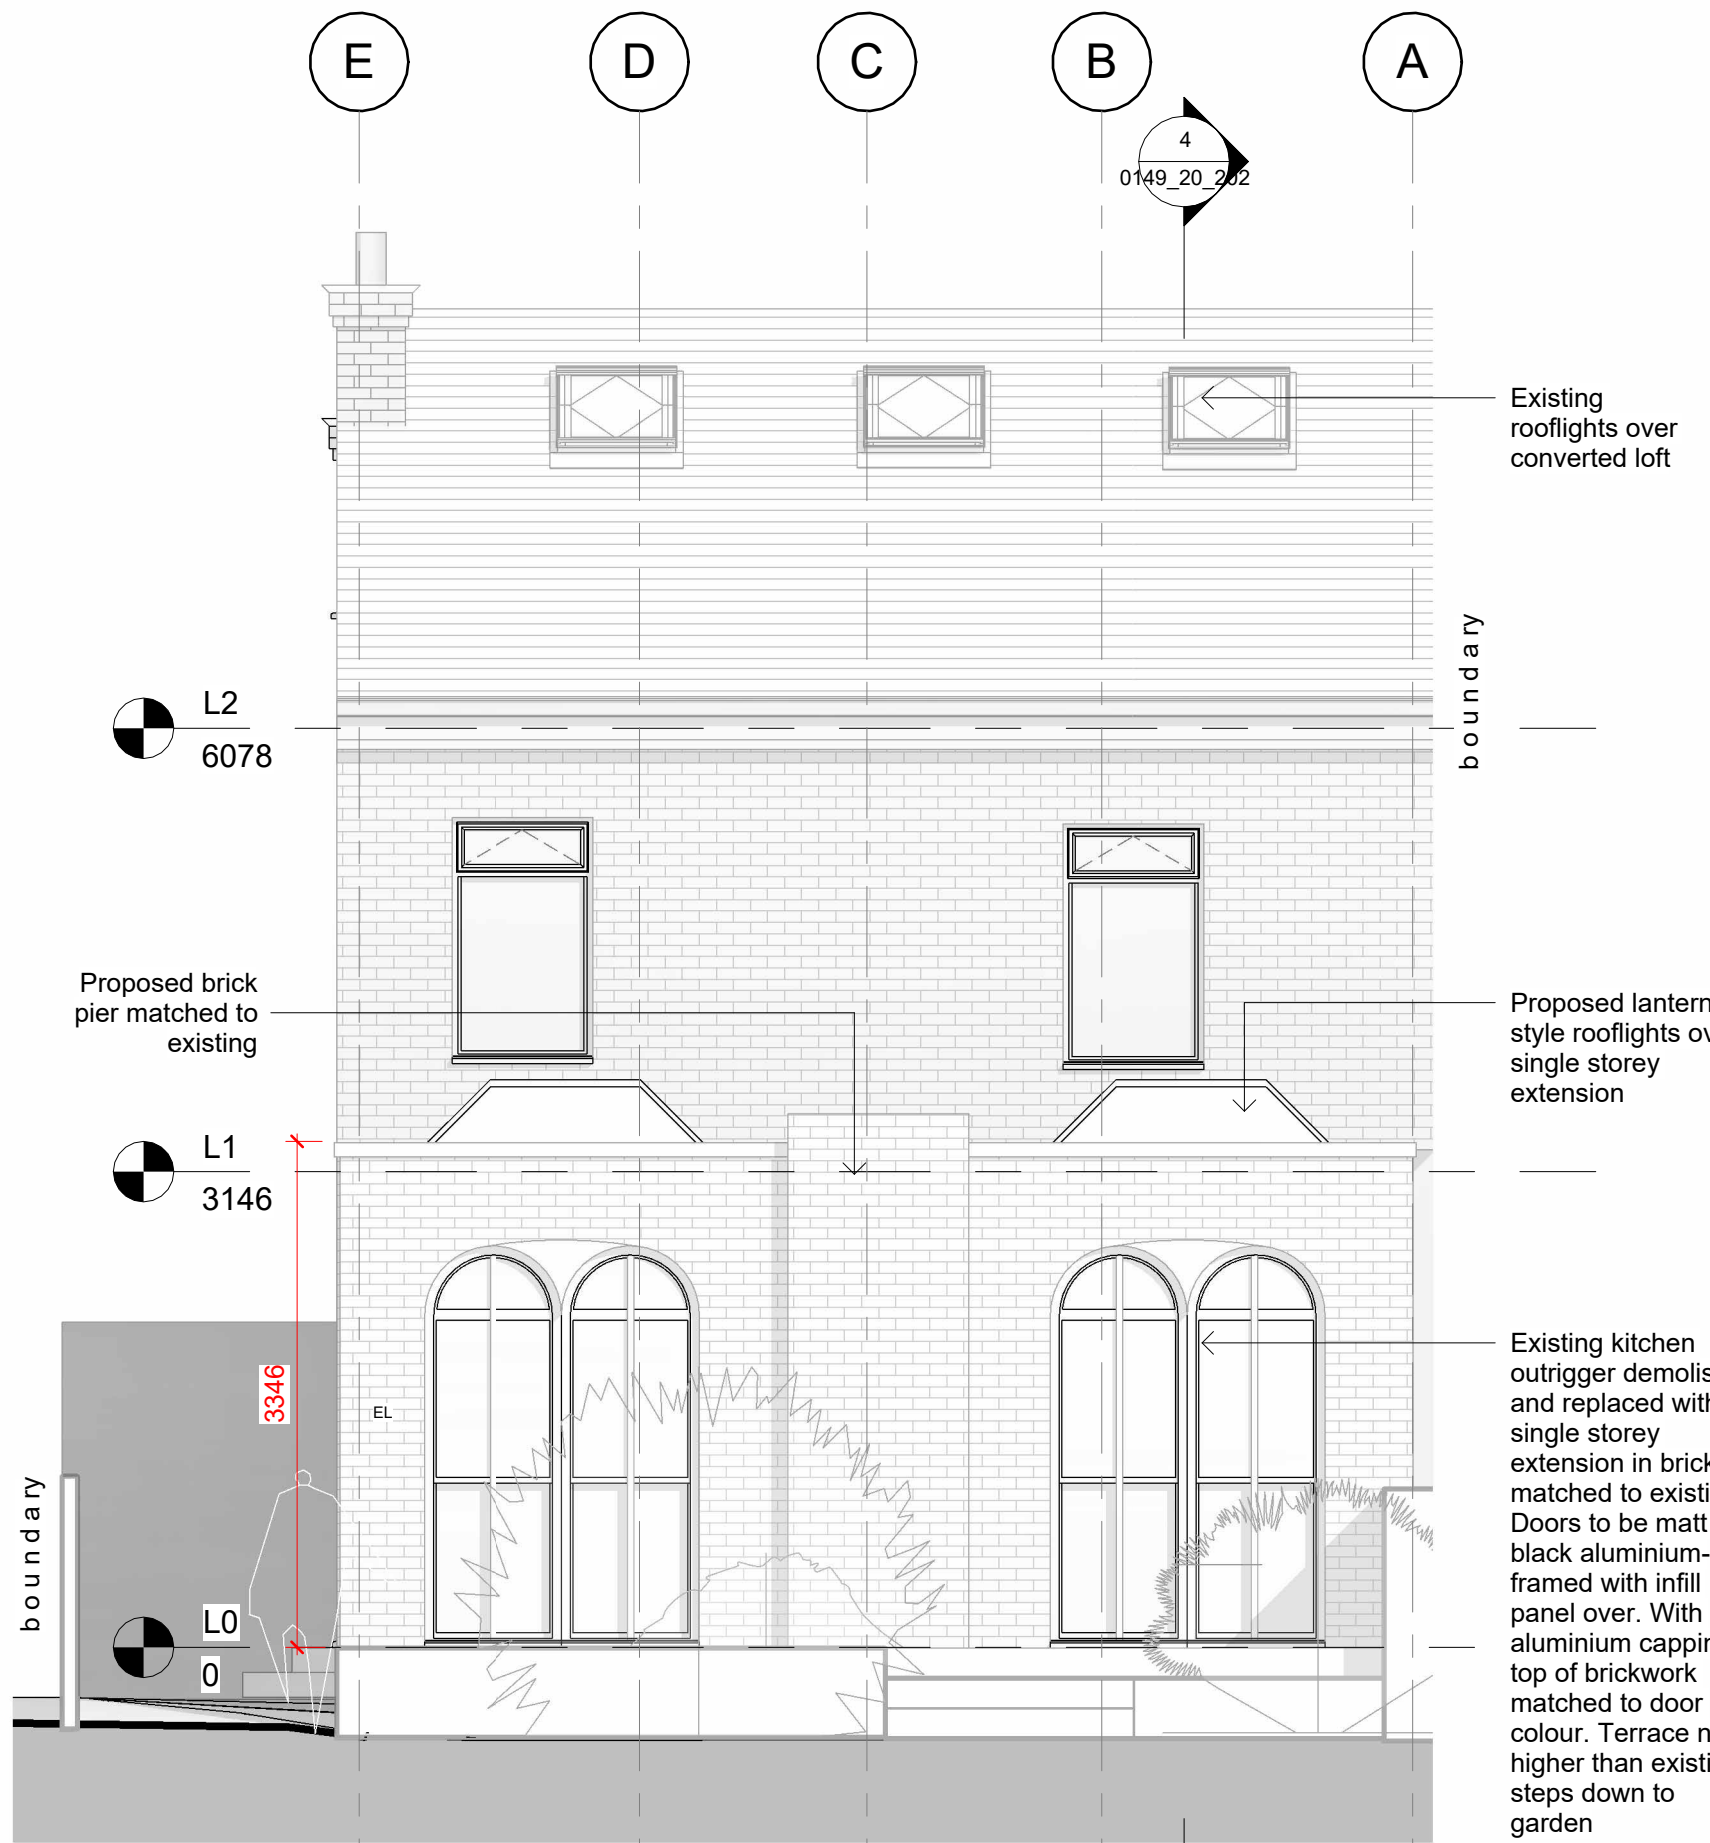


3 PROPOSED REAR ELEVATION
1 : 50

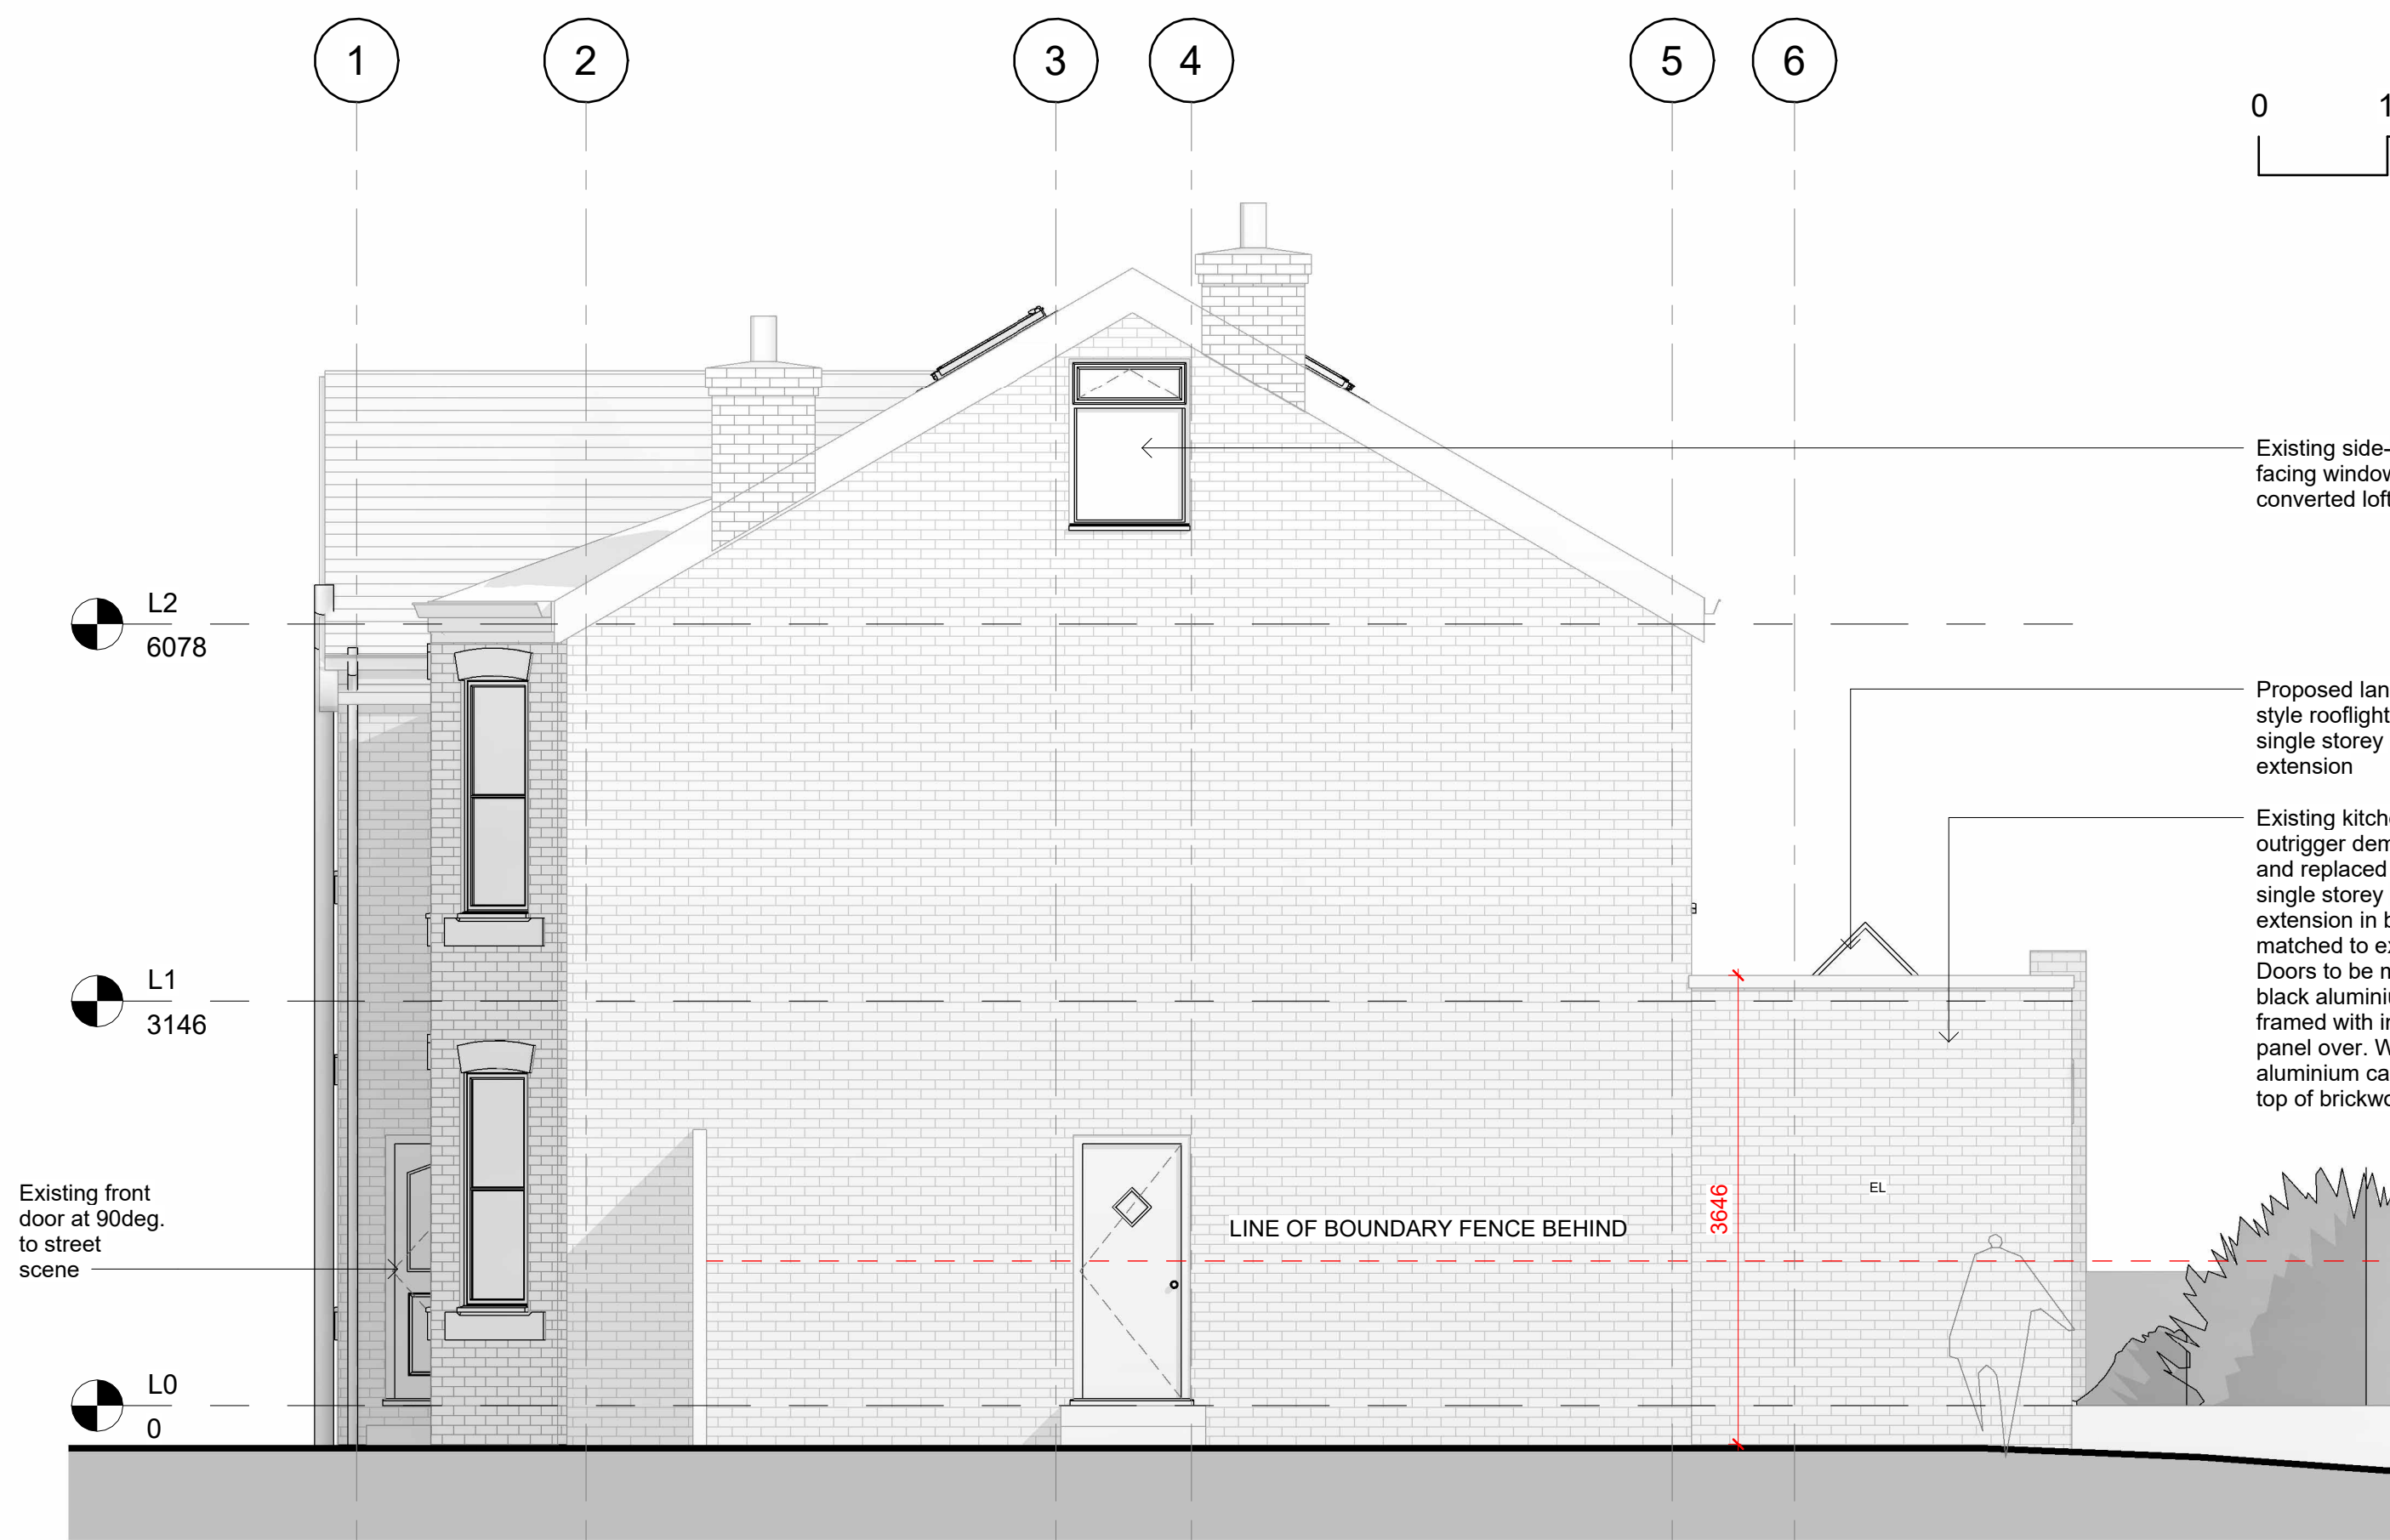

2 PROPOSED SIDE ELEVATION
1 : 50

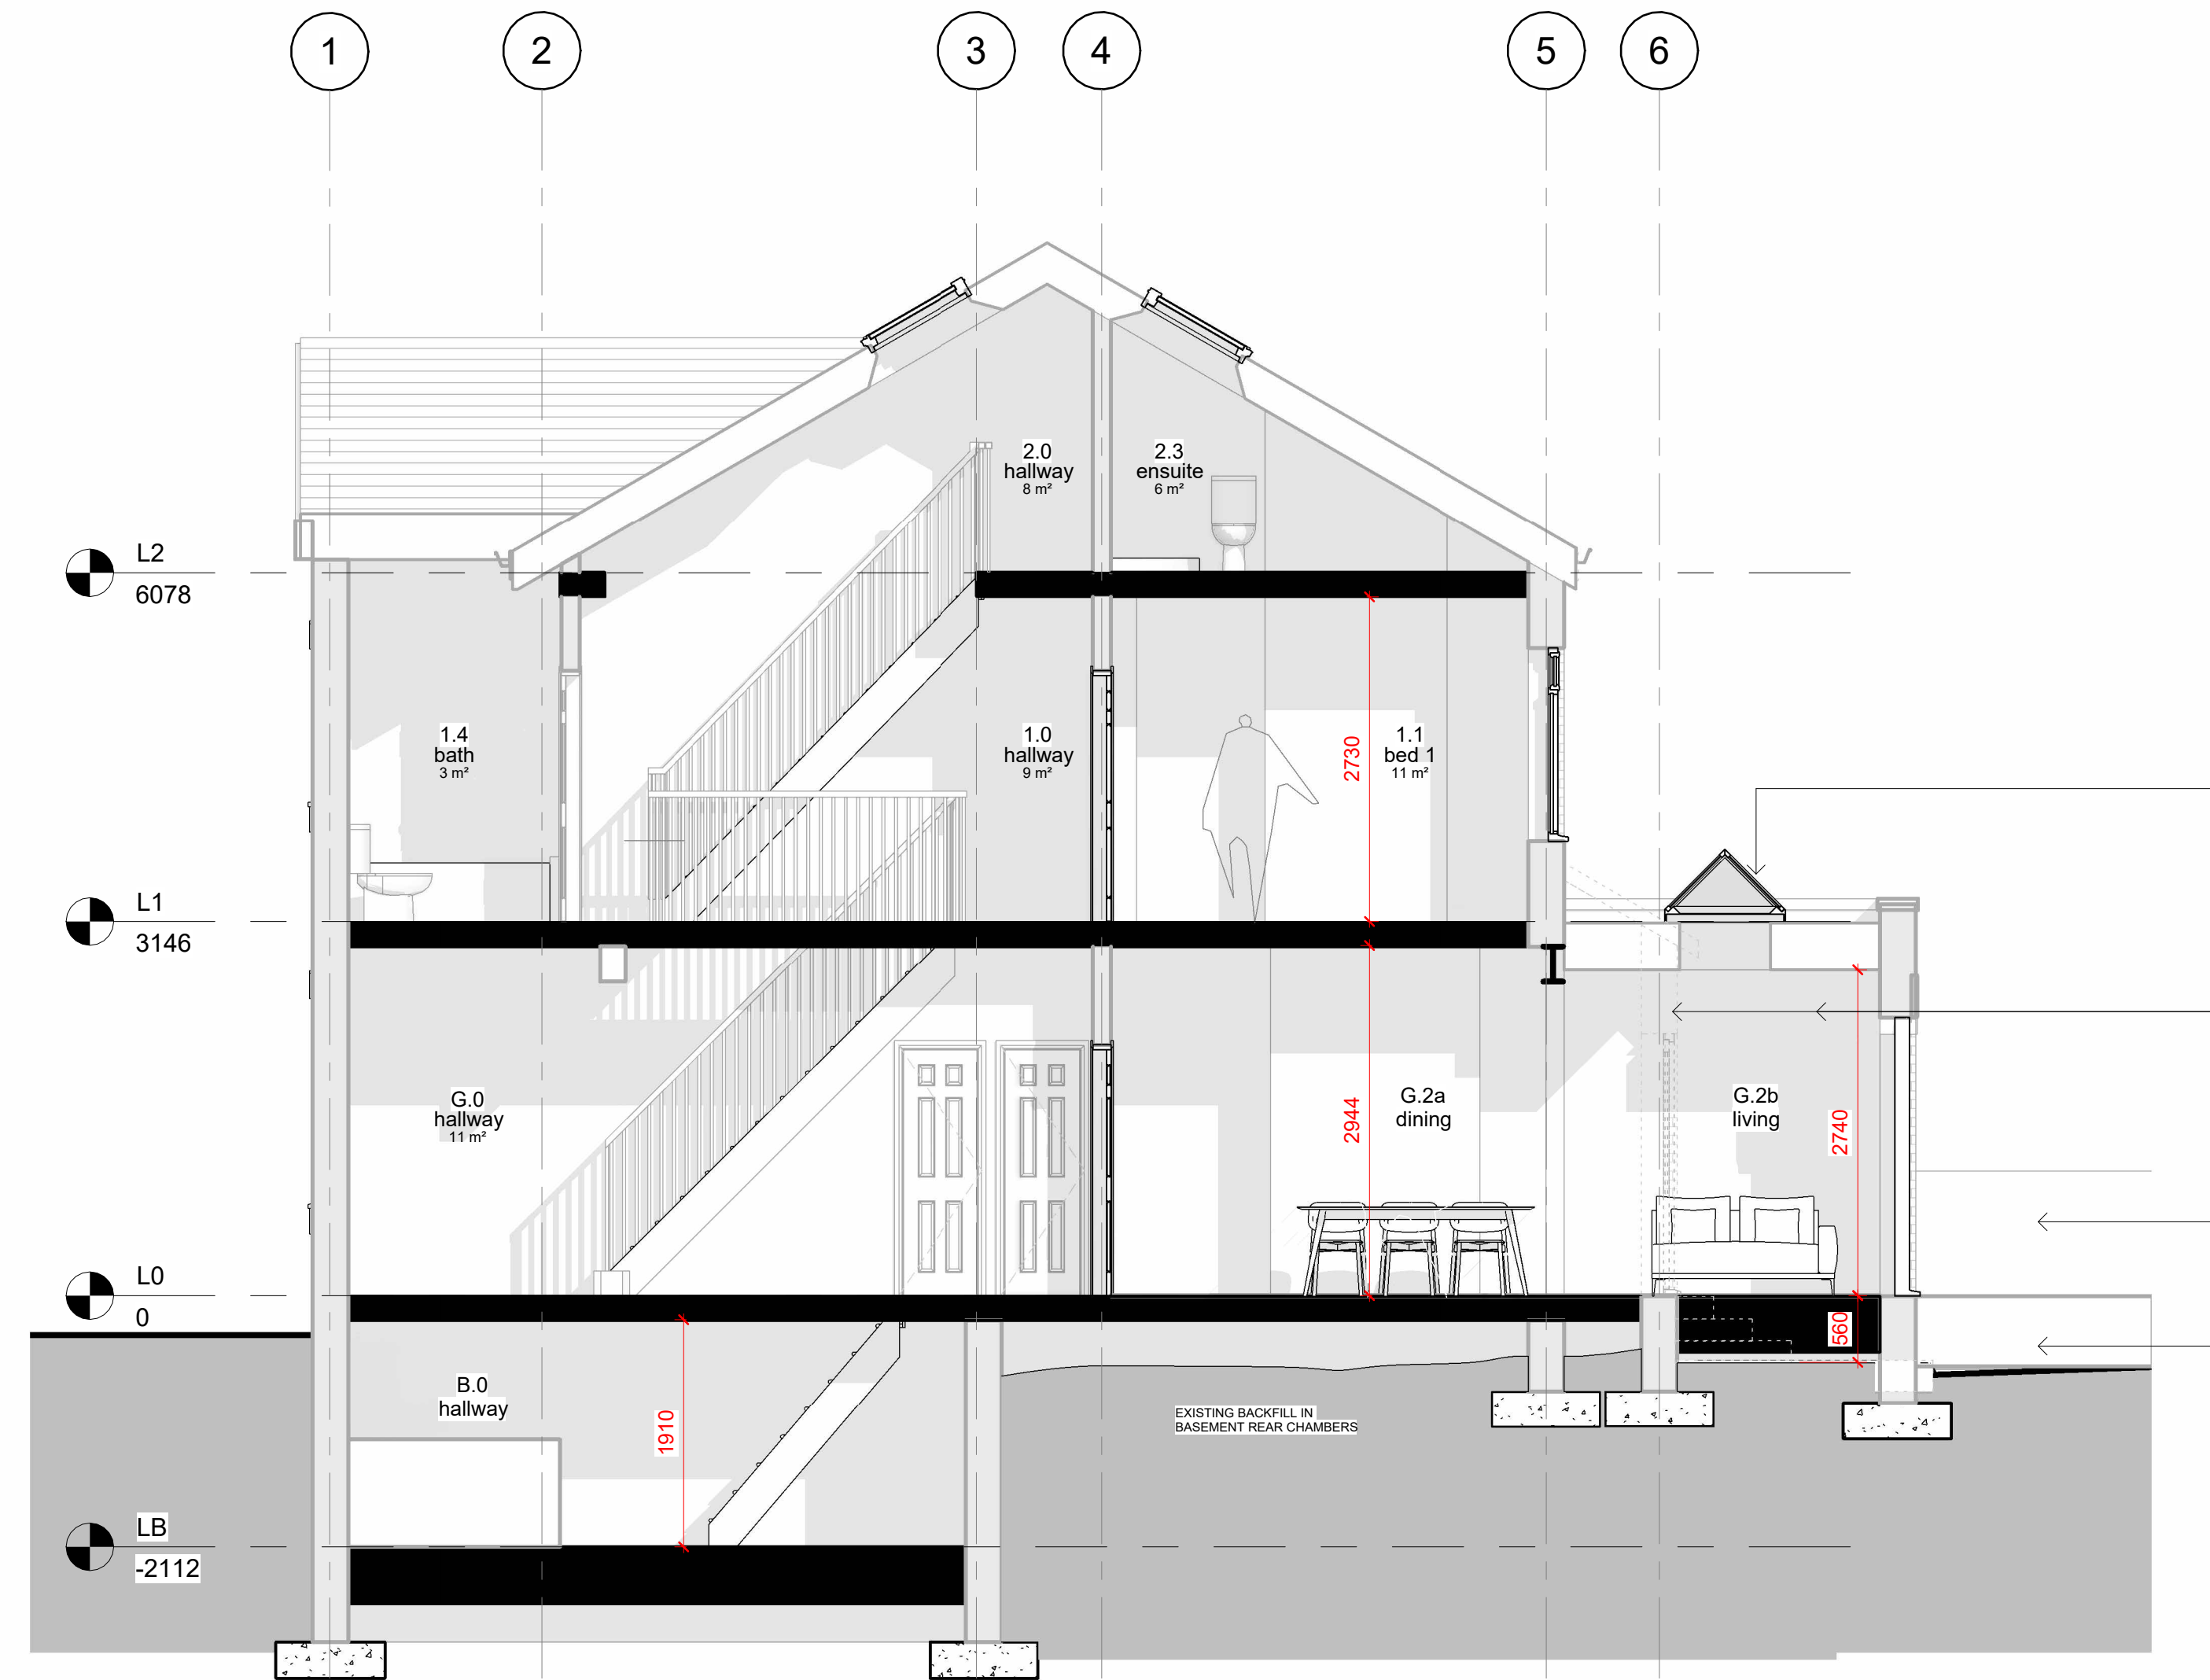

4 PROPOSED LONG SECTION
1 : 50

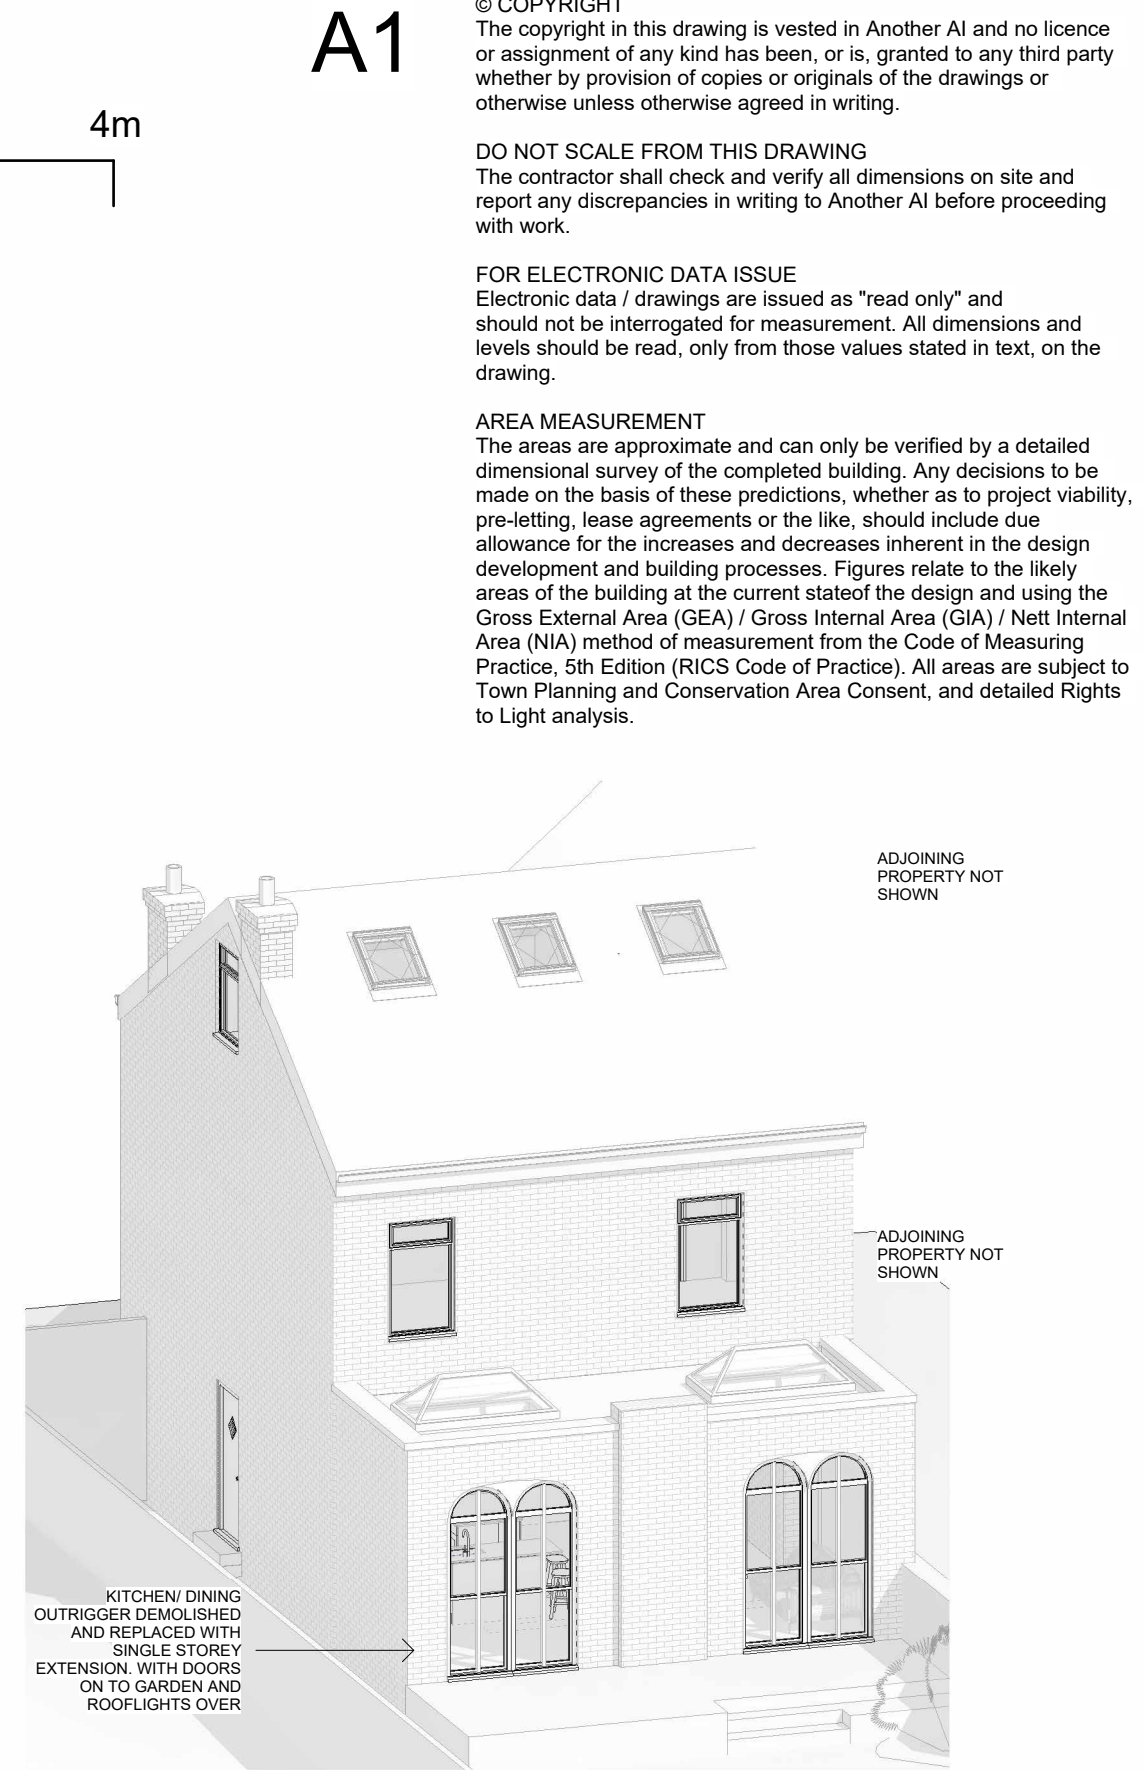

5 3D MODEL REAR

GREY DASHED LINES: DEMOLITIONS
GREY HATCH: NEW WALLS
RED DASHED LINES: INDICATIVE
STEELWORK (TO BE CONFIRMED BY
STRUCTURAL ENGINEER)
EL: EXTERNAL LIGHTING

A	140423	Issued for planning permission
-	230323	Issued for Client approval
REV	DATE	DESCRIPTION

another
ARCHITECTURE + INTERIORS
a: 43 WELLINGTON GROVE, STOCKPORT, SK2 6SL
t: (+44) 07875376954
e: hello@anotherai.co.uk
w: www.anotherai.co.uk

PROJECT
23 WINDSOR ROAD
LEVENSHULME
MANCHESTER
M19 2FA

DRAWING
PROPOSED ELEVATIONS
GENERAL ARRANGEMENT

SCALE @ A1 DATE DRAWN CHECKED APPROVED
1 : 50 05.12.22 SG SG SG

STATUS
PLANNING

DRAWING NO. REV
0149_20_202 A