




Copyright: All rights reserved. This drawing or any portion of it may not be reproduced in any way without the consent of the Architect. This drawing must not be scaled. Dimensions are to millimetres unless specified. Any intending user should not rely on the drawing as being a representation of fact but must satisfy themselves by inspection or otherwise. All discrepancies should be reported to the C.A. immediately upon discovery and prior to commencement of the works.

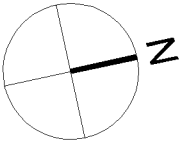

0m 5m

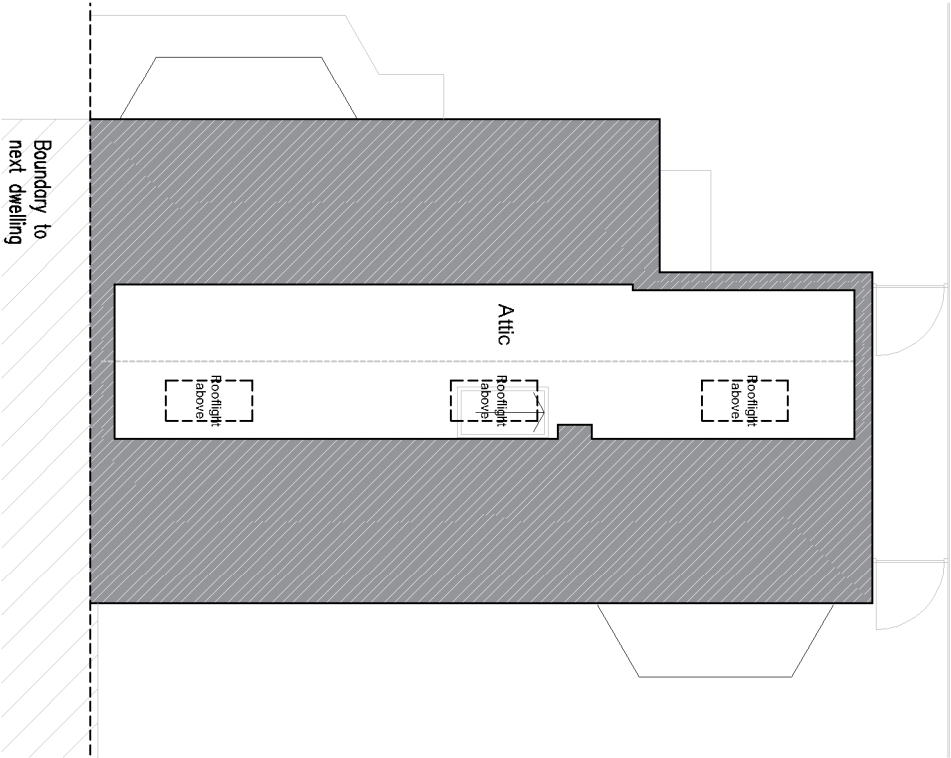

Proposed Attic Plan

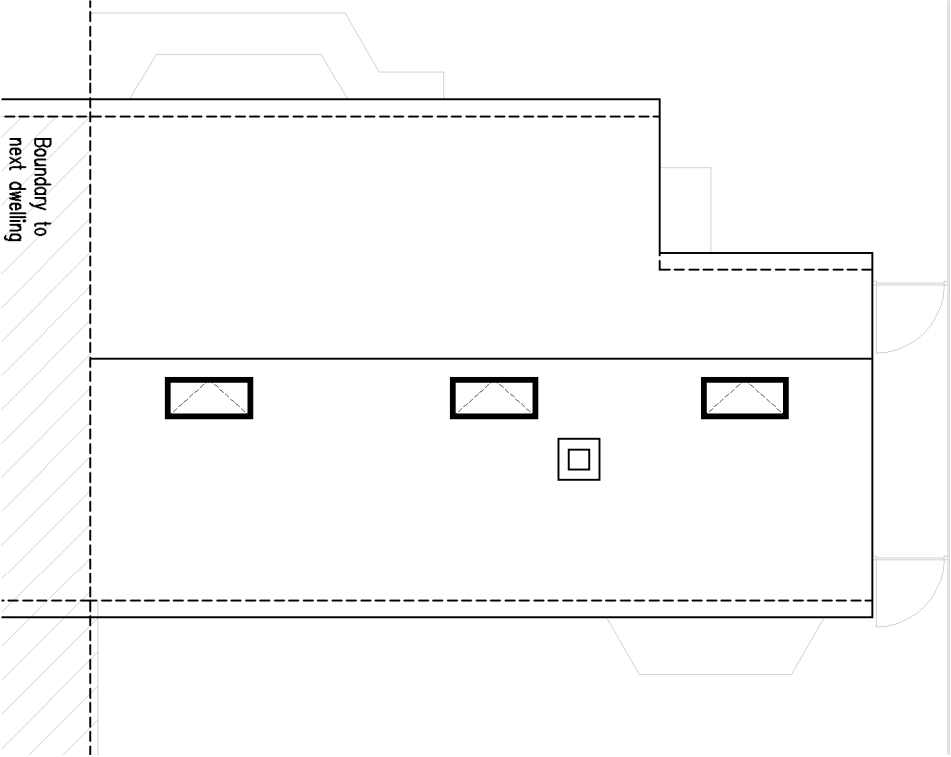

Proposed Roof Plan

A	14.05.23	Planning Submission.
Rev	Date	Revision Note

69 Ackworth Drive, M23 1LB

Project Reference: 69AD
Title: Proposed Attic and Roof Plan
Drawing Number: 69AD-1602
Drawn by: G. Chan
Checked by: /
Scale: 1:100 @ A3
Revision: A