

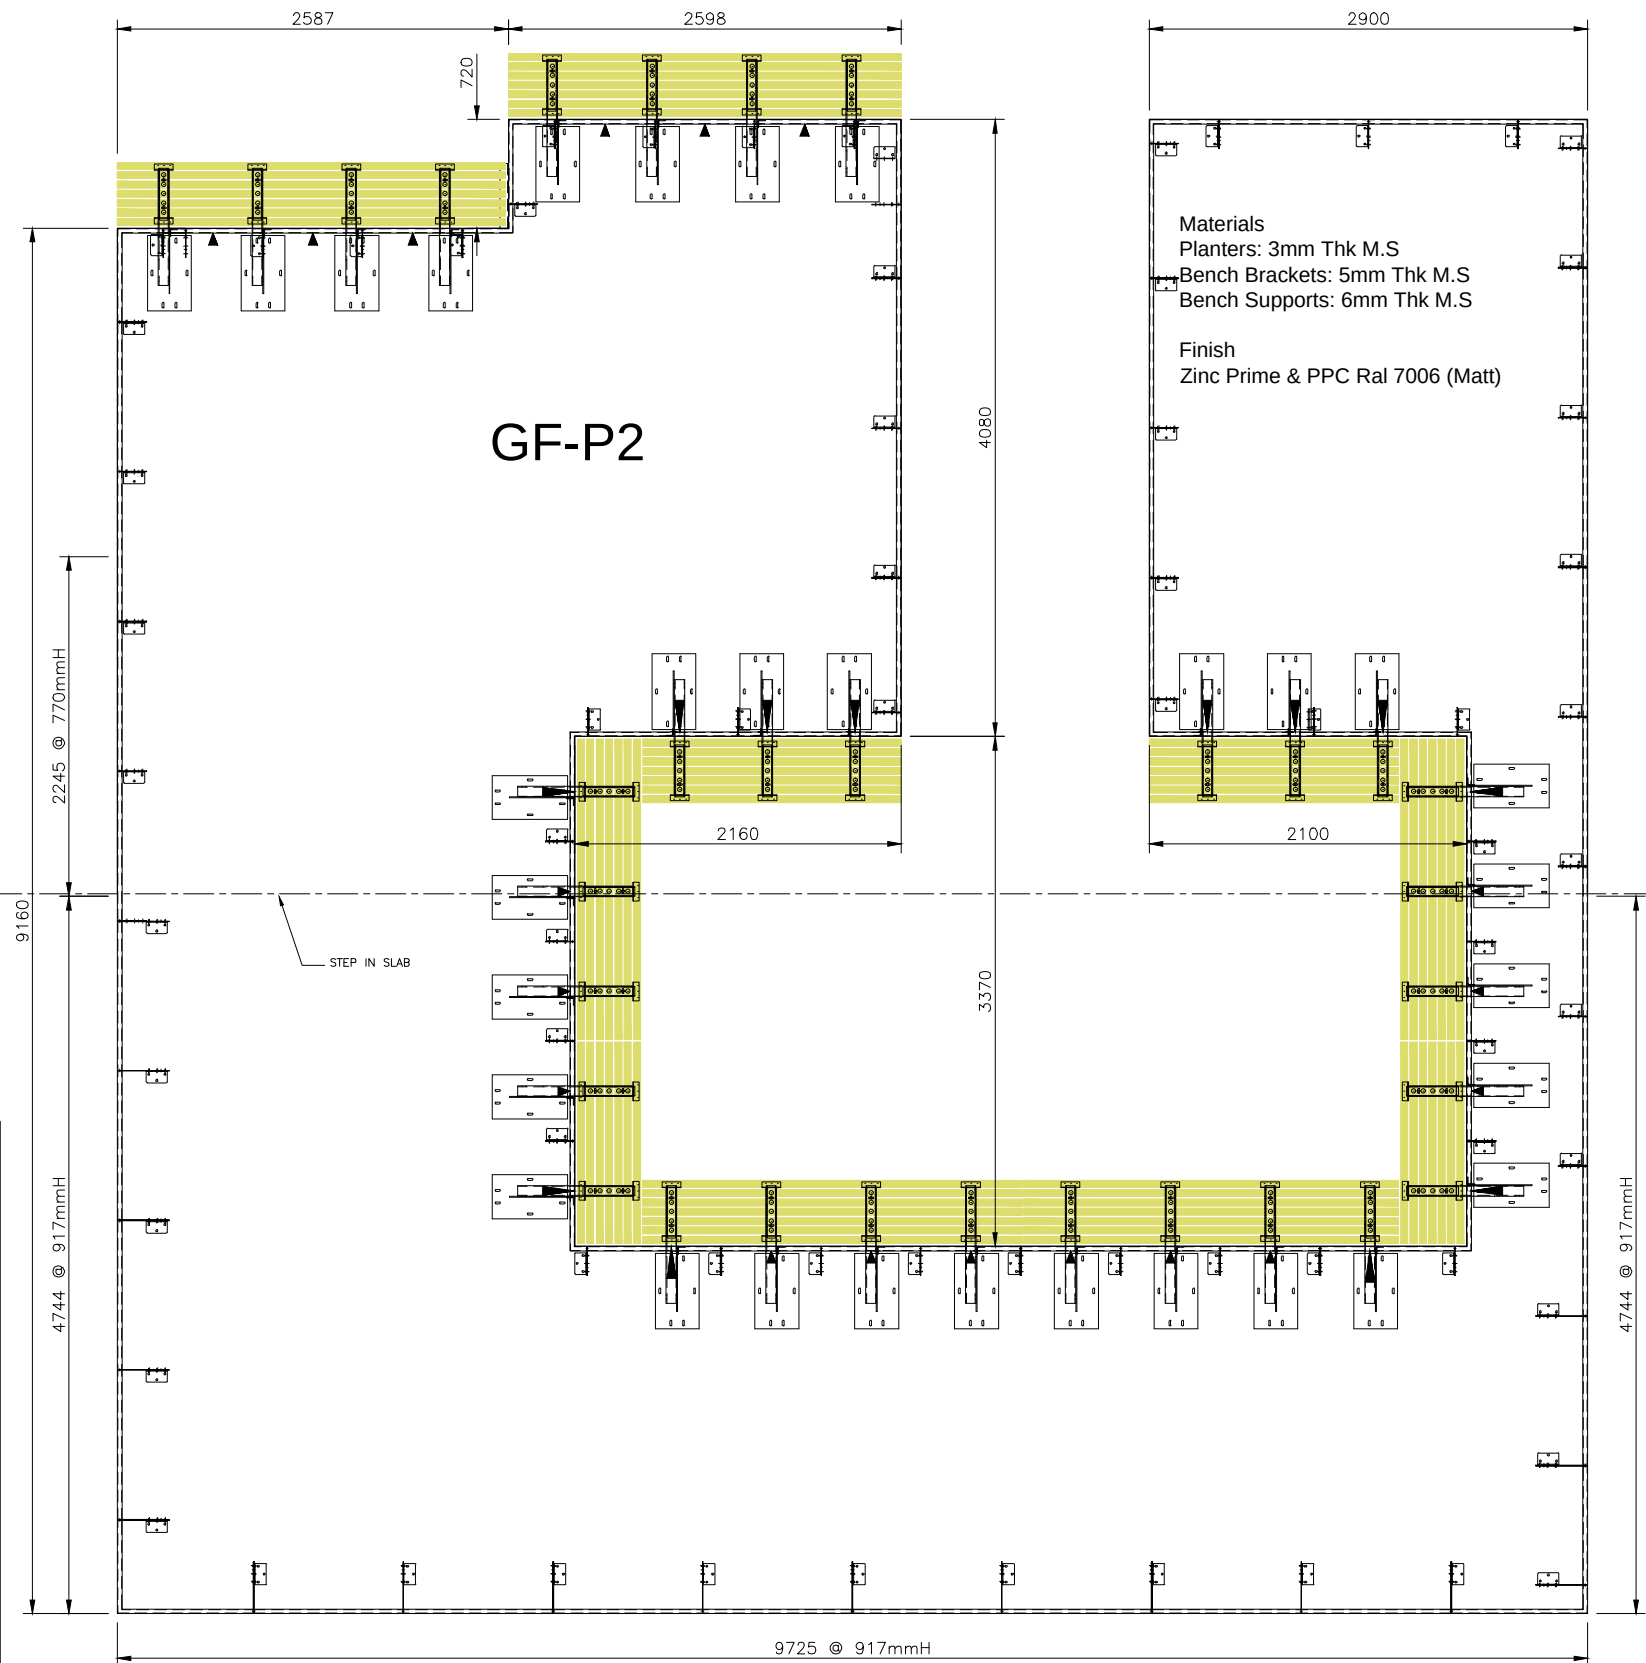
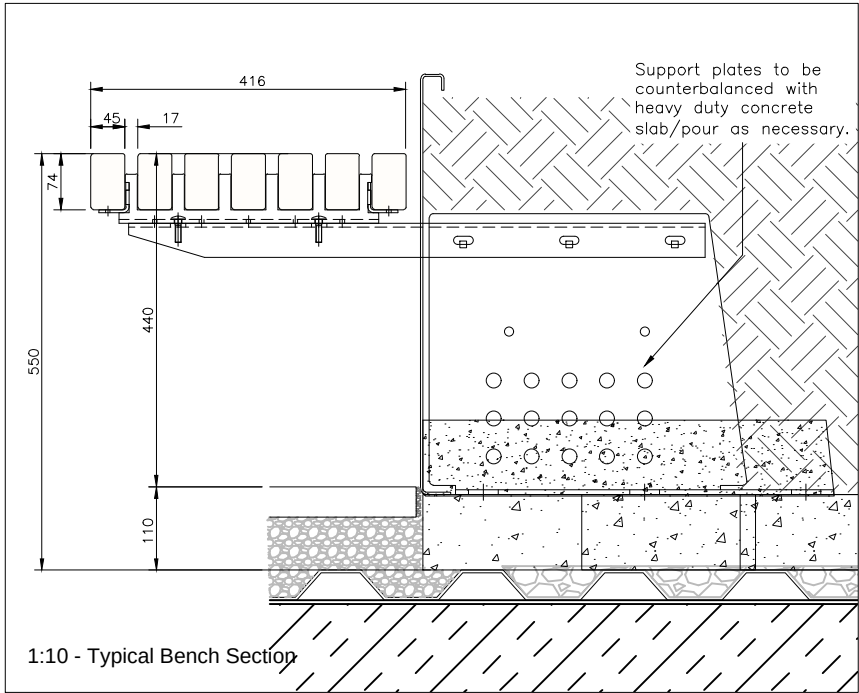


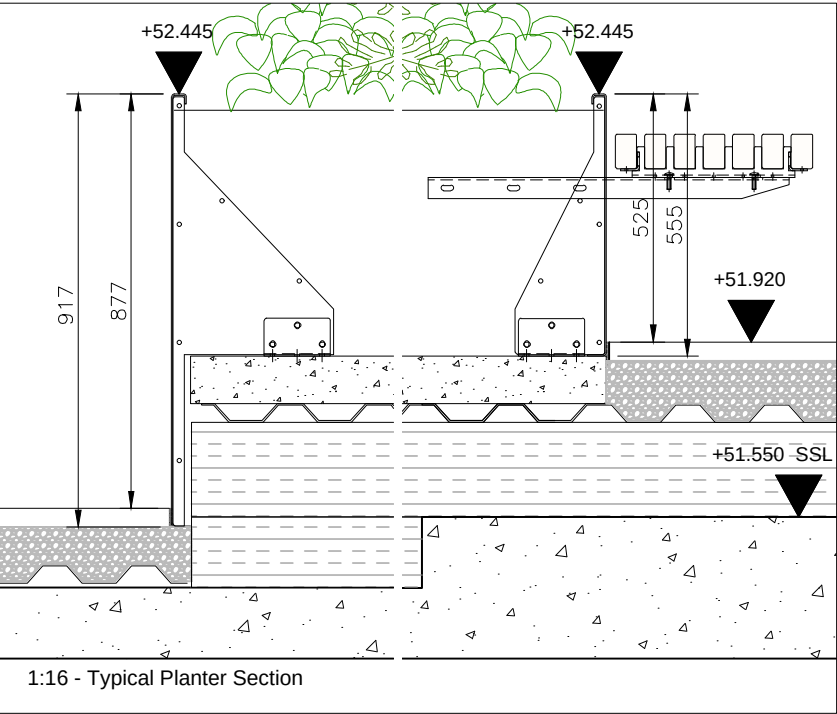

- Notes:
1. THE COPYRIGHT OF THIS DRAWING IS VESTED IN URBAN ROOFSCAPES AND IT MAY NOT BE REPRODUCED IN WHOLE OR PART OR USED FOR THE MANUFACTURE OF ANY ARTICLE WITHOUT THE EXPRESS PERMISSION OF THE COPYRIGHT HOLDERS.
 2. WORK TO FIGURED DIMENSIONS ONLY.
 3. THIS DRAWING IS TO BE READ IN CONJUNCTION WITH ALL RELEVANT ARCHITECT'S, SERVICE ENGINEER'S AND UR DRAWINGS AND SPECIFICATIONS.

C00	Modified to suit slab levels	LF	08.08.22
P01	Benches amended	LF	28.06.22
REV:	DESCRIPTION:	BY:	DATE:
STATUS: FOR CONSTRUCTION			

DRAWN BY:

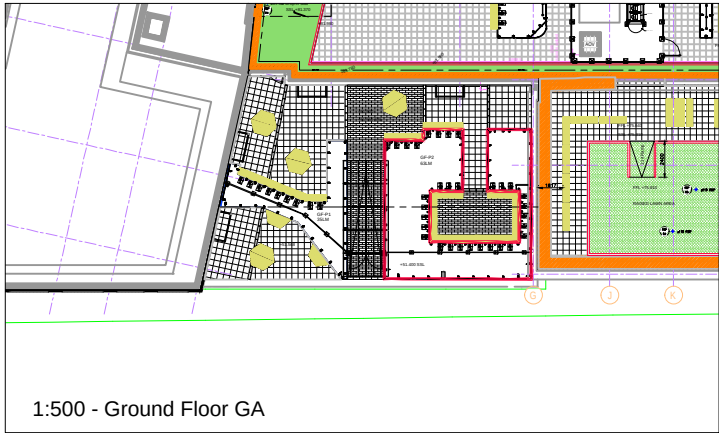

CLIENT:

ARCHITECT:

SITE:	Ancoats Rochdale Rd, Manchester		
TITLE:	Ground Floor Planter 02		
SCALE AT A3:	DATE:	DRAWN:	CHECKED:
1: 50	08.08.22	LF	
DRAWING NO:	ANC-UR-0422-GF-P2		REVISION:
			C 00