



VISUAL SCALE 1:100 @ A3

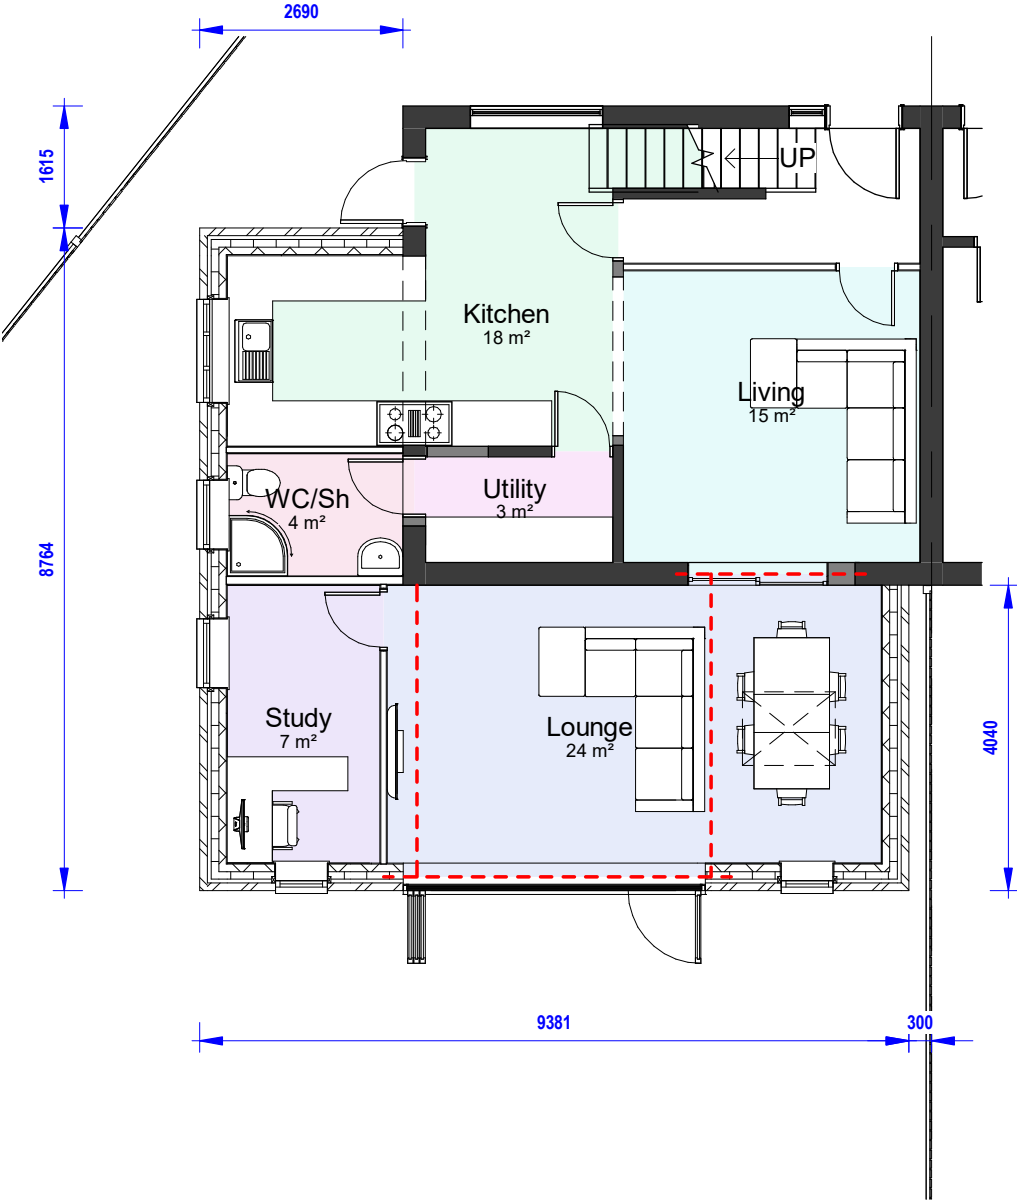

00-P-Ground Floor
1 : 100

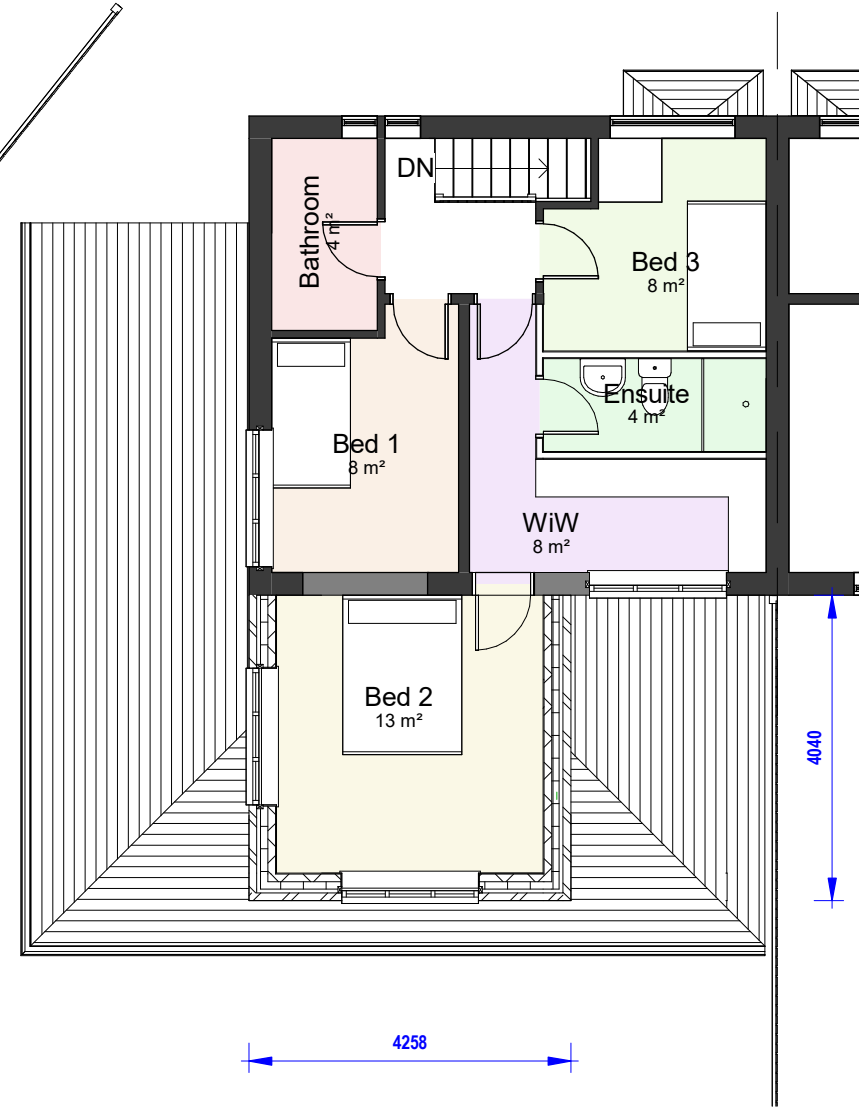

01-P-First Floor
1 : 100

COPYRIGHT © ALL RIGHTS RESERVED BY VIKAS ALYAS LTD. DO NOT SCALE FROM DRAWING. DRAWING INDICATES DESIGN INTENT ONLY. REPORT ANY DISCREPANCIES TO CLIENT / VA LTD. NOT TO BE USED FOR CONSTRUCTION UNLESS STATED SO. TO BE READ IN CONJUNCTION WITH OTHER DRAWINGS OR SPECIFICATION WHERE PROVIDED.

ARCHITEK

BUILDING DESIGN CONSULTANCY

0161 511 8479

vikas@architek.uk

916 Stockport Road, Levenshulme, Manchester, M19 3AB

No.	Description	Date
P1	Issue to Planning	08.12.2022
P2	Changes to planners concern	06.02.2023
P3	Rearward projection reduced	15.02.2023

PROJECT	
Single storey side extension and part two/single storey rear extension	
Manchester City Council	PURPOSE OF ISSUE
	Planning

ADDRESS	1196_22 Whitsbury Ave, Manchester M18 7NS
SHEET	Proposed Floor Plans

CLIENT			Mr Emmanuel Nwambu
Date	Project number	Scale (@ A3)	
16.11.2022	1196	1 : 100	
Drawn by	DRAWING NUMBER		REV
VA	A103		P3
Checked by			
VA			

0m 1m 2m 3m 4m 5m

VISUAL SCALE 1:100 @ A3




01_P_Elevation
1 : 100



02_P_Elevation
1 : 100



03_P_Elevation
1 : 100

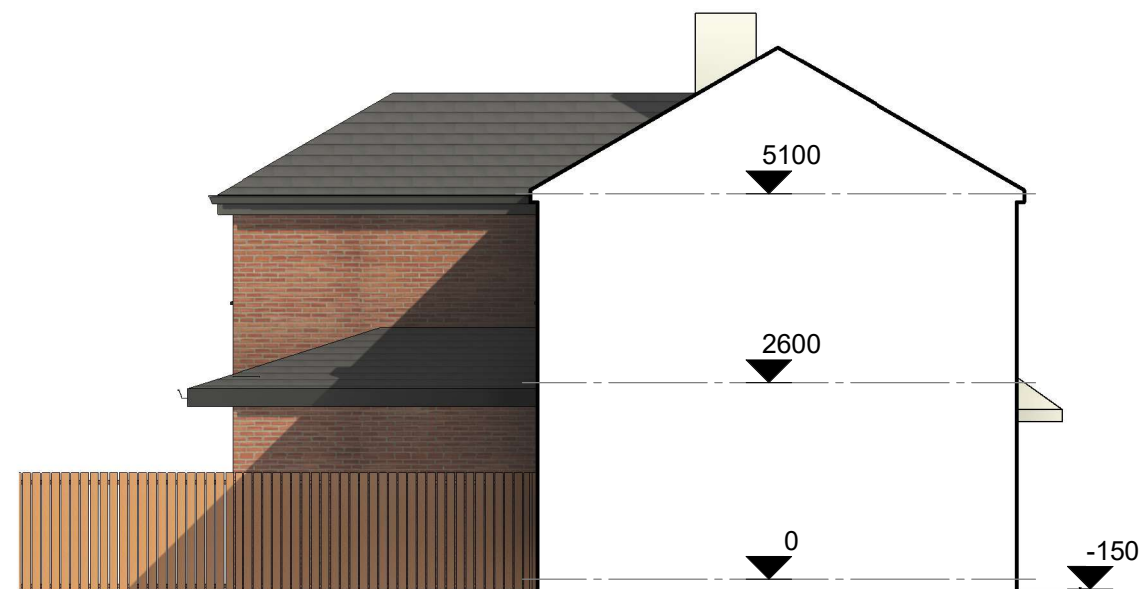

04_P_Elevation
1 : 100


COPYRIGHT © ALL RIGHTS RESERVED BY VIKAS ALYAS LTD. DO NOT SCALE FROM DRAWING. DRAWING INDICATES DESIGN INTENT ONLY. REPORT ANY DISCREPANCIES TO CLIENT / VA LTD. NOT TO BE USED FOR CONSTRUCTION UNLESS STATED SO. TO BE READ IN CONJUNCTION WITH OTHER DRAWINGS OR SPECIFICATION WHERE PROVIDED.




0161 511 8479
vikas@architek.uk
916 Stockport Road, Levenshulme, Manchester, M19 3AB

No.	Description	Date
P1	Issue to Planning	08.12.2022
P2	Changes to planners concern	06.02.2023
P3	Rearward projection reduced	15.02.2023

PROJECT		ADDRESS		CLIENT	
Single storey side extension and part two/single storey rear extension		1196_22 Whitsbury Ave, Manchester M18 7NS		Mr Emmanuel Nwambu	
Manchester City Council	PURPOSE OF ISSUE Planning	SHEET Proposed Elevations	Date 16.11.2022	Project number 1196	Scale (@ A3) 1 : 100
			Drawn by VA	DRAWING NUMBER A104	REV P3
			Checked by VA		

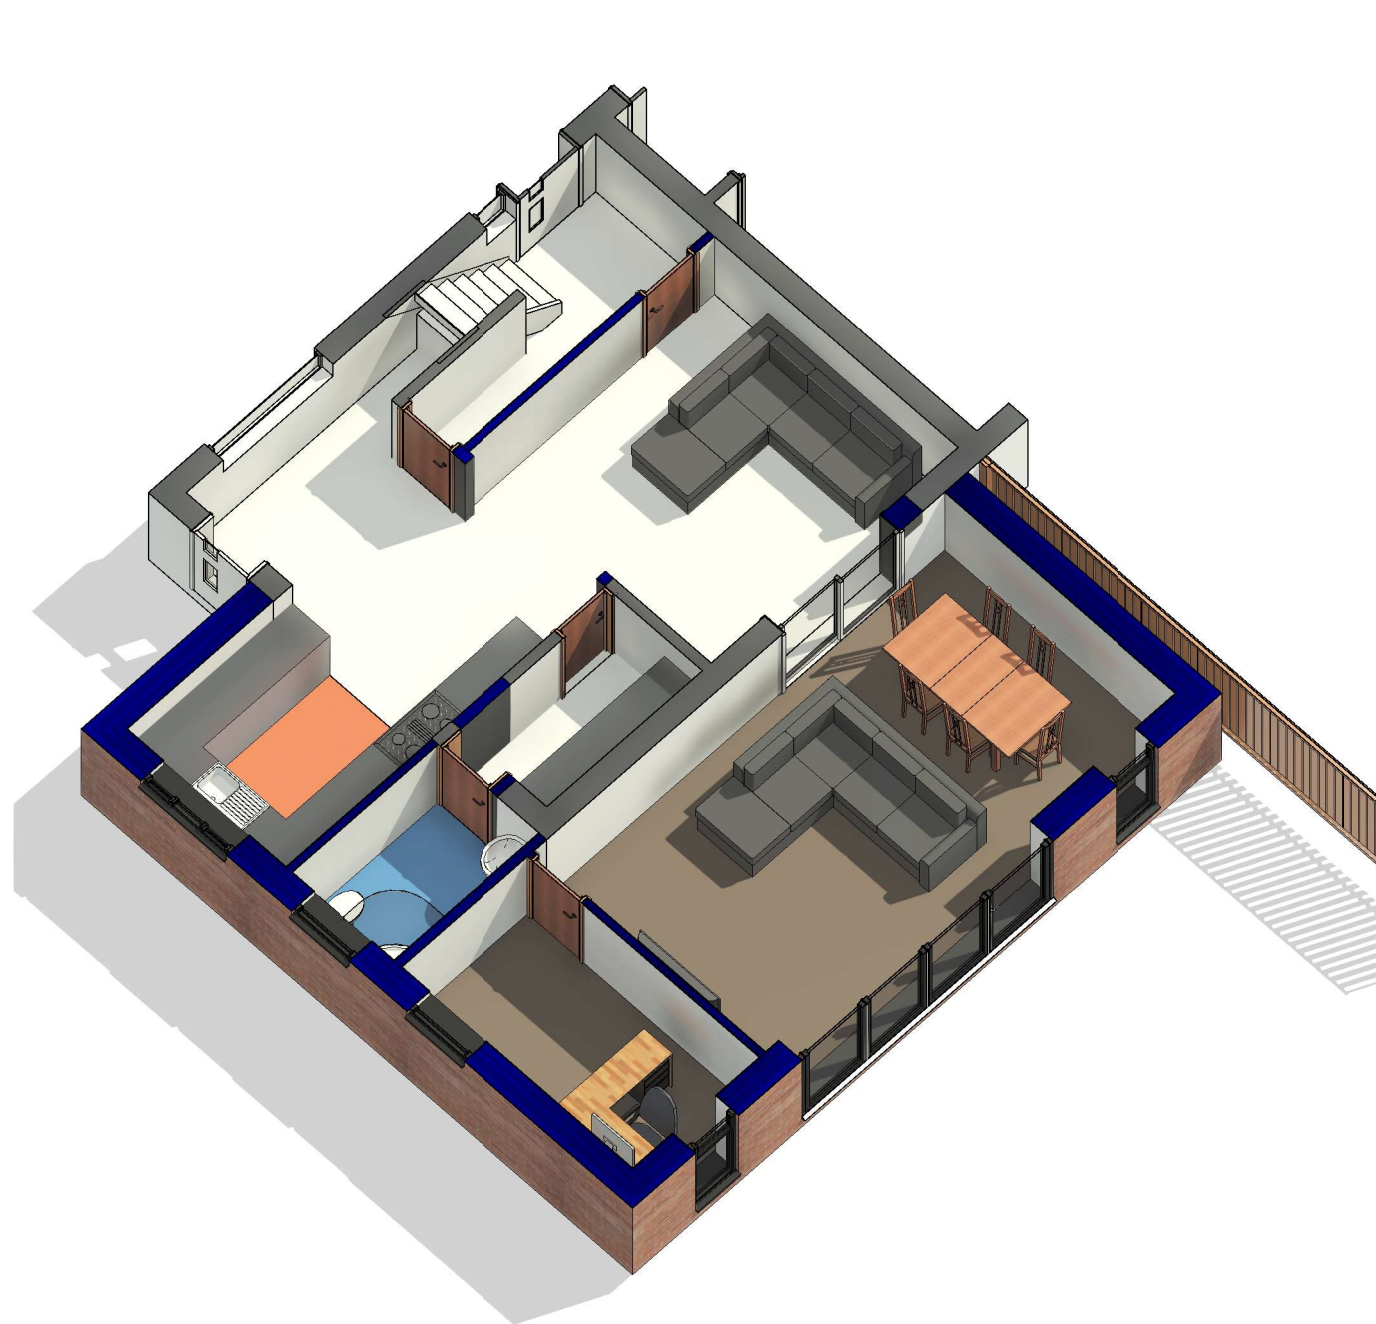

3D Ground Floor

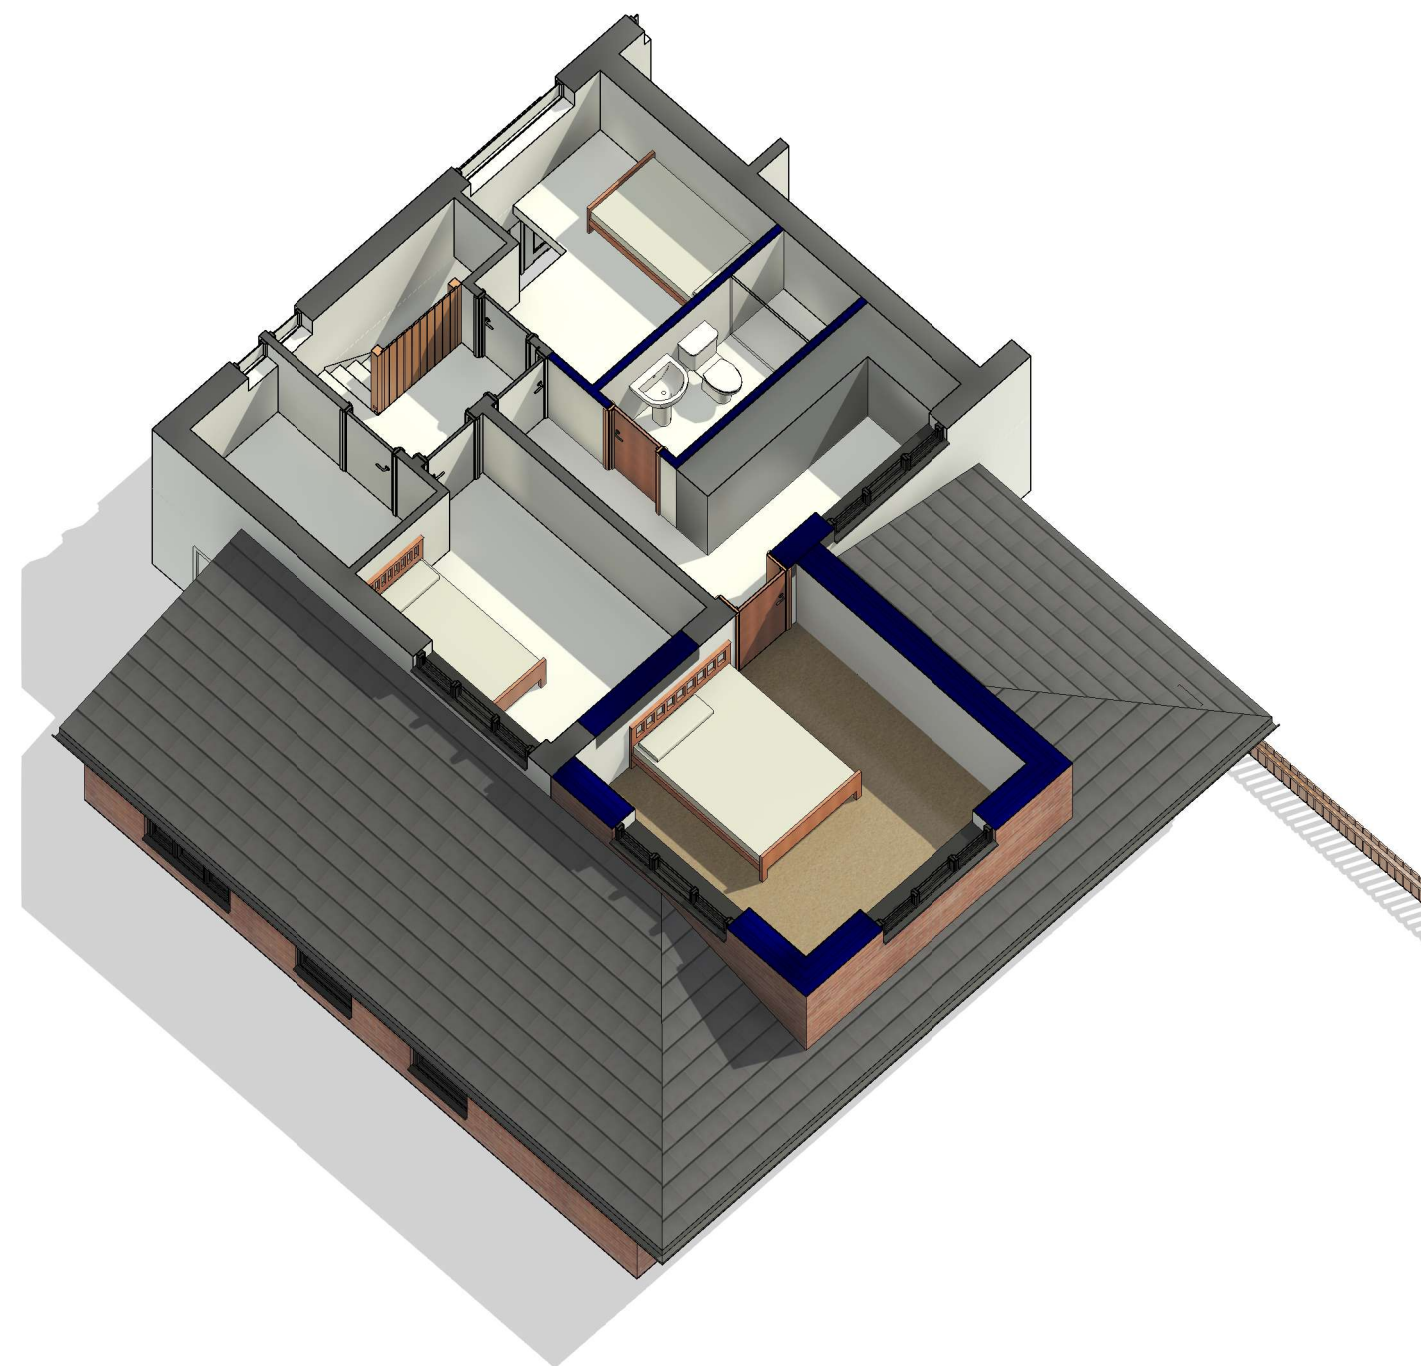

3D First Floor


COPYRIGHT © ALL RIGHTS RESERVED BY VIKAS ALYAS LTD. DO NOT SCALE FROM DRAWING. DRAWING INDICATES DESIGN INTENT ONLY. REPORT ANY DISCREPANCIES TO CLIENT / VA LTD. NOT TO BE USED FOR CONSTRUCTION UNLESS STATED SO. TO BE READ IN CONJUNCTION WITH OTHER DRAWINGS OR SPECIFICATION WHERE PROVIDED.

ARCHITEK
BUILDING DESIGN CONSULTANCY

0161 511 8479
vikas@architek.uk
916 Stockport Road, Levenshulme, Manchester, M19 3AB

No.	Description	Date
P1	Issue to Planning	08.12.2022
P2	Changes to planners concern	06.02.2023
P3	Rearward projection reduced	15.02.2023

PROJECT		ADDRESS	CLIENT				
Single storey side extension and part two/single storey rear extension		1196_22 Whitsbury Ave, Manchester M18 7NS	Mr Emmanuel Nwambu				
Manchester City Council	PURPOSE OF ISSUE Planning	SHEET	3D Floor Plans	Date 16.11.2022	Project number 1196	Scale (@ A3)	
				Drawn by VA	DRAWING NUMBER		REV
				Checked by VA	A105	P3	

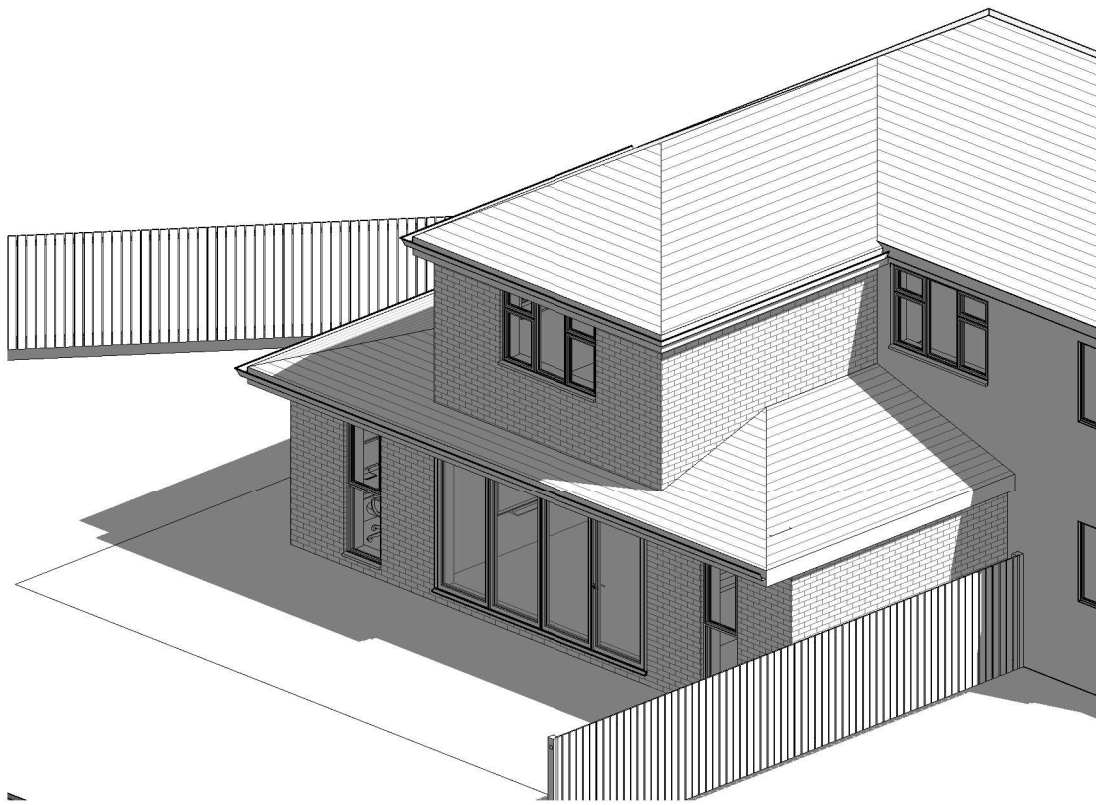

3D View 1

3D Impression 1



COPYRIGHT © ALL RIGHTS RESERVED BY VIKAS ALYAS LTD. DO NOT SCALE FROM DRAWING. DRAWING INDICATES DESIGN INTENT ONLY. REPORT ANY DISCREPANCIES TO CLIENT / VA LTD. NOT TO BE USED FOR CONSTRUCTION UNLESS STATED SO. TO BE READ IN CONJUNCTION WITH OTHER DRAWINGS OR SPECIFICATION WHERE PROVIDED.

ARCHITEK
BUILDING DESIGN CONSULTANCY

0161 511 8479
vikas@architek.uk
916 Stockport Road, Levenshulme, Manchester, M19 3AB

No.	Description	Date
P1	Issue to Planning	08.12.2022
P2	Changes to planners concern	06.02.2023
P3	Rearward projection reduced	15.02.2023

PROJECT Single storey side extension and part two/single storey rear extension		ADDRESS 1196_22 Whitsbury Ave, Manchester M18 7NS		CLIENT Mr Emmanuel Nwambu		
				Date 16.11.2022	Project number 1196	Scale (@ A3)
Manchester City Council	PURPOSE OF ISSUE Planning	SHEET 3D Impression 1	Drawn by VA		DRAWING NUMBER	REV
			Checked by VA	A106	P3	



3D View 2

3D Impression 2

COPYRIGHT © ALL RIGHTS RESERVED BY VIKAS ALYAS LTD. DO NOT SCALE FROM DRAWING. DRAWING INDICATES DESIGN INTENT ONLY. REPORT ANY DISCREPANCIES TO CLIENT / VA LTD. NOT TO BE USED FOR CONSTRUCTION UNLESS STATED SO. TO BE READ IN CONJUNCTION WITH OTHER DRAWINGS OR SPECIFICATION WHERE PROVIDED.

ARCHITEK

BUILDING DESIGN CONSULTANCY

0161 511 8479

vikas@architek.uk

916 Stockport Road, Levenshulme, Manchester, M19 3AB

No.	Description	Date
P1	Issue to Planning	08.12.2022
P2	Changes to planners concern	06.02.2023
P3	Rearward projection reduced	15.02.2023

PROJECT Single storey side extension and part two/single storey rear extension		ADDRESS 1196_22 Whitsbury Ave, Manchester M18 7NS	CLIENT Mr Emmanuel Nwambu		
			Date 16.11.2022	Project number 1196	Scale (@ A3)
Manchester City Council	PURPOSE OF ISSUE Planning	SHEET 3D Impression 2	Drawn by VA	DRAWING NUMBER A107	REV
			Checked by VA		P3