


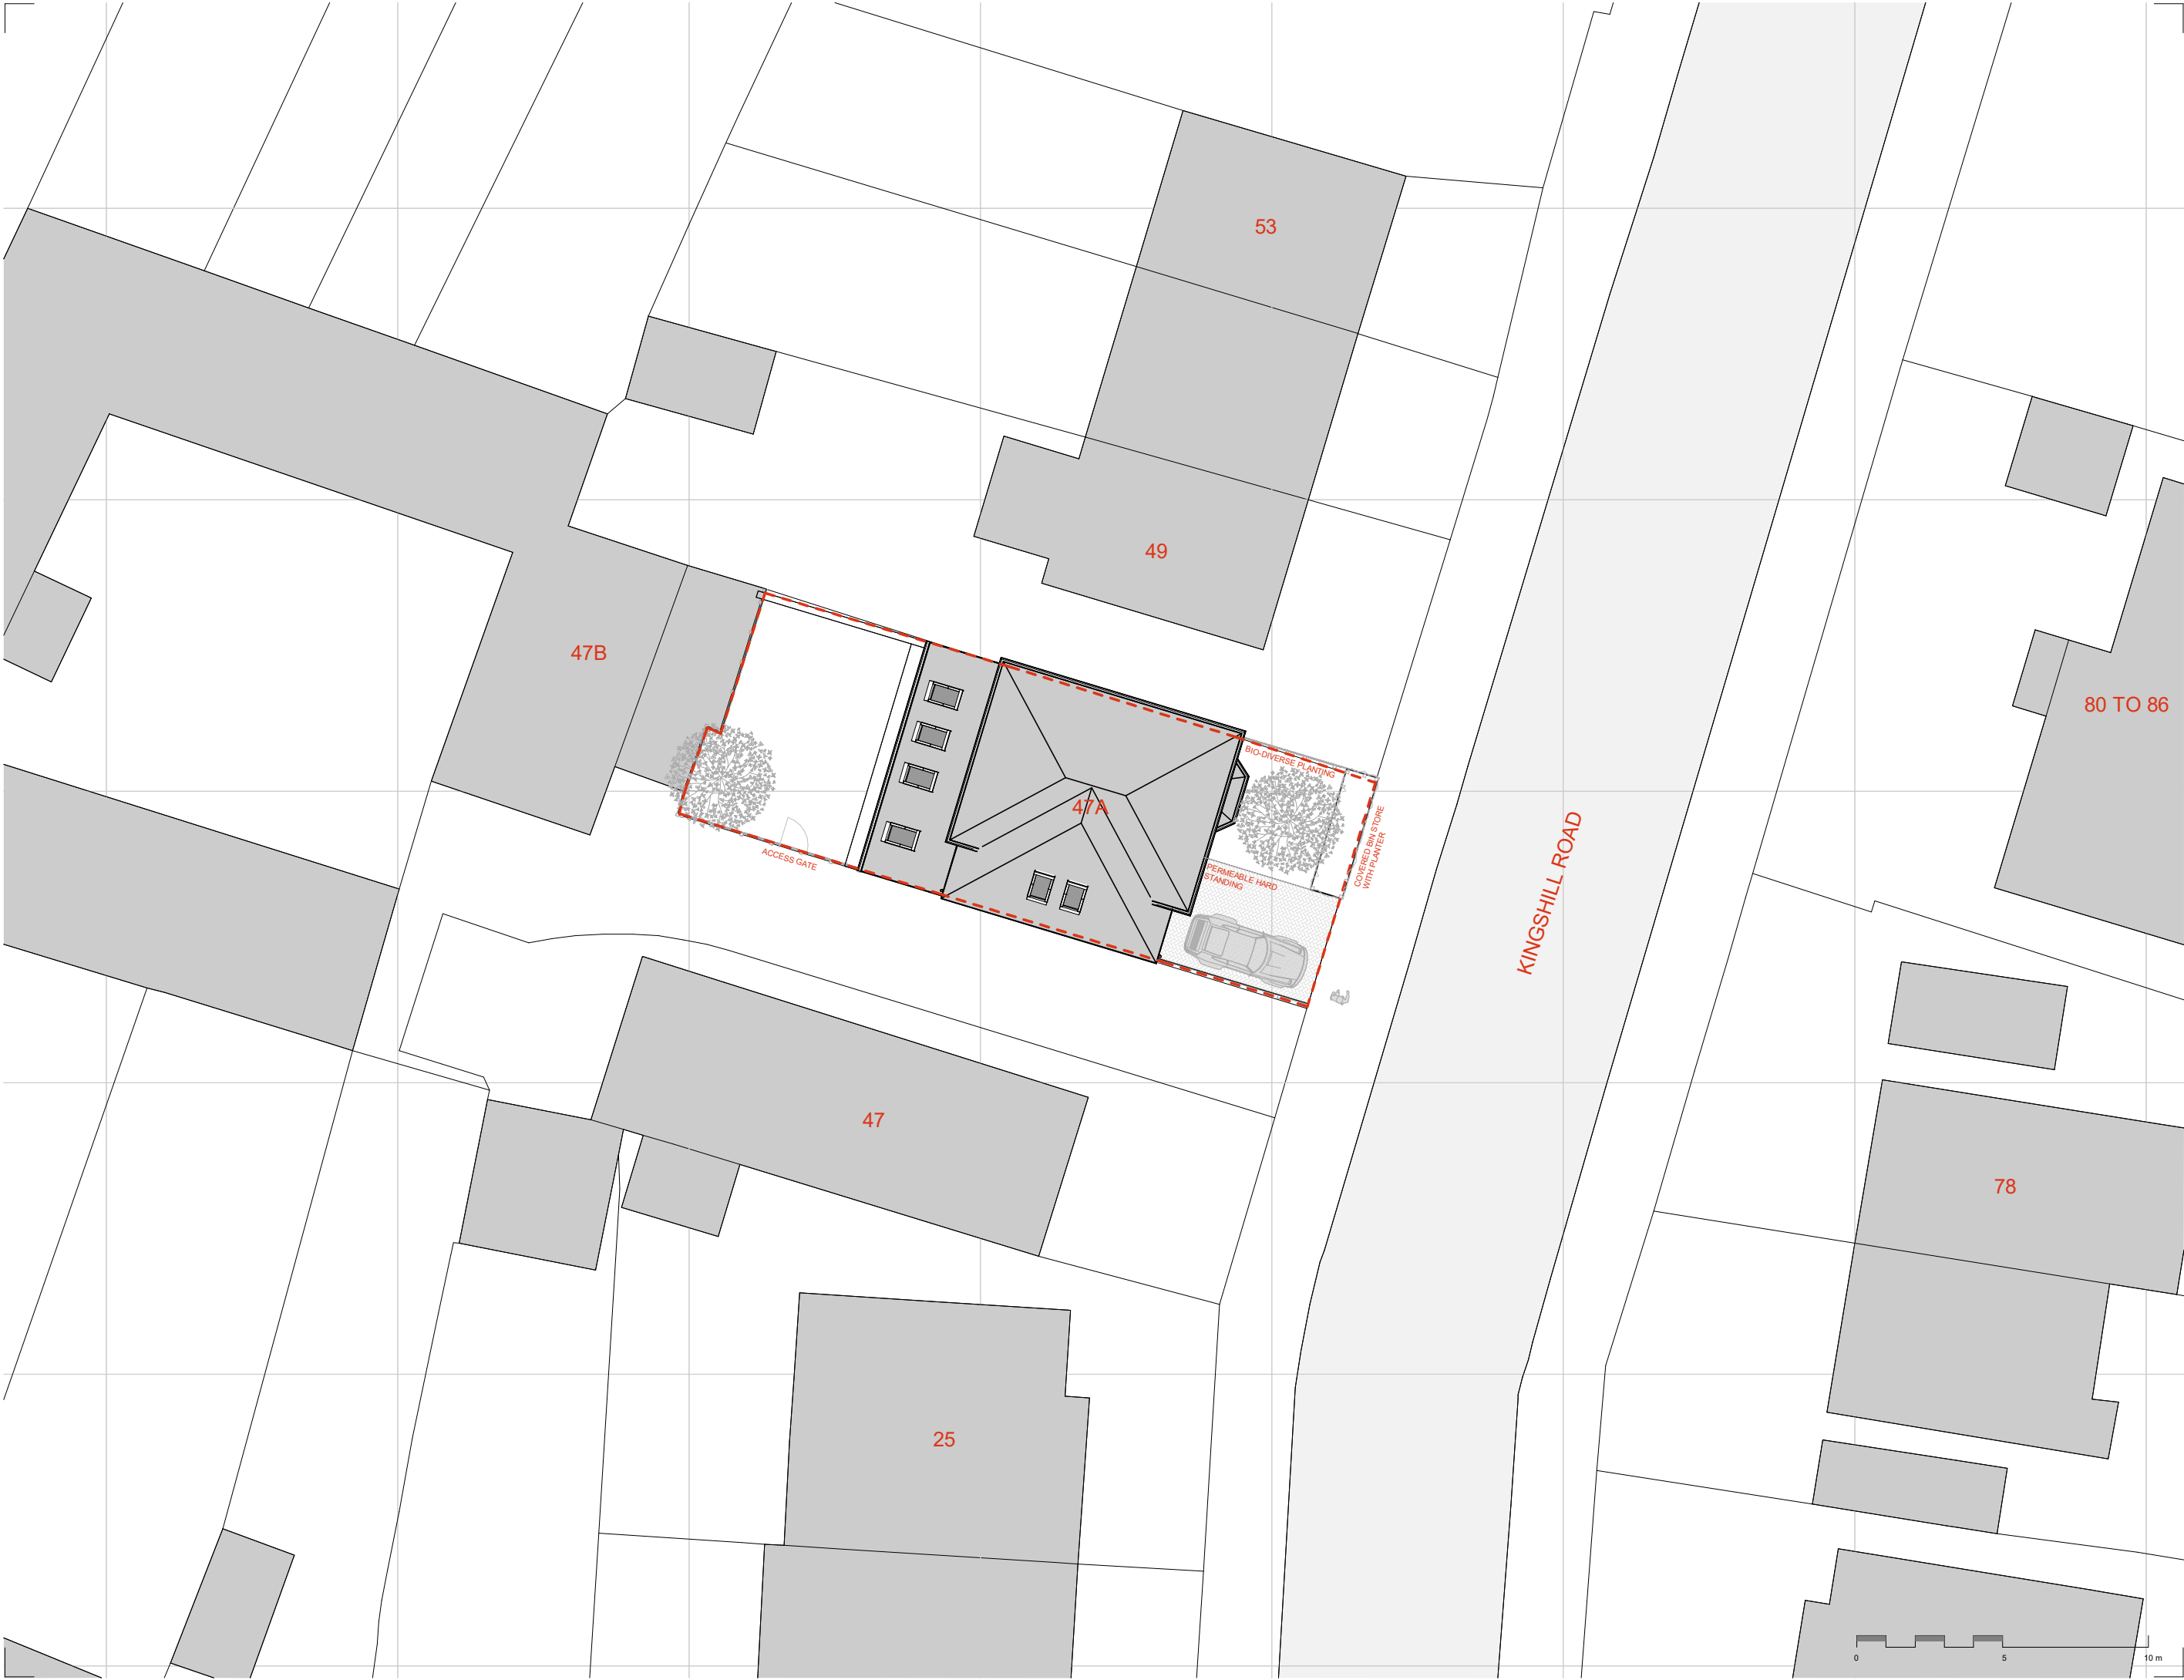

Project: 22003

Revision:		Description	By
No	Date		

Concept Design

Notes:

North



Scale 1:200

SITE PLAN
PROPOSED

Drawing N° 22003-RFA-00-00-DR-

A-0906

Sheet Size A3