




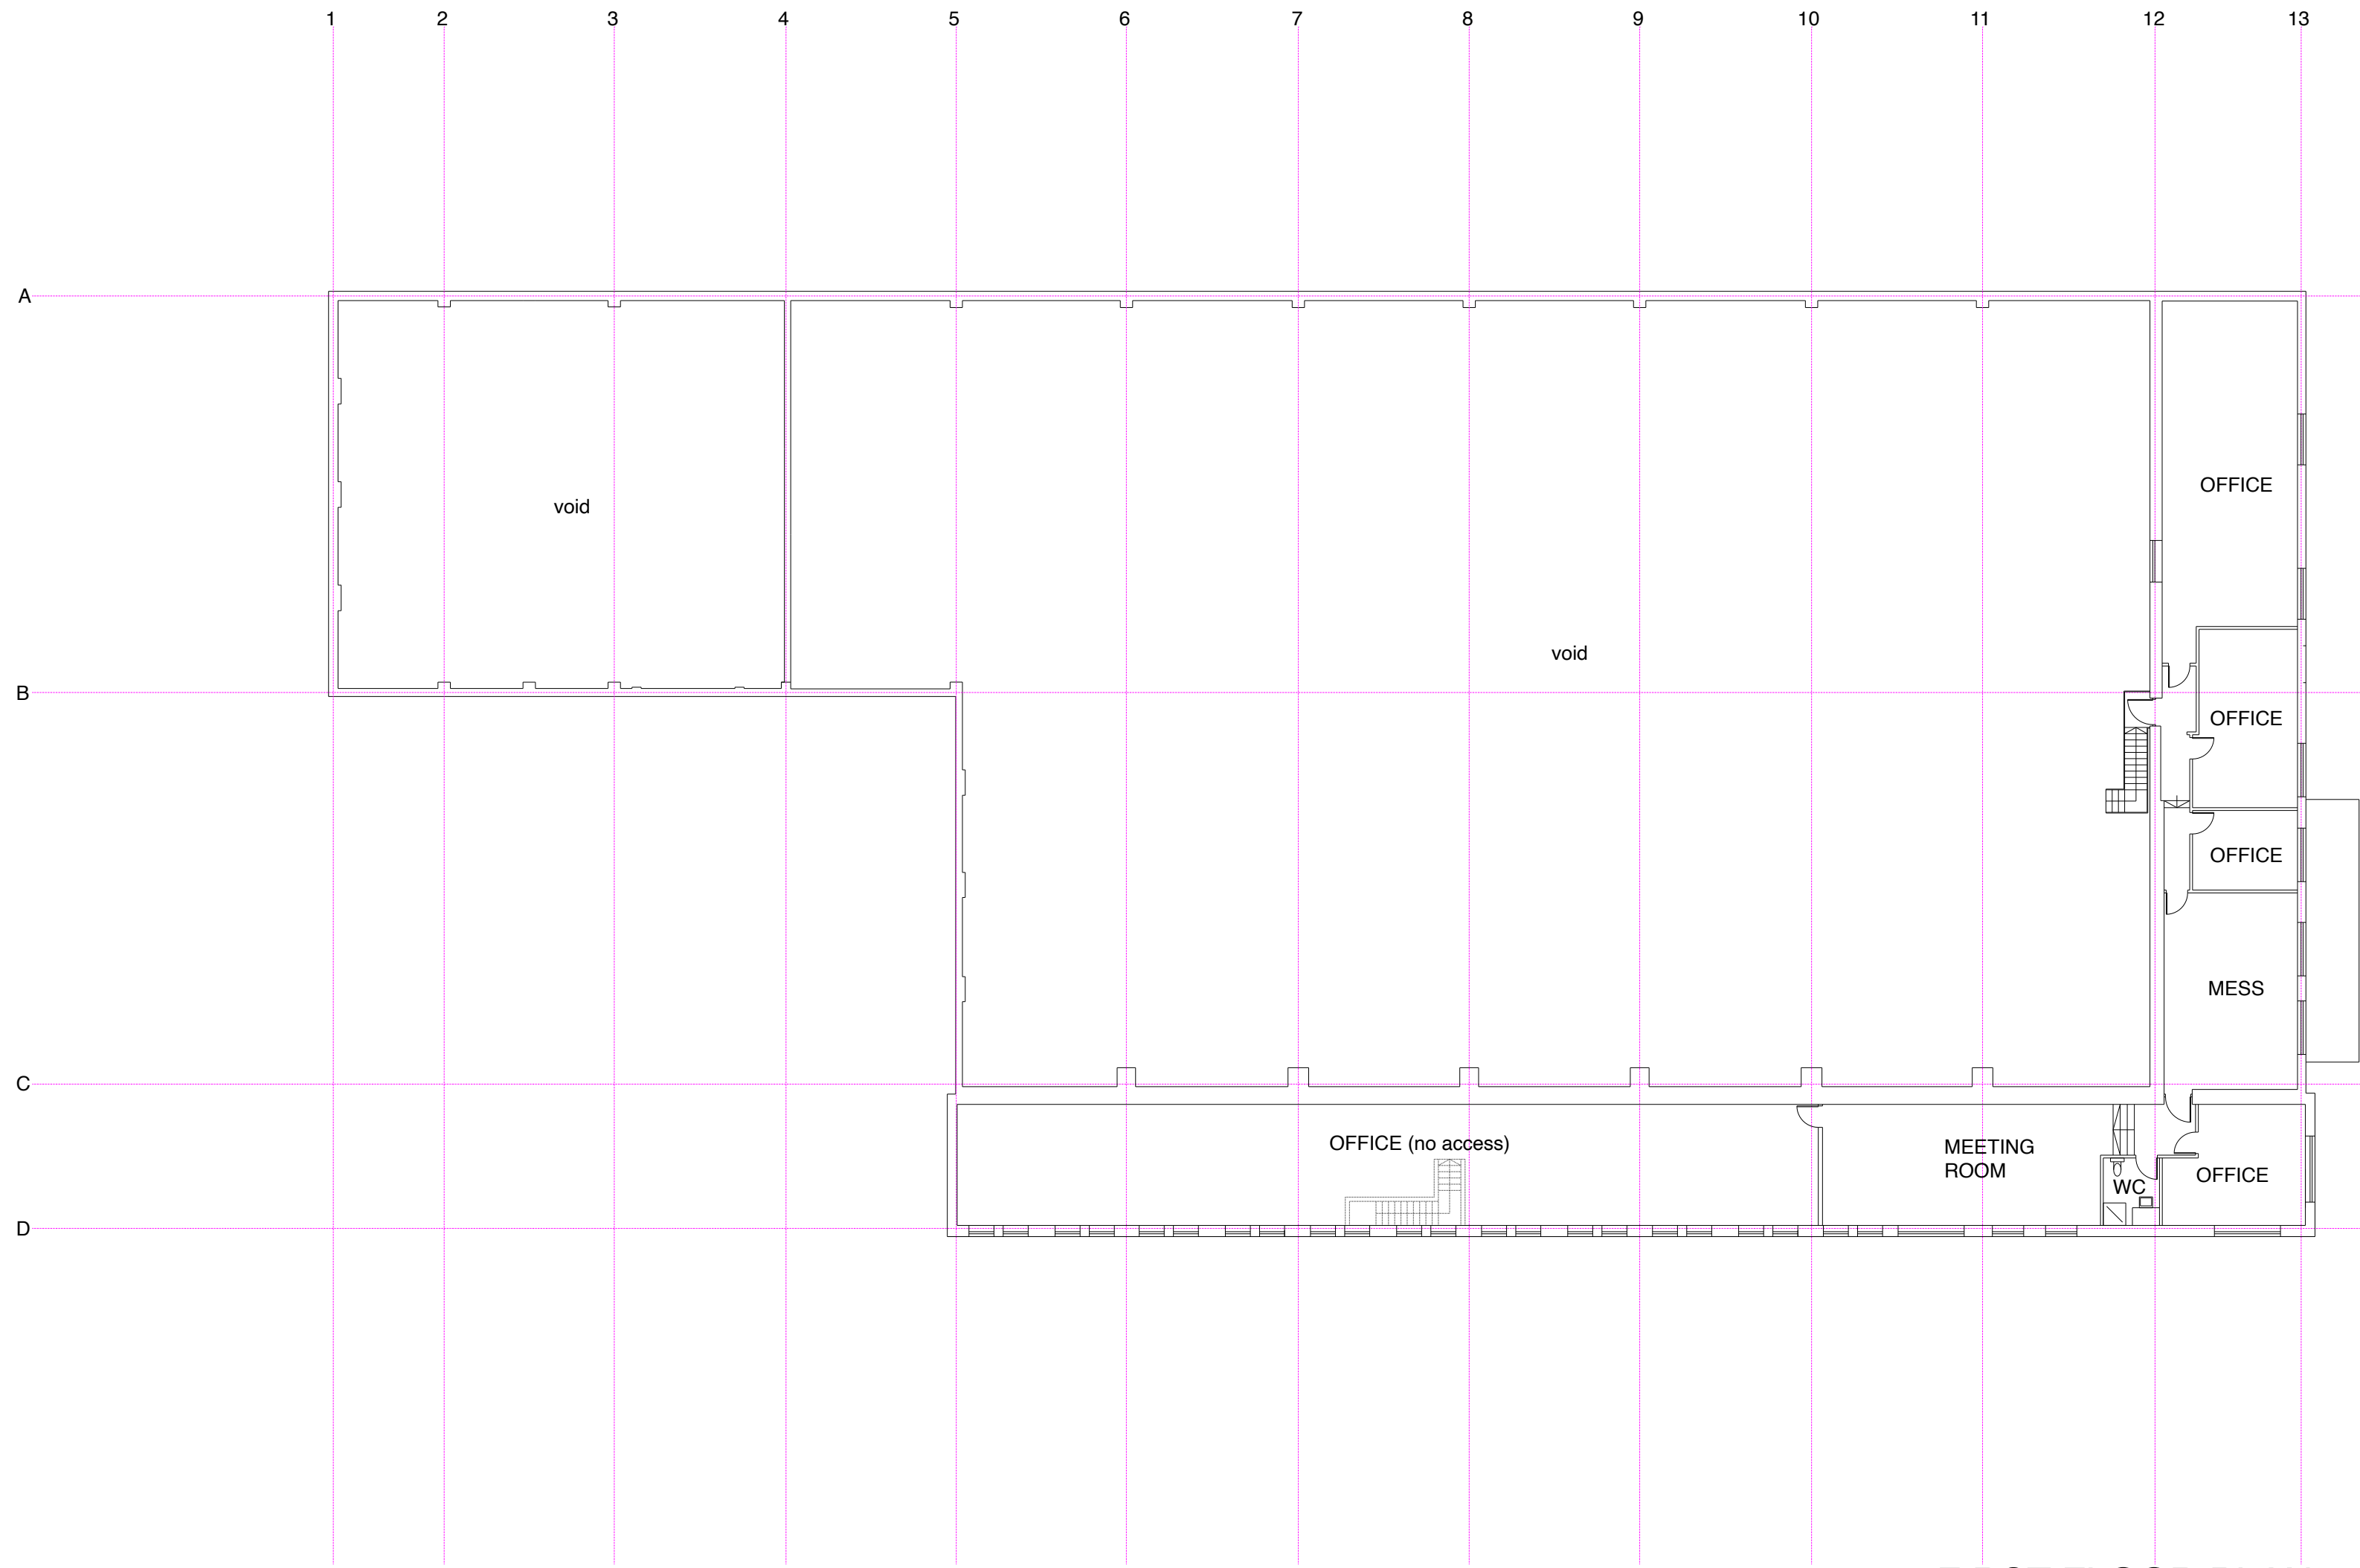

FIRST FLOOR PLAN

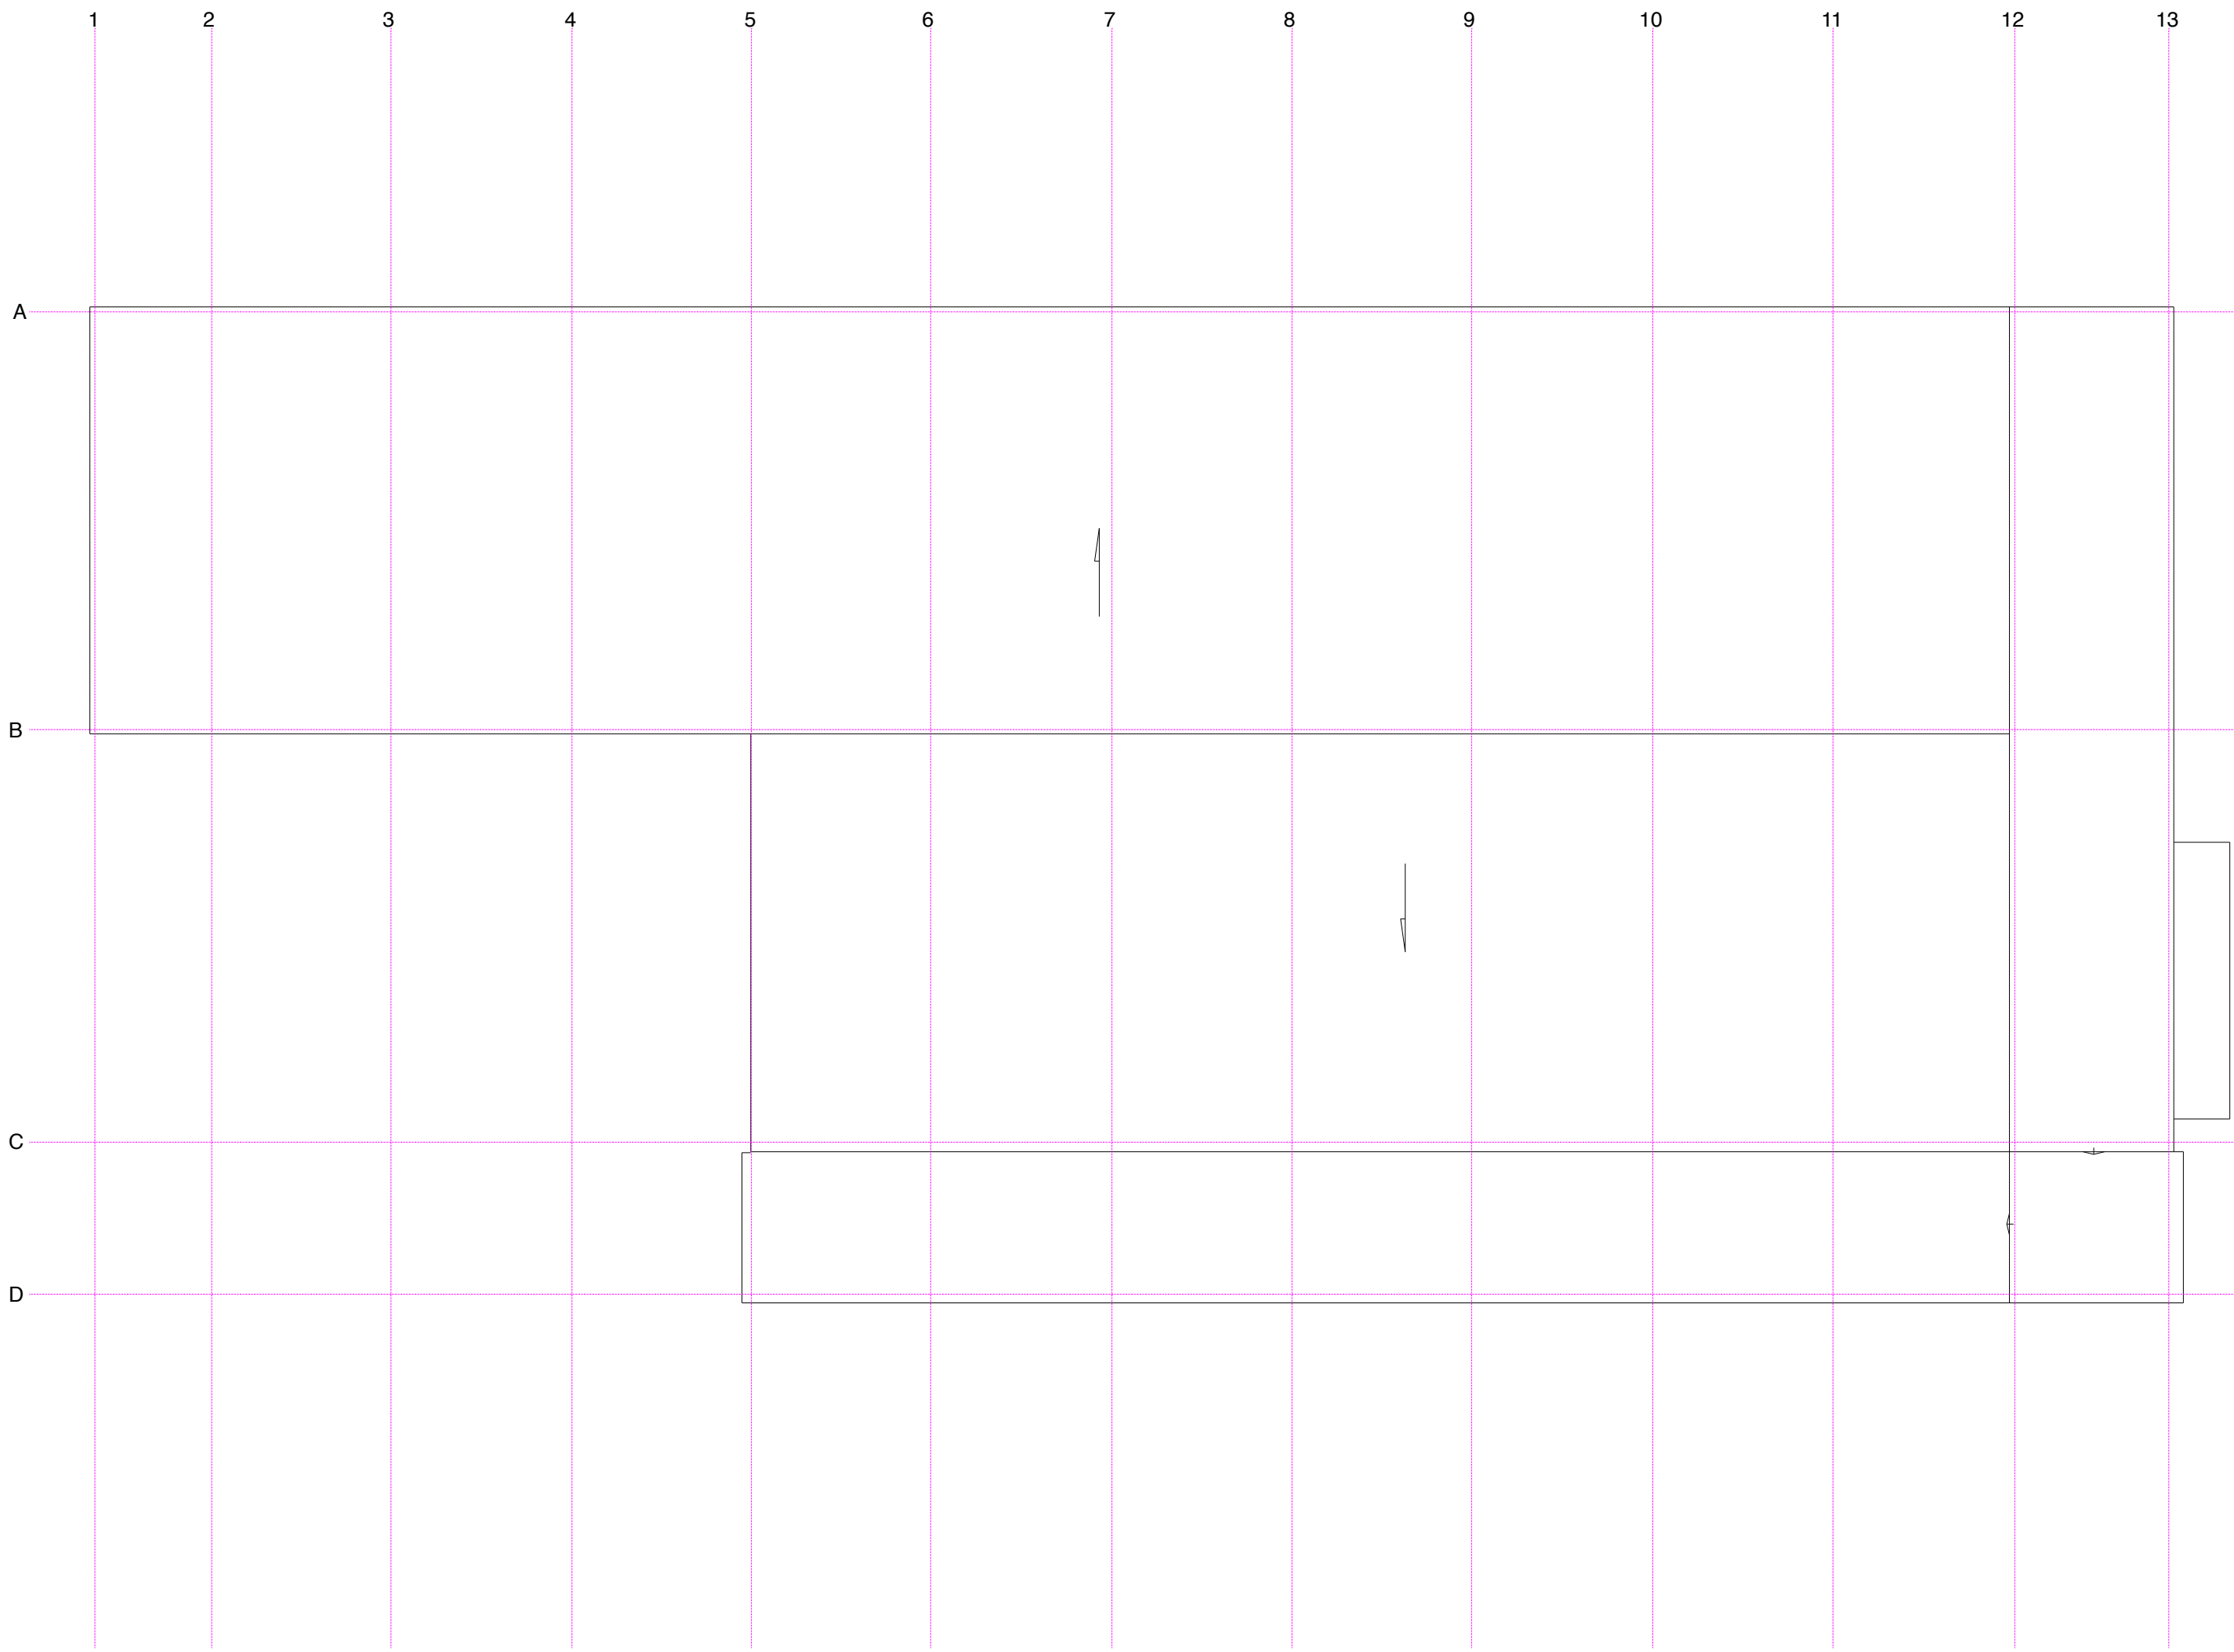

ROOF PLAN

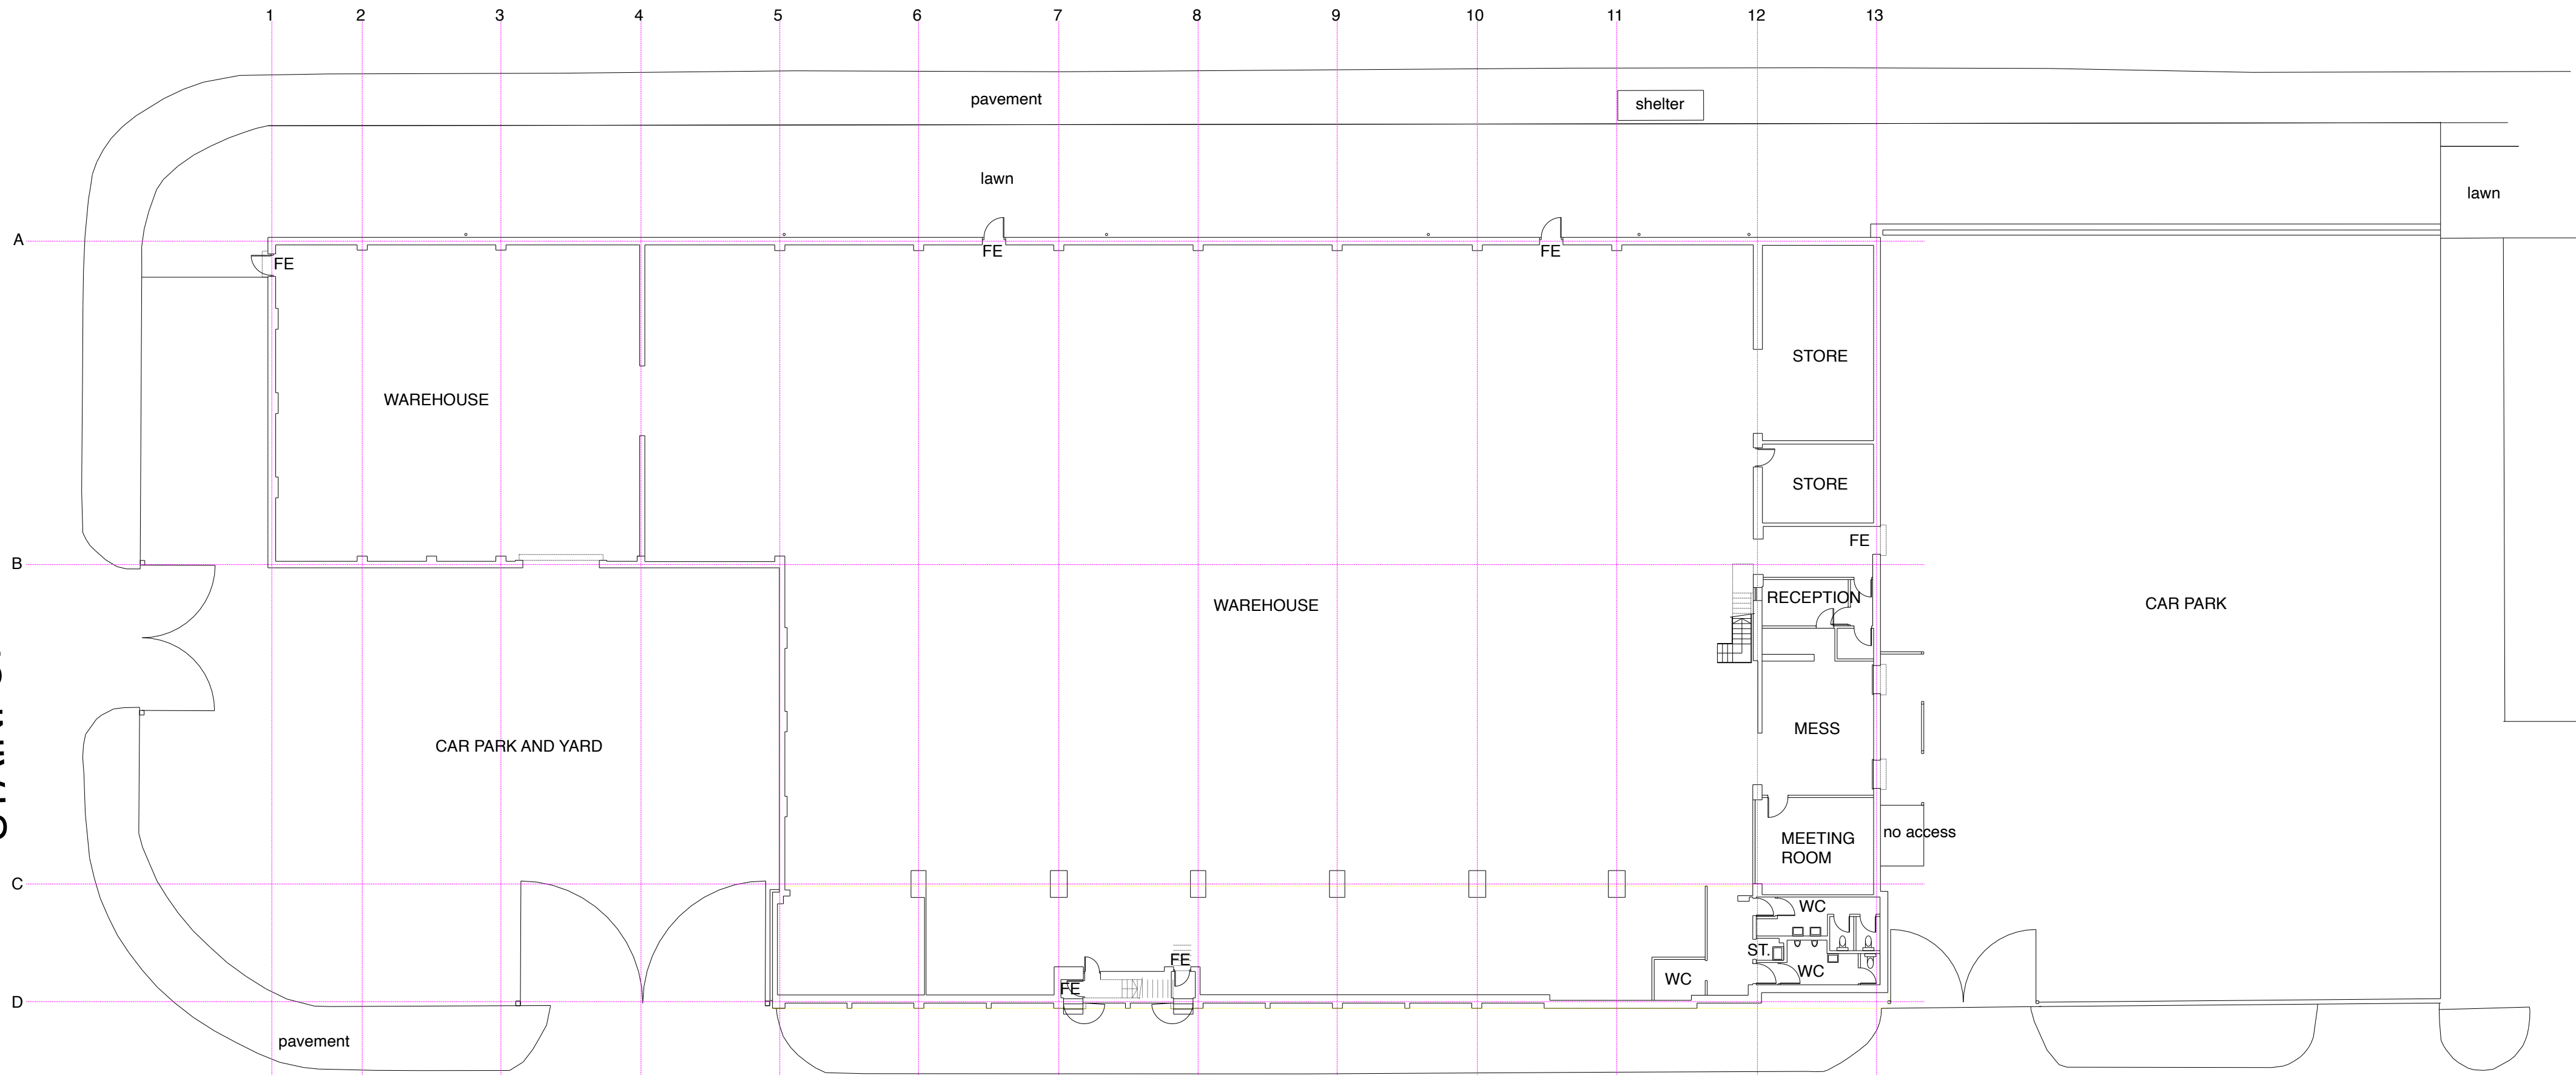

KAY STREET

GROUND FLOOR PLAN



LEE ARCHITECTS LTD Leepark House 449 Chester Road Manchester M16 9HA T 0161 873 7788 M 07710 539748 E info@leearchitects.co.uk copyright reserved	
CLIENT	Kabinet
PROJECT	22-26 Kay Street Manchester M11 2DU
DRAWING	Existing Floor Plans
DRAWING NUMBER	L689 / 03
DATE	20-12-22
SCALE	1:100@A1

