



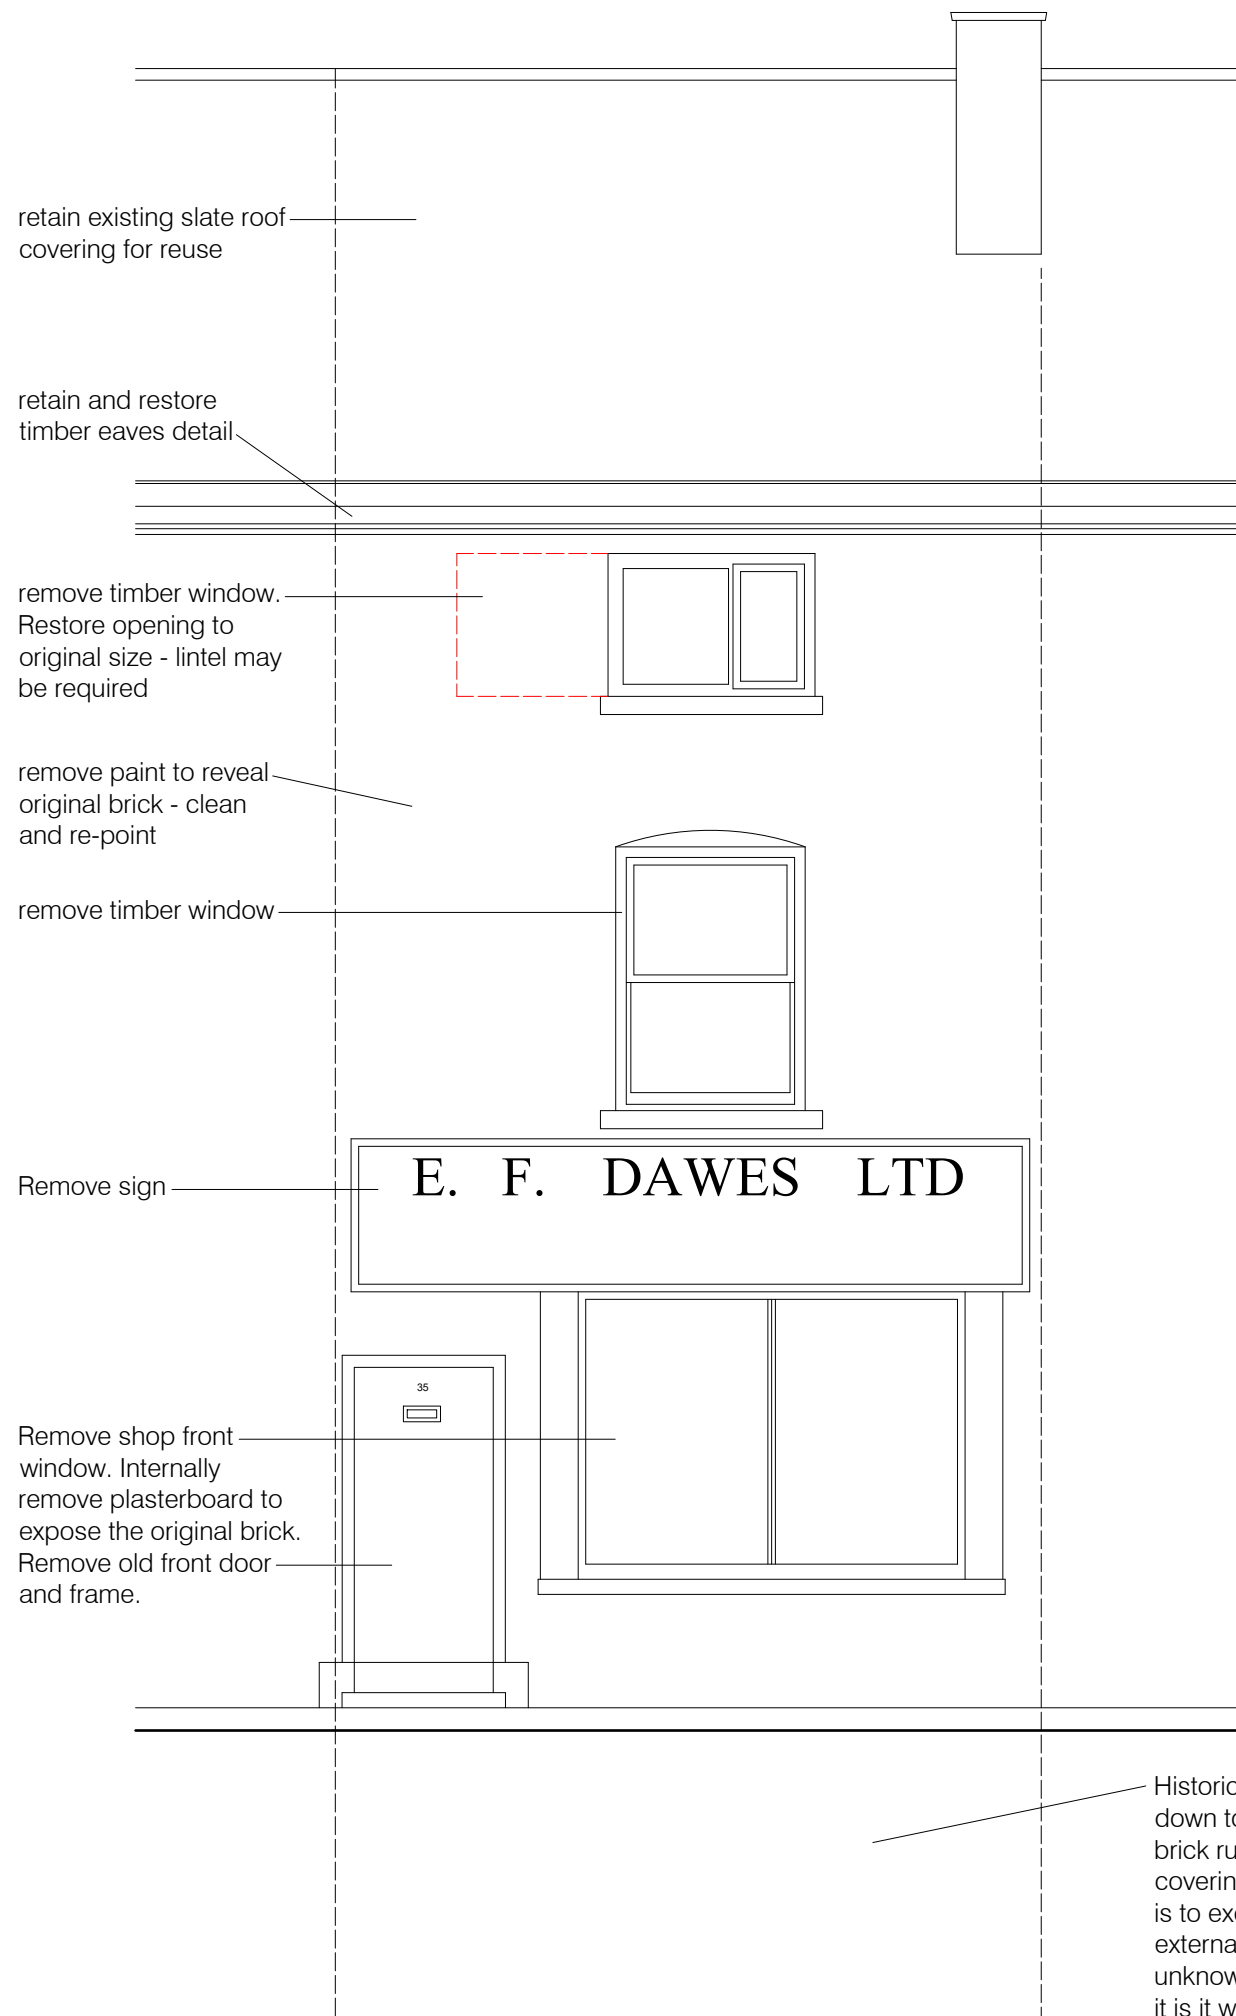

Front Elevation 1:50

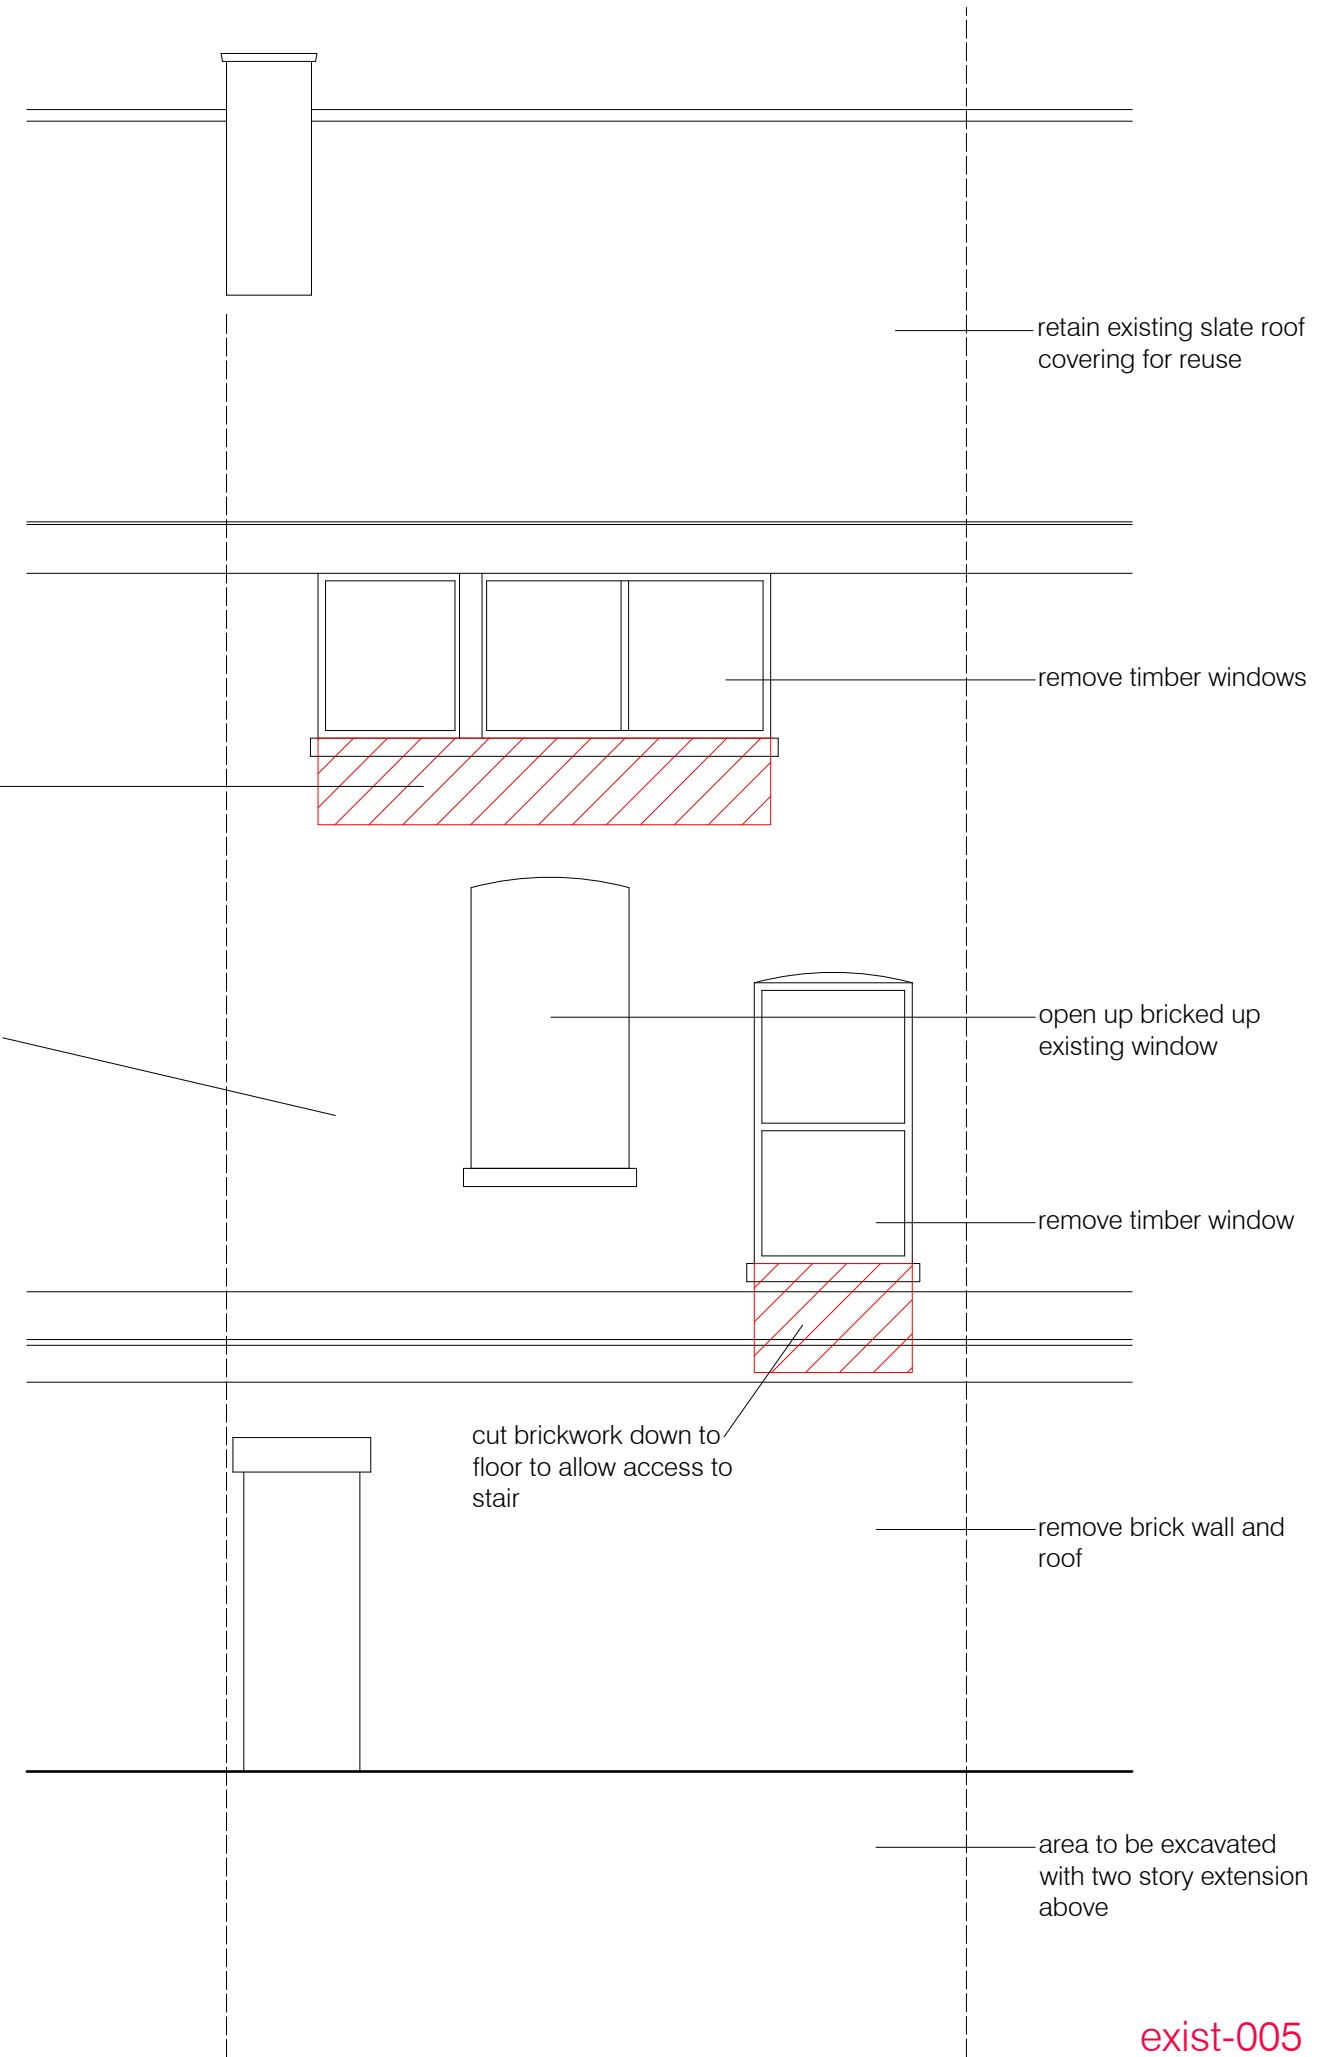

Rear Elevation 1:50

exist-005

35 Liverpool Road
Existing Elevations
Scale 1:50 @ A3
12 July 21