


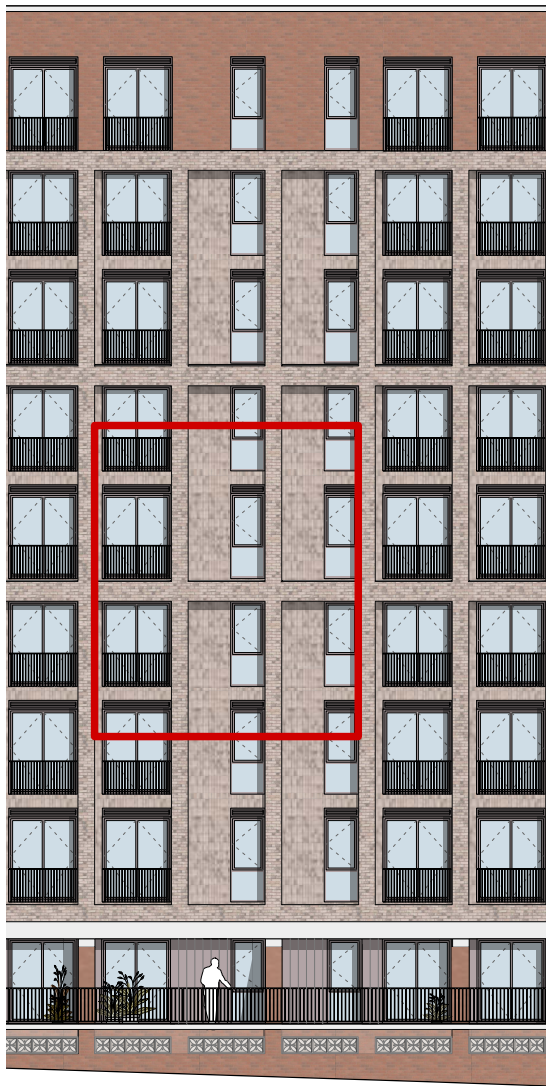


PIGEON ST KEY ELEVATION

1:200 @ A3



PROPOSED NON BALCONY PIGEON STREET BAY STUDY

1:50 @ A3

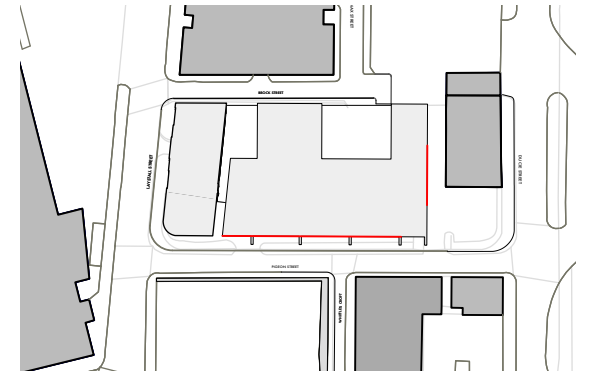

KEY SITE PLAN



- ① BRICK TO FORM EXPRESSED GRID IN STRETCHER BOND.
- ② RECESSED STACK BONDED BRICK
- ③ PPC ALUMINIUM JULIET BALCONY
- ④ PRE-CAST BEAM
- ⑤ SINGLE WINDOW TO FLATS
- ⑥ PRE-CAST STONE CILLS AT BASE OF EXPRESSED GRID
- ⑦ DOUBLE WINDOW UNIT TO FLAT

OMIArchitects

PROJECT Laystall St
DATE FEB' 21
SCALE 1:50
DWG No. 1383 / L 0123

PROPOSED PIGEON ST BAY STUDY - SINGLE WINDOW
DUCIE, PIGEON