


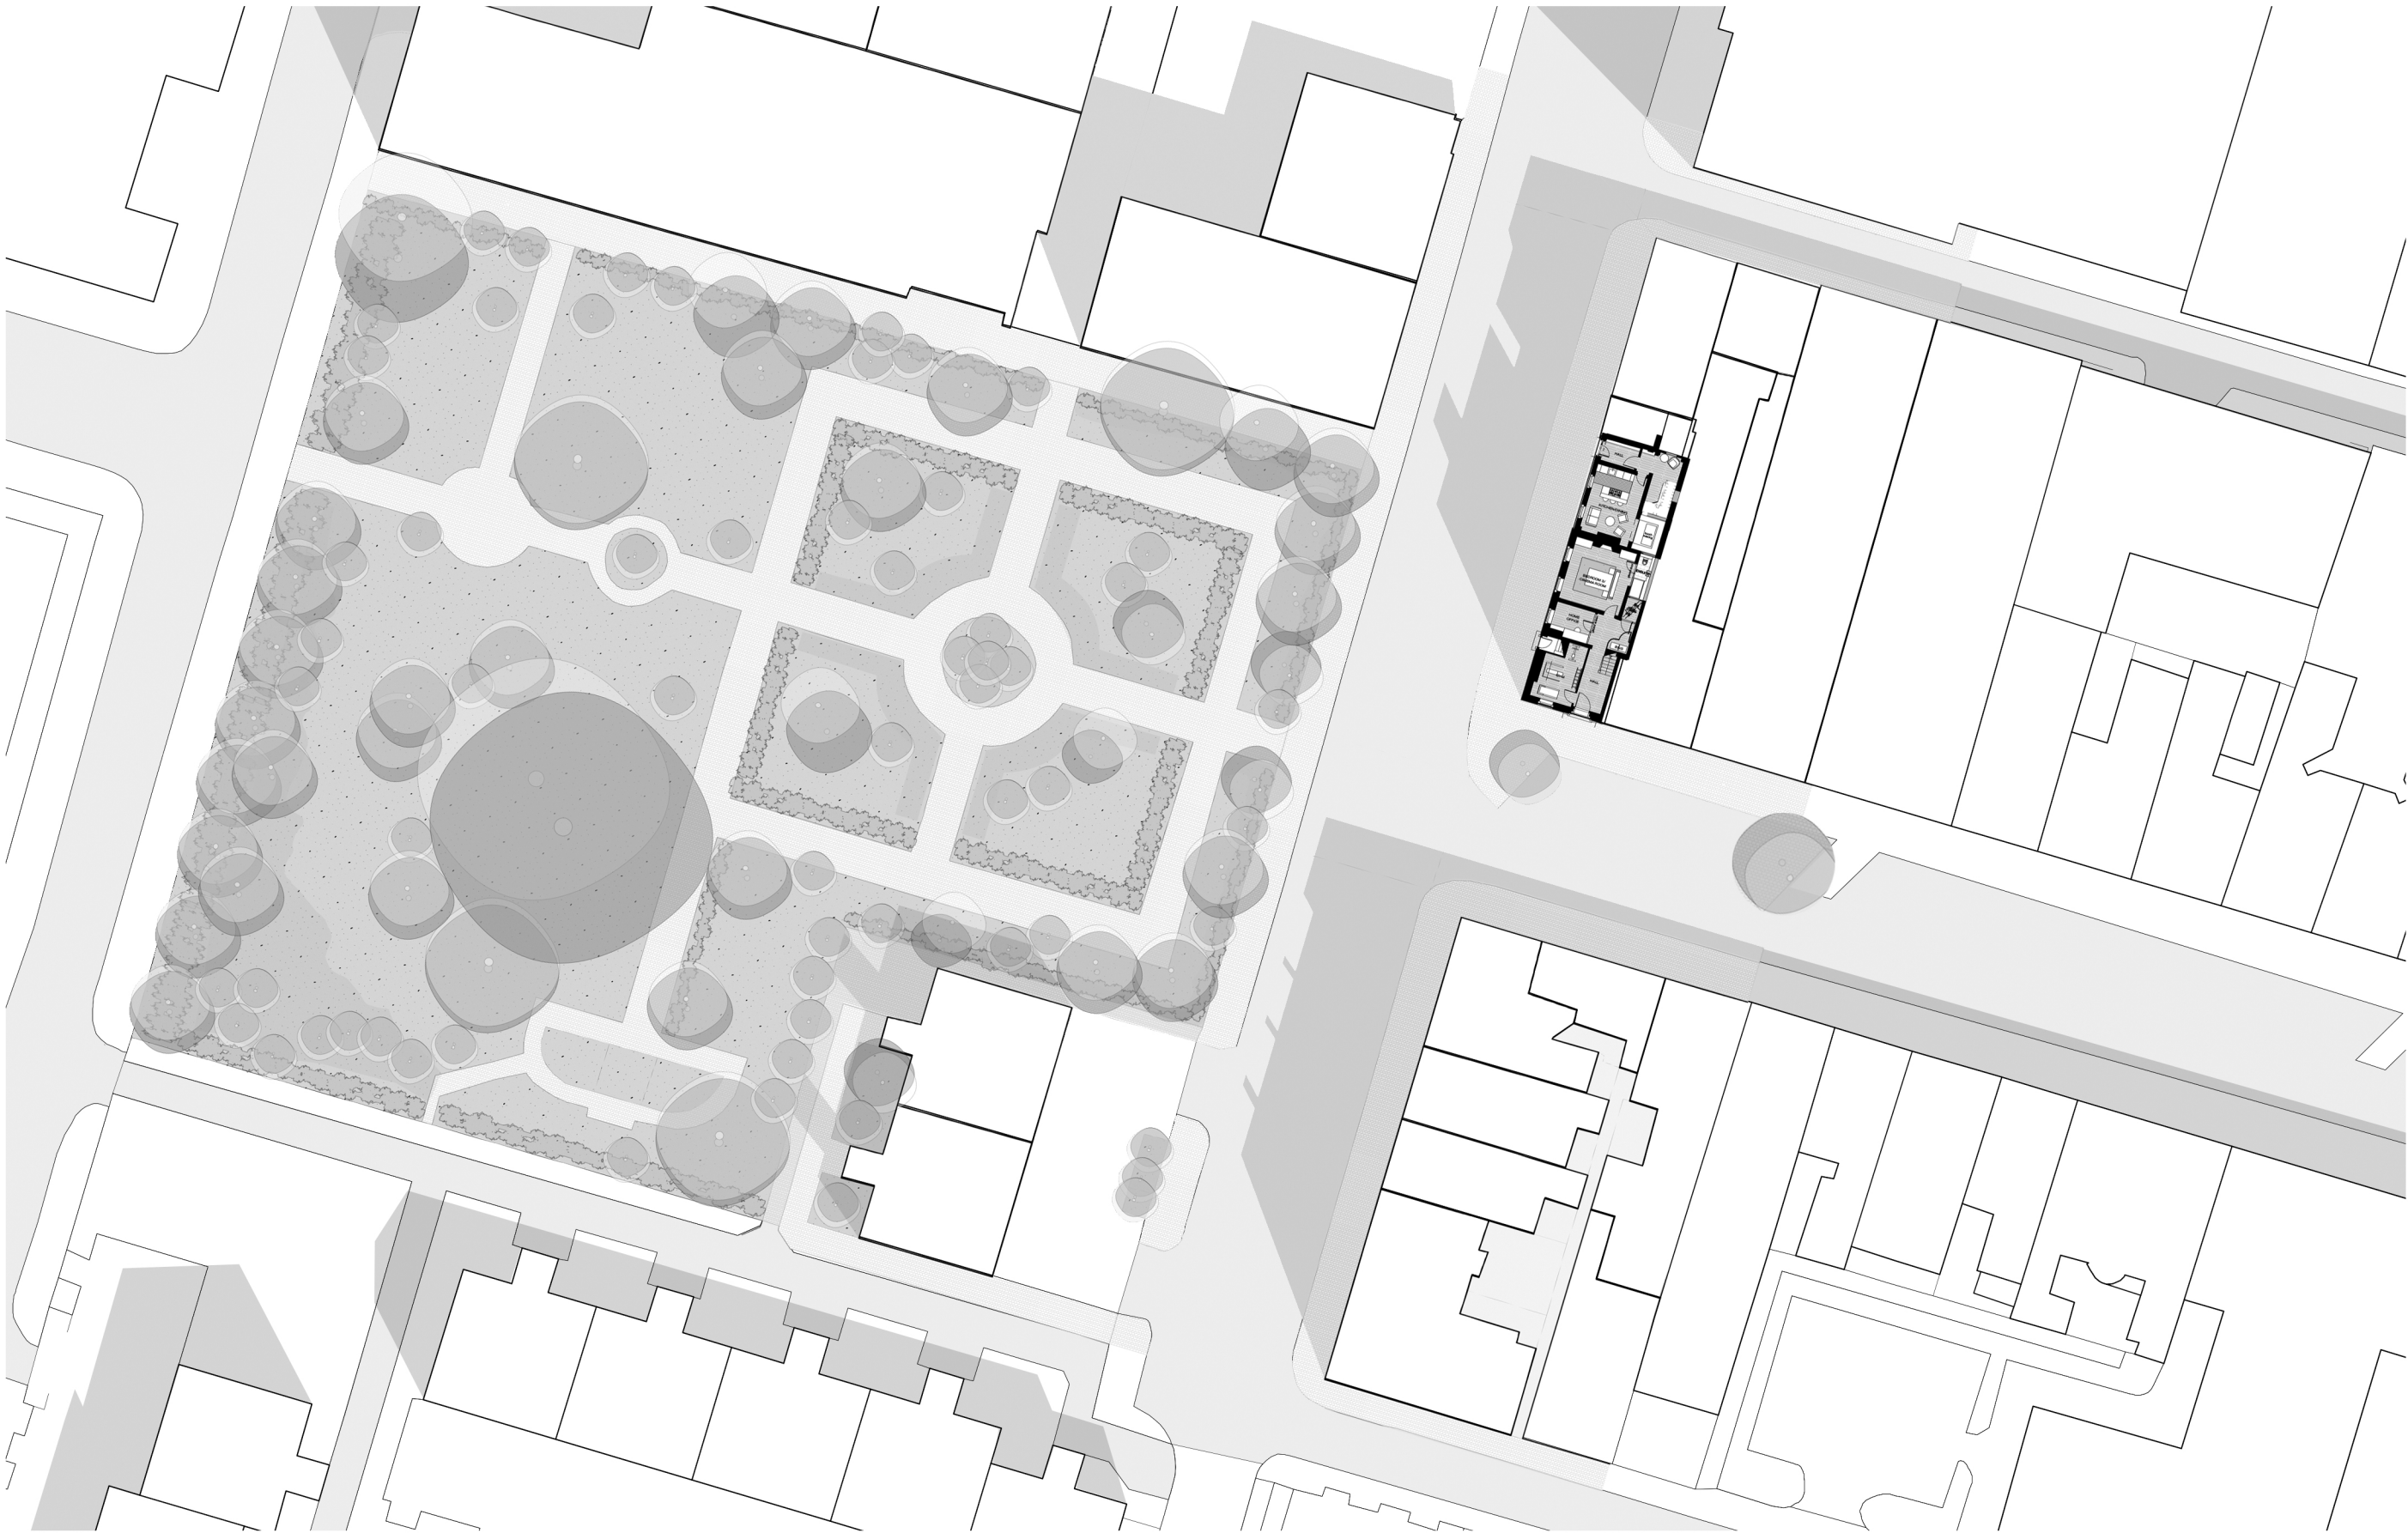

PROPOSED SITE PLAN
1:500 @ A3
28 St John Street



© Copyright Ollier Smurthwaite Architects

 DENOTES NEW WALLS

PLANNING

REVISION	DATE	DESCRIPTION

CLIENT: LEASING OPTIONS LTD	
PROJECT: PROPOSED RESIDENTIAL DEVELOPMENT	
ADDRESS: 28 ST JOHN STREET	
DRAWING TITLE: PROPOSED SITE PLAN	
SCALE: 1:500 @A3	DATE: NOVEMBER 2022
DRAWING NO: A665_P_201	

OLLIER SMURTHWAITE ARCHITECTS

40 King Street, Manchester, M2 6BA
T 0161 883 0838
F 0161 883 0839
E mail@olliersmurthwaite.com