




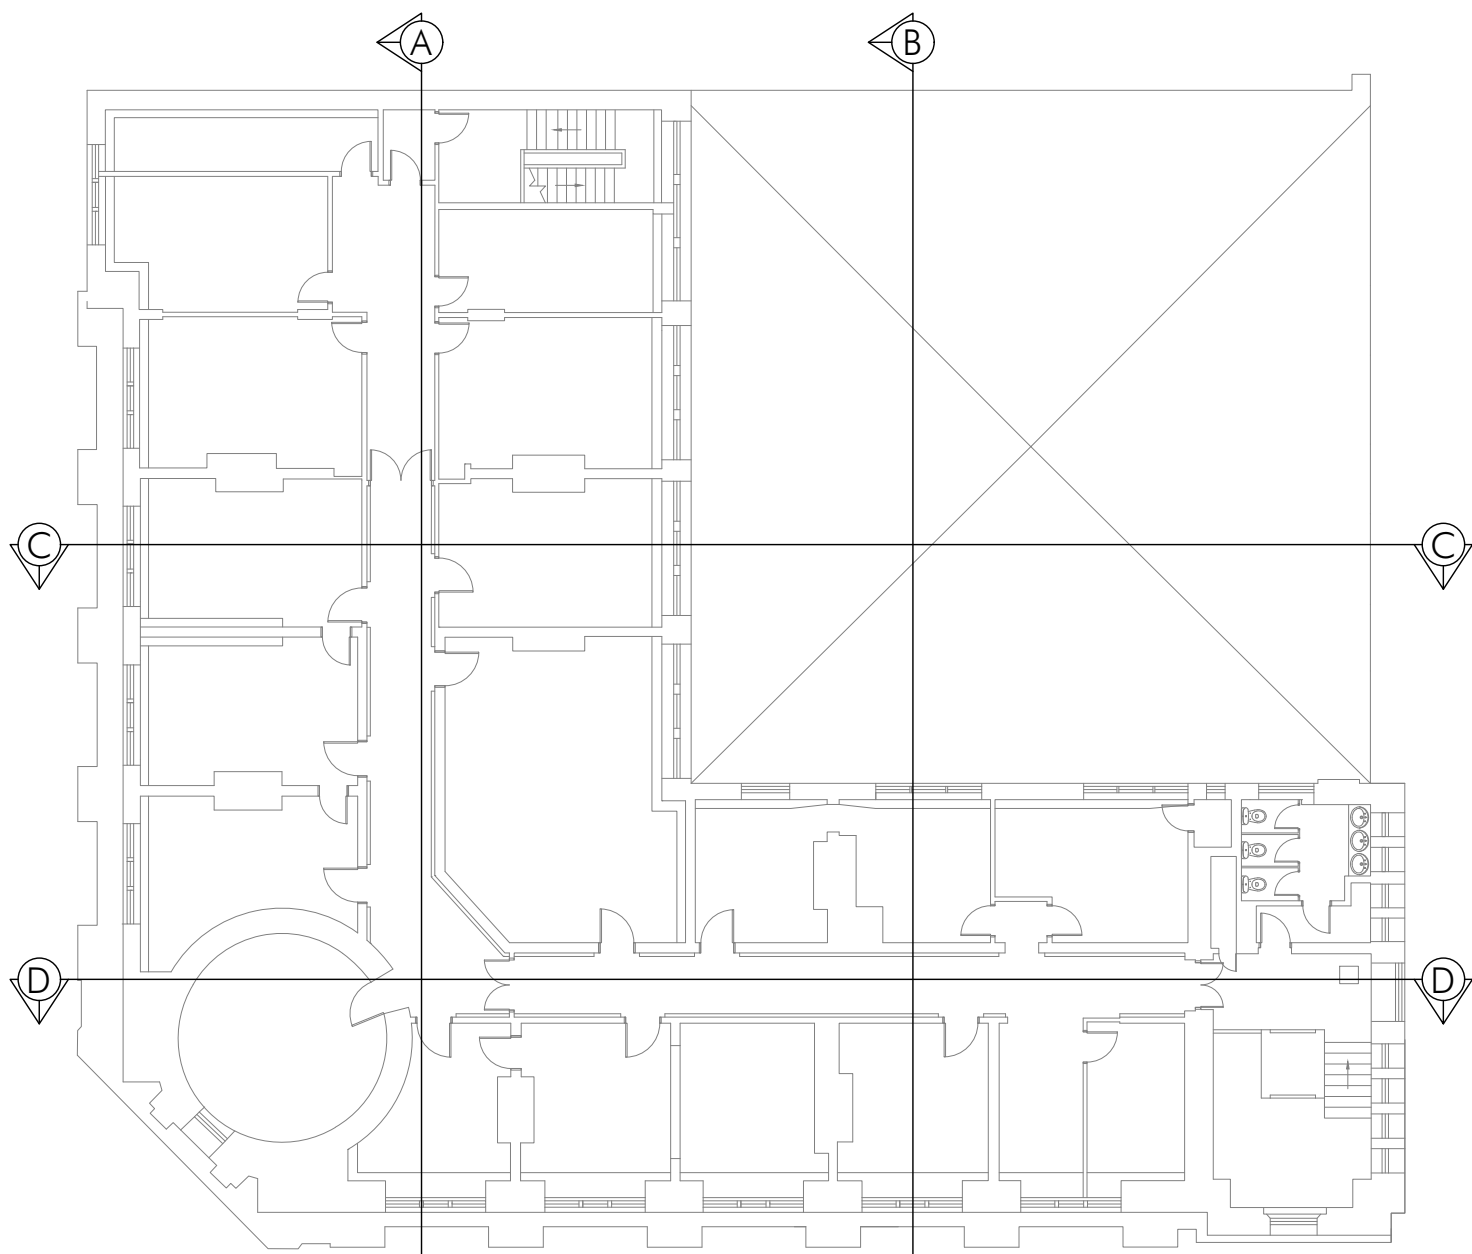


EXISTING FOURTH FLOOR PLAN

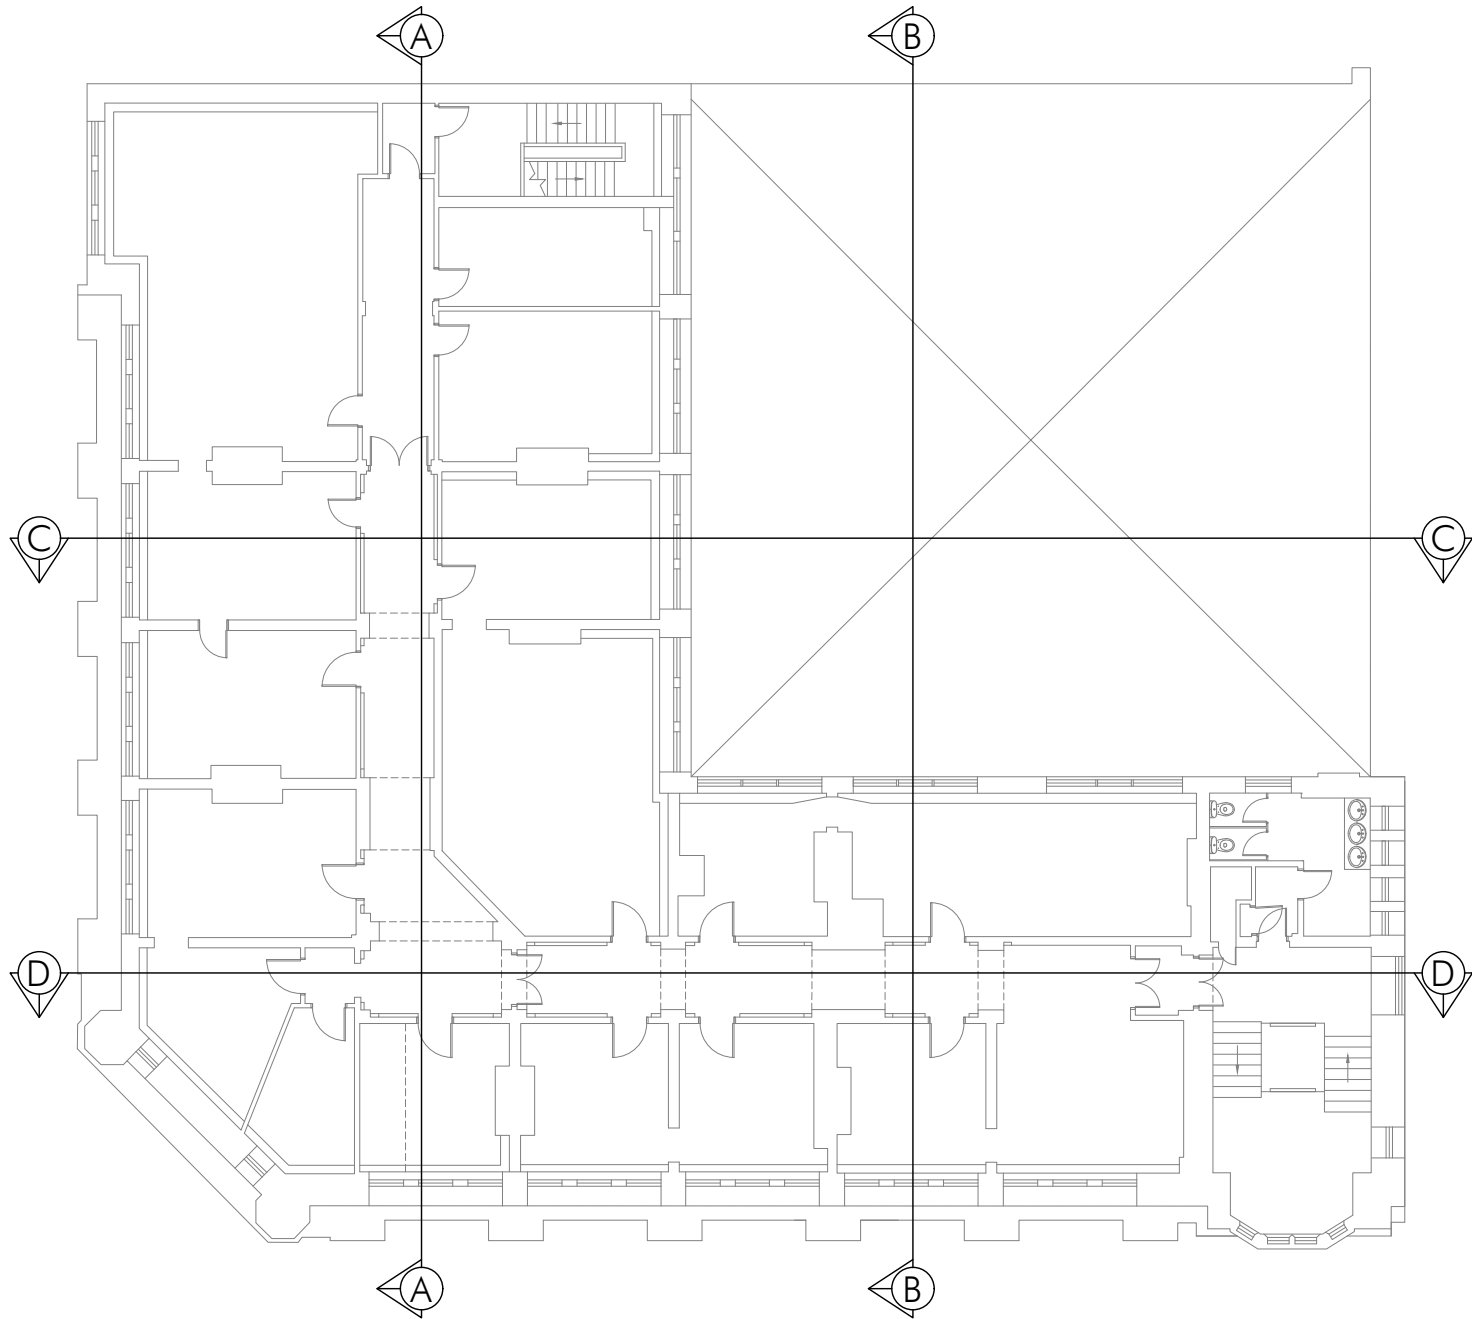


EXISTING THIRD FLOOR PLAN

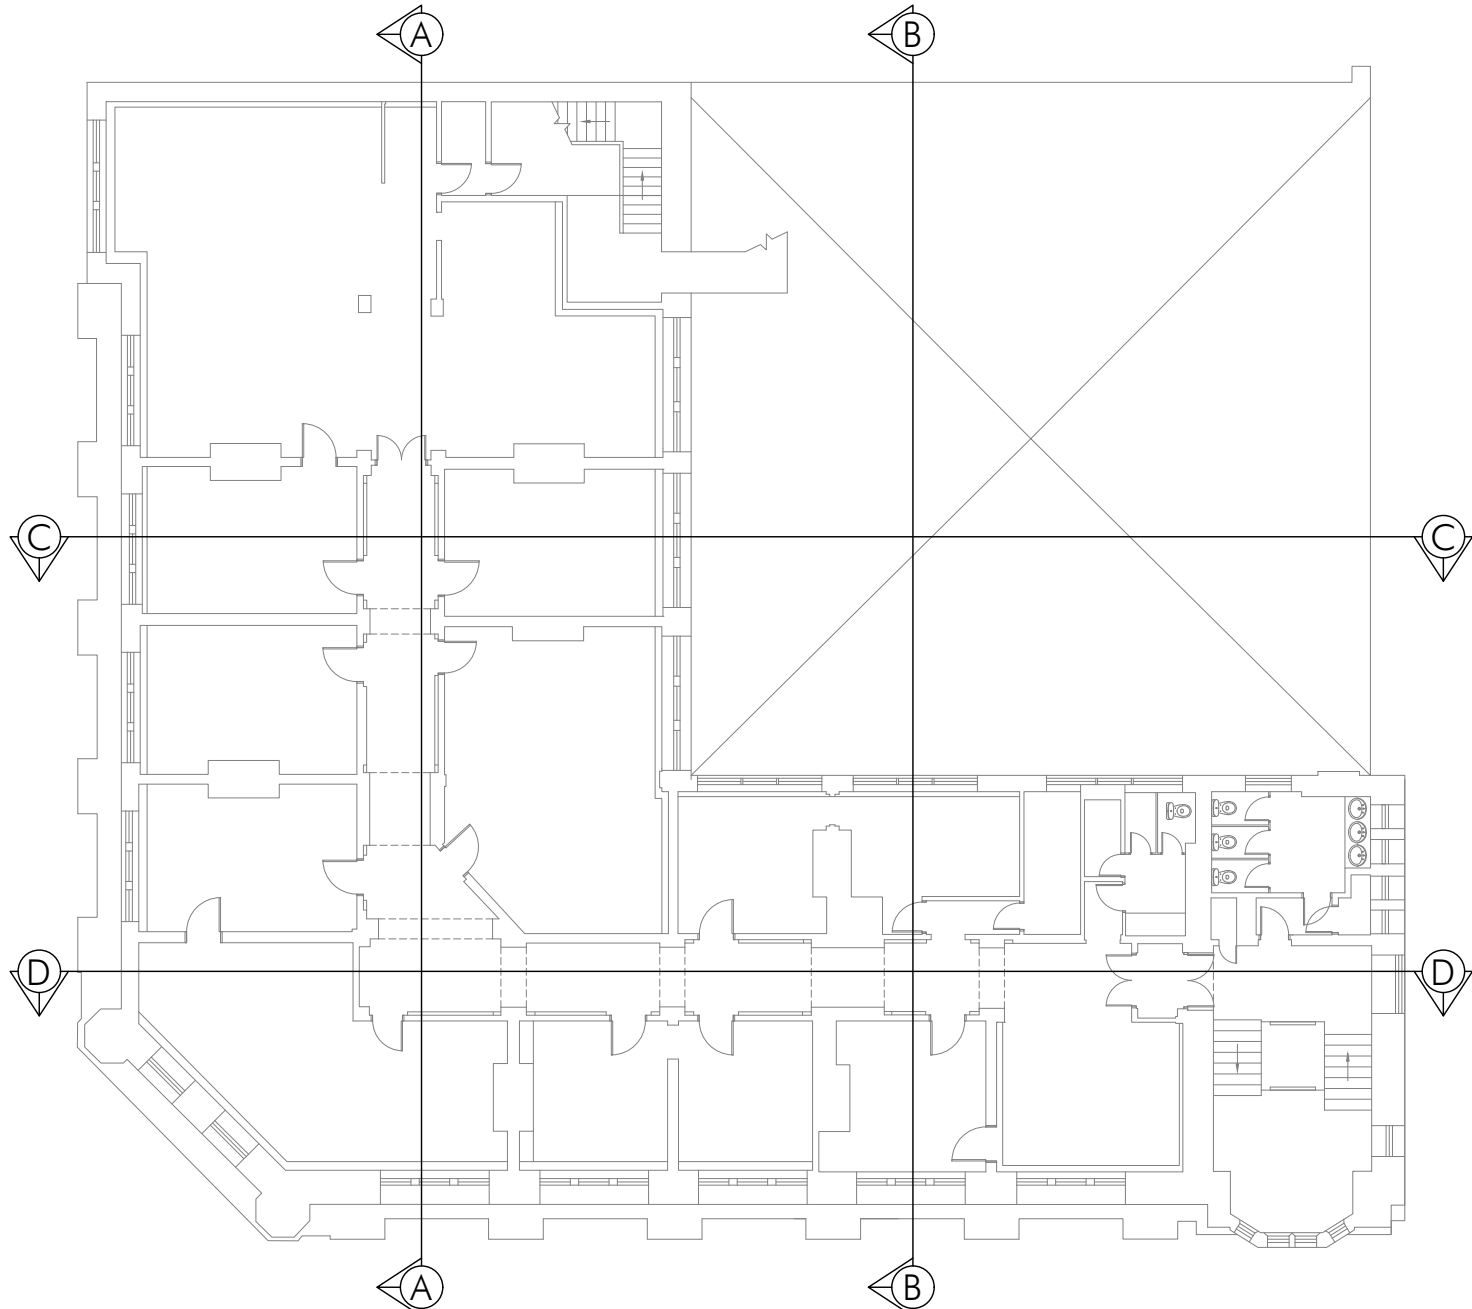


EXISTING SECOND FLOOR PLAN

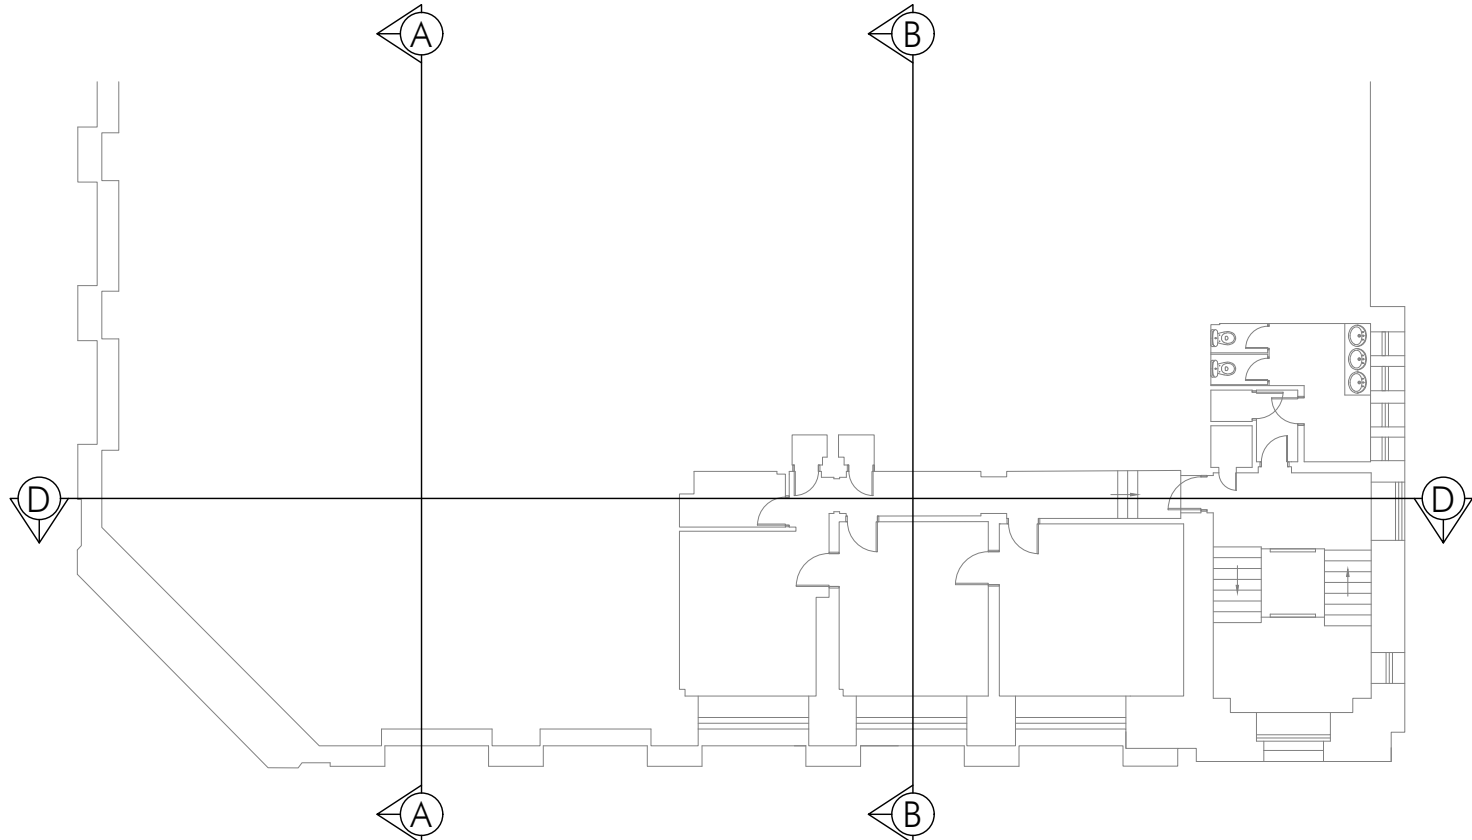


EXISTING FIRST FLOOR PLAN

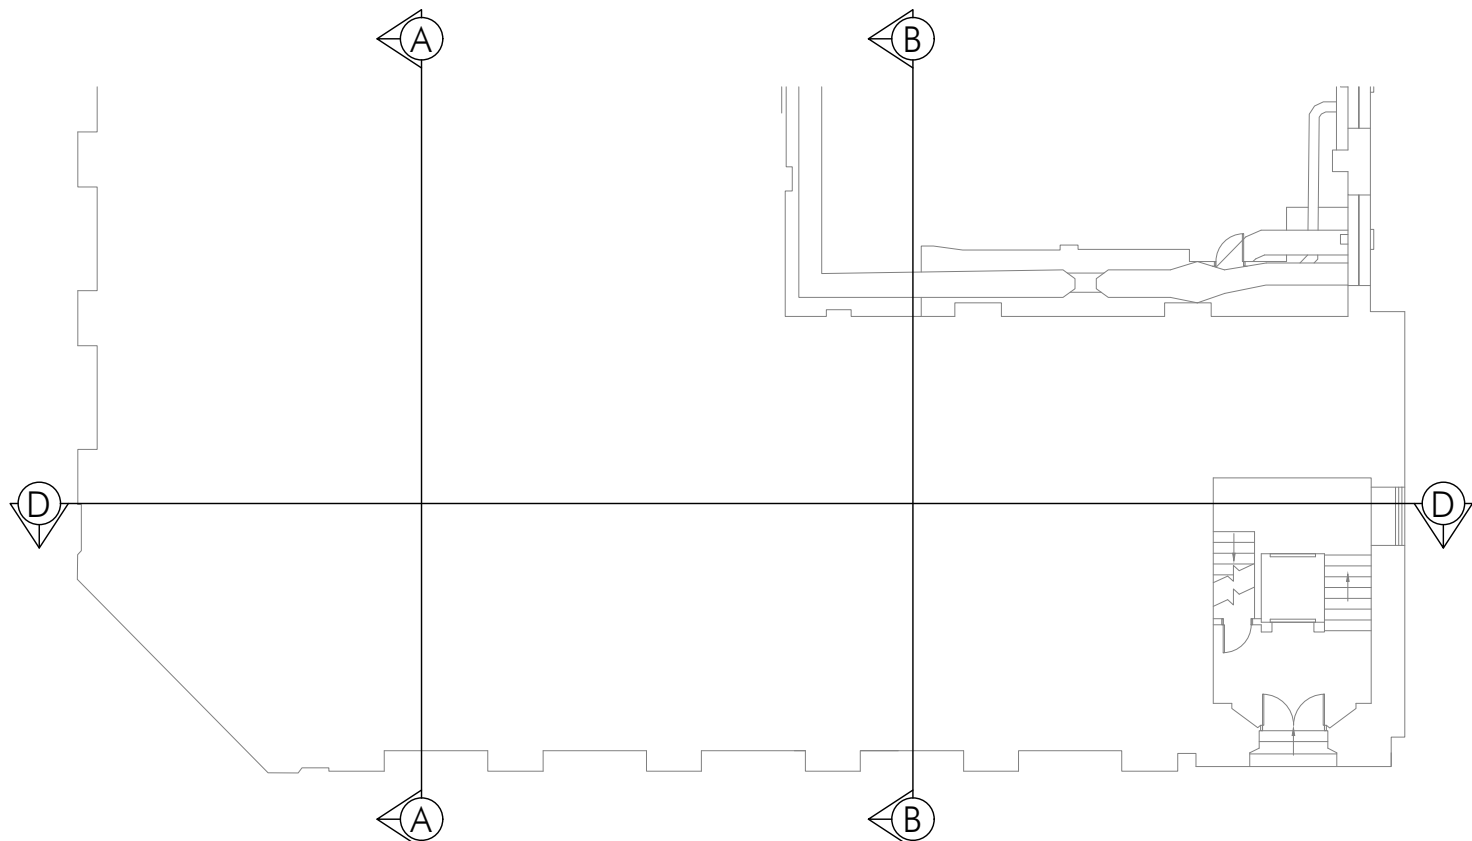

EXISTING GROUND FLOOR PLAN

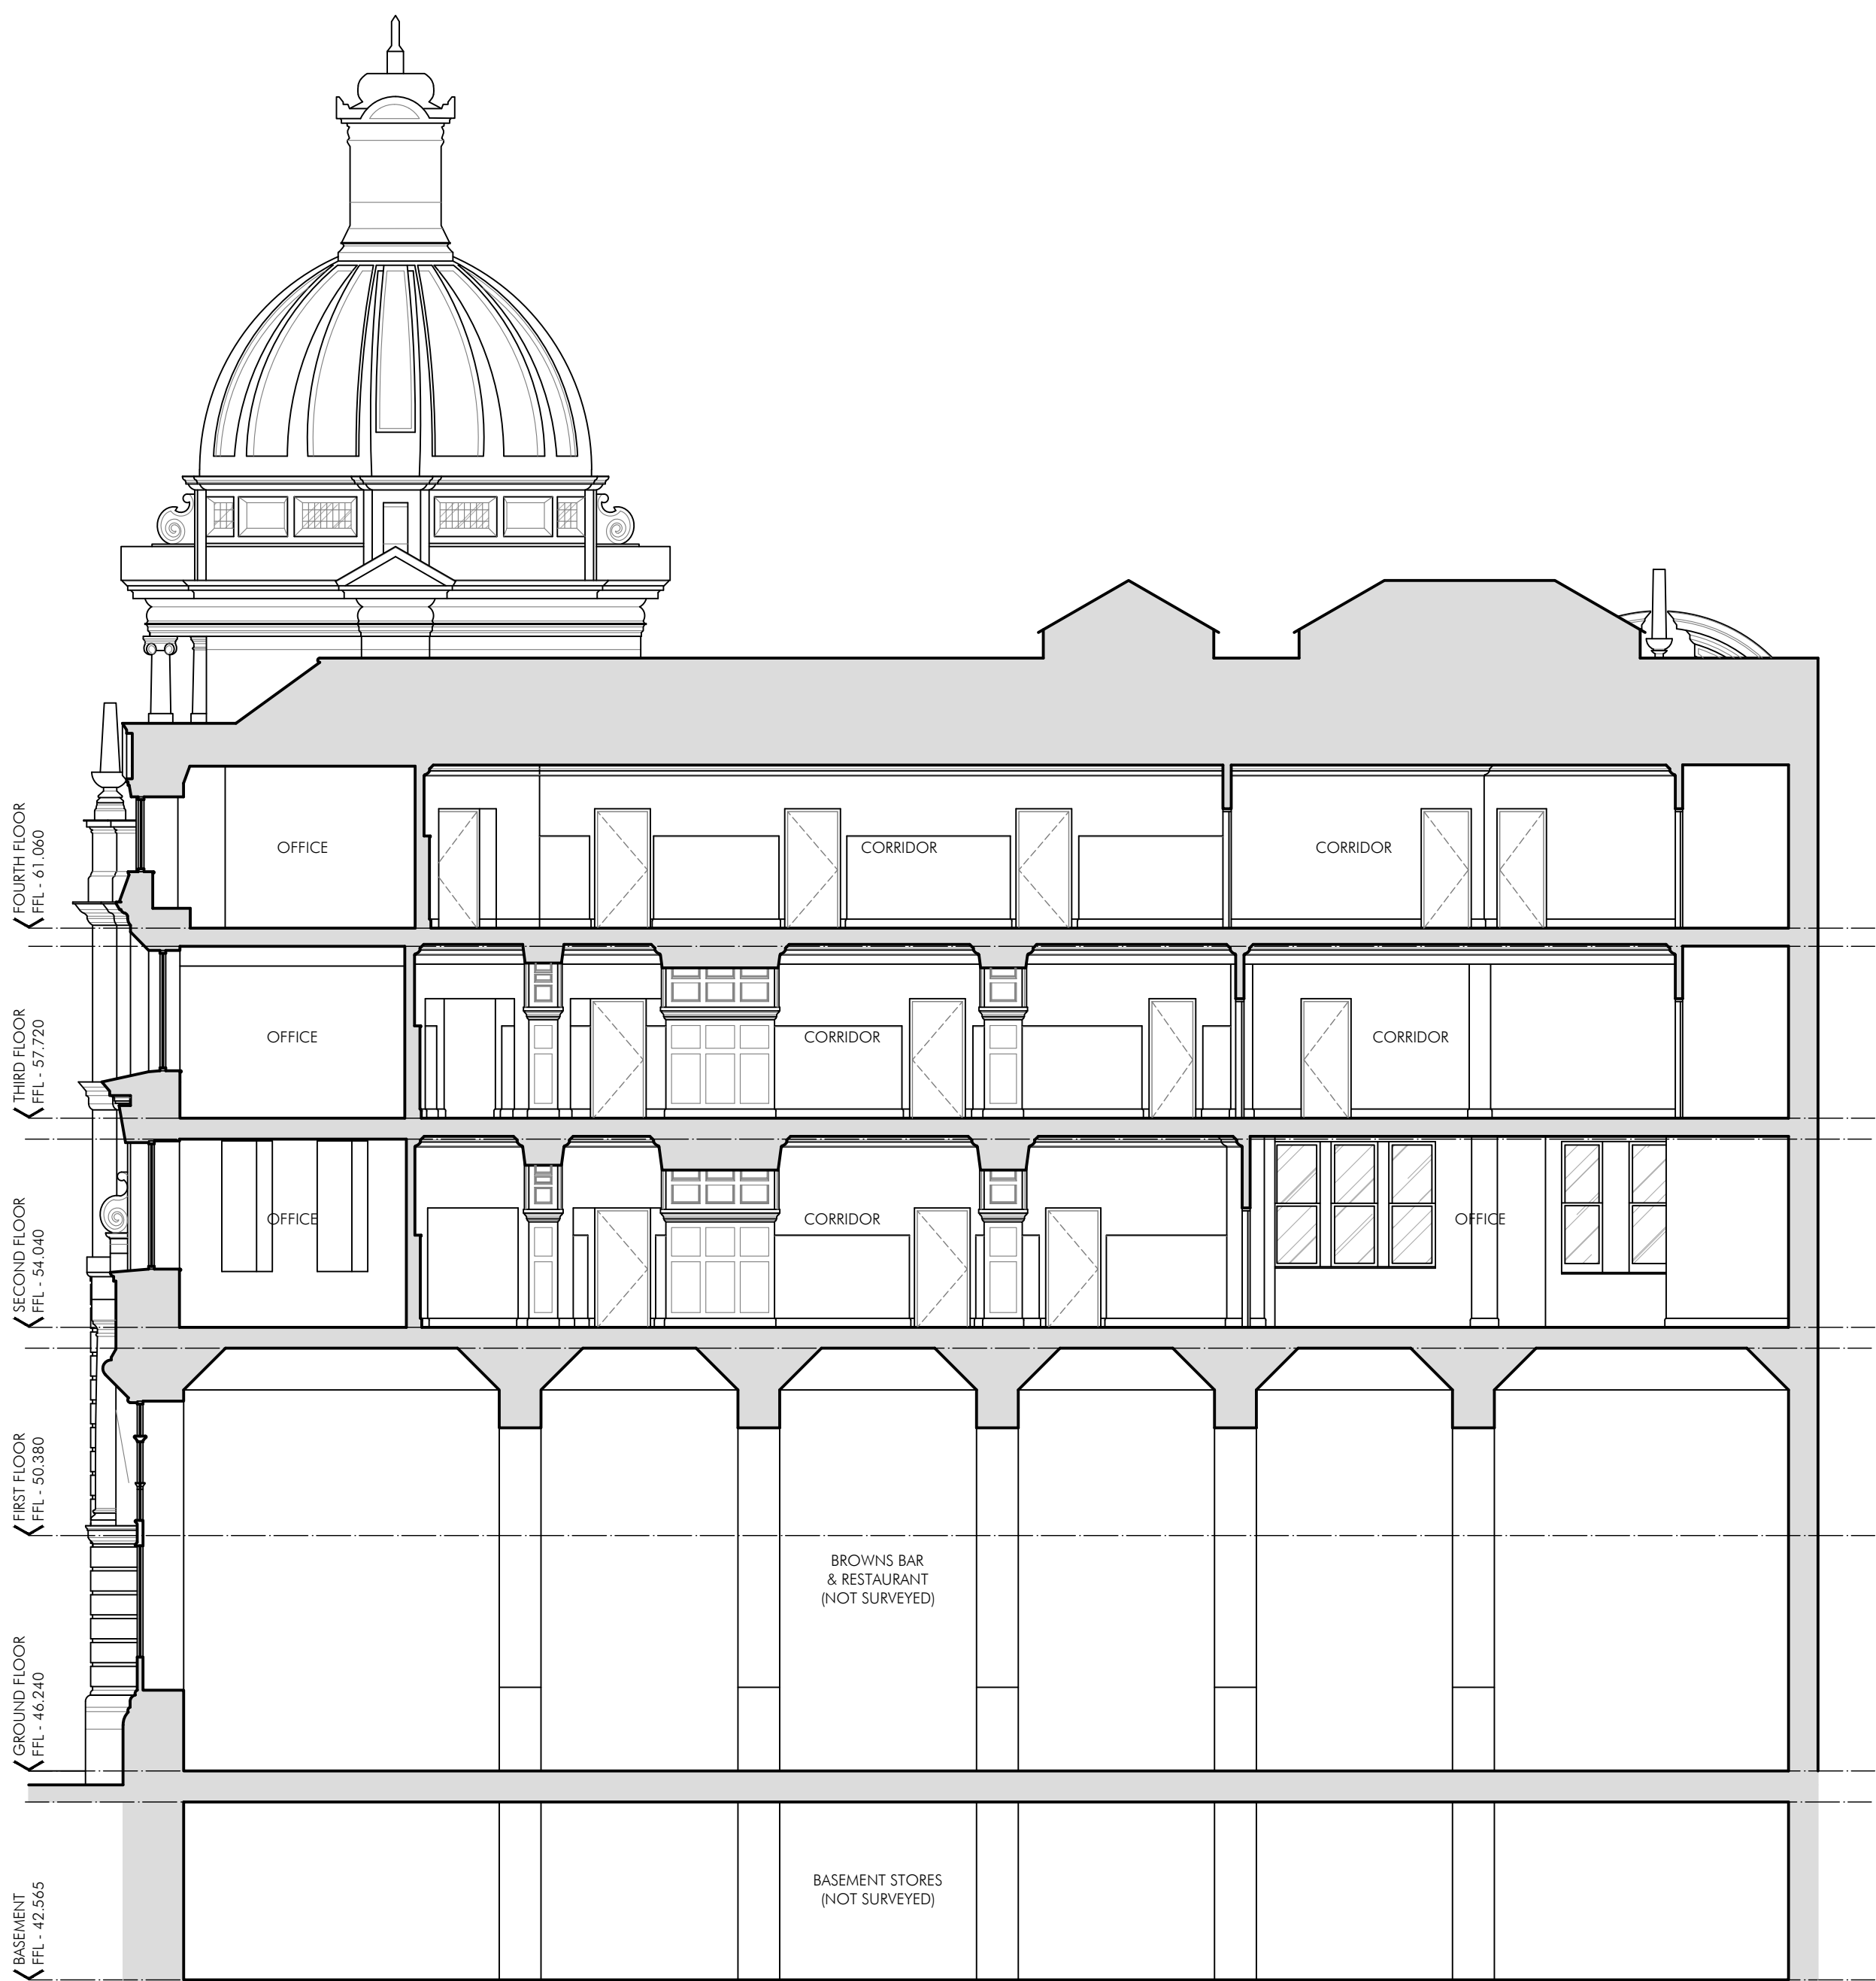

EXISTING SECTION A-A

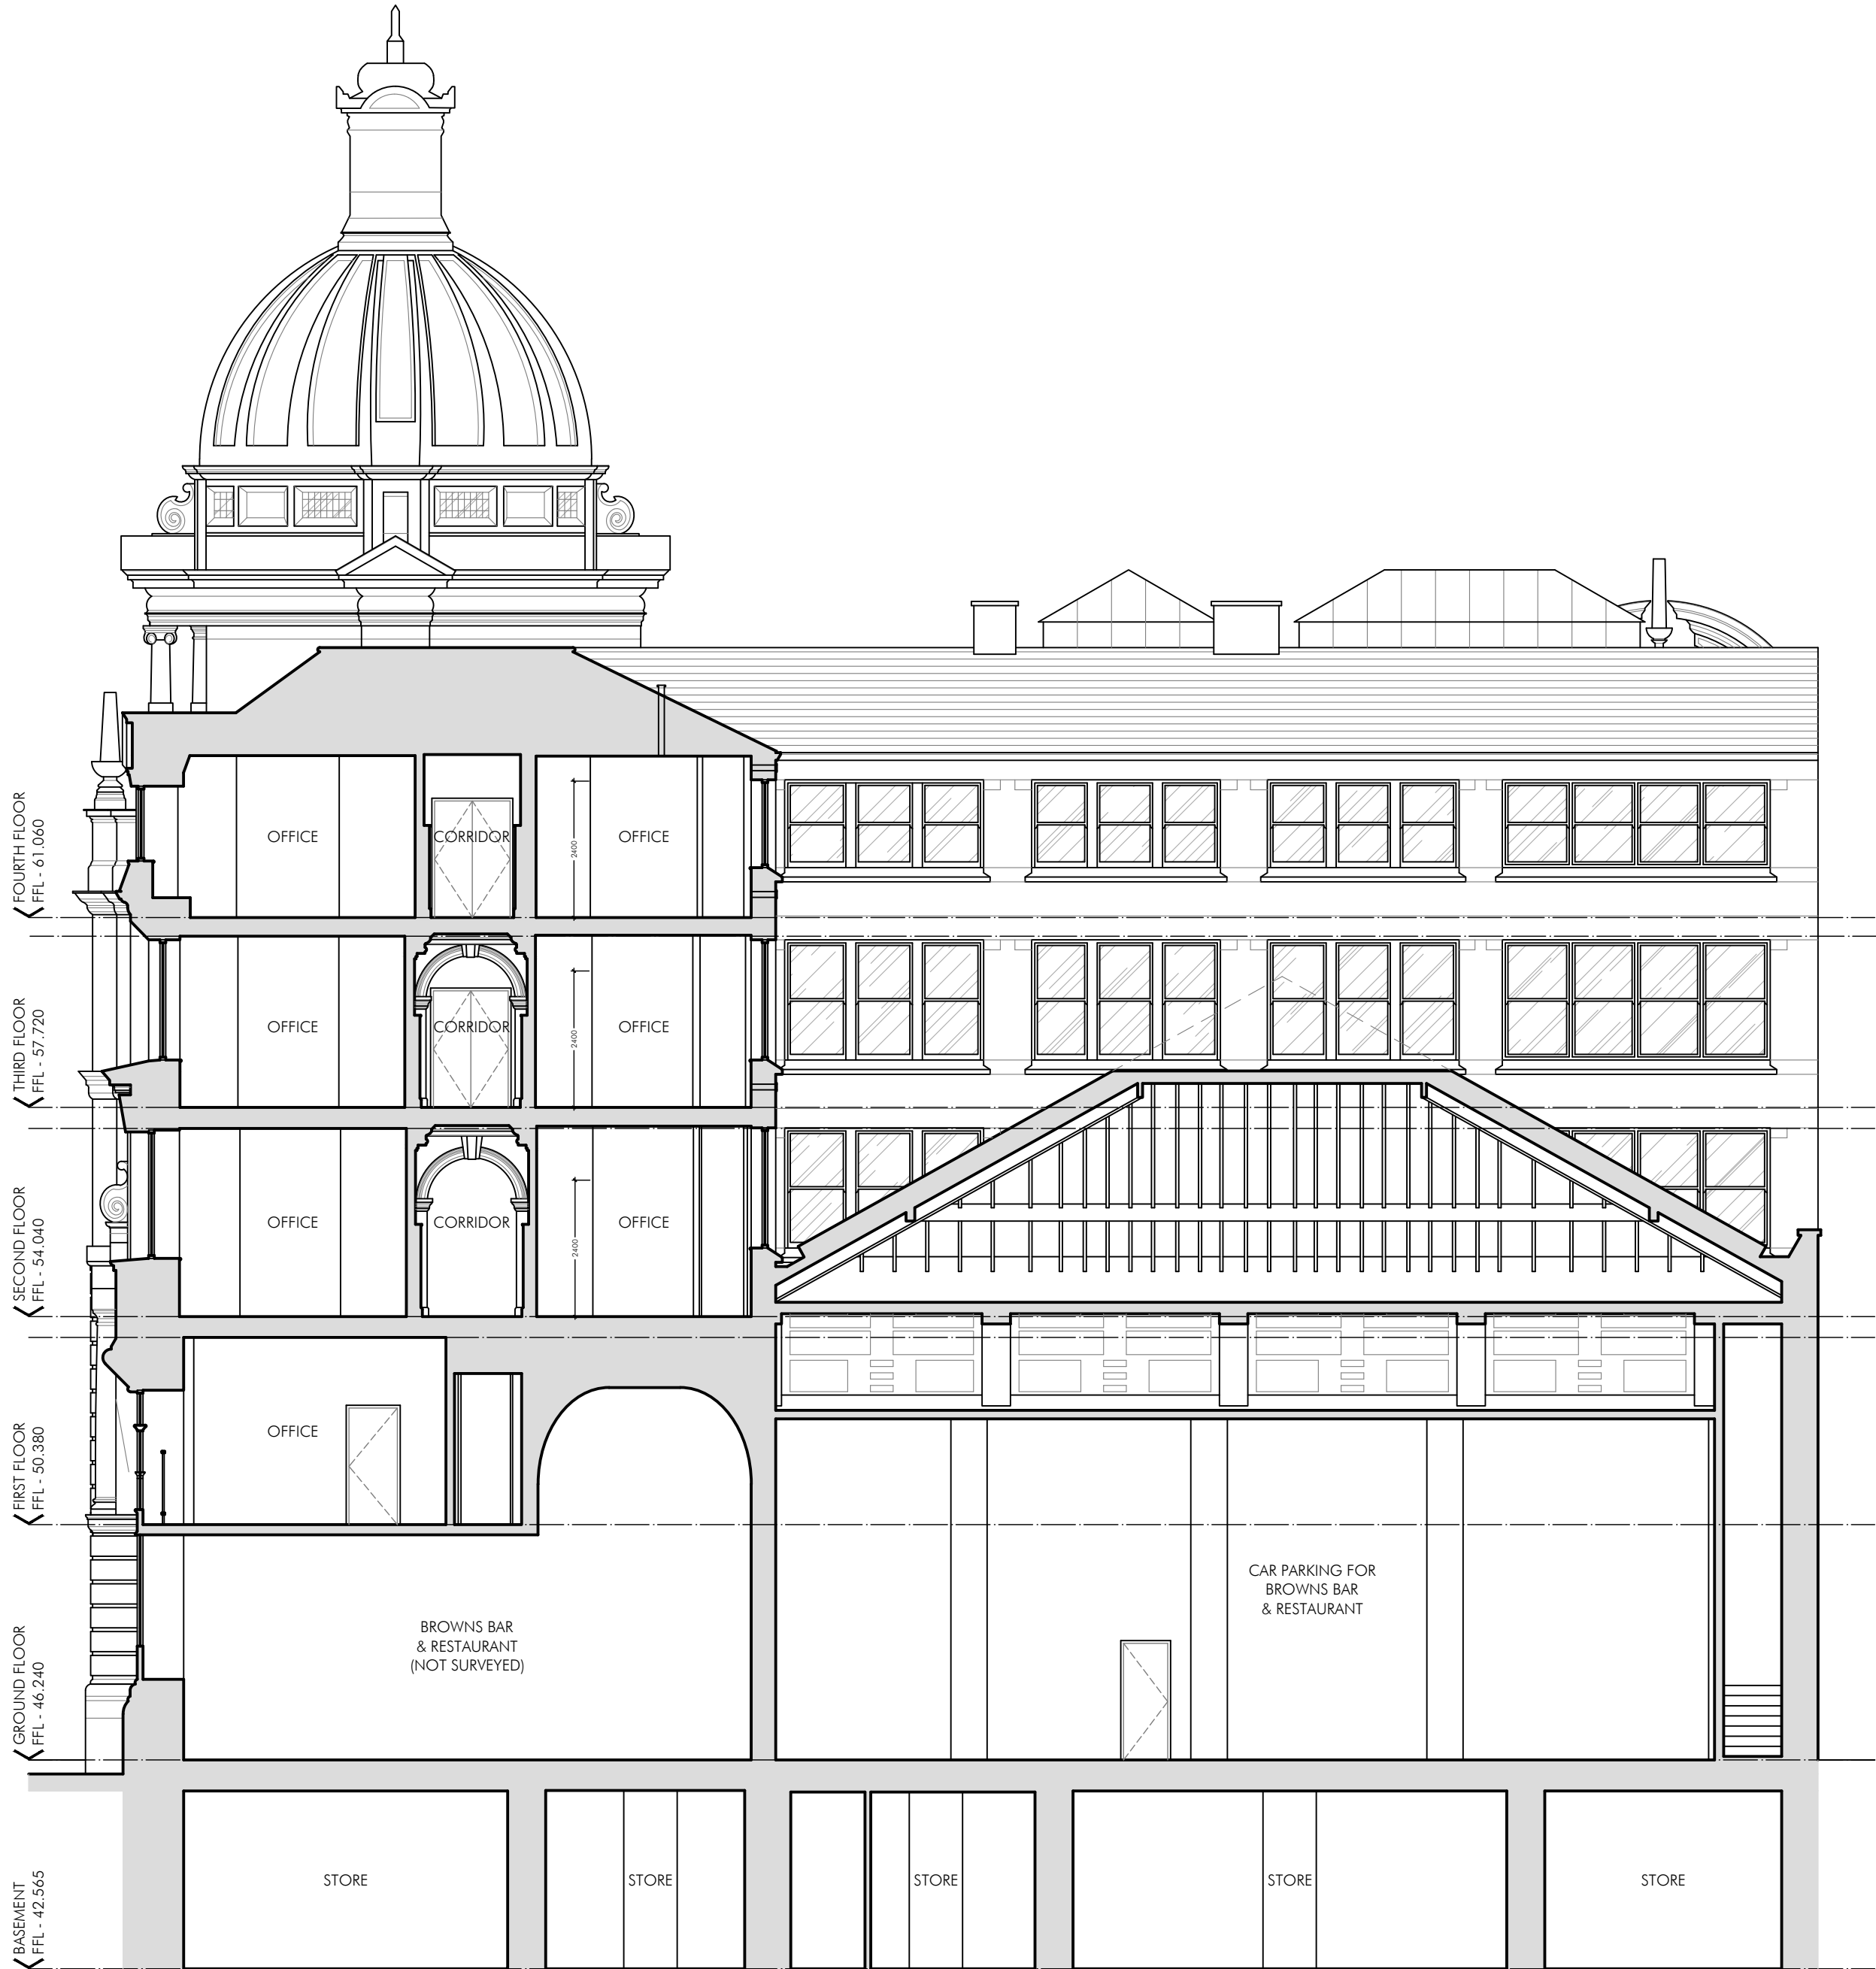

EXISTING SECTION B-B

PLANNING ISSUE	SH DRAWN		DRAWN REVISION		SEPT 21 DATE		VER	
	PROJECT INNKEEPERS COLLECTION 1-3 YORK STREET (BROWNS) MANCHESTER							
	TITLE EXISTING BUILDING SECTIONS A-A & B-B							
	SCALE 1:100 @ A1							
	JOB No MAB46		DRAWING No AP12		REV			
AP ALLISON PIKE ARCHITECTS & DESIGNERS 7 Buxton Road West, Disley, Stockport, Cheshire, SK12 2AE. Website: www.allisonpike.com Telephone: 01663 763000 Facsimile: 01663 766772 Email: studio@allisonpike.com © Allison Pike Partnership Limited.								