



Proposed

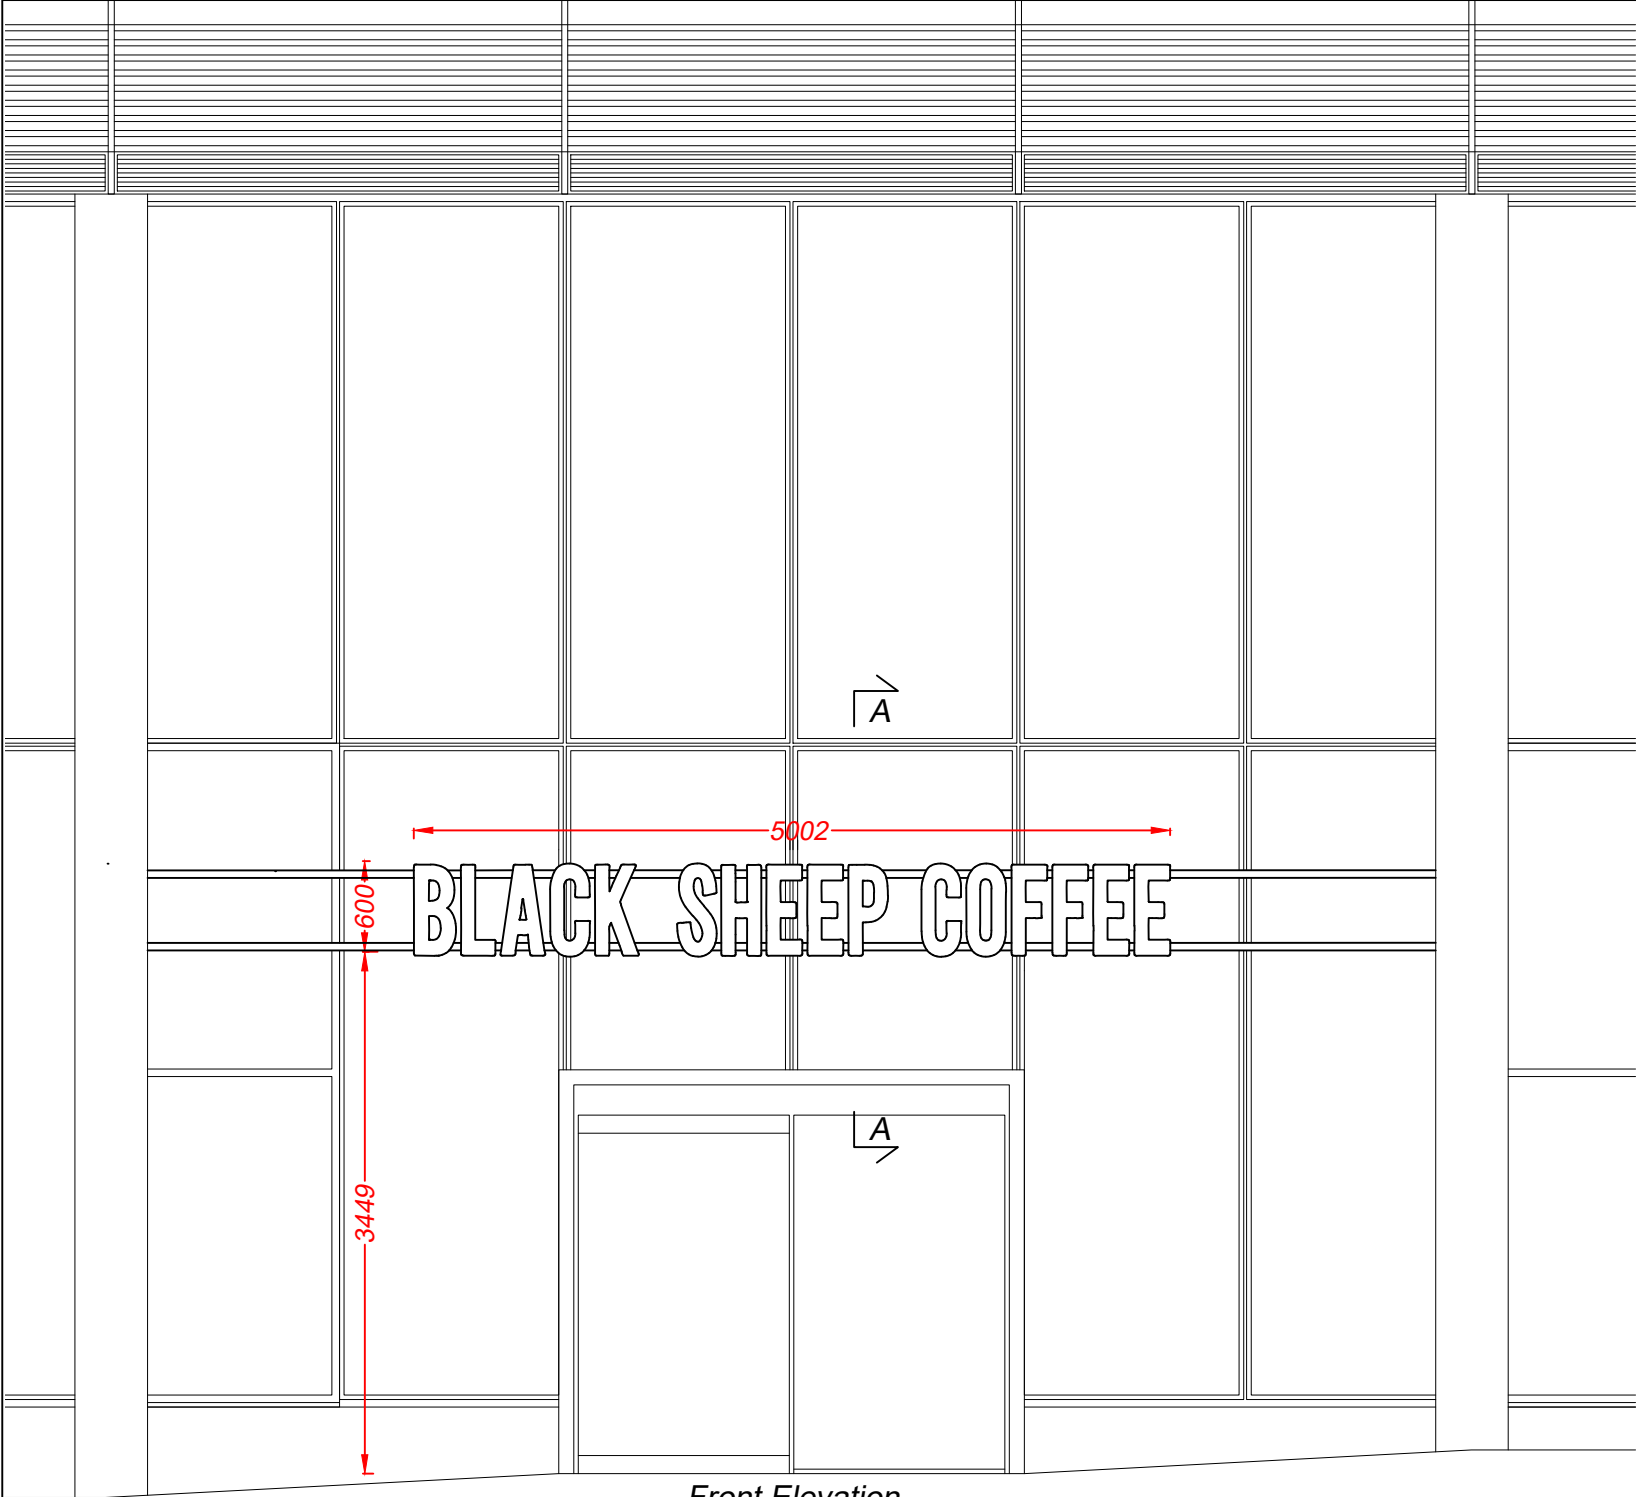


Front Elevation
Scale 1:50

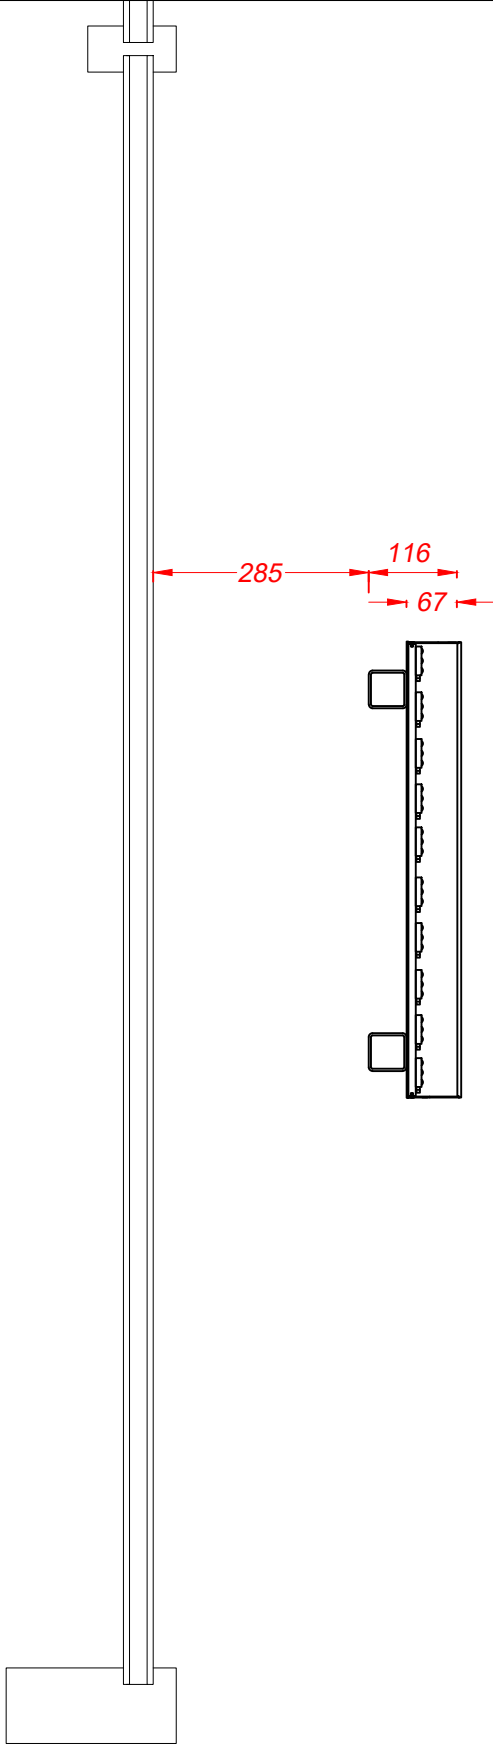

Section A-A through the text
Scale 1:10



C	Note added	23/05/23
B	Letters on rails	17/05/23
A	Projecting sign removed	05/04/23
A	Additional section	05/04/23

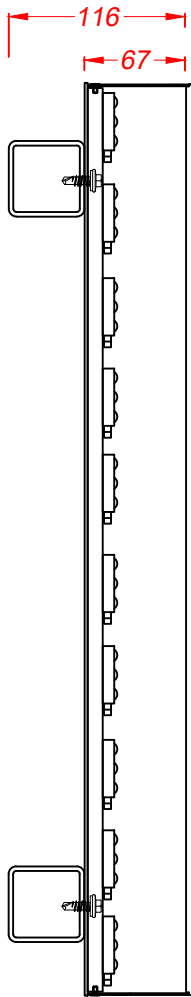


Section A-A through the text
Scale 1:5



Built-up 'BLACK SHEEP COFFEE' letters have descaled 0.8mm stainless steel returns finished satin jet black RAL 9005. Rebated 5mm opal 050 acrylic faces. Backs are black 2mm ali and 10mm foamex which are screw fixed to horizontal rails. Face illuminated by cool white LEDs fitted to the backs. Remote transformer.

Pair of black 50x50x5mm SHS steel horizontal rails with welded SHS cross bracing and large stud fixings into the rear of the cylindrical columns.

Illumination to not exceed 300 candelas per square metre.

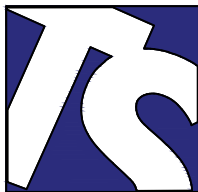

Technical Signs
Floor 1 - Unit 3
Hille Business Centre
132 St Albans Road
Watford, Herts, WD24 4AE
Tel: 01923 811999
Fax: 01923 811998
E-mail: info@technicalsigns.co.uk

Client Black Sheep Coffee		
Address/Job details Unit 1A, 4 Hardman Square Spinningfields Manchester		
Proposed Signs		
Job No -		
Drawn by DN	Date 18/03/23	
Scale As specified (A3)	Drawing No 596722-2	Rev C