


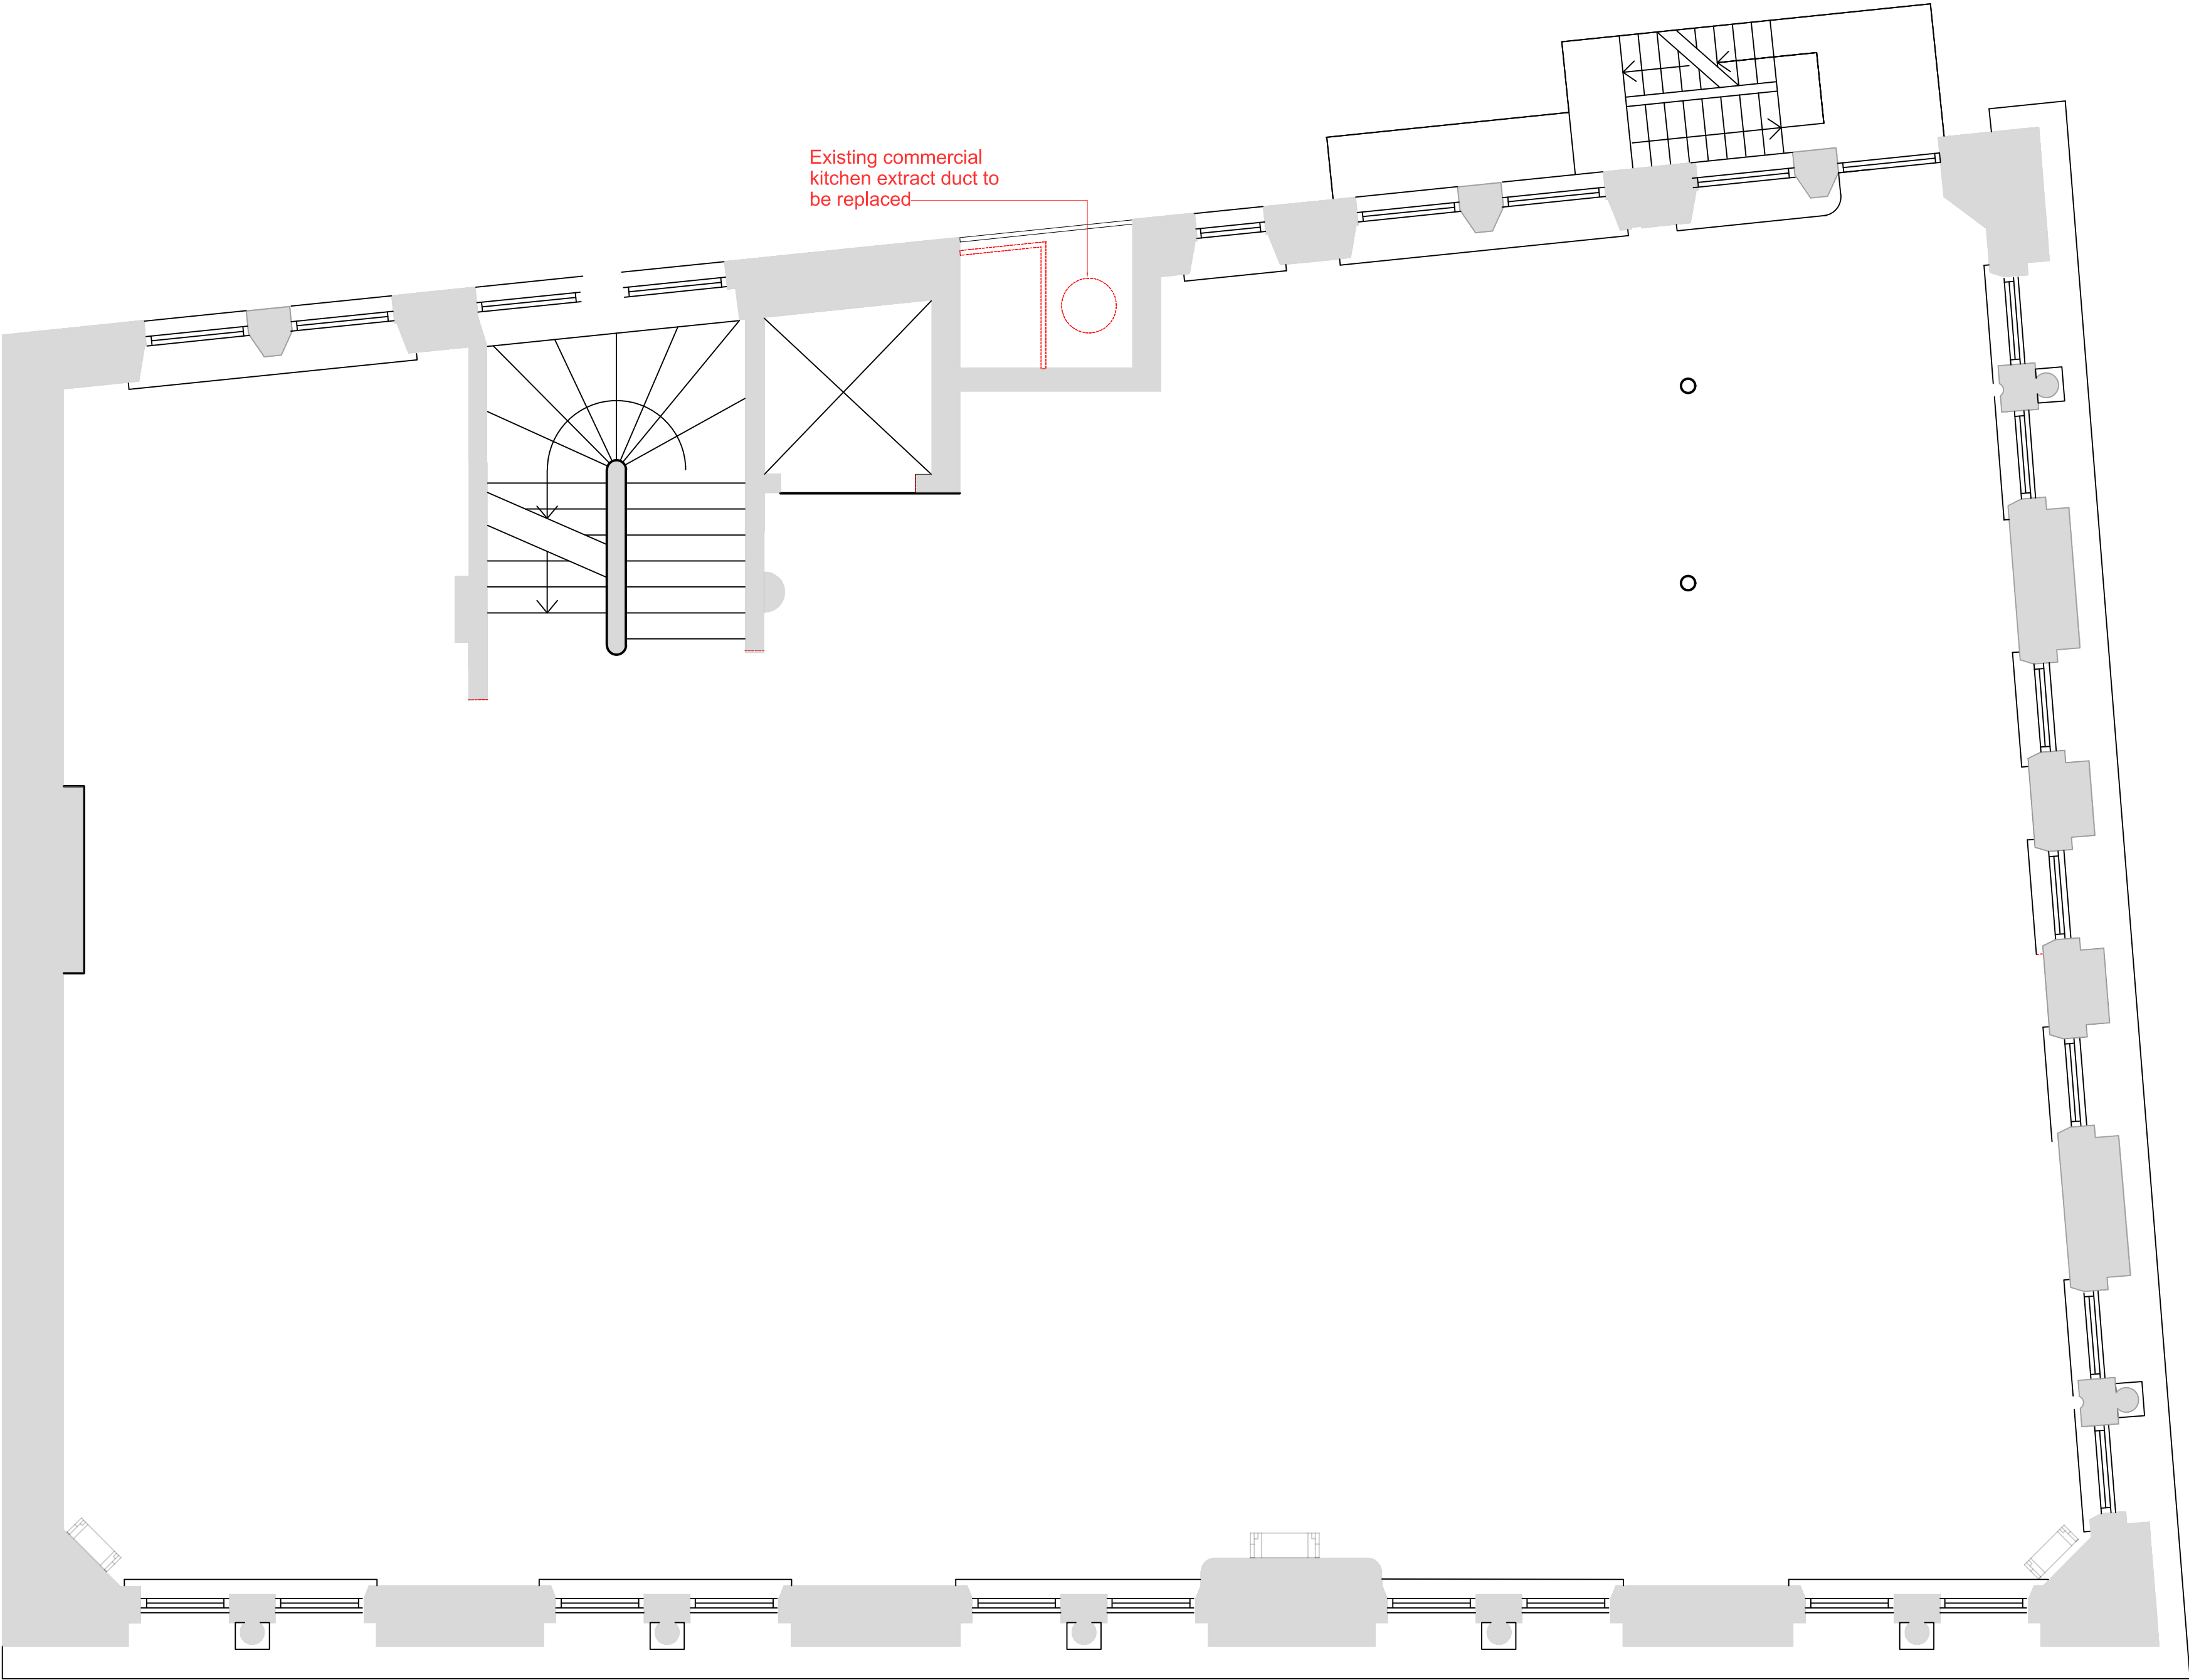

Third Floor Plan
1:50

the spacestudio[™]
architects & designers

36 Charlotte Street,
Manchester M1 4FD
0161 275 4400
www.spacestudio.co.uk

revisions

A - Minor changes to layout	19-12-2022
B - Notes revised	28-04-2023

project and code

Fraser House
36 Charlotte Street,
Manchester M1 4FD
2022-1008M

drawing title

Removed Elements
Third Floor Plan

PLANNING ISSUE

drawing number / revision
2022-1008M - 026 B

scale

1:50 @ A1

date

19.12.2022

drawn / checked

CT / KS

0 0.5 1 2
Metres