



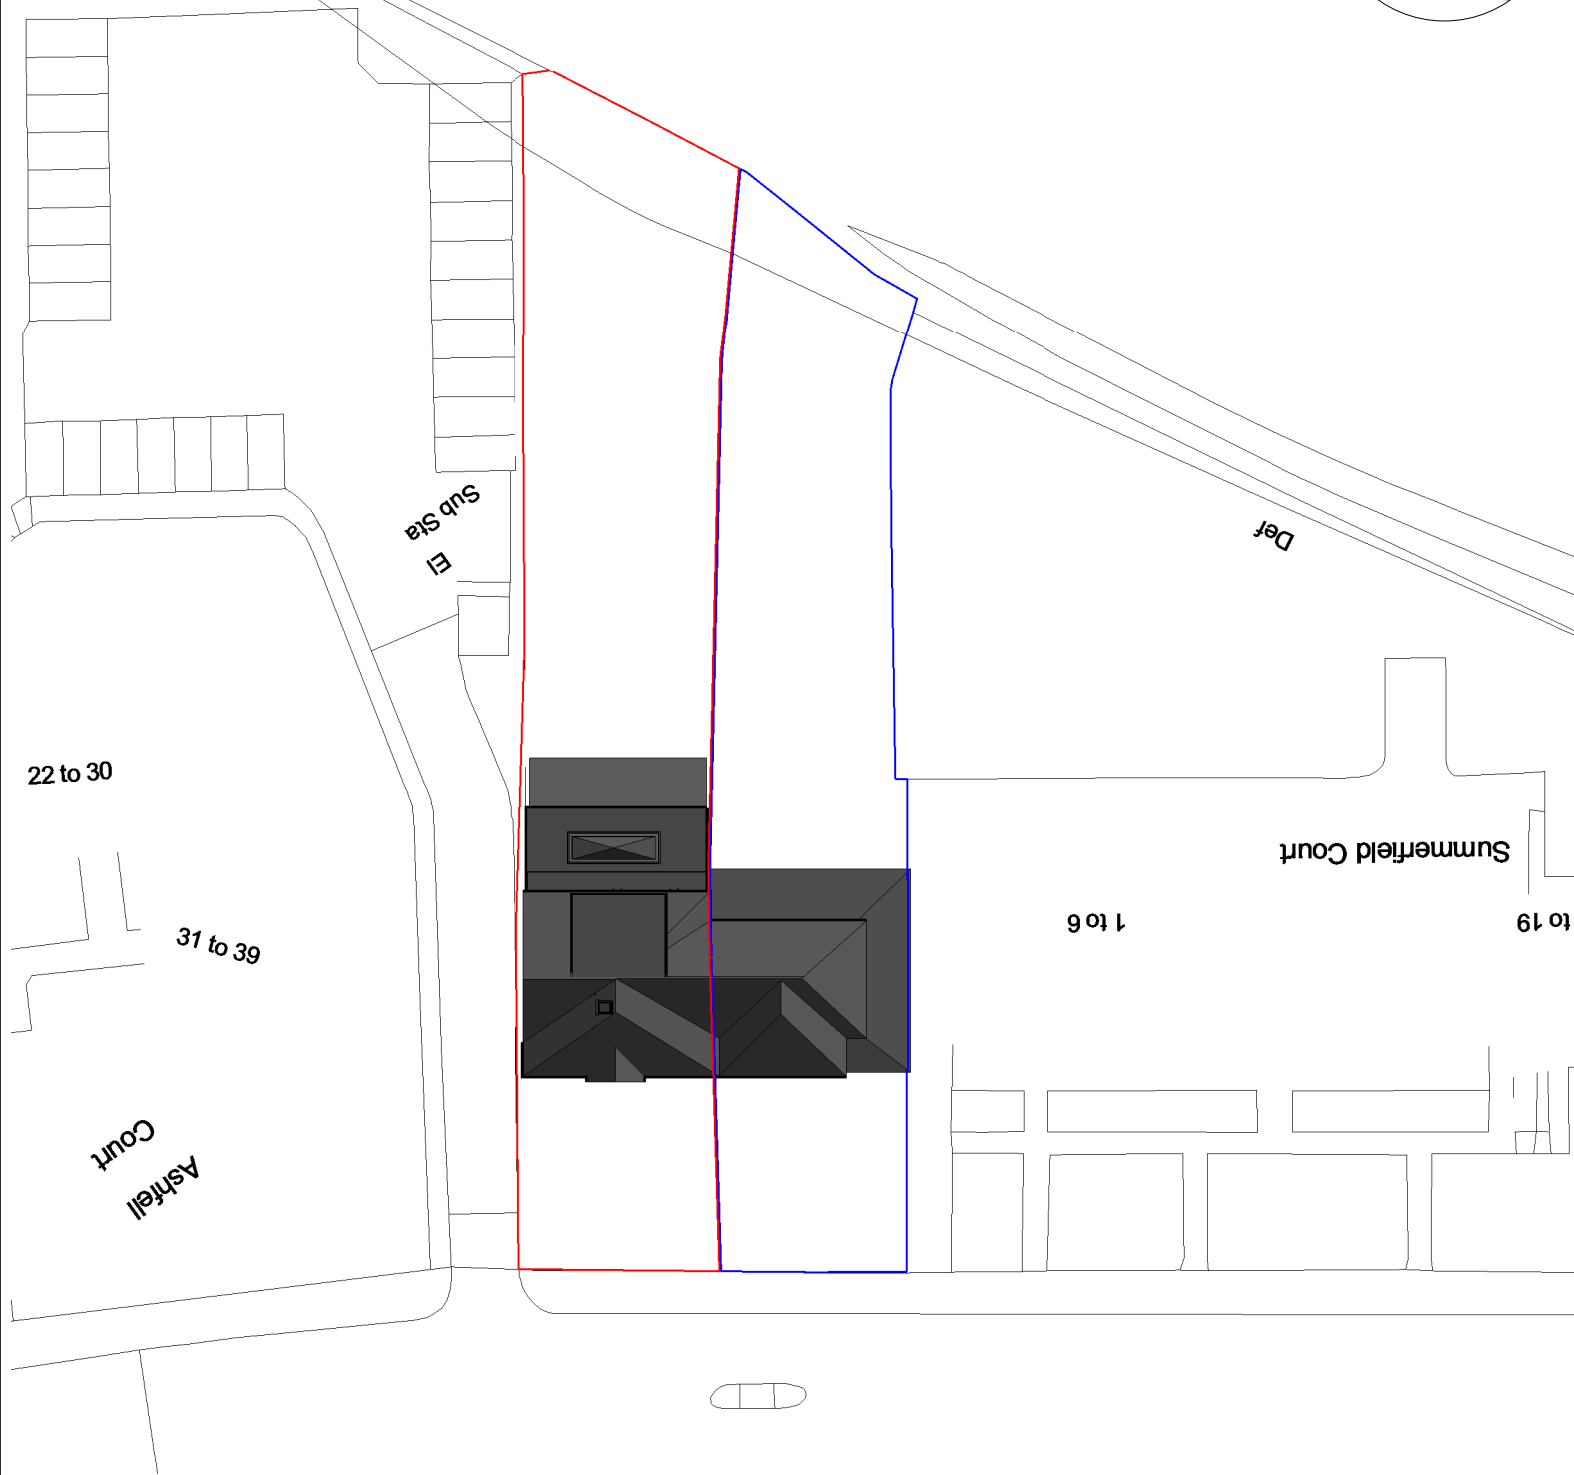

VISUAL SCALE 1:500 @ A4

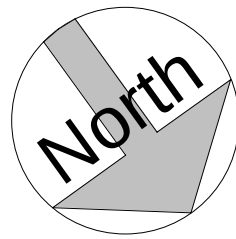

A	19.03.23	OK	Amended to planing officers comments - via phone 16.02.2023
Rev	Date	Int	Description

41 Edge Lane Proposed Site Plan

Job No:
162

Scale @ A4:
1 : 500

Mr Imran Sarfraz

Drawn By:
OJK

Date:
01/10/22

Drawing No:
P103

Rev:
A

DO NOT SCALE FROM THIS DRAWING
ALL DIMENSIONS MUST BE CHECKED ON SITE BY
CONTRACTOR PRIOR TO CONSTRUCTION