




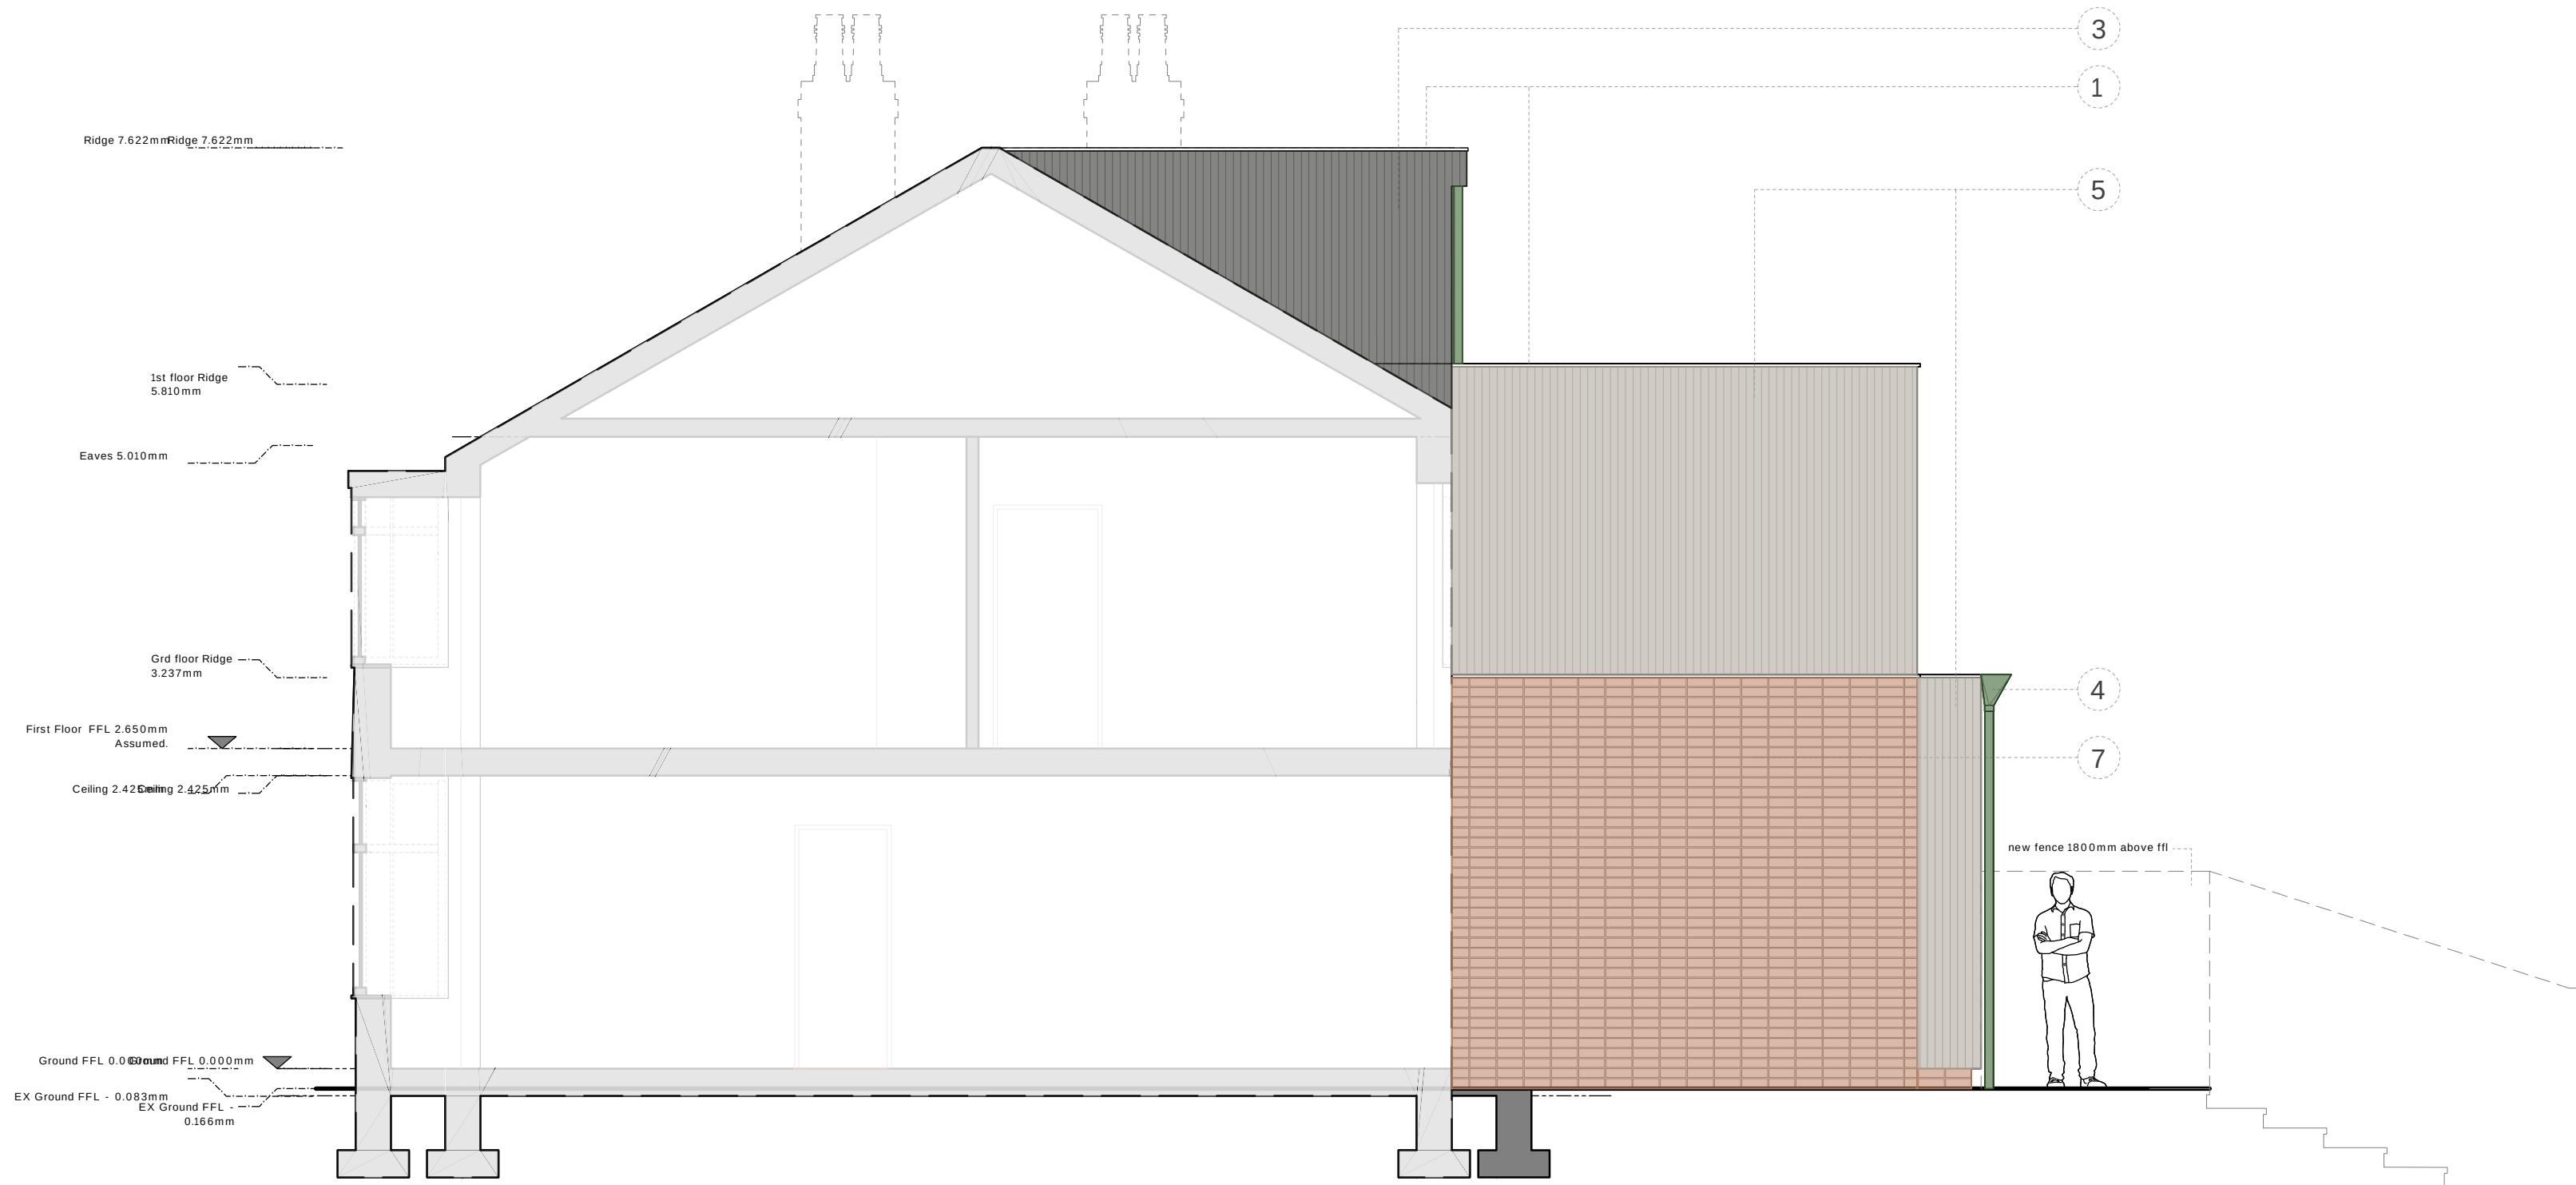


NORTHEAST ELEVATION 01

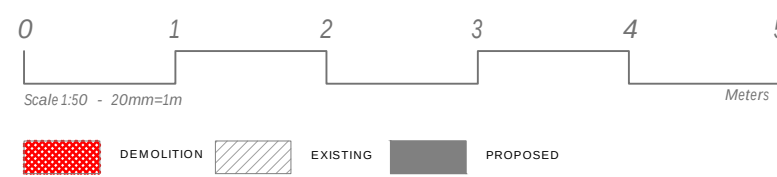

EAST ELEVATION 02

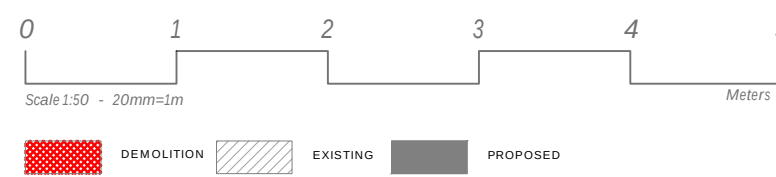


SOUTH ELEVATION 03

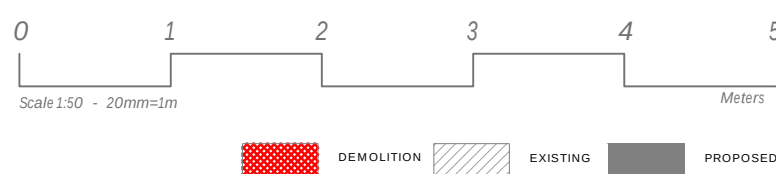

WEST ELEVATION 04



1. Do not scale this drawing except for planning purposes
2. Drawing to be used for the status indicated only
3. All dimensions and setting out shall be checked and confirmed and any discrepancies to be reported to the Designer prior to commencement of any work
4. All work and materials to be in accordance with current statutory legislation, relevant codes of practice and British Standards
5. Drawing to be read in accordance with relevant consultants and sub- contractors drawings and specifications
6. This drawing is the property of Cross Street Architects and is not to be used in whole or in part without written consent

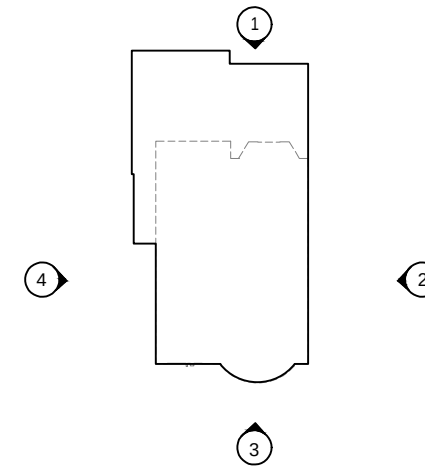


Elevation key plan:

#### KEY

- ① Single ply membrane flat roof
- ② Replacement roof tiles to match
- ③ Ecoscape: Midnight Composite Slatted Cladding Board
- ④ Rainwater goods RAL 6002 Leaf green.
- ⑤ Ecoscape: Silver Birch Composite Slatted Cladding Board
- ⑥ Aluminum windows + doors RAL 6002 Leaf green.
- ⑦ Istock:Birtley Olde English 73mm stack bond with medium grey mortar.

no. revision date

#### key plan:

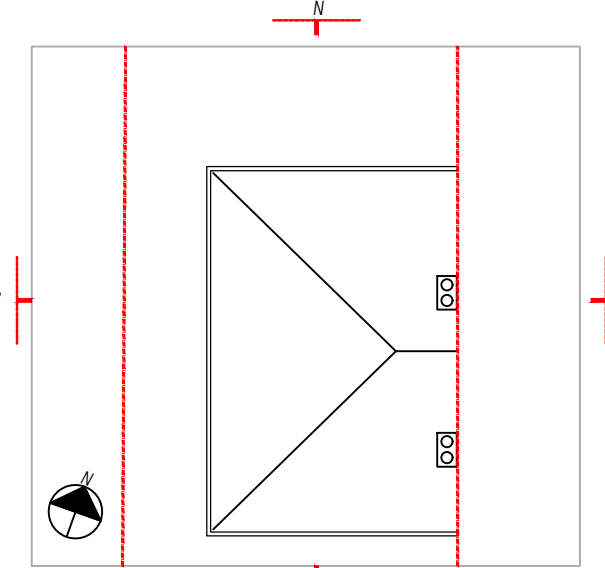

#### Client:

422 Mauldeth Road  
M21 7RA,

#### Title:

#### Proposed Elevations

scale sheet date  
1:50 A1 March 2023

#### drawing status:

#### PLANNING

drawing no. rev.

145 (08) - 011



+ Architects  
+ Interiors  
+ Planning

CROSS STREET ARCHITECTS  
(E) stephen@crossstreetarchitects.co.uk  
(M) (44) 7913633424