


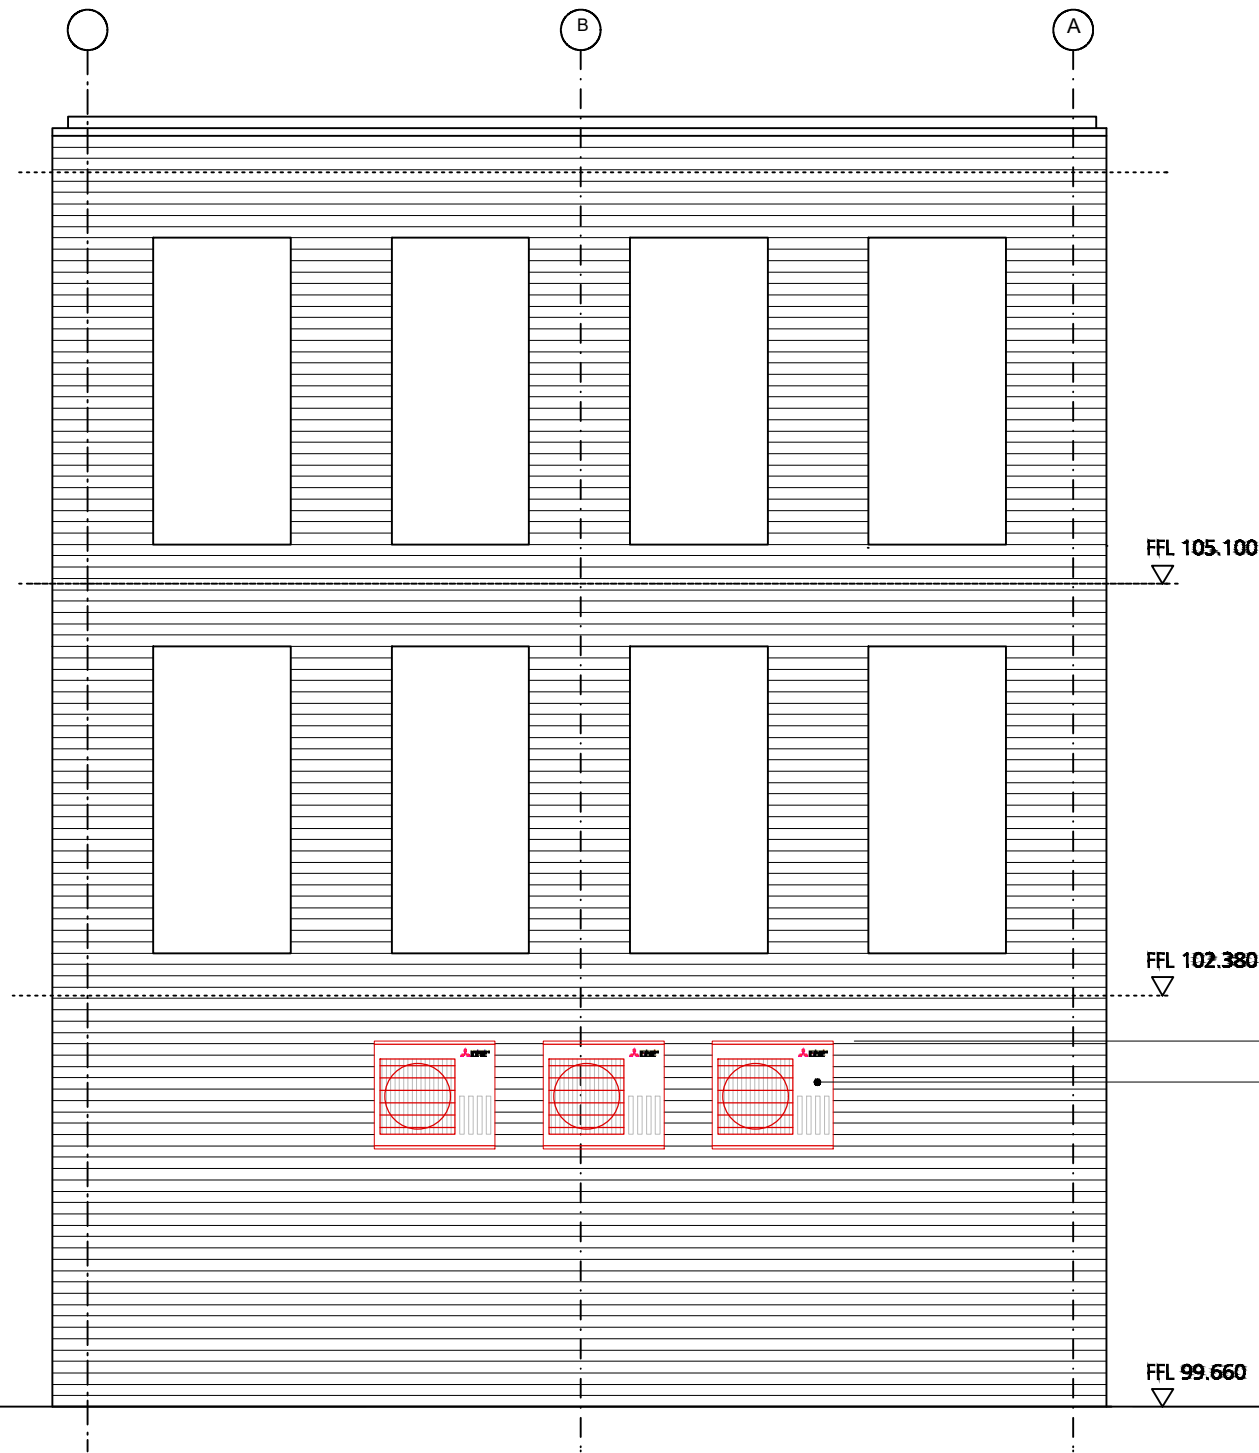

WEST ELEVATION

Notes:

1. THE COPYRIGHT OF THIS DRAWING IS VESTED IN MPD BUILT ENVIRONMENT. AND IT MAY NOT BE REPRODUCED IN WHOLE OR PART OR USED FOR THE MANUFACTURE OF ANY ARTICLE WITHOUT THE EXPRESS PERMISSION OF THE COPYRIGHT HOLDERS. 2. VERIFY ALL MEASUREMENTS ON SITE 3. THIS DRAWING IS TO BE READ IN CONJUNCTION WITH ALL RELEVANT ARCHITECTURE, DESIGN CONSULTANTS DRAWINGS AND SPECIFICATIONS.

REV:	DESCRIPTION:	BY:	DATE:
STATUS:	PLANNING		



Mill Lane, Newton-le-Willows, Merseyside, WA12 8BT
E: info@mpdbuiltenv.co.uk, T: 01925 357008

CLIENT:
MJT Salons Ltd

SITE:
67 Tib Street

TITLE:
West Elevation

SCALE AT A3: 1:50	DATE: DEC'22	DRAWN: SR	CHECKED: SR
PROJECT NO: MPD20	DRAWING NO: PL01	REVISION:	