


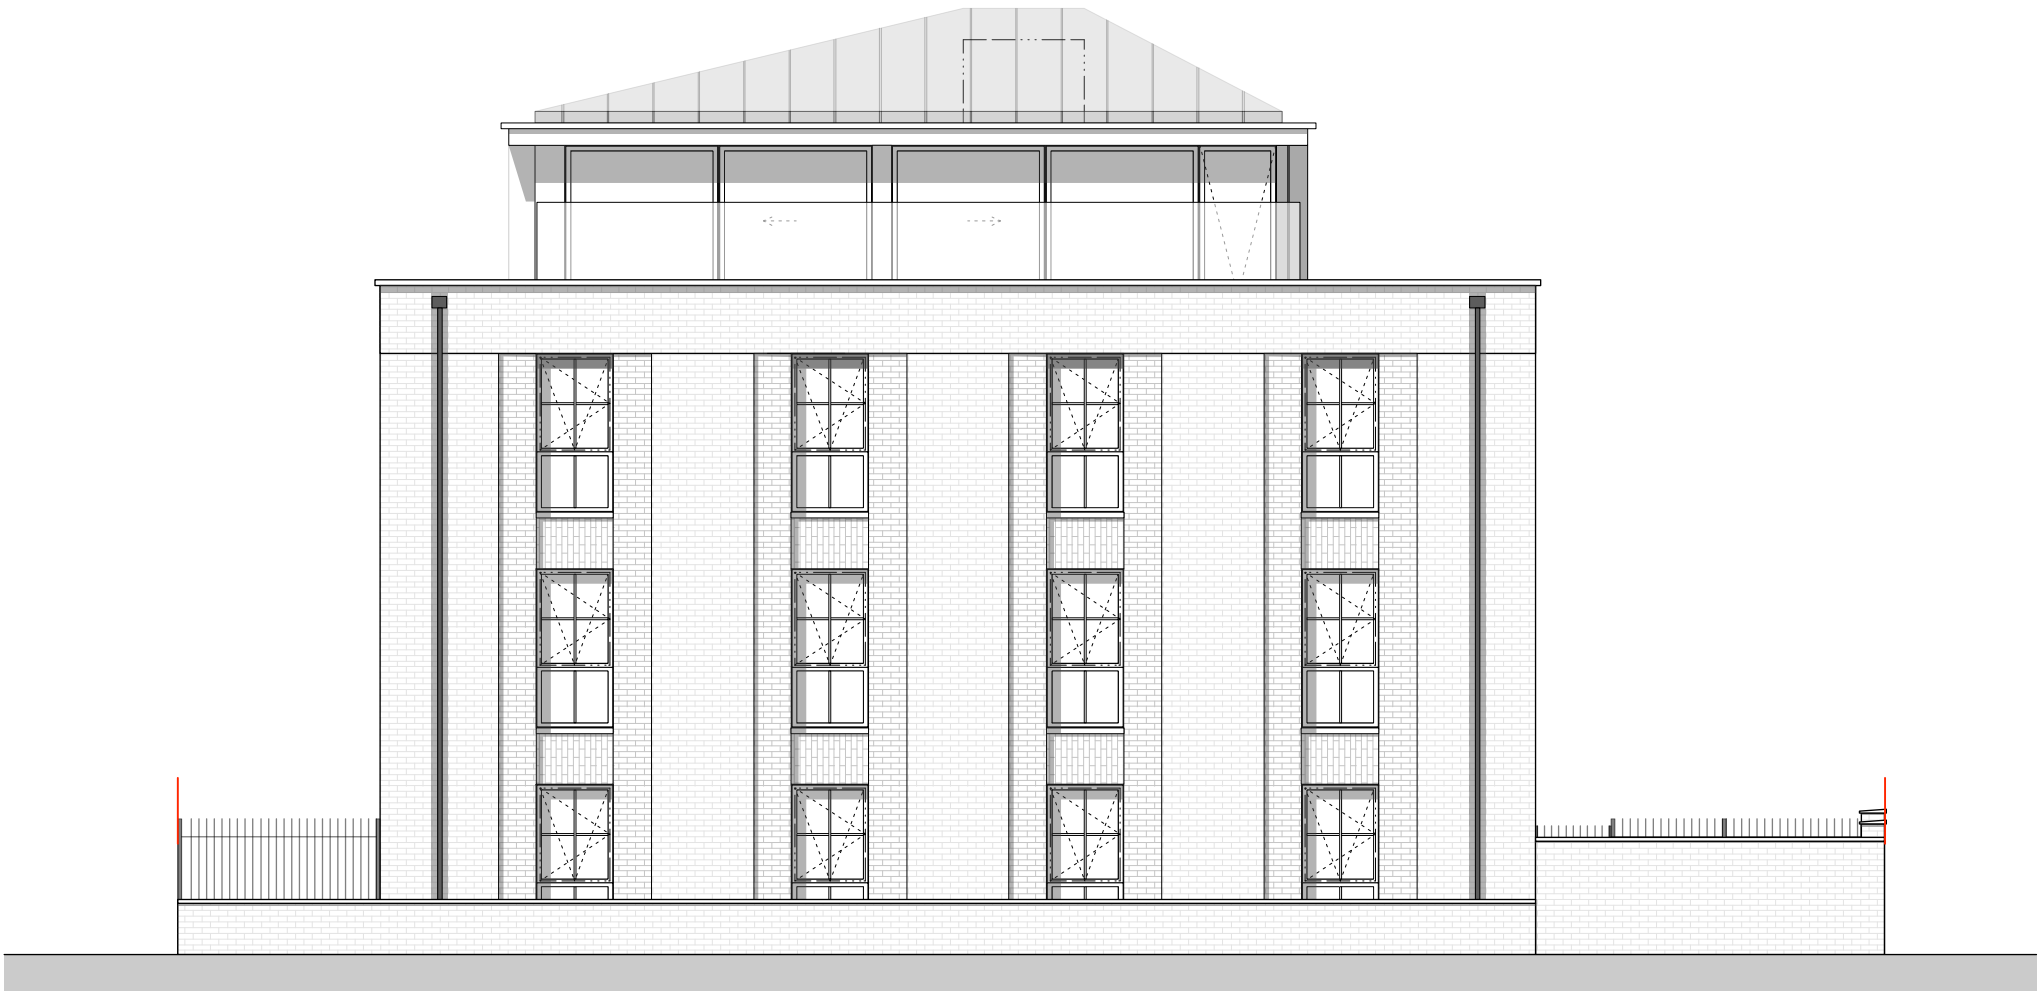

TUTBURY STREET ELEVATION (SOUTH)

PROPOSED SOUTH ELEVATION
1:100@A3

PLANNING

D	26/01/23	DESIGN UPDATES TO SUIT PLANNING COMMENTS
C	03/01/23	BOUNDARY TREATMENTS REVISED TO RETAIN EXISTING BRICK WALL
B	21/12/22	DESIGN UPDATES FOLLOWING PLANNING COMMENTS
A	12/12/22	GENERAL DESIGN DEVELOPMENT
REVISION	DATE	DESCRIPTION

CLIENT: MCCAUL DEVELOPMENTS	
PROJECT: PROPOSED RESIDENTIAL DEVELOPMENT	
ADDRESS: EVERY STREET, MANCHESTER, M4 7DQ	
DRAWING TITLE: PROPOSED SOUTH ELEVATION	
SCALE: 1:100@A3	DATE: DECEMBER 2022
DRAWING NO: 909-A-012D	