




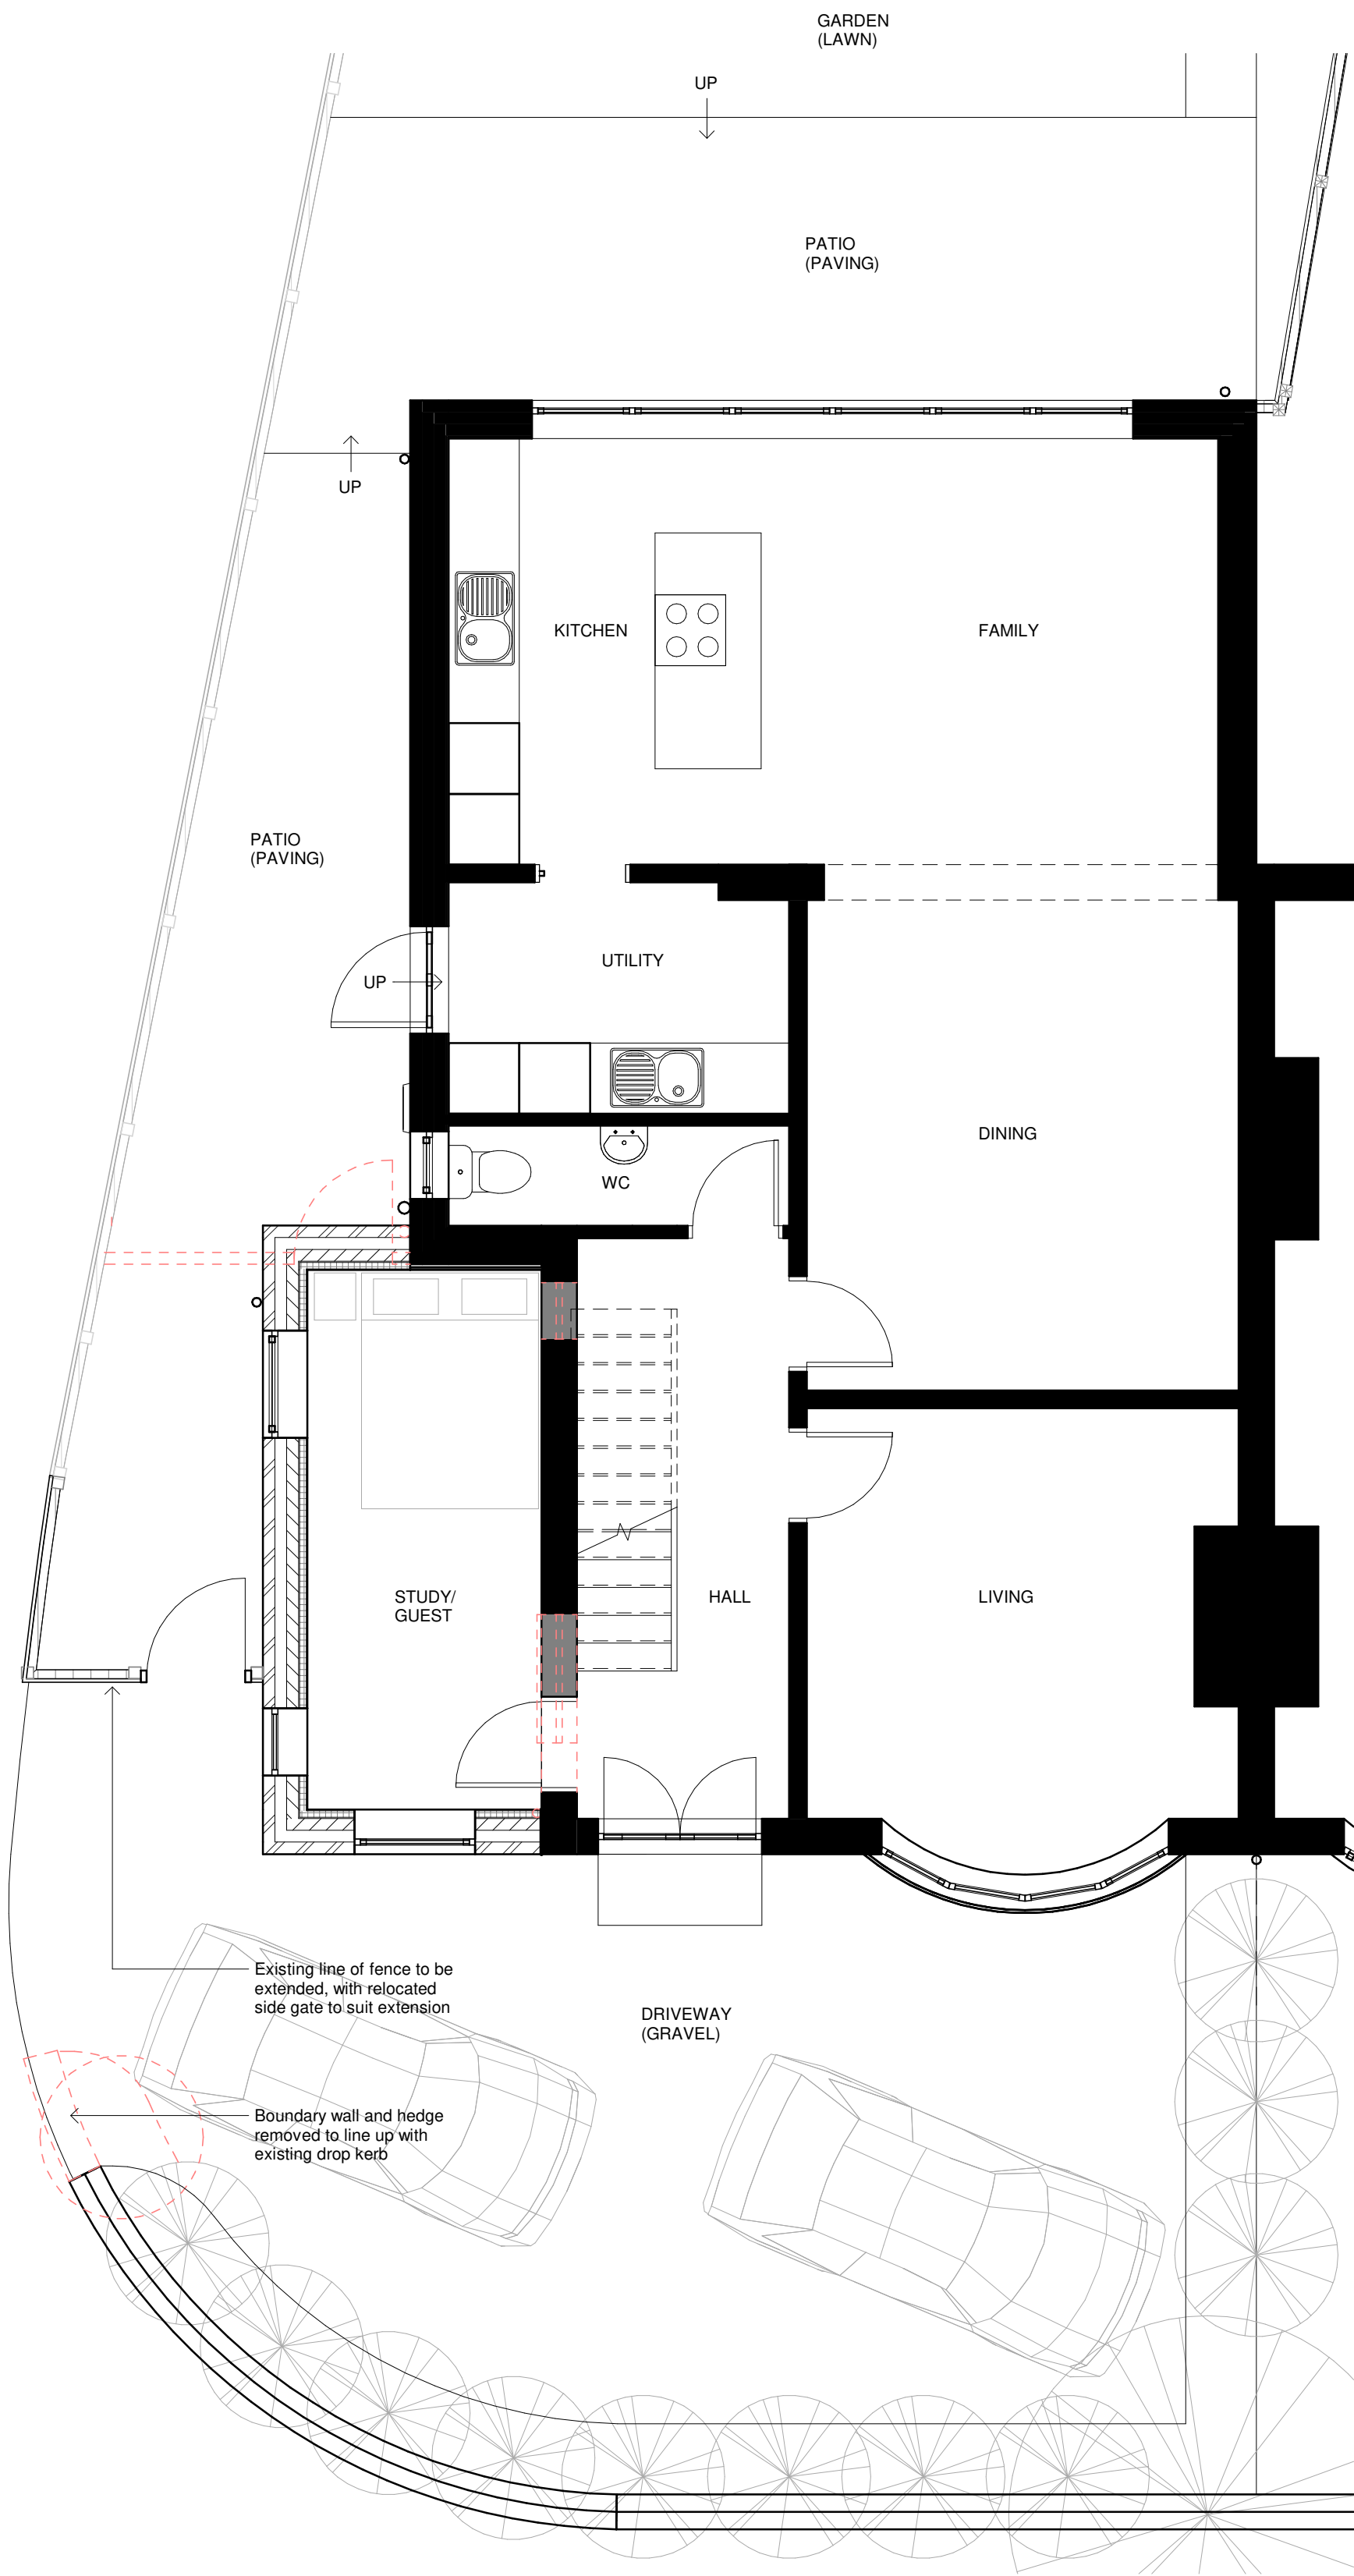

Ground Floor Plan - Proposed
1 : 50

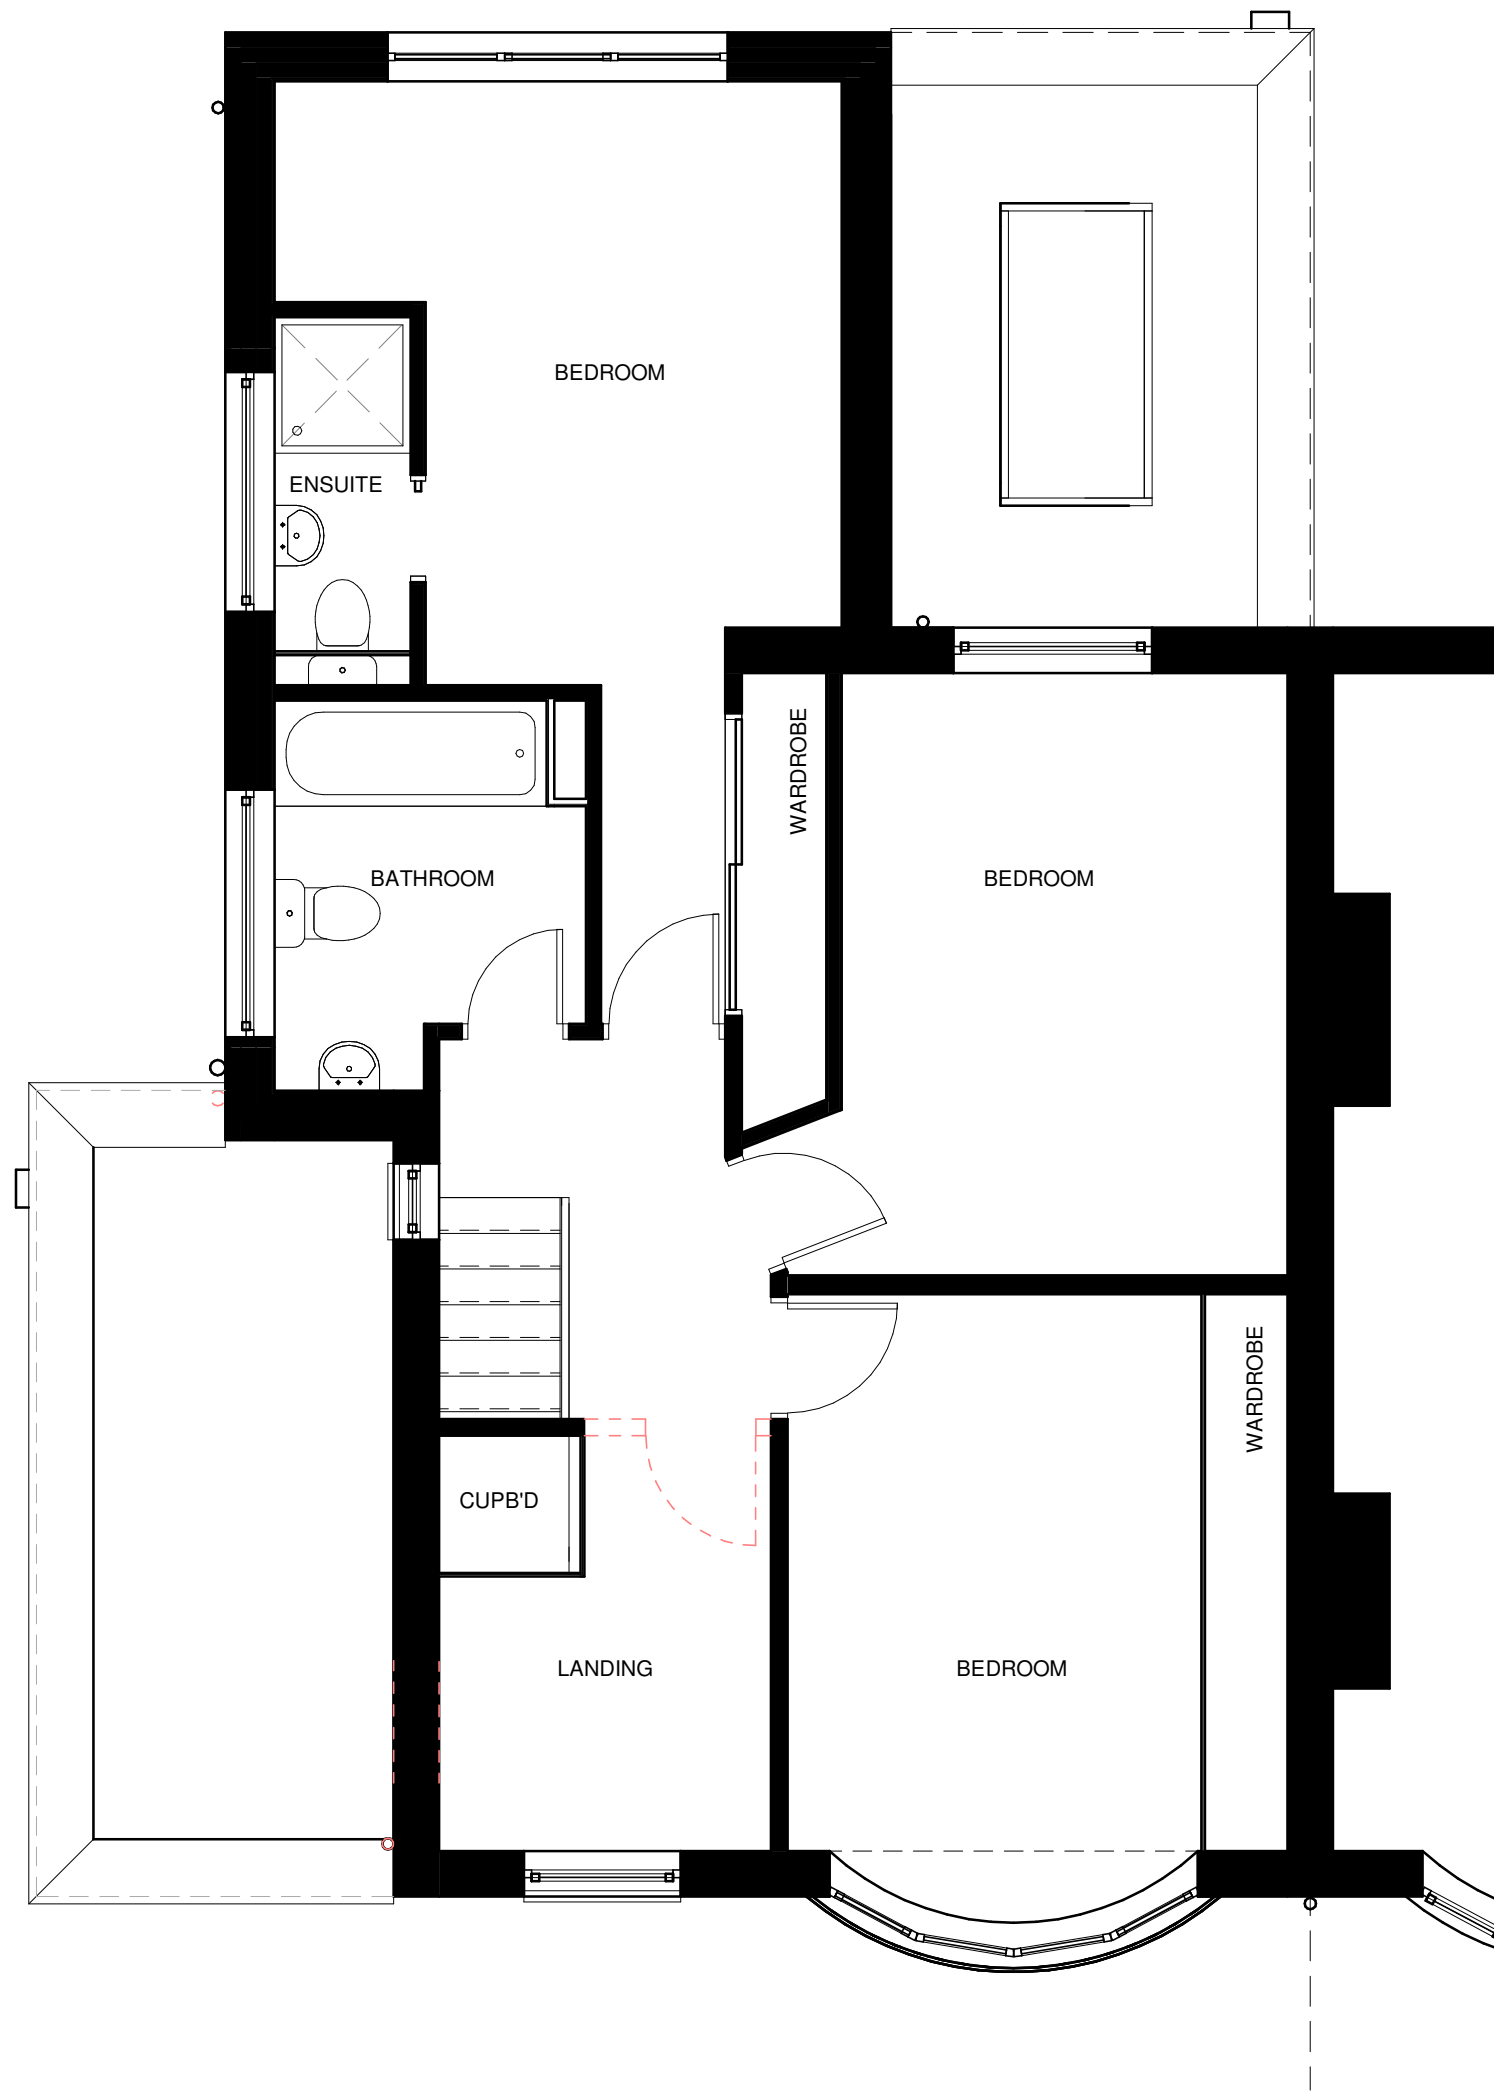

First Floor Plan - Proposed
1 : 50

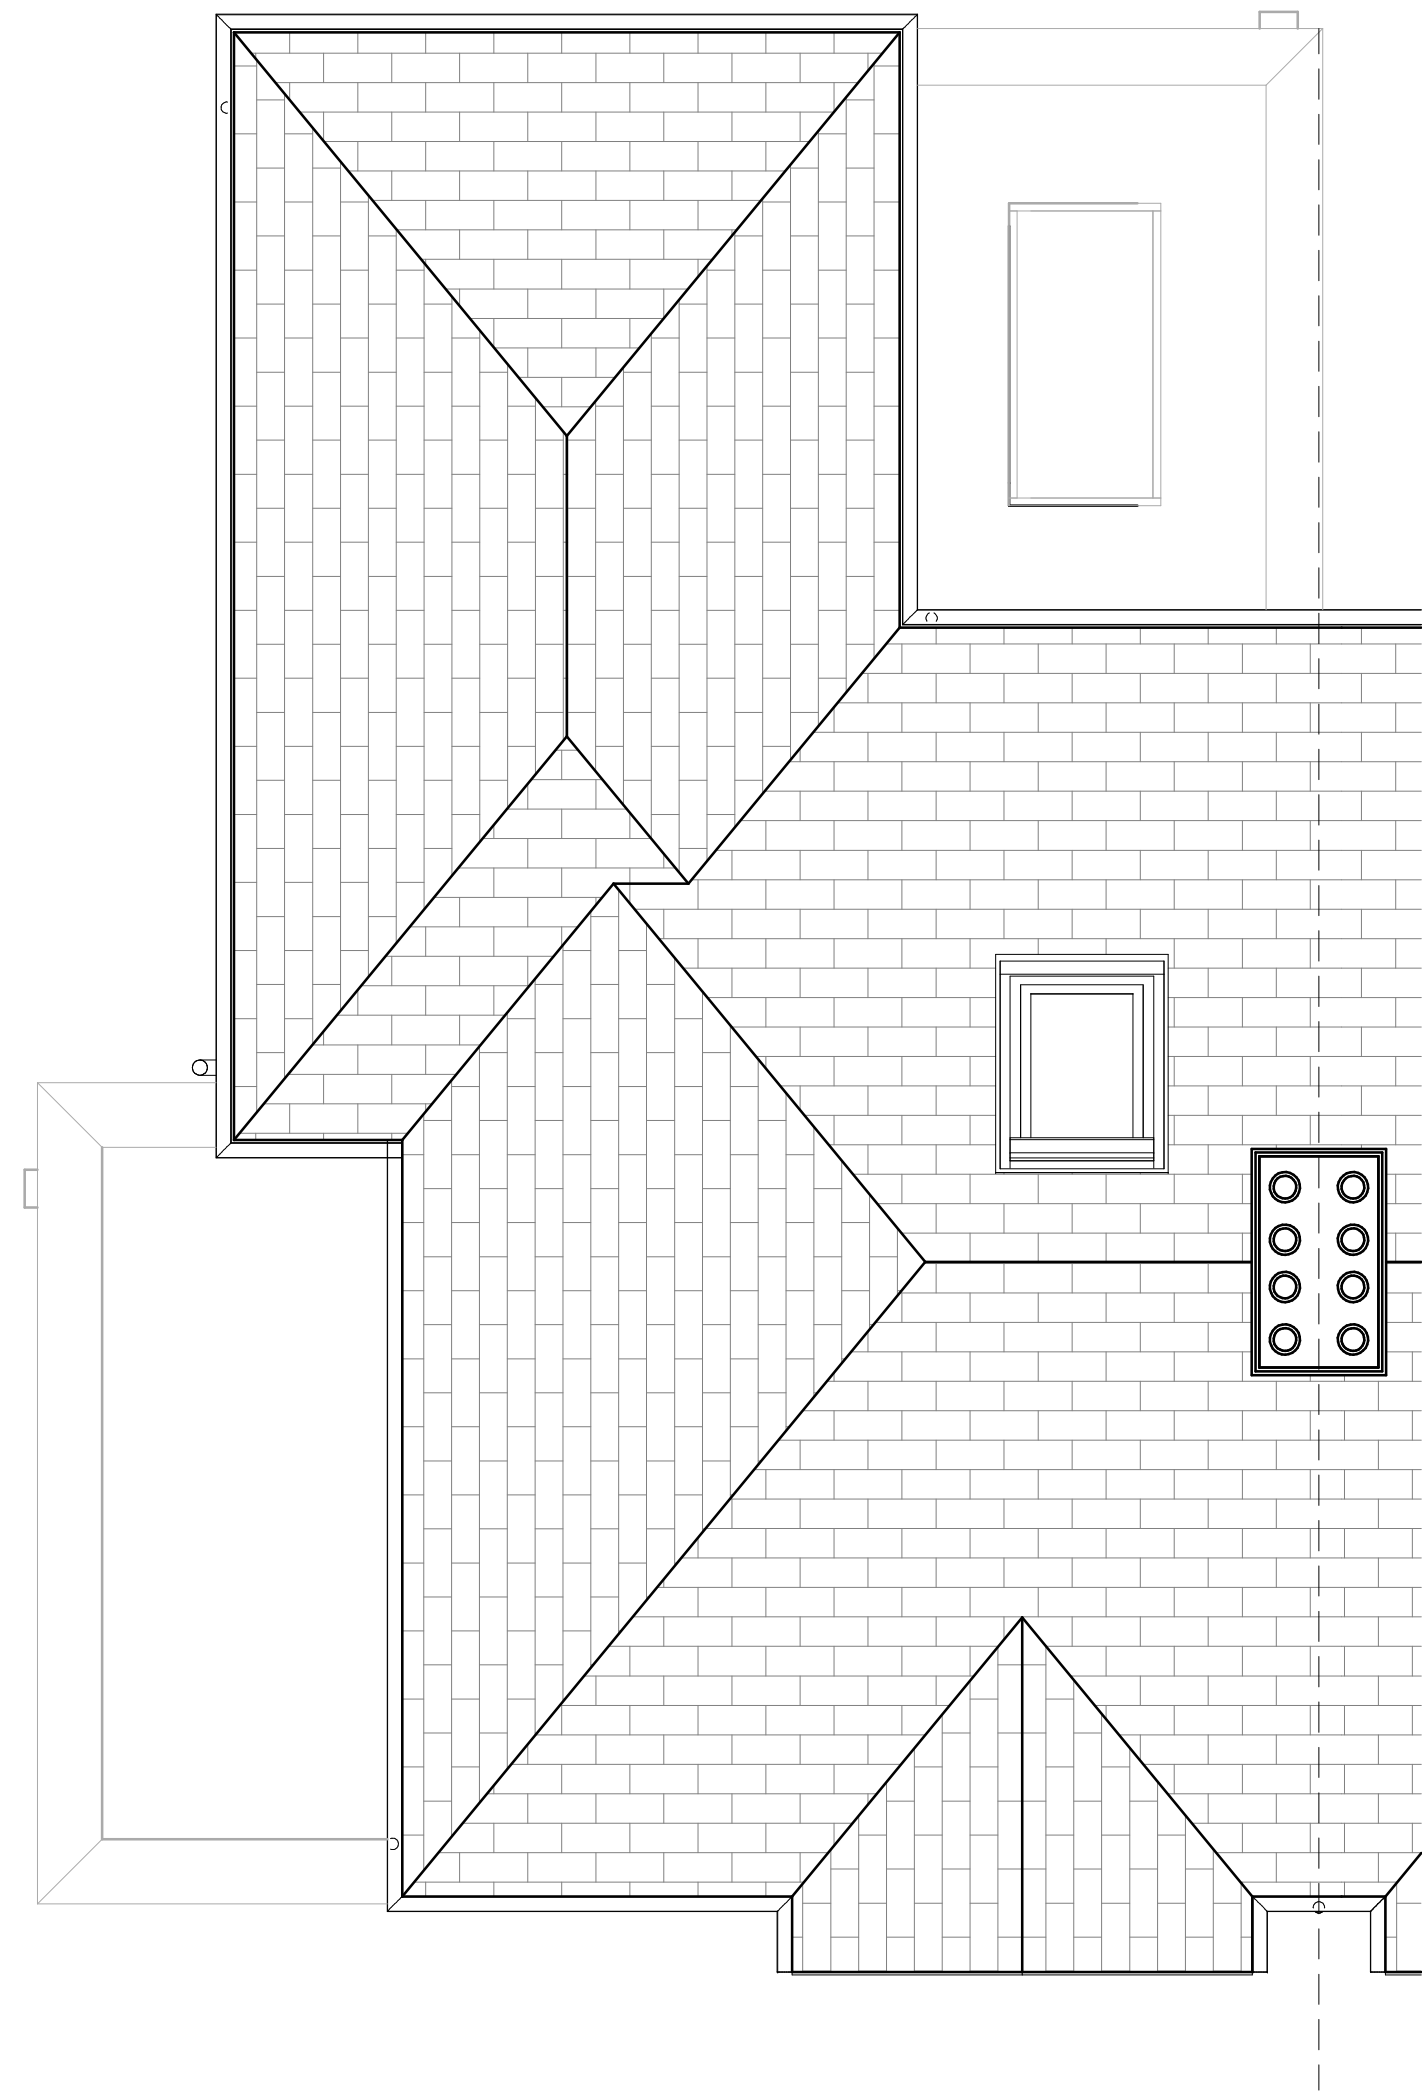

Roof Plan - Proposed
1 : 50



NOTES
The Contractor is to check all dimensions and site conditions before commencing.
Do not scale from this drawing.
This drawing remains the copyright of WHYL Architecture.
KEYPLAN

D	Updated in line with planning comments	WL	02.04.23
C	Planning issue	WL	29.01.23
B	Updated in line with client comments	WL	27.01.23
A	Initial issue	WL	26.01.23
Rev	Description	By	Date
Client	Mr T Bolton		
Project	106 Fog Lane, Didsbury		
Drawing	Proposed Plans		
Dwg No.	106FL - 220	Rev	D
Date	23/01/23	Scale	1 : 50 @ A1
Drawn	WL	Approved	Approver
Status	Concept		

WHYL ARCHITECTURE
T: 07894 348777
whyarchitecture@hotmail.co.uk